
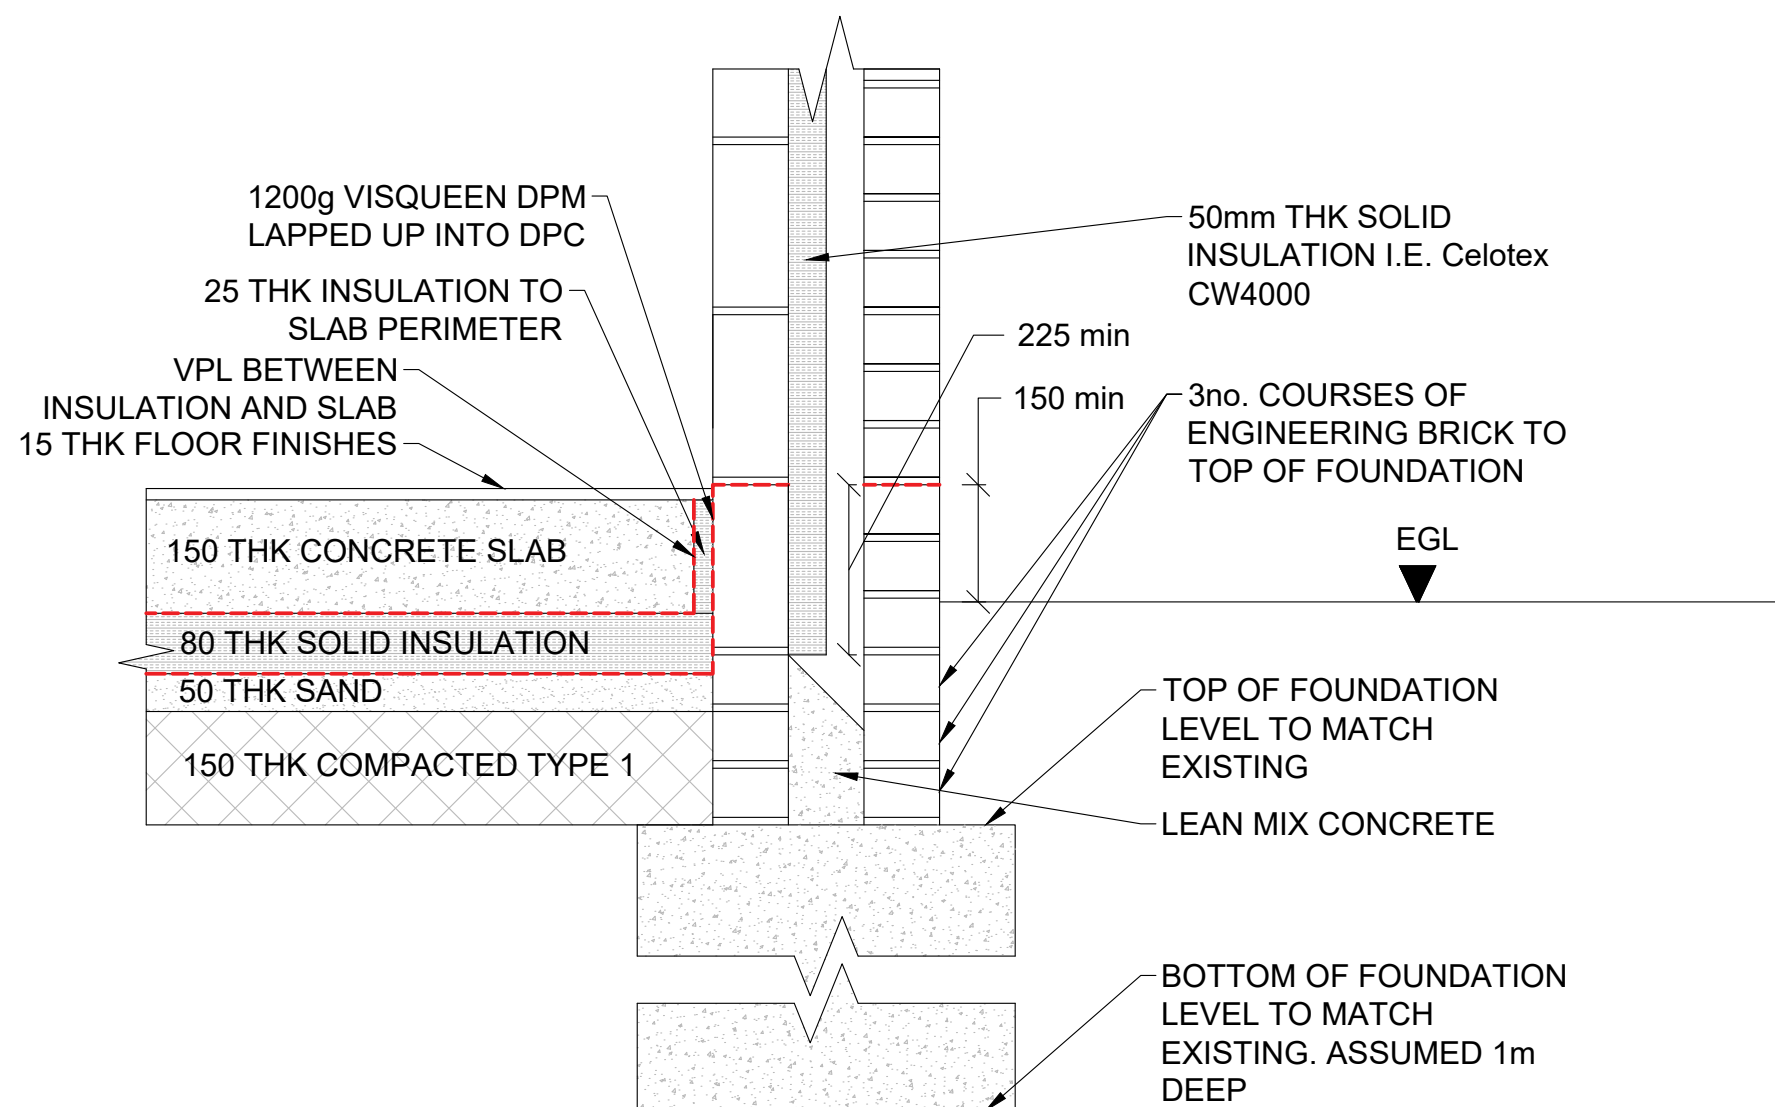
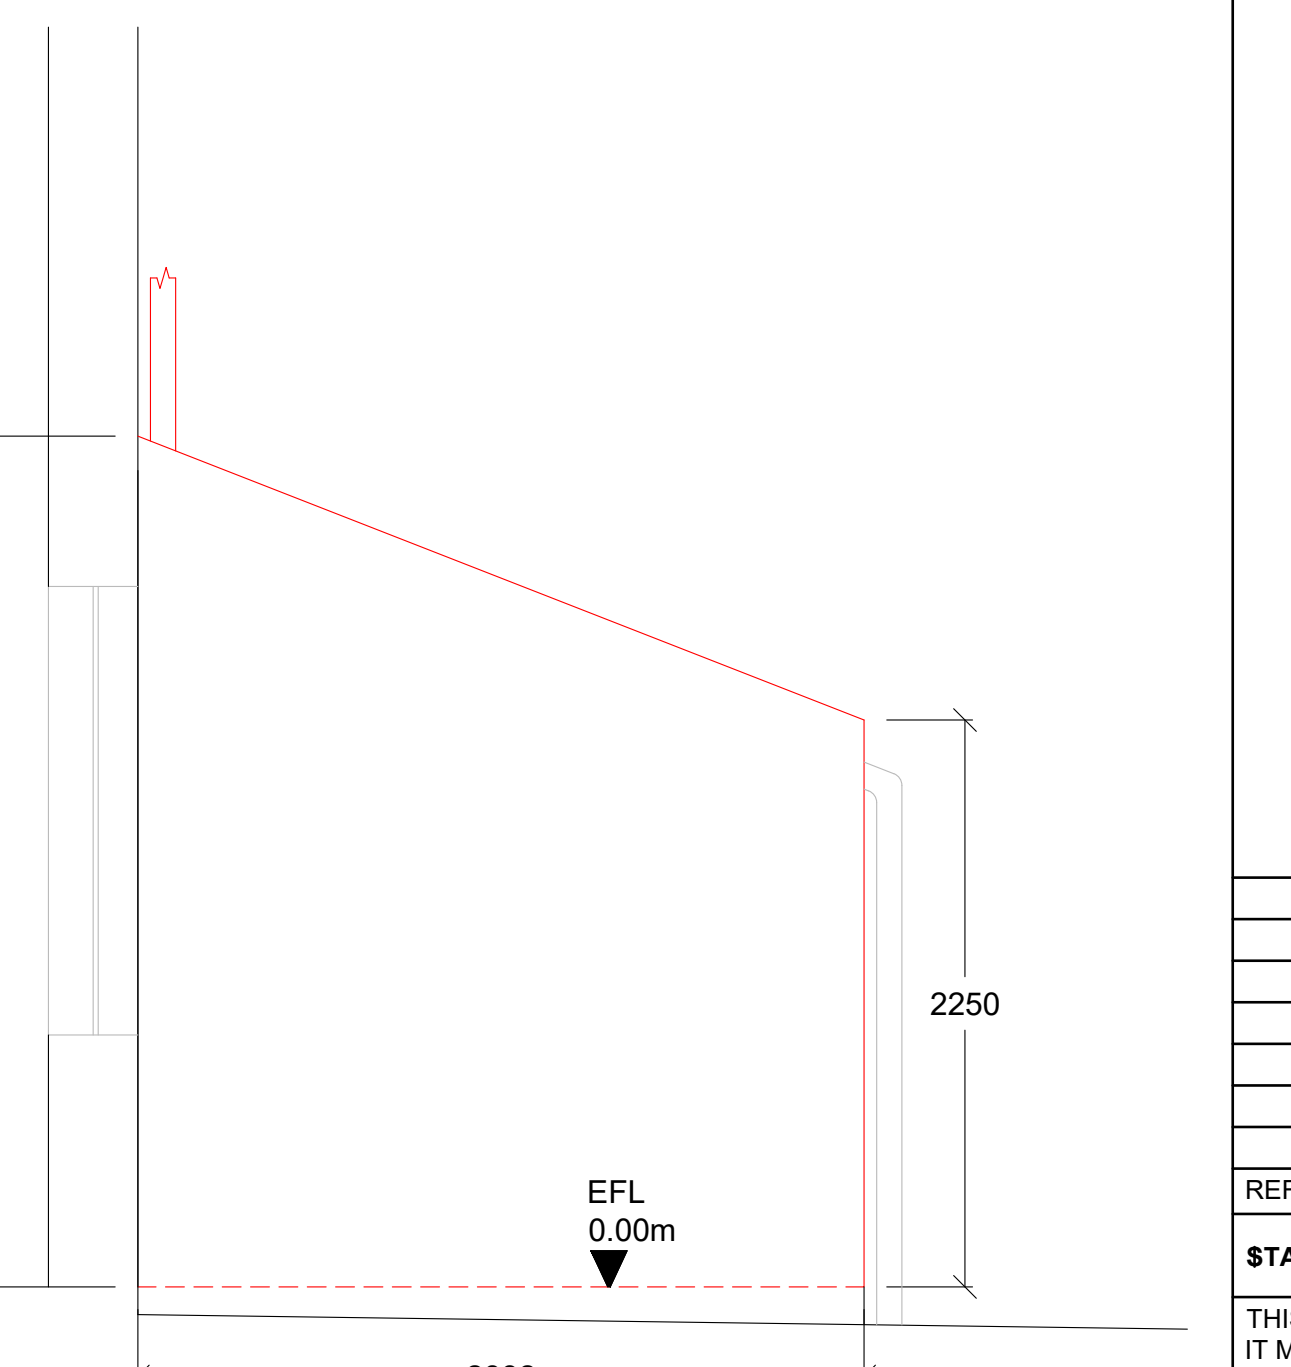
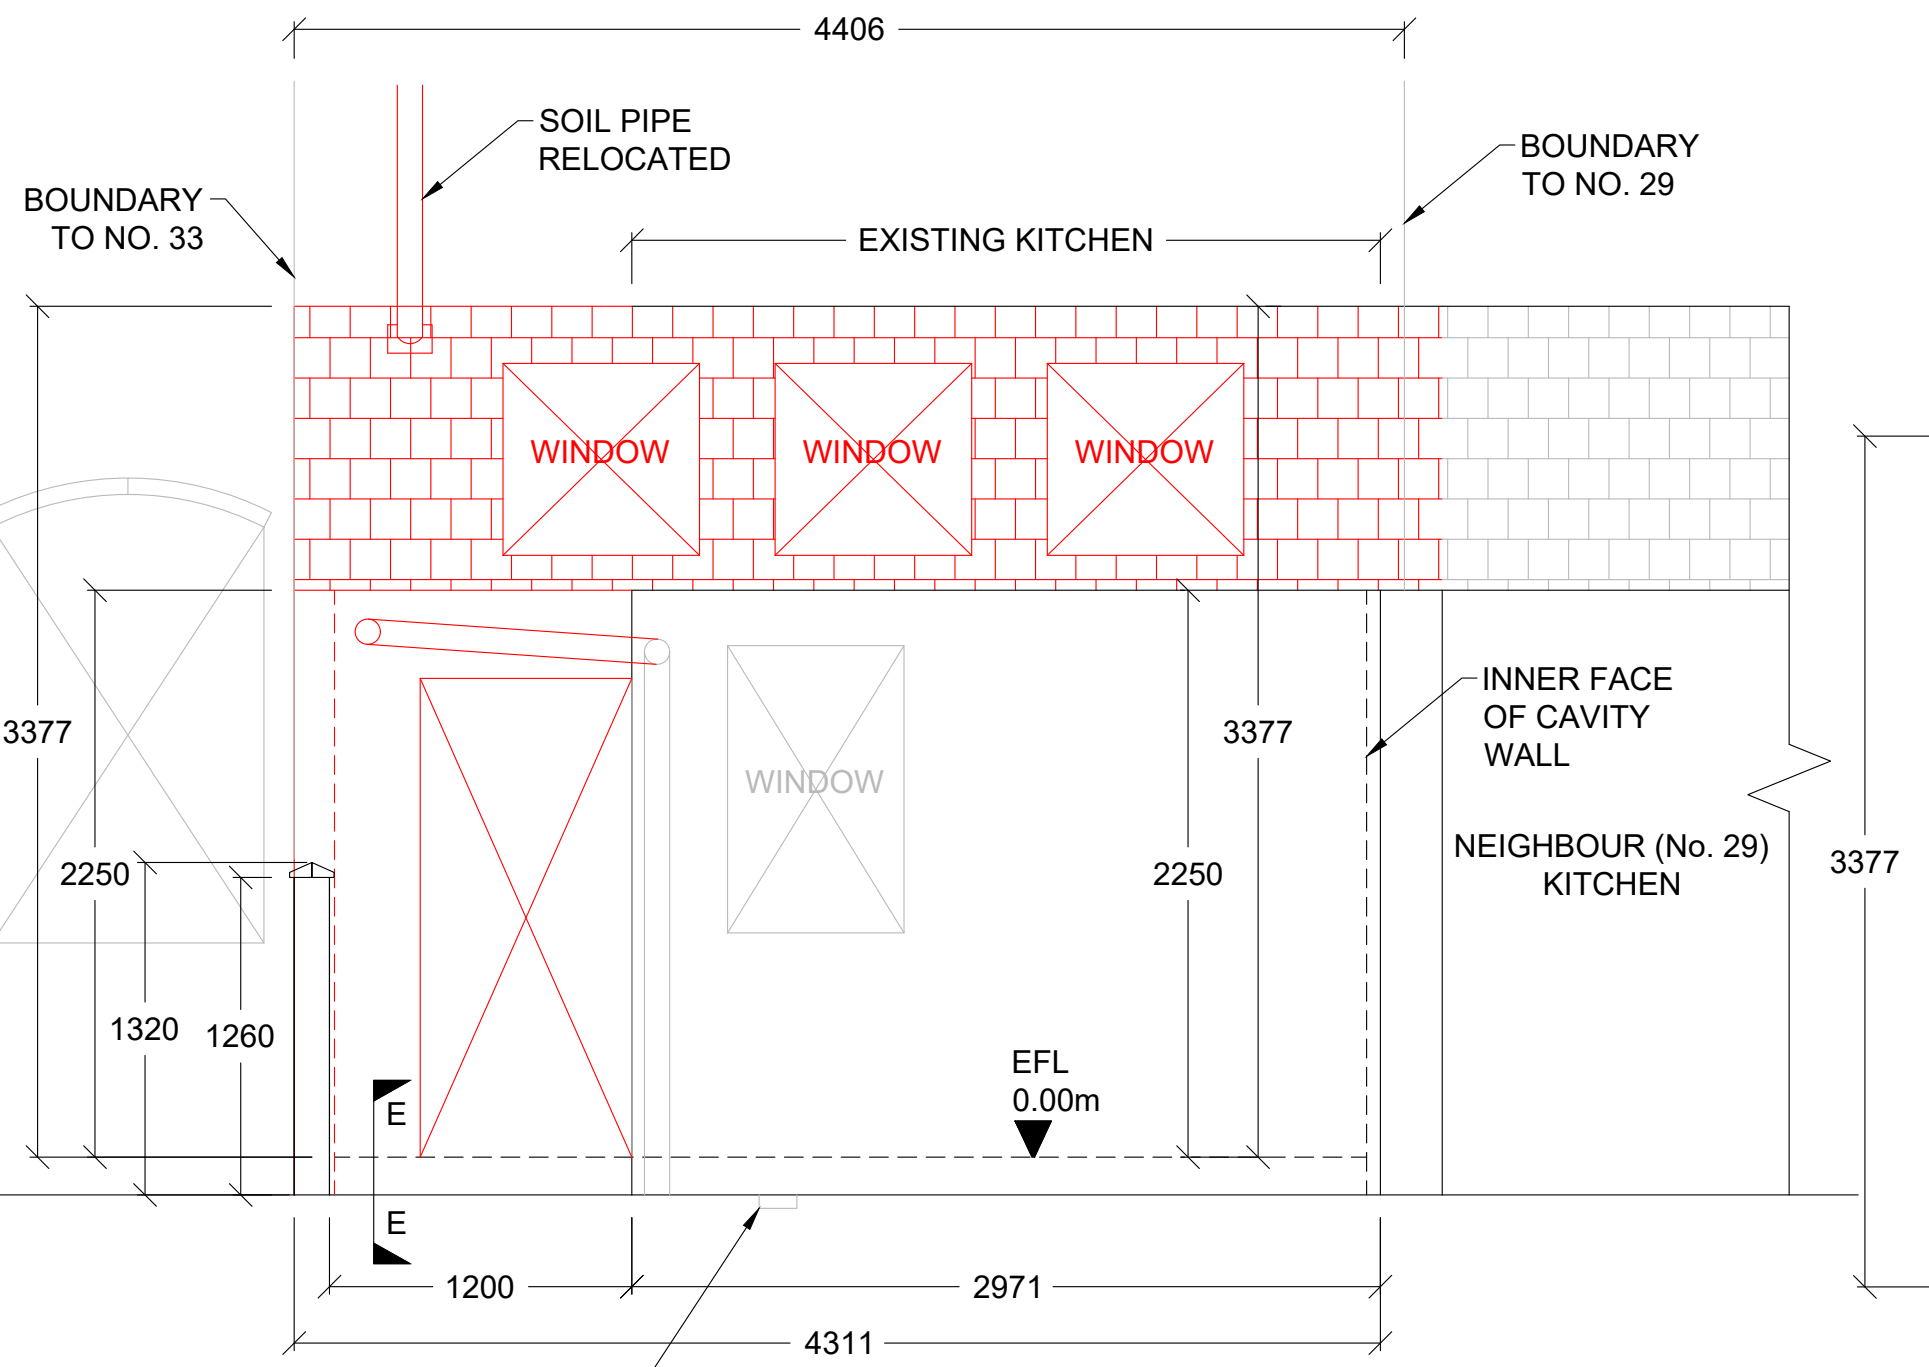
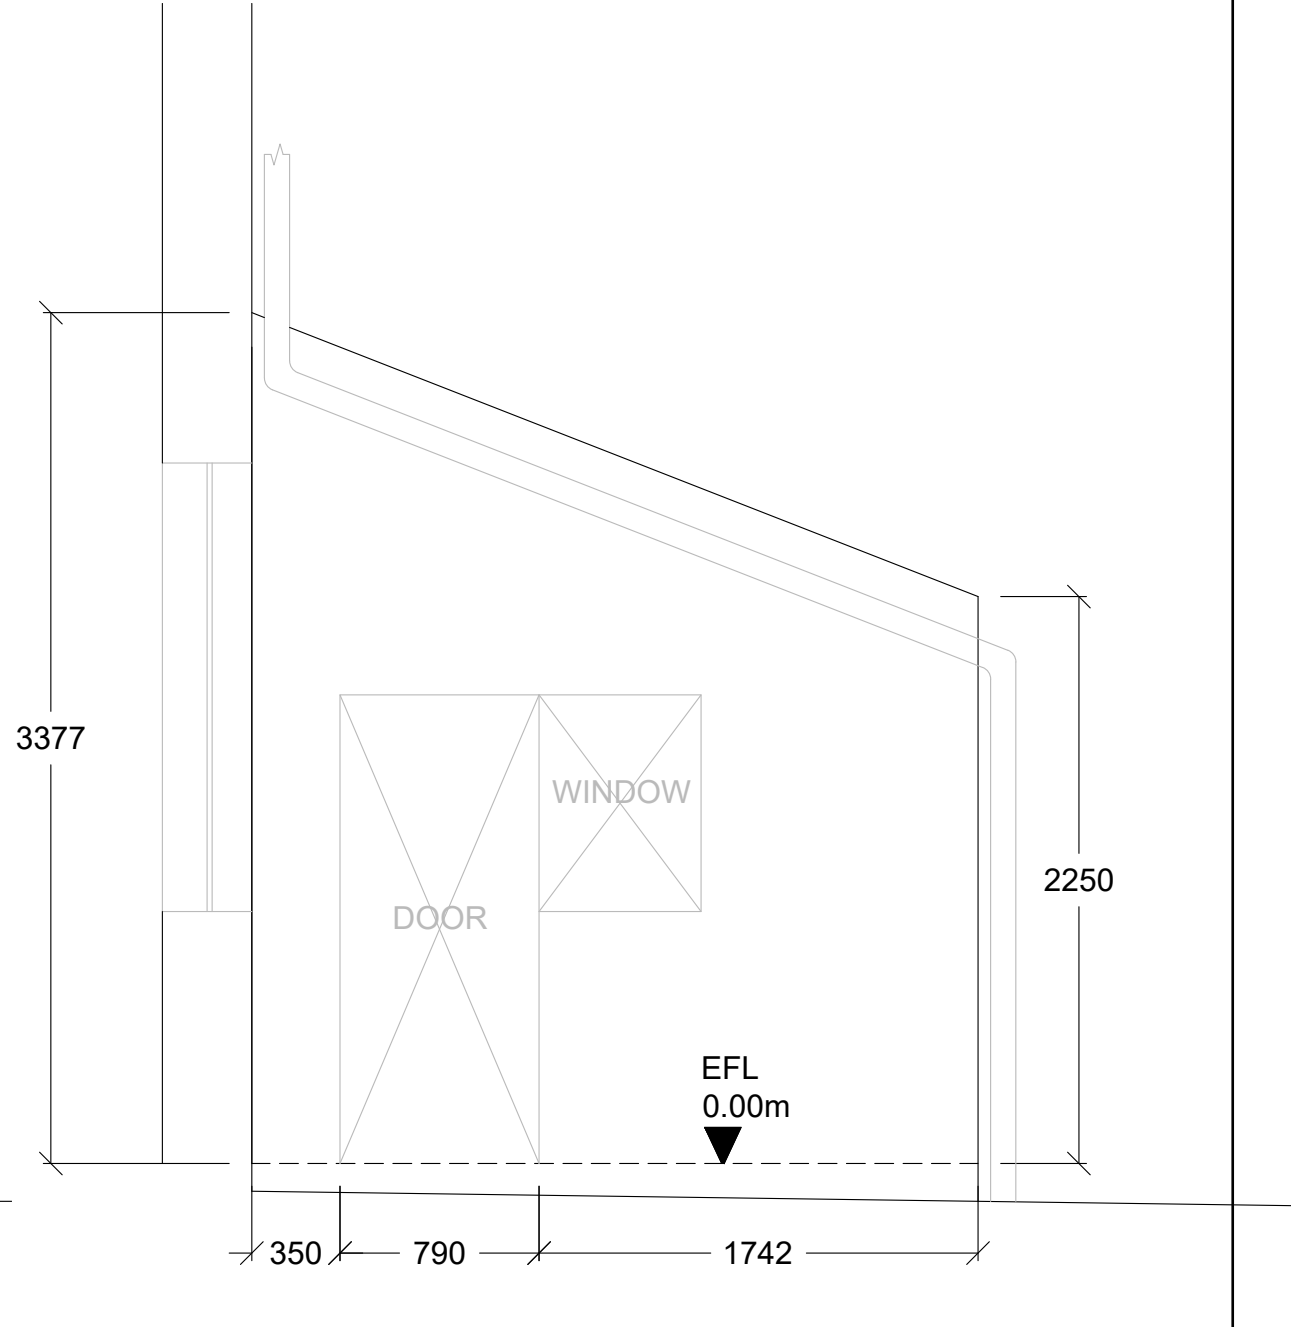
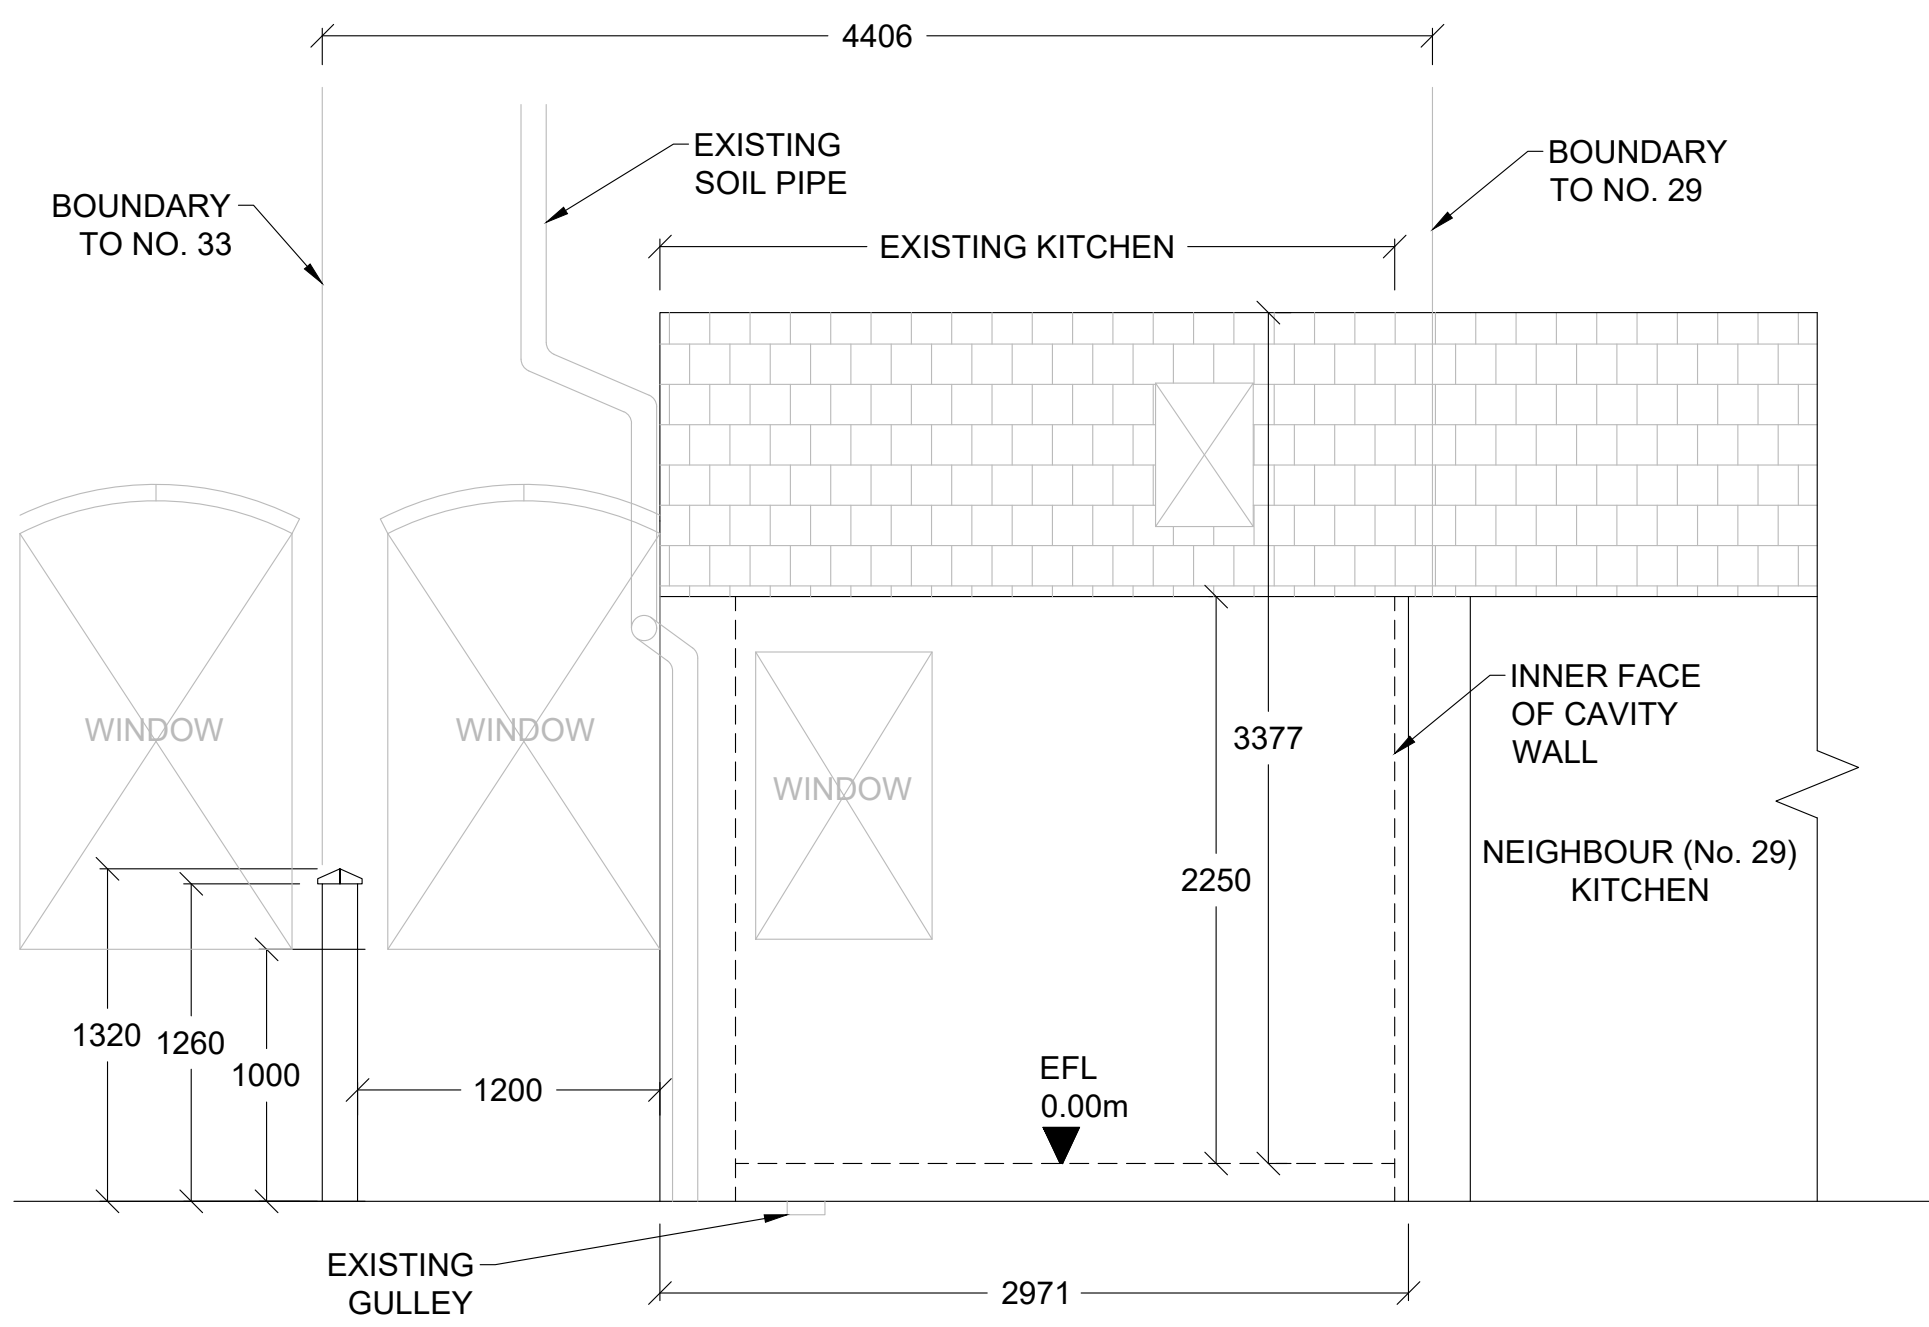
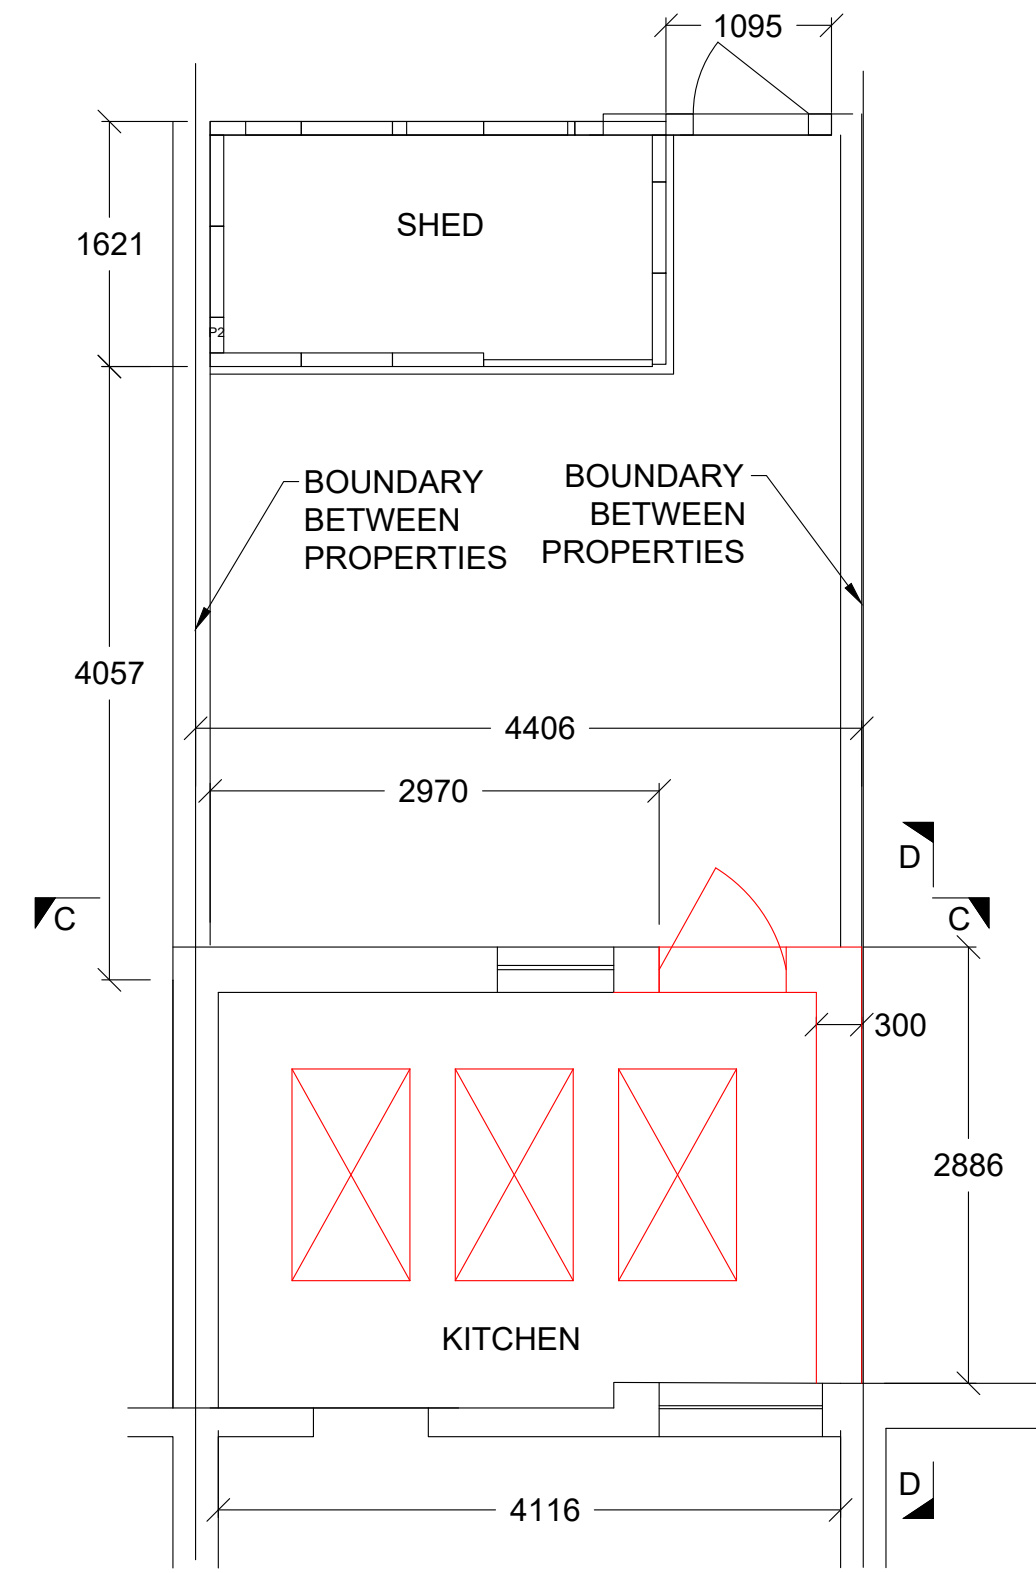
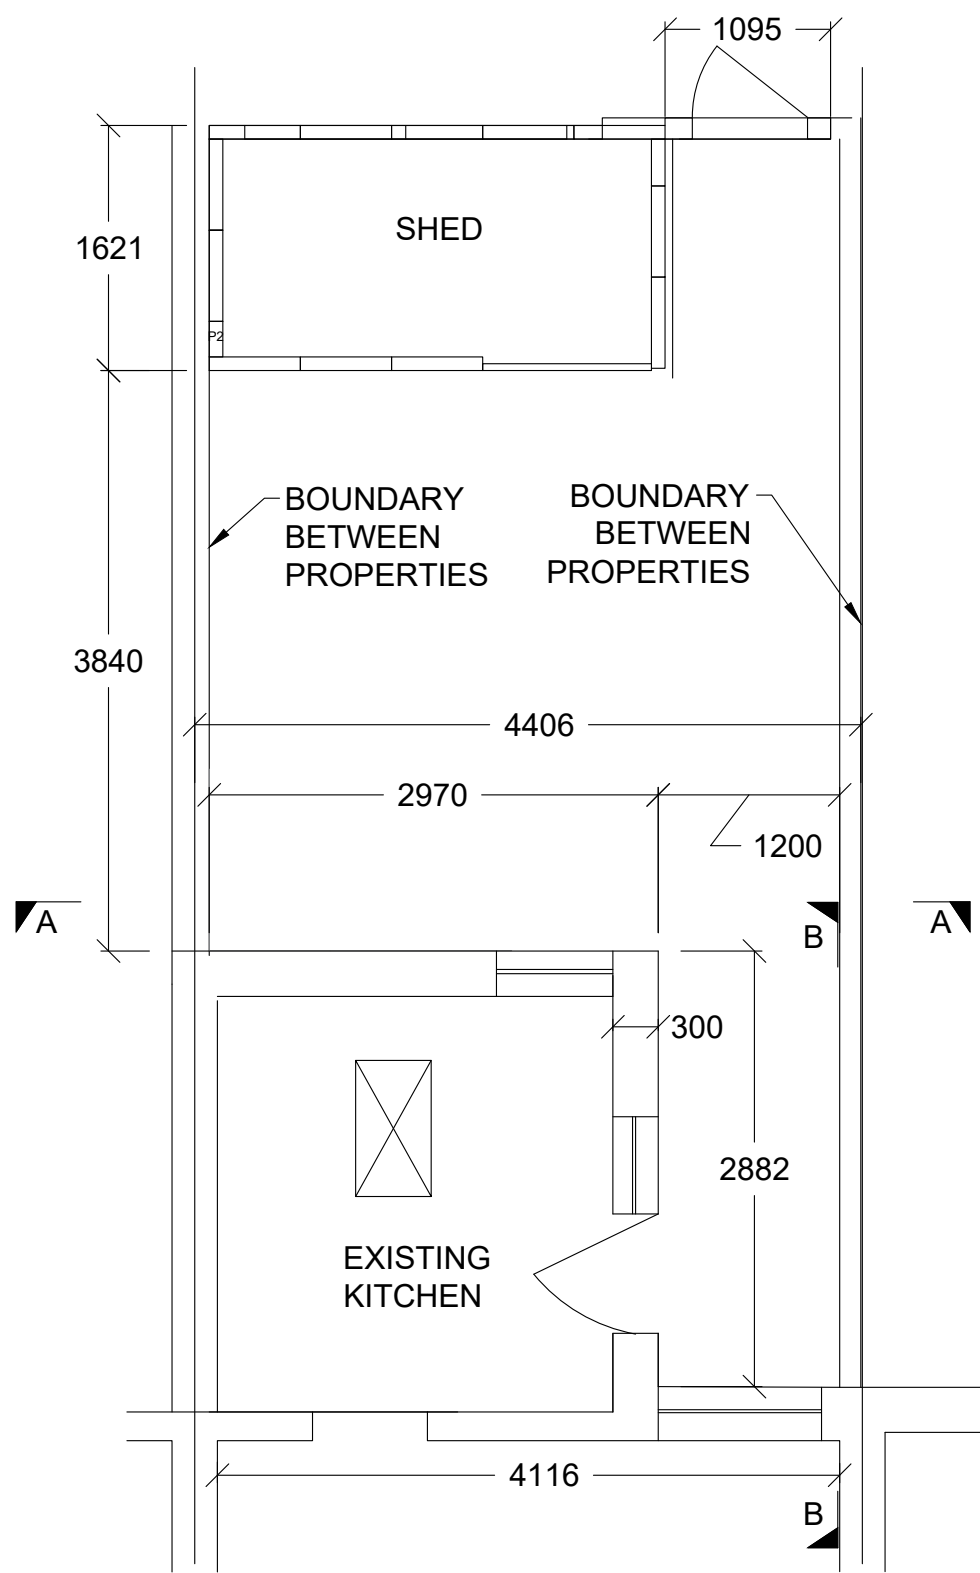
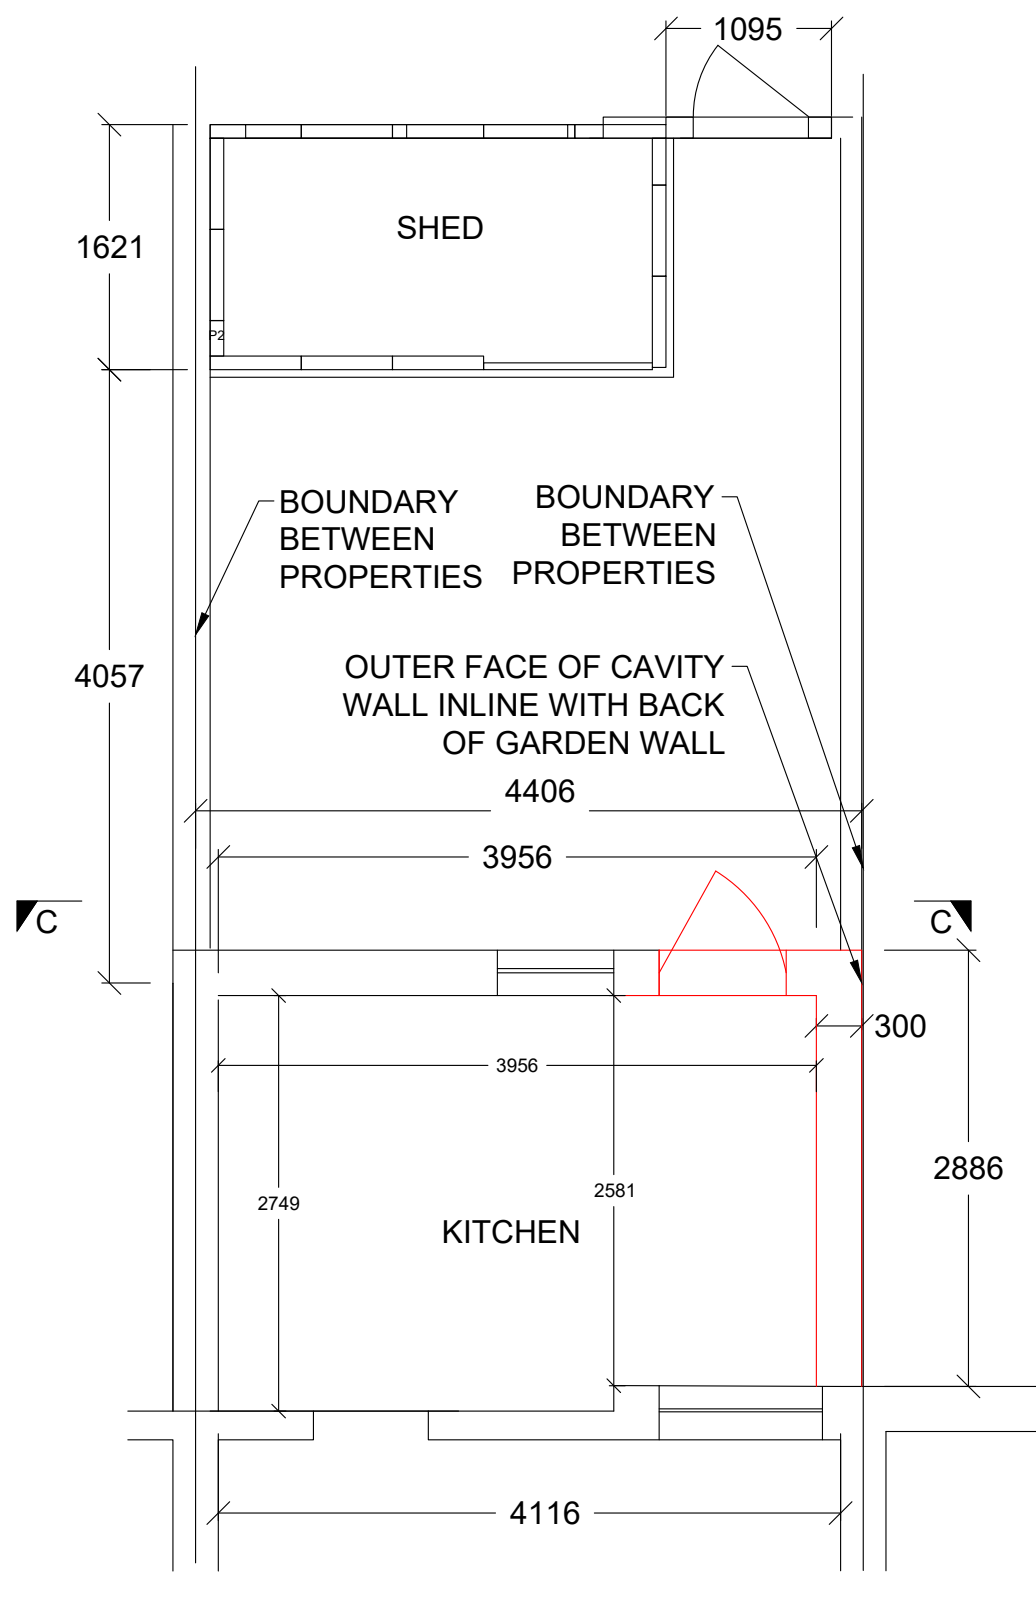


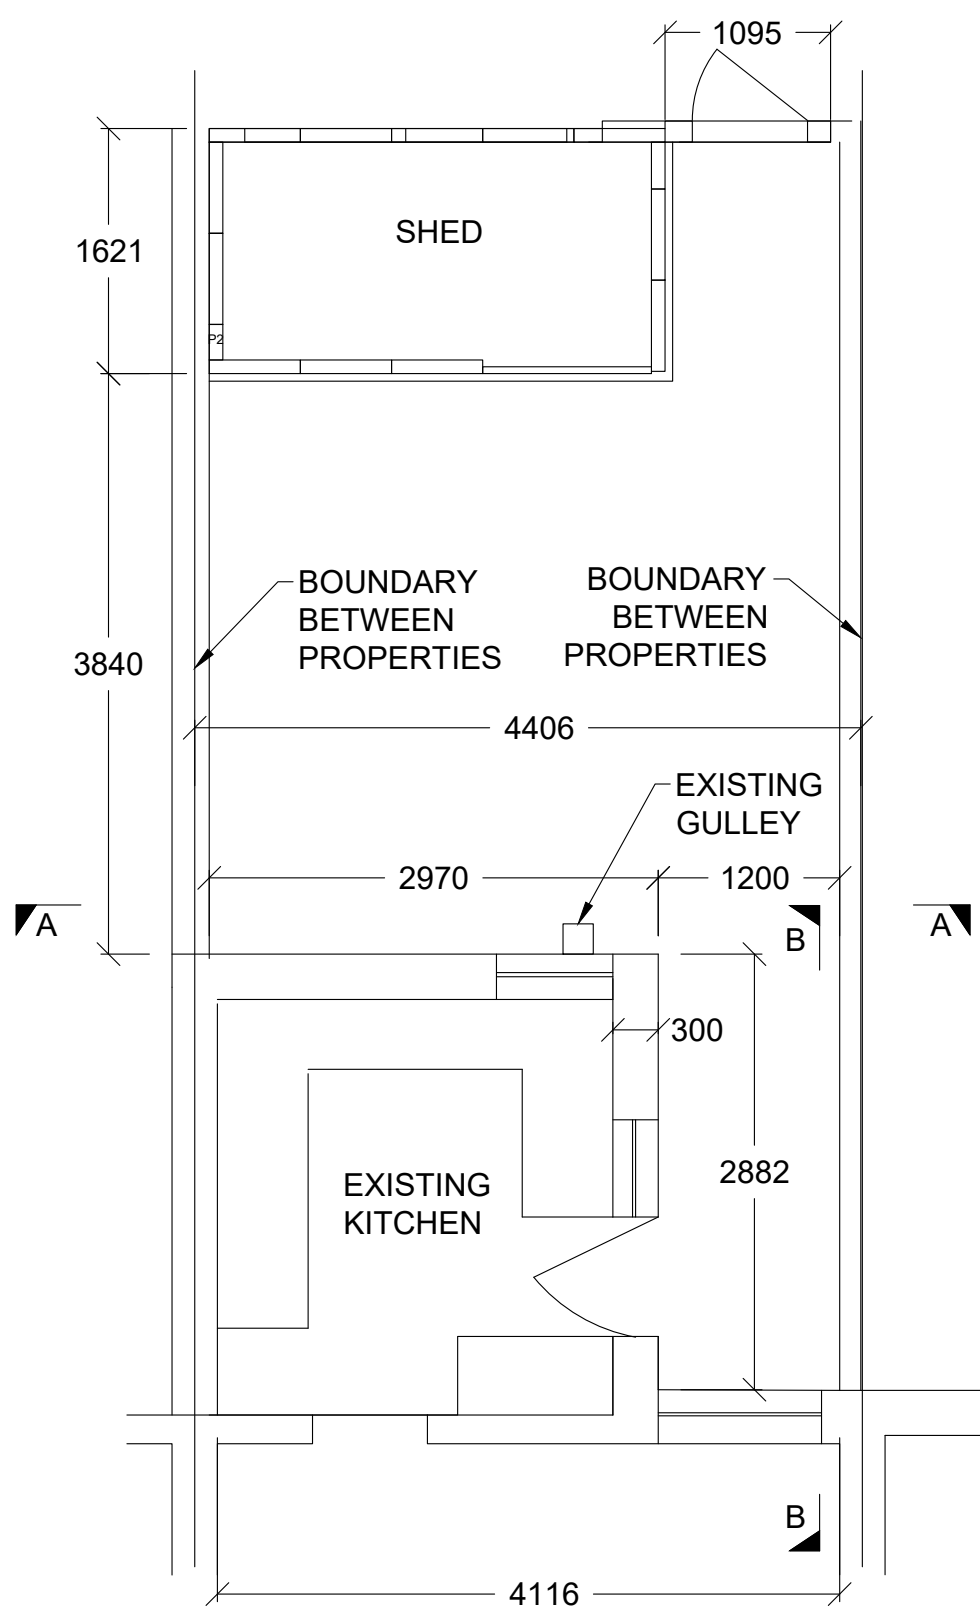

REF	REVISION	DATE	CAD	APRVD
-----	----------	------	-----	-------

\$STATUS: FOR INFORMATION

THIS DRAWING IS COPYRIGHT. IT IS SENT TO YOU IN CONFIDENCE. IT MUST NOT BE COPIED, USED OR DISCLOSED TO THIRD PARTIES WITHOUT OUR PERMISSION. IT REMAINS OUR PROPERTY AND MUST BE RETURNED UPON REQUEST.

CLIENT:

31 ELEANOR ROAD

JOB:
KITCHEN EXTENSION

DRAWING TITLE:
GENERAL ARRANGEMENT

DRG No.:
002

YEAR:
2020

SCALE:
AS SHOWN

DATE:
05.08.20

DRAWN BY:
DB