FACING MATERIALS - FRONT ELEVATION (TYPICAL)

MINARET CROWN IN WHITE GRP

WHITE GRP DOME WITH STRIPES IN RAL 7016

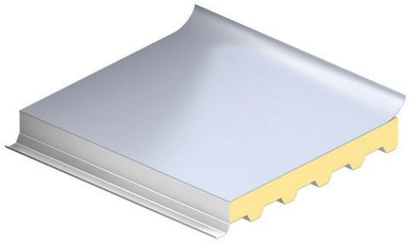

CONCEALED ROOF KINGSPAN KS100TD TOPDEK

ALUMINIUM COPING IN RAL 7016

ALUMINIUM HOPPER HEAD & RWP (RAL 7016)

WEINERBERGER KASSANDRA RED MULTI FACING BRICKWORK

WEINERBERGER BLUE ENGINEERING BRICK

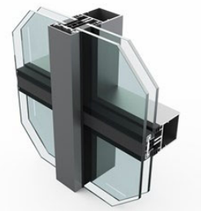

DOUBLE & TRIPLE GLAZED ALUMINIUM WINDOWS (RAL 7016)

"OATMEAL" RENDER

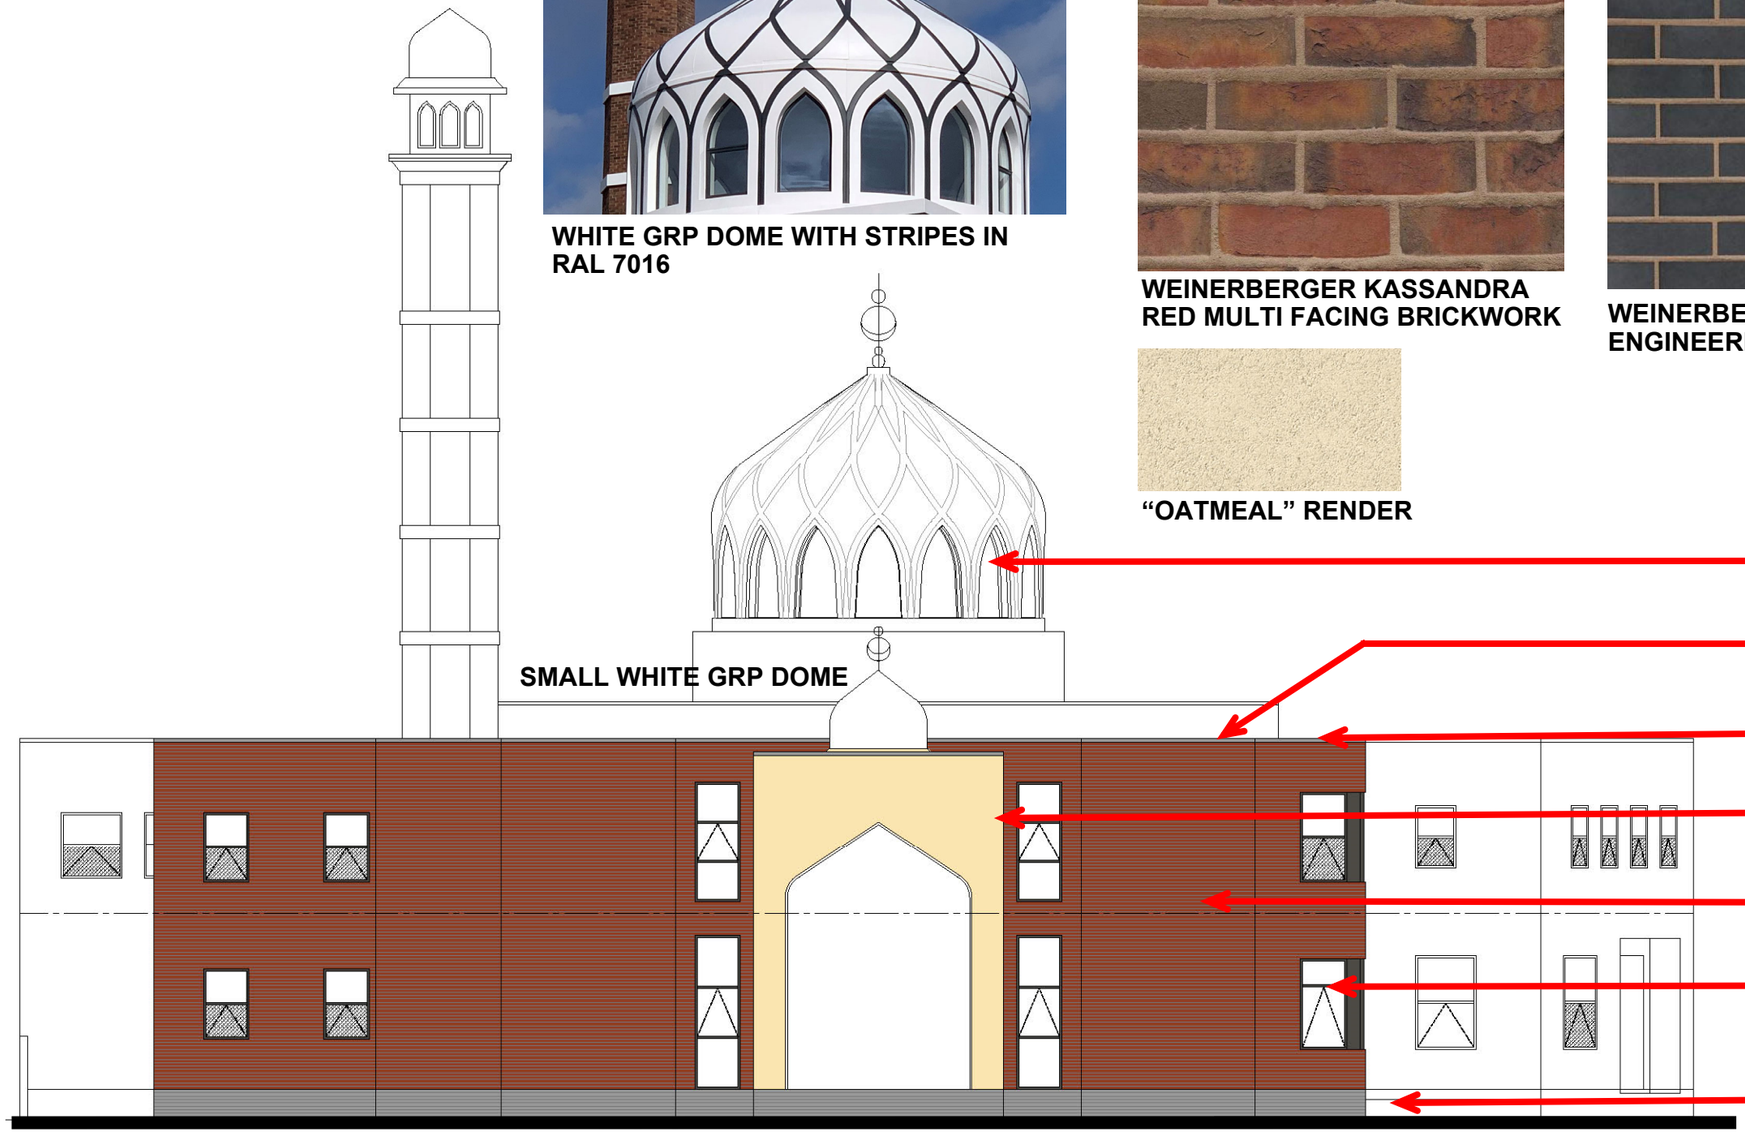

GRP DOME IN WHITE WITH RAL 7016 STRIPES

KINGSPAN CONCEALED ROOF

ALUMINIUM COPING

RENDER FINISH

FACING BRICKWORK

ALUMINIUM WINDOWS & EXTERNAL DOORS

PLINTH IN ENGINEERING BRICKWORK

Archi-Structure

· Architecture · Structure · Chartered Engineers · Project Managers · Principal Designers ·

· Summerseat, Woodlands, Roundwood Road, Baildon, W. Yorkshire BD17 6SP · T: 01274-599747 · E: alsam@archi-structure.co.uk ·

Makki Mosque
Beresford Road, Manchester M13 0TA

Facing Materials
Drawing 218/185-SKM

Sheet 1