


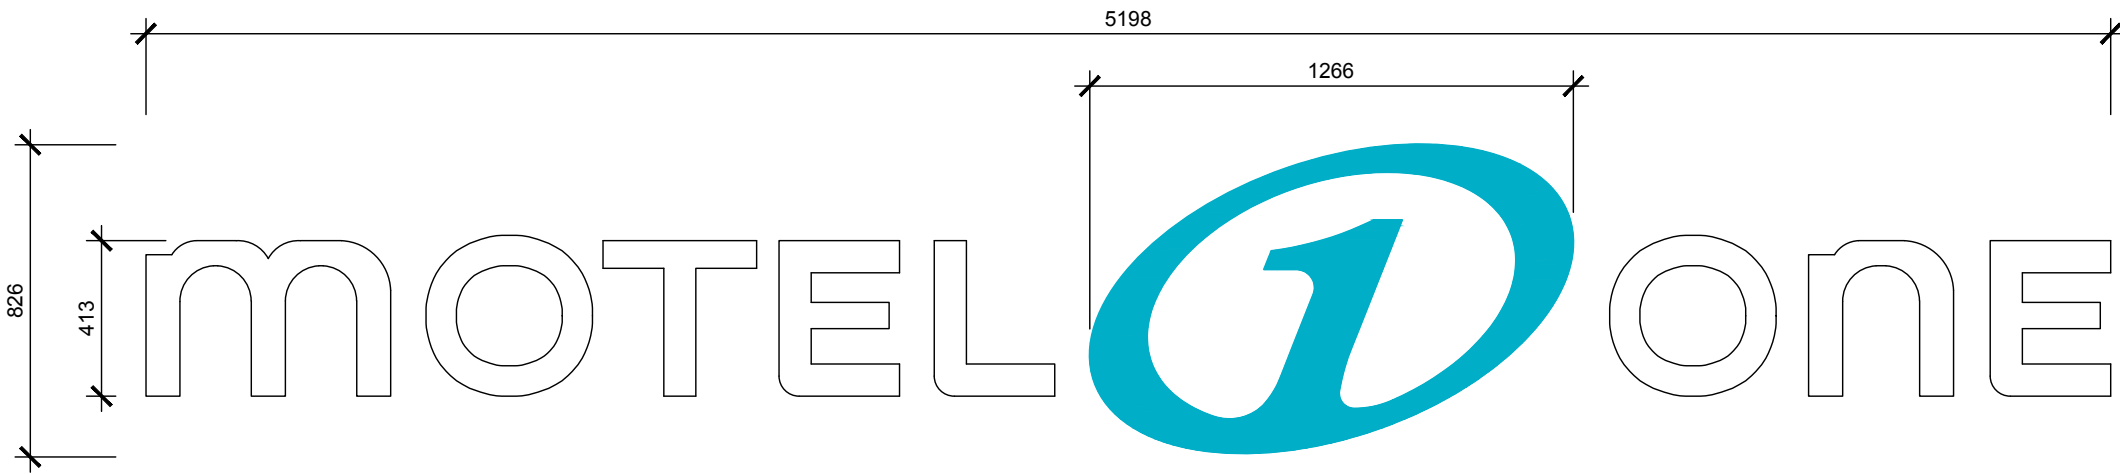


SIGN 1 AND 4
REFER TO DRAWING 7566-L(00)133, 134 & 135 FOR LOCATIONS

MATERIAL - ACRYLIC GLASS
COLOURS - PANTONE 7C / PANTONE 3125C
FIXING - WALL MOUNTED
ILLUMINATION - INTERNALLY ILLUMINATED UPON PHOTOVOLTAIC ACTIVATION



SIGN 2
REFER TO DRAWING 7566-L(00)133, 134 & 135 FOR LOCATIONS

MATERIAL - ACRYLIC GLASS
COLOURS - RAL 9003 / PANTONE 3125C
FIXING - FIXED TO CURTAIN WALL SYSTEM
ILLUMINATION - INTERNALLY ILLUMINATED UPON PHOTOVOLTAIC ACTIVATION

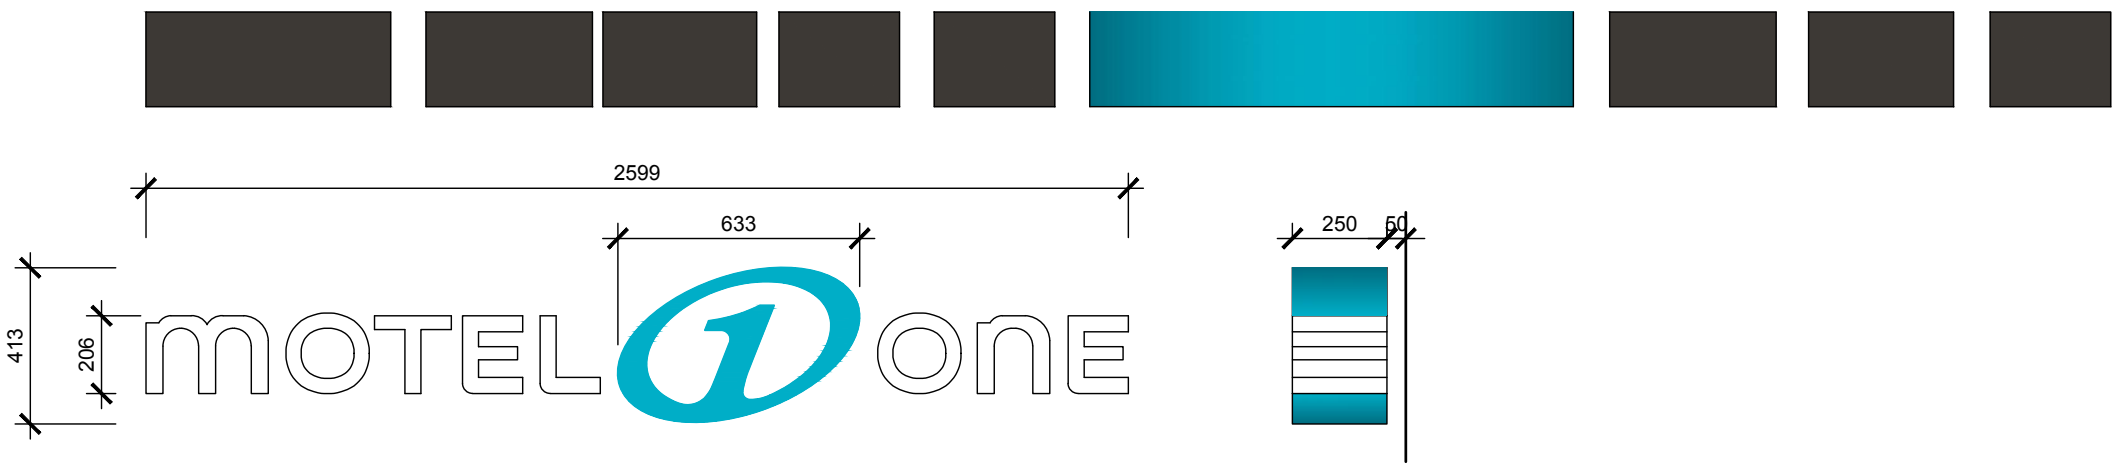

SIGN 3
REFER TO DRAWING 7566-L(00)133, 134 & 135 FOR LOCATIONS

MATERIAL - ACRYLIC GLASS
COLOURS - RAL 9003 / PANTONE 3125C
FIXING - FIXED TO CURTAIN WALL SYSTEM
ILLUMINATION - INTERNALLY ILLUMINATED UPON PHOTOVOLTAIC ACTIVATION

GENERAL NOTES:

ALL DIMENSIONS ARE TO BE CHECKED ON SITE WITH ANY DISCREPANCIES REPORTED TO THE ARCHITECT PRIOR TO THE WORKS BEING CARRIED OUT.

ALL WORKS ARE TO BE IN ACCORDANCE WITH THE PLANNING APPROVAL AND ANY SUBSEQUENT APPROVED LOCAL AUTHORITY PLANNING CORRESPONDENCE INCLUDING DRAWINGS, DOCUMENTS AND REPORTS.

ALL WORKS ARE TO COMPLY WITH THE BUILDING REGULATIONS, BRITISH STANDARDS, CODE OF PRACTICE, AND ANY LOCAL STATUTORY REQUIREMENTS.

ALL WORKS ARE TO COMPLY WITH CURRENT HEALTH AND SAFETY LEGISLATION, H.S.E. RECOMMENDATIONS/GUIDANCE AND THE CURRENT C.D.M. REGULATIONS.

THIS DRAWING IS TO BE READ IN CONJUNCTION WITH LEACH RHODES WALKER ARCHITECTS GENERAL ARRANGEMENT (L CODE) DRAWINGS, TOGETHER WITH RELEVANT DETAILED (A CODE) DRAWINGS AND SPECIFICATIONS.

FOR ALL STRUCTURAL WORKS REFER TO THE STRUCTURAL ENGINEERS INFORMATION.

FOR ALL MECHANICAL AND ELECTRICAL WORKS REFER TO THE MECHANICAL AND ELECTRICAL ENGINEERS INFORMATION.

FOR ALL ABOVE GROUND DRAINAGE WORKS REFER TO THE PUBLIC HEALTH ENGINEERS INFORMATION.

ALL PRODUCTS SPECIFIED ARE TO BE INSTALLED STRICTLY IN ACCORDANCE WITH THE MANUFACTURERS RECOMMENDATIONS, SPECIFICATION AND DETAILS.

THIS DRAWING IS TO BE USED FOR INDICATIVE PURPOSES ONLY.

rev	description	drawn	auth	date

DO NOT SCALE OFF THIS DRAWING

LeachRhodesWalker
Architects

info@lrw.co.uk | www.lrw.co.uk
50 Dearmans Place Manchester M3 5LH
Manchester +44 (0)161 833 0211 **London** +44 (0)207 2012160 **Bucharest** +40 (21) 650 4024

client	PROPERTY ALLIANCE		
project	3 ST PETERS SQUARE MANCHESTER		
project no	7566	drawing no	L(00)136
description -	MOTEL ONE SIGNAGE DETAILS		
scale	1:20@ A1	date drawn	23.05.18
drawn by	PS	authorised by	SA
purpose of issue			
planning ☐ building regs ☐ tender ☐ comment ☒ approval ☐ construction ☐			