COPYRIGHT OF ATELIER MB LTD
DO NOT SCALE FROM THIS DRAWING
DIMENSIONS TO BE CHECKED ON SITE

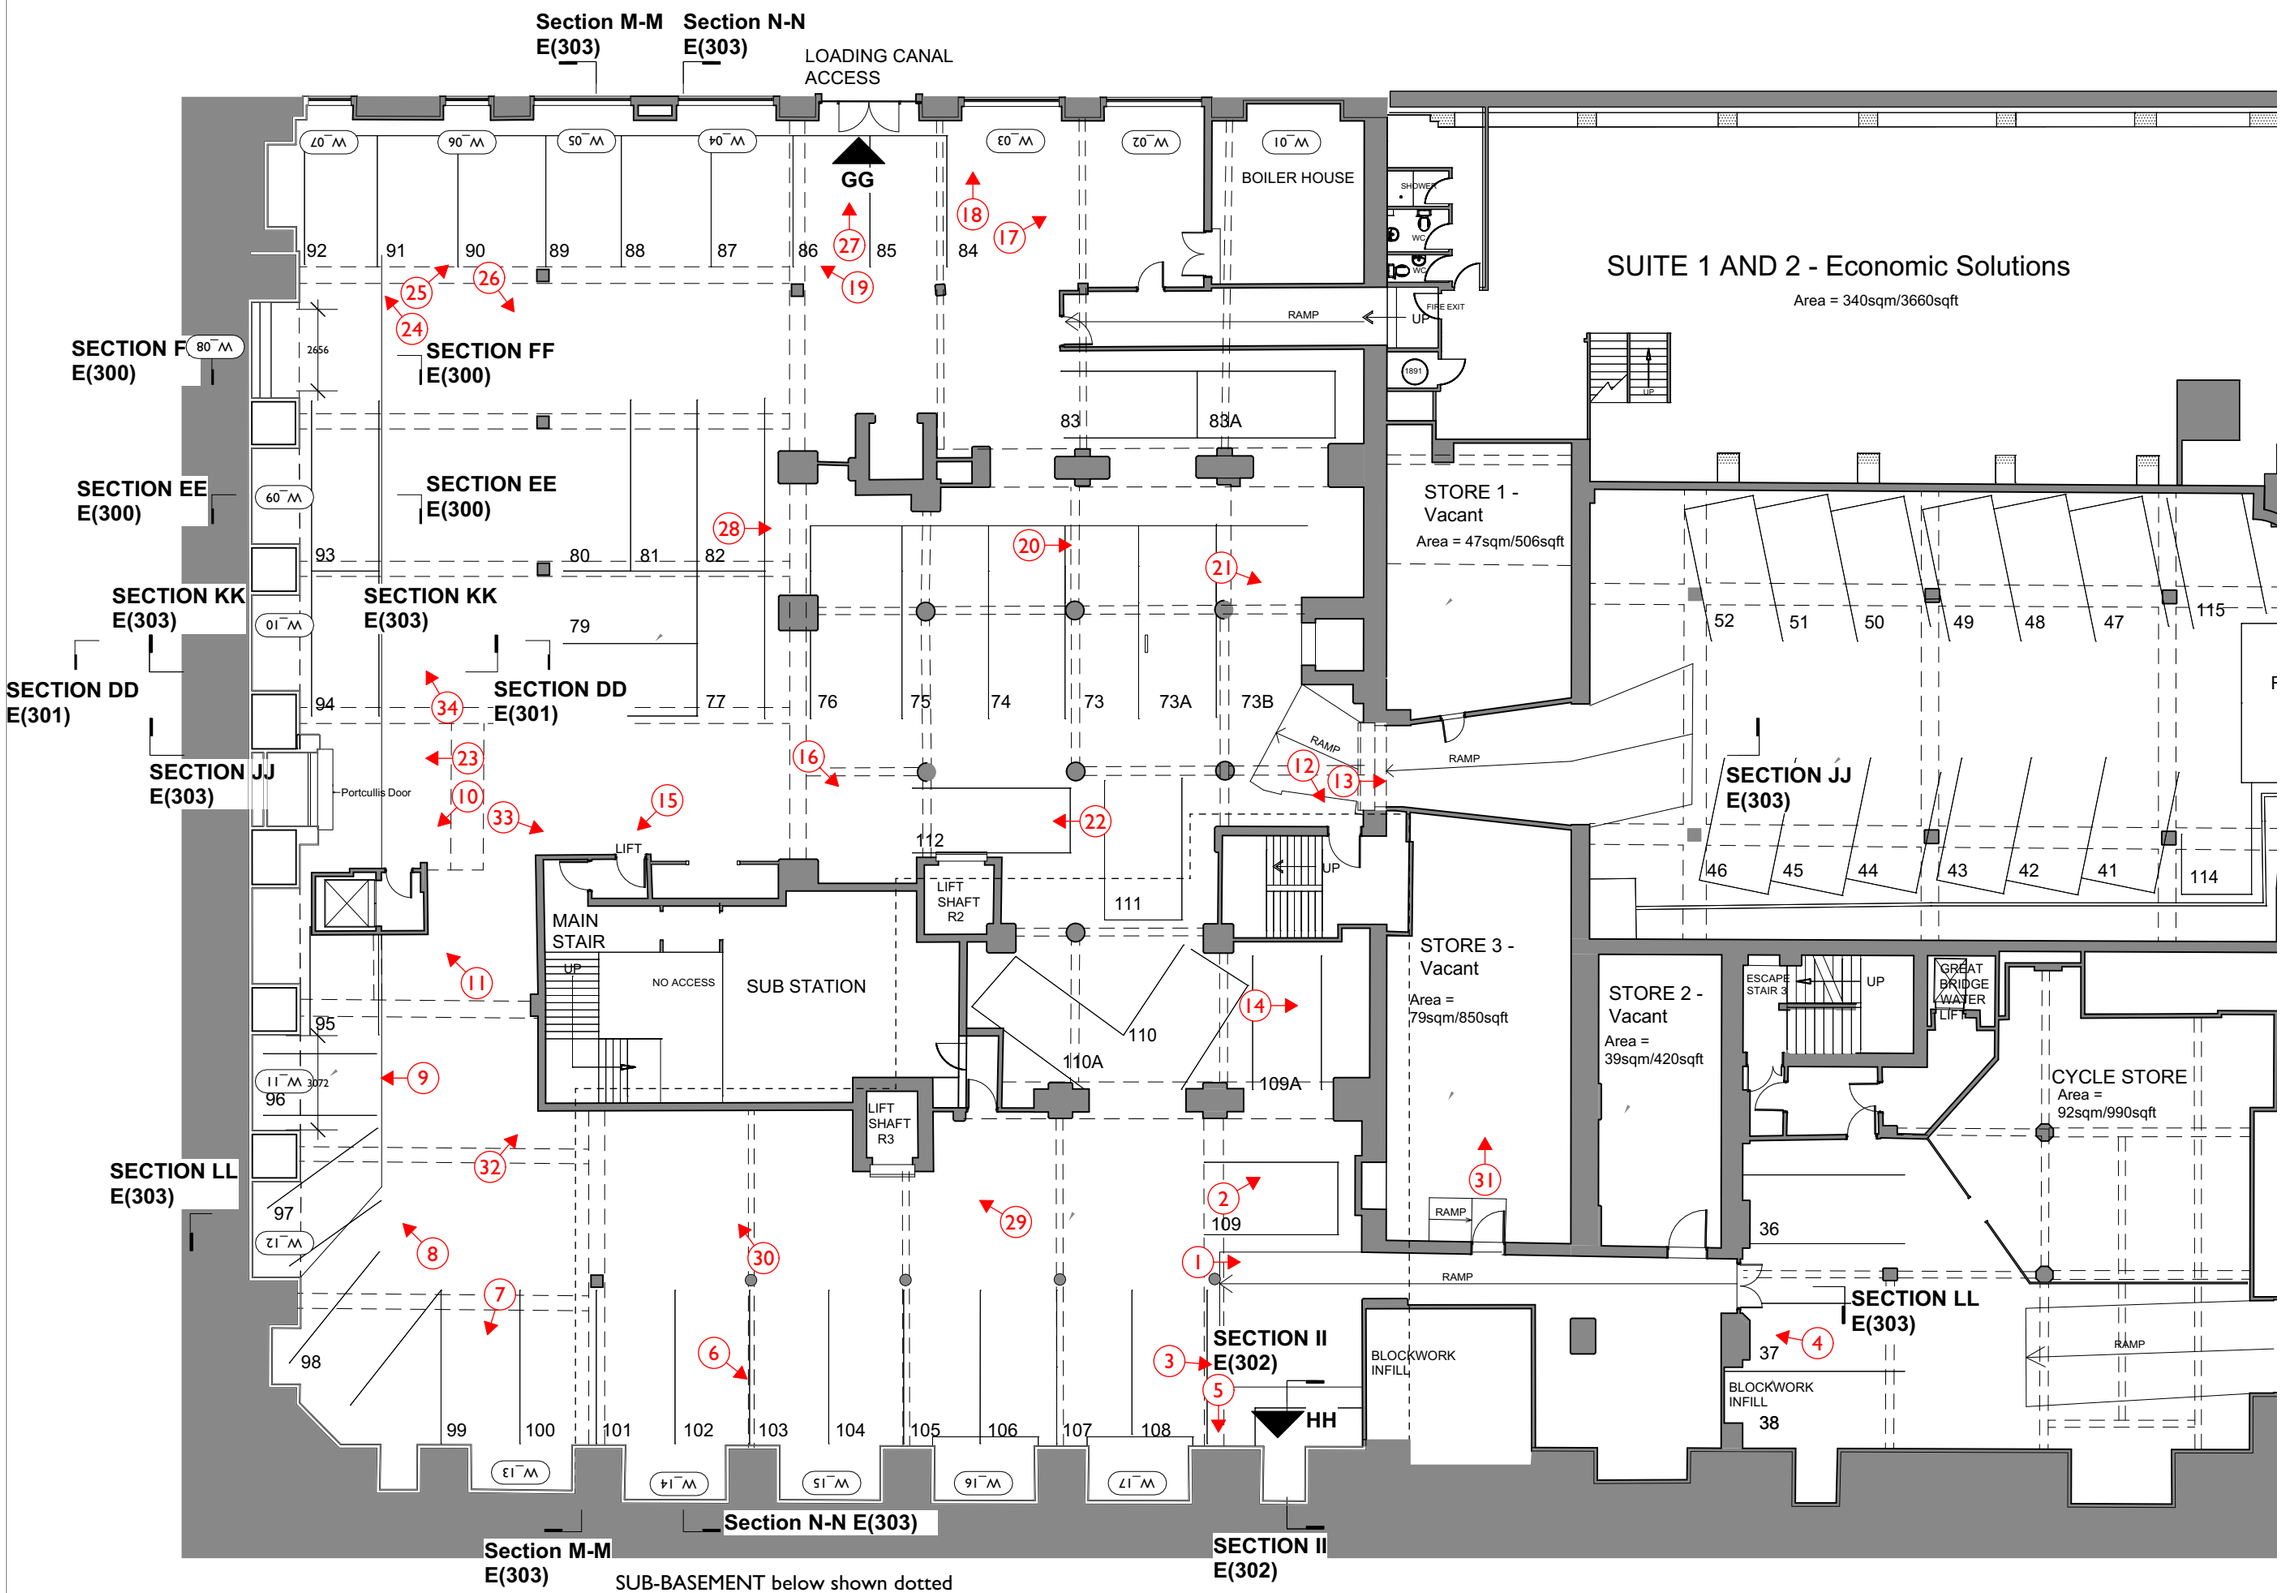

KEY

Existing

Proposed

Rev	Note	DRN	CHK
C 28/07/2020	Photo angles added.	RD	AB
B 27/05/2020	Window references and section line N-N added. Section drawing refs updated.	RD	AB
A 05/02/2020	Existing layout updated following revised survey.	ZS	HW

Churchgate House

Existing Basement Plan

scheme	1819
drwg no.	**E(100)**
revision	C
scale	1:200 @ A3
date first drawn	Nov 18
drawn	HC

SK sketch E existing P proposed T tender C construction F1 final issue

www.ateliermb.co.uk
t 0161 236 0051
e architect@ateliermb.co.uk

Atelier MB
Urban Architects