




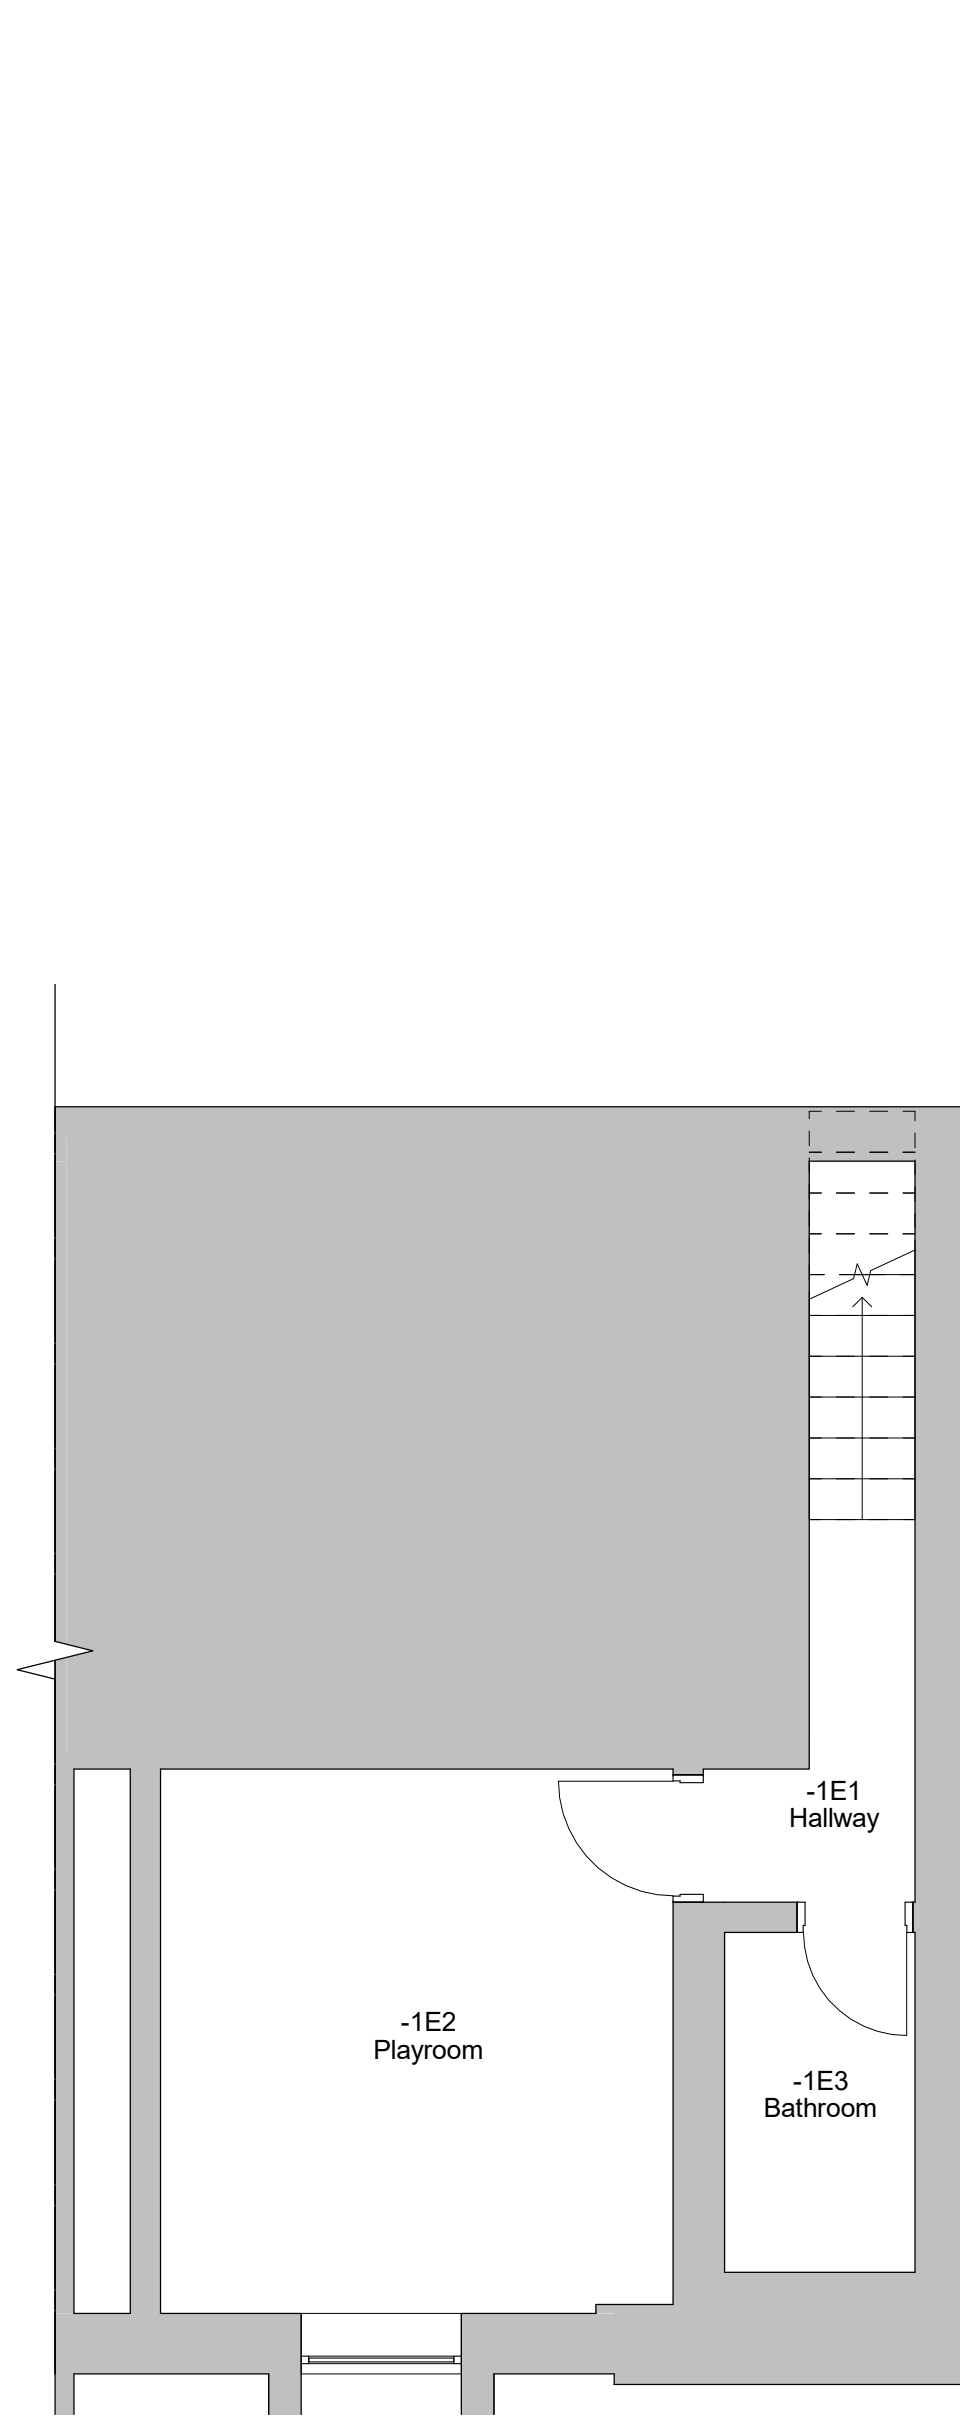


1 LEVEL B1 - Existing
1 : 50

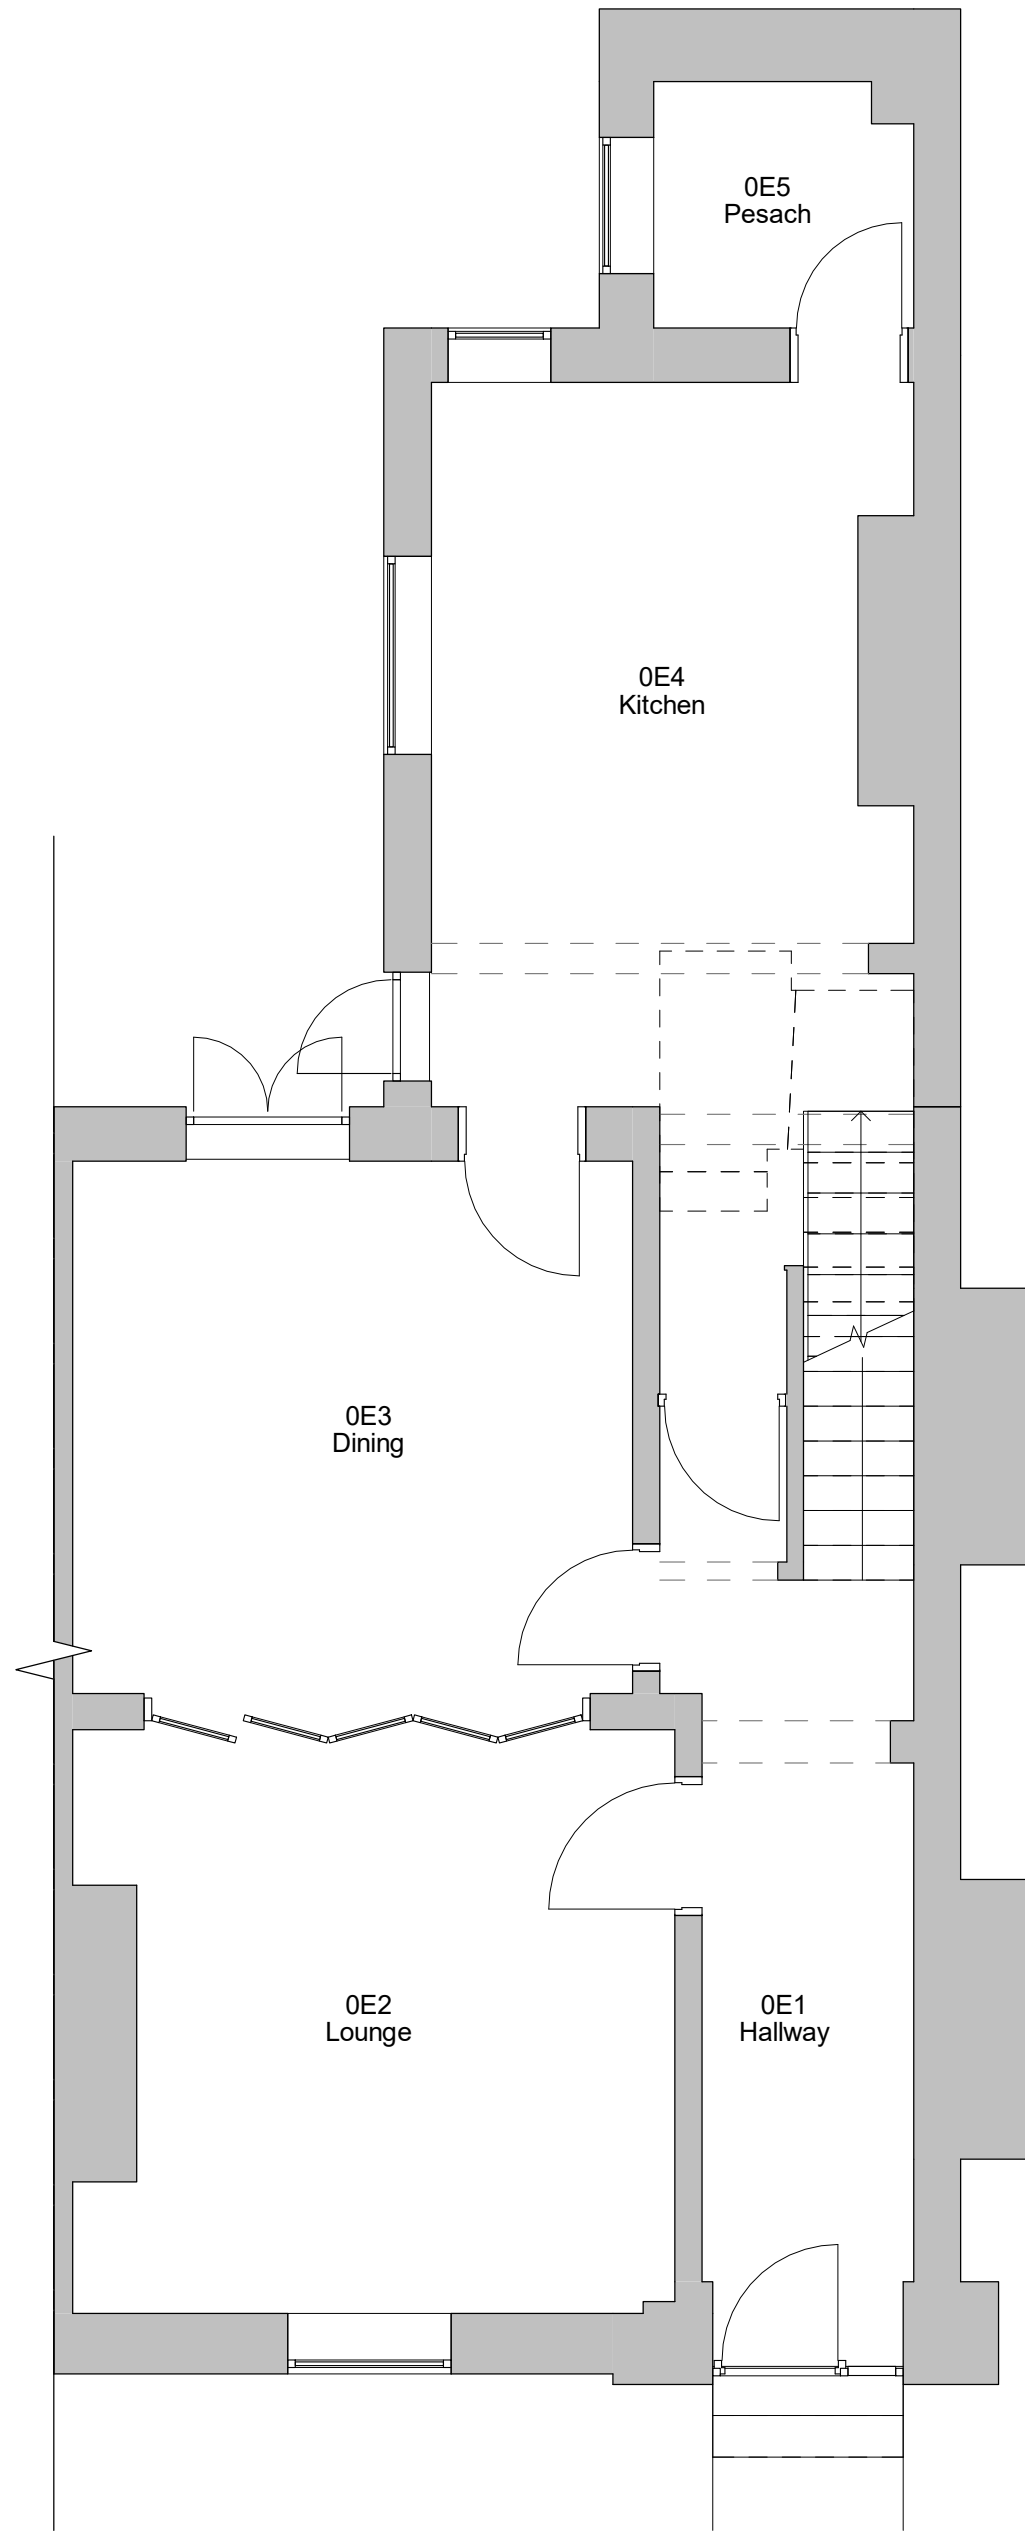

2 Level 0 - Existing
1 : 50

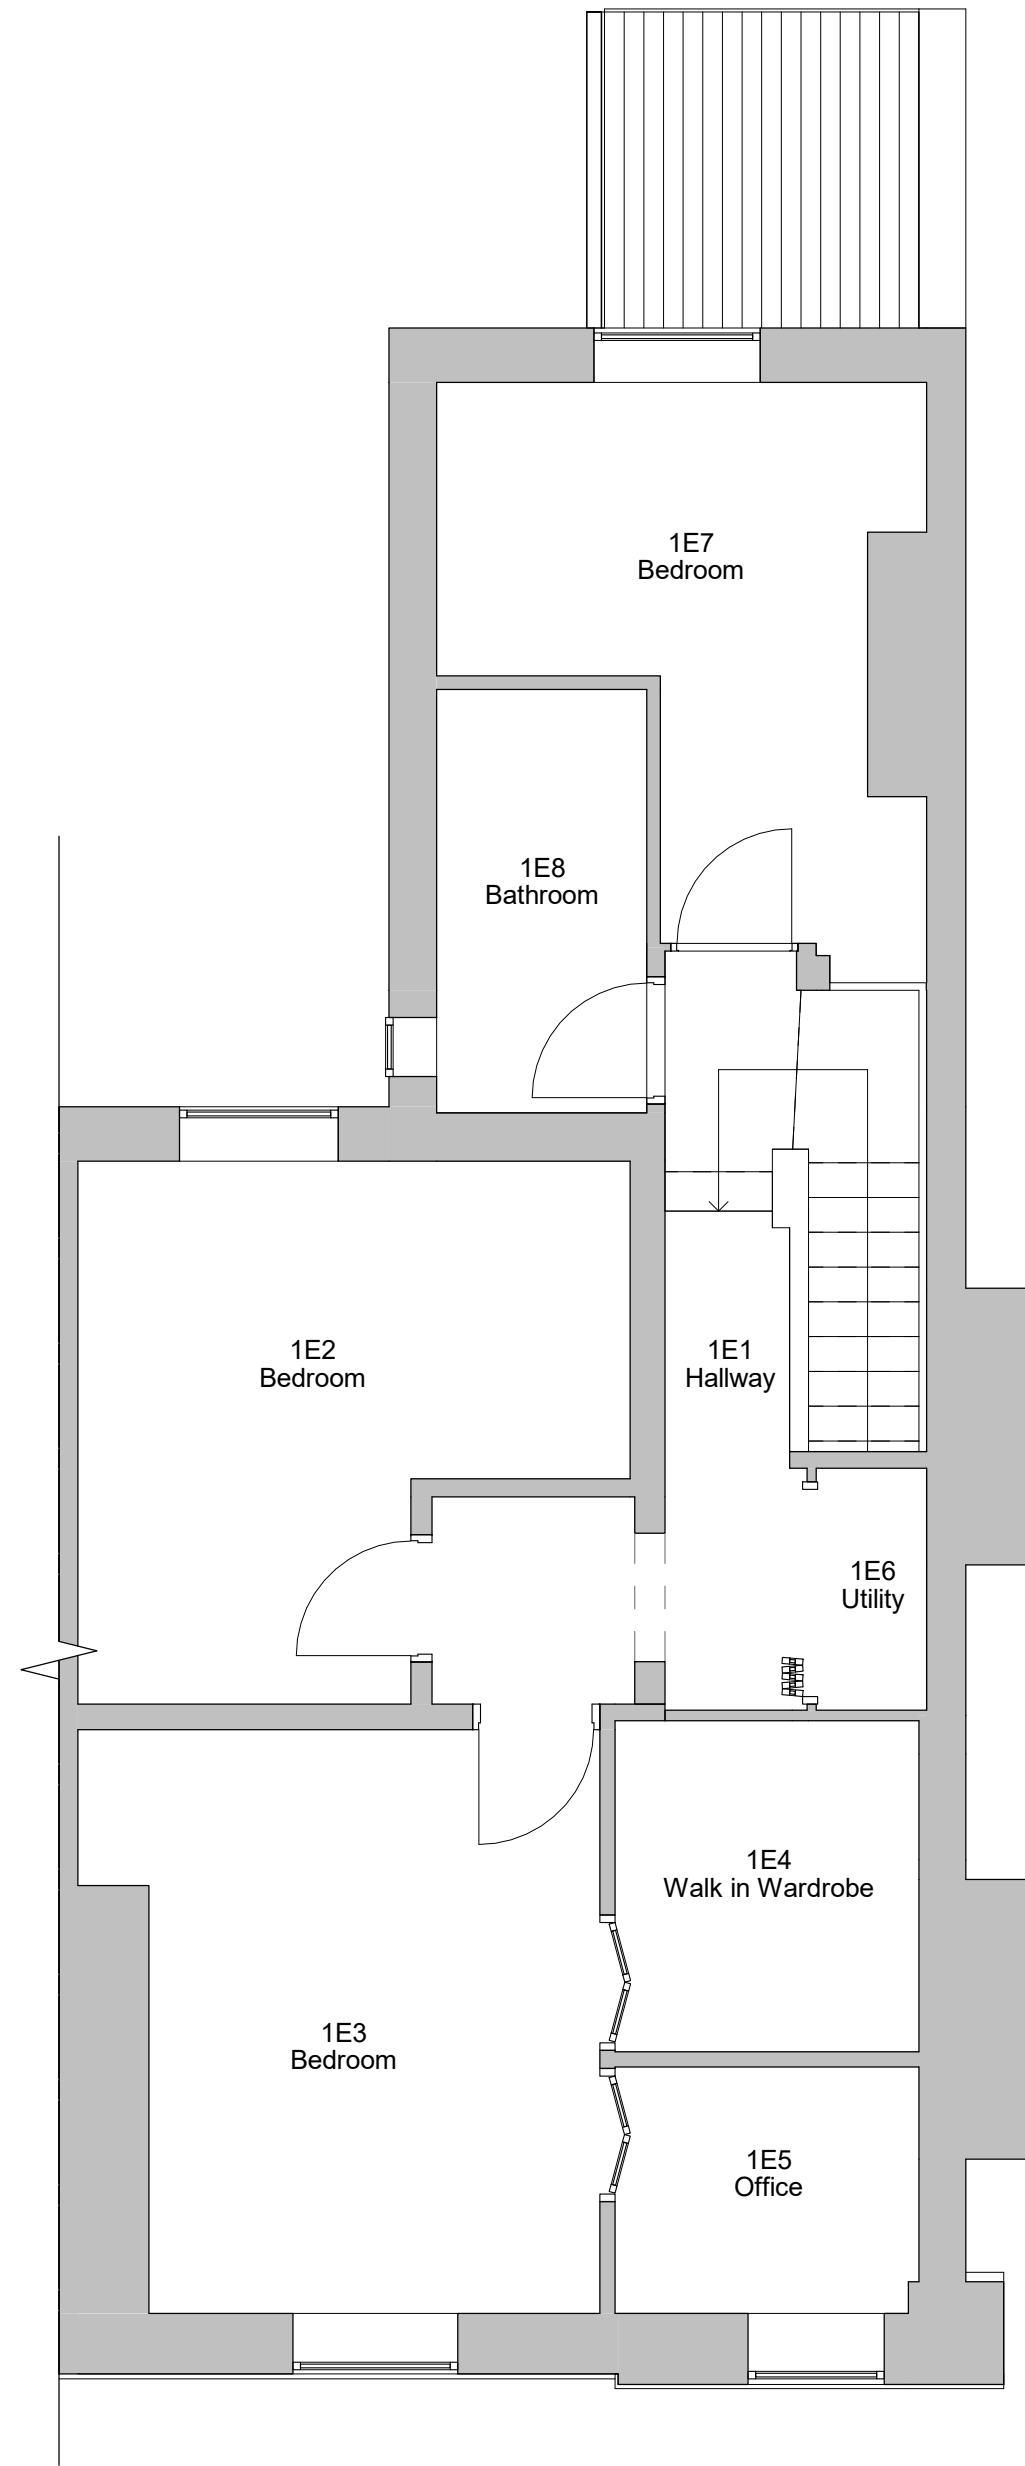

3 Level 1 - Existing
1 : 50

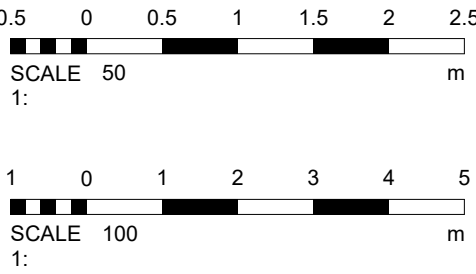


4 Front - Existing
1 : 100



5 Left Side - Existing
1 : 100



6 Rear - Existing
1 : 100

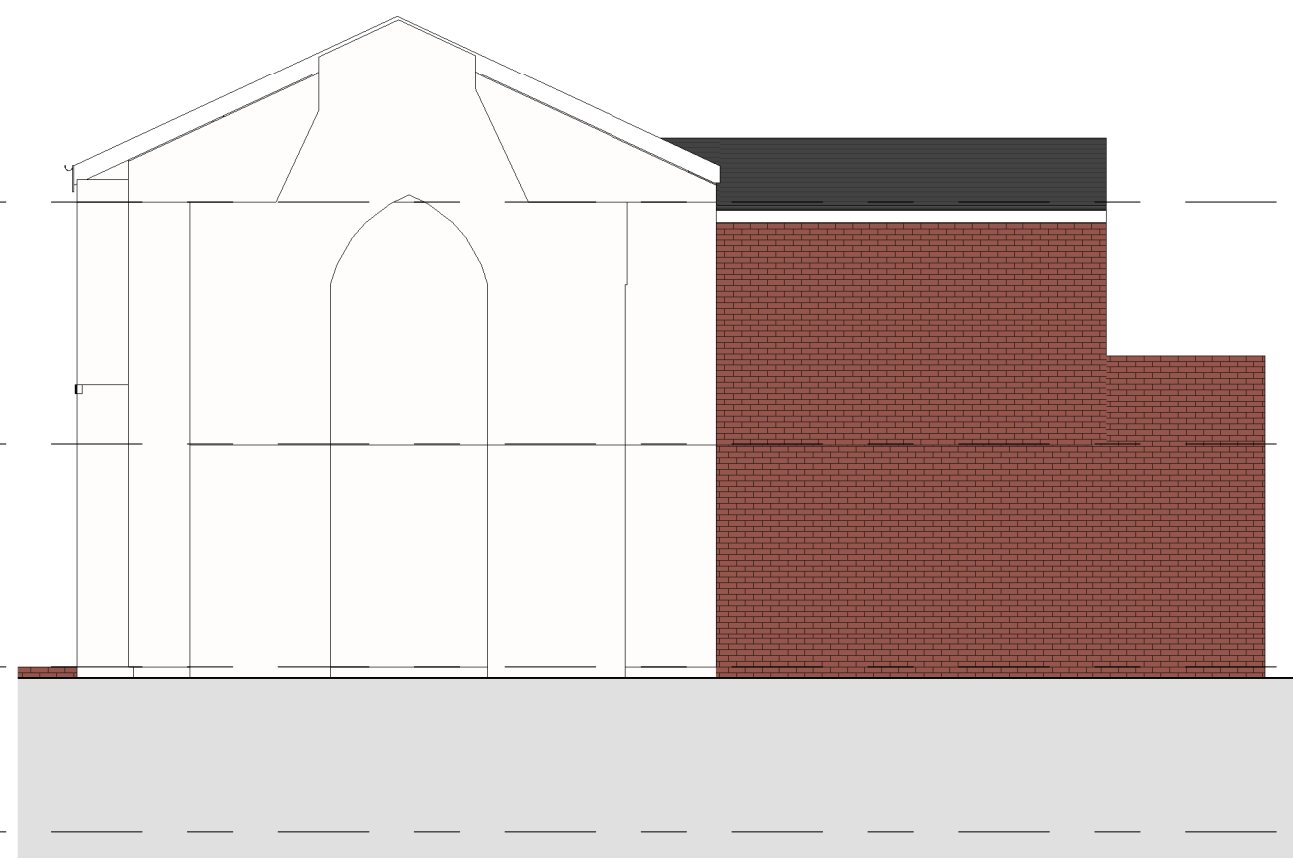

7 Right Side - Existing
1 : 100

1	PLANNING	01/04/2020
No.	Description	Date
PROJECT		
13 Middleton Road		
TITLE		
Existing Plans and Elevations		
CLIENT		
Mr and Mrs Niman		
STATUS		
DESIGN		
DRAWN BY	DATE	SCALE (@ A1)
SG	17/03/2020	As indicated
PROJECT NUMBER	DRAWING NUMBER	REV
GGs20012	002	1
GOLD SKETCH		
S T U D I O S		
www.goldsketch.co.uk info@goldsketch.co.uk 0161 792 9595		
NOTES		
© COPYRIGHT ALL RIGHTS RESERVED. THIS DRAWING MUST NOT BE REPRODUCED WITHOUT WRITTEN CONSENT. DRAWING TO BE USED FOR THE SITE AS INDICATED ONLY. ALL DIMENSIONS AND SETTING OUT DATA ARE PROVIDED AS COORDINATES ONLY. ANY DISCREPANCIES TO BE REPORTED TO THE DESIGNER PRIOR TO THE COMMENCEMENT OF ANY WORK. ALL WORK AND MATERIALS TO BE IN ACCORDANCE WITH CURRENT STATUTORY REGULATION, INCLUDING CODES OF PRACTICE AND BRITISH STANDARDS. ALL DIMENSIONS ON THIS DRAWING ARE UNLESS OTHERWISE SPECIFIED.		