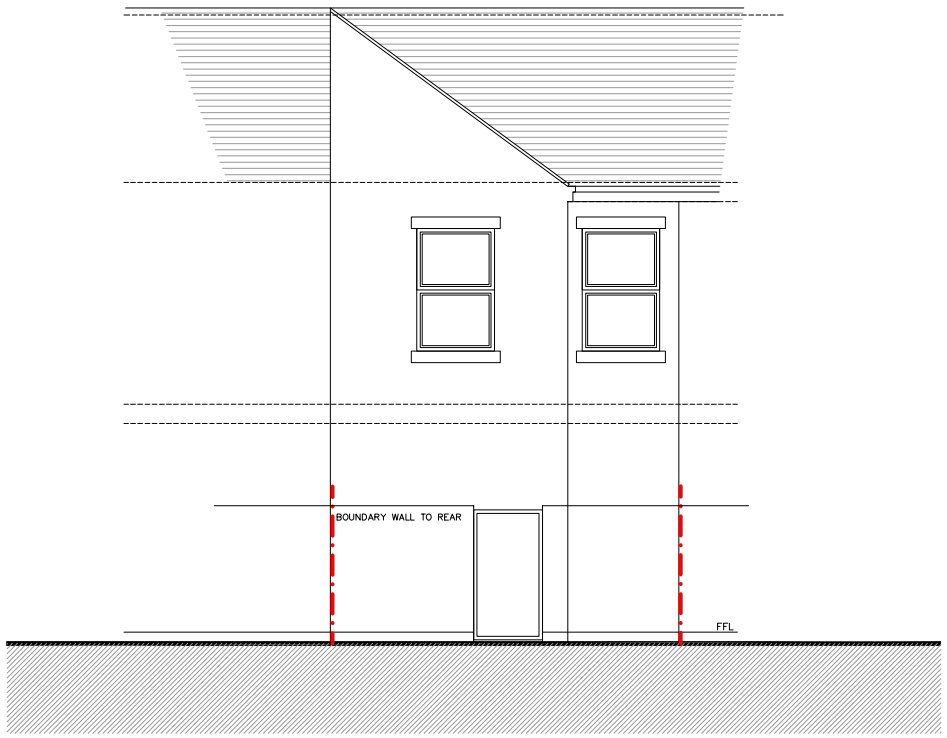

REAR ELEVATION

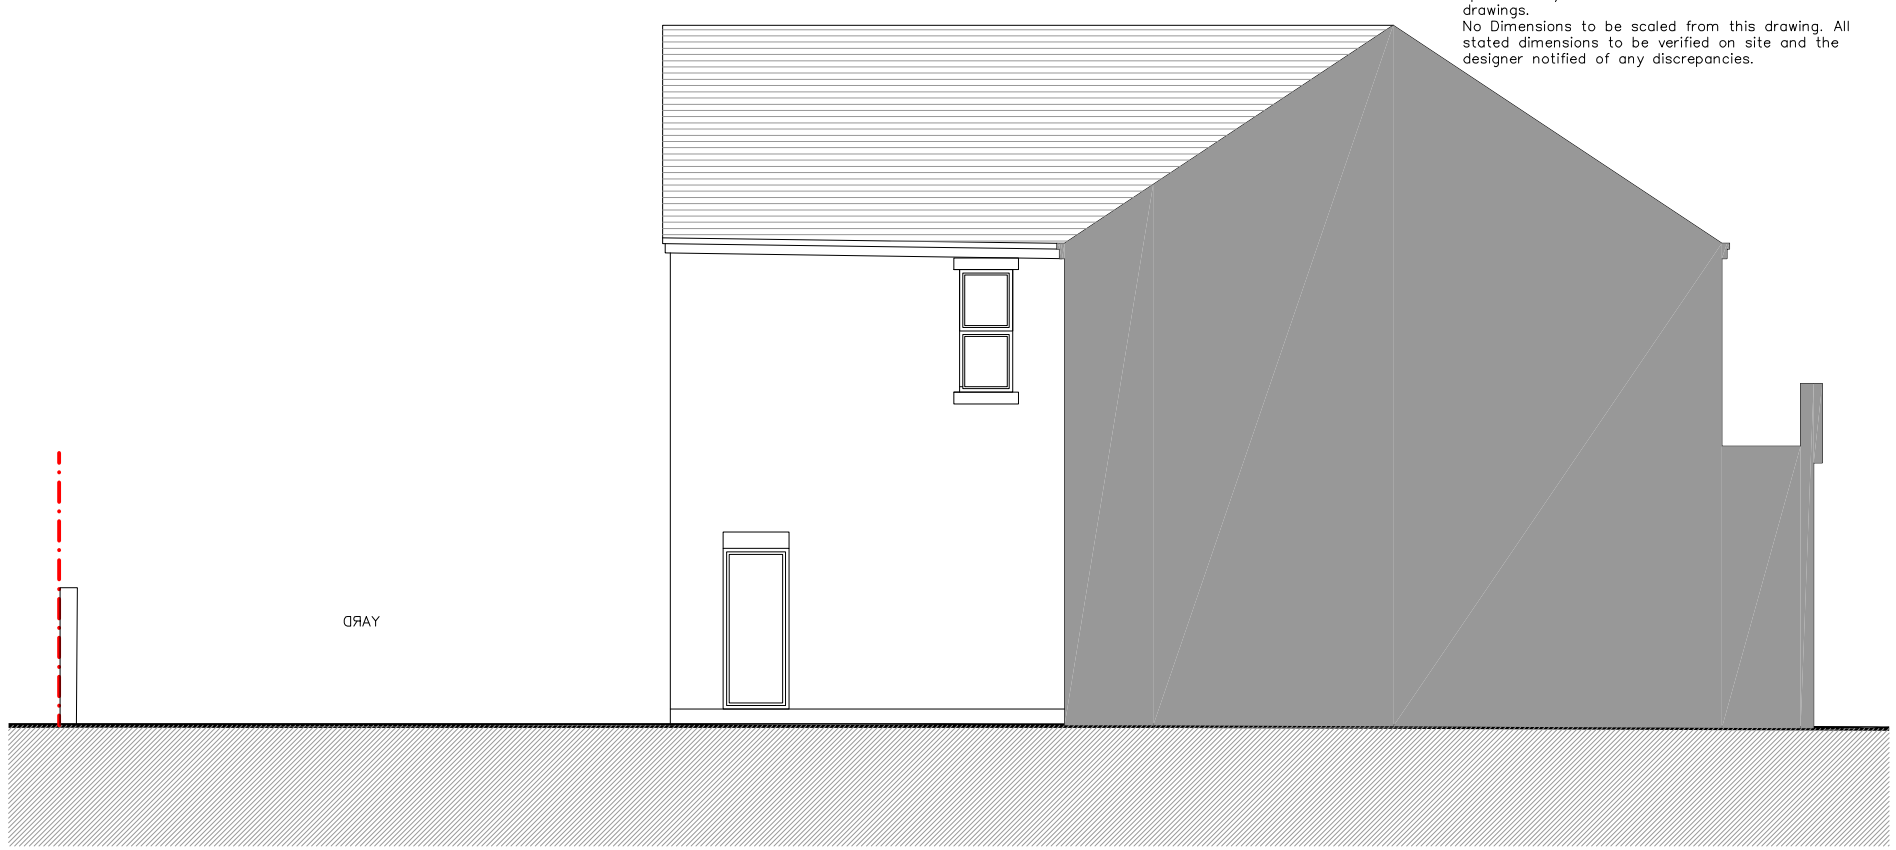

SIDE ELEVATION (SE)

NOTES ©

This drawing to be read in accordance with the specification/Bills of Quantities and related drawings.
No Dimensions to be scaled from this drawing. All stated dimensions to be verified on site and the designer notified of any discrepancies.

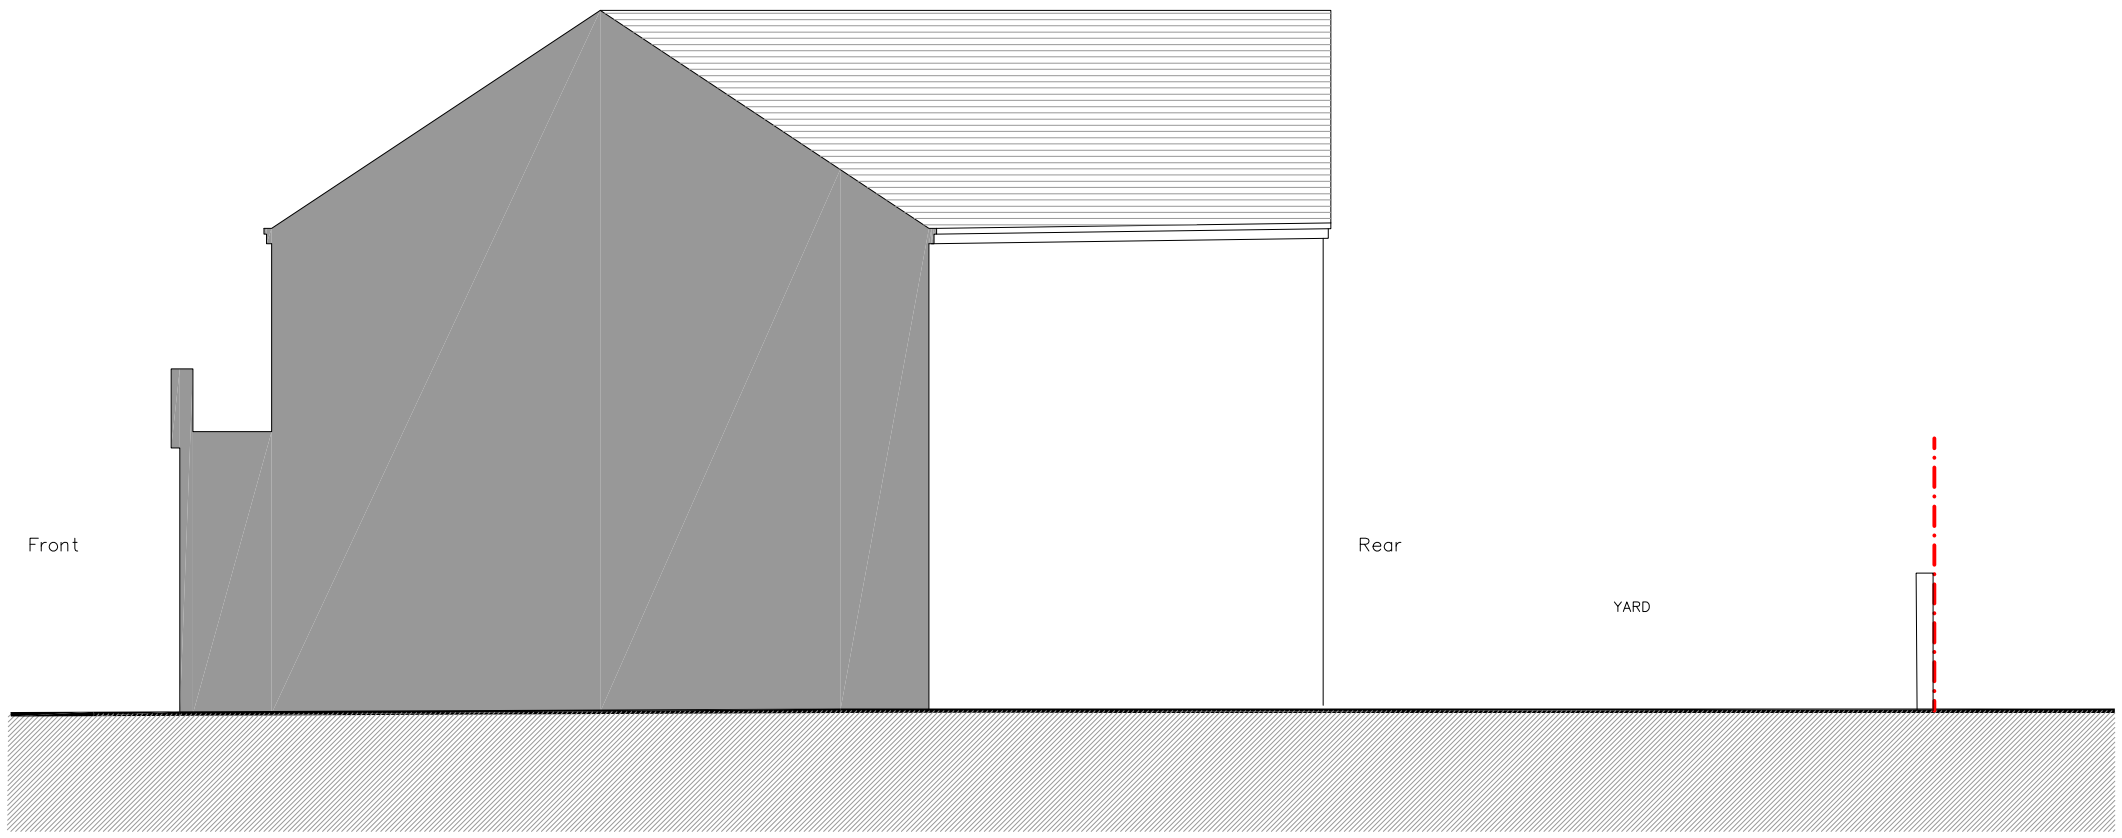

SIDE ELEVATION (NE)

FOR PLANNING

Project

1154 ROCHDALE RD
BLACKLEY
MANCHESTER
M9 6ER

Title

EXISTING REAR & SIDE ELEVATIONS

Scale	Date
1:100 @ A3	JULY 2020
Drawn	Checked
SB	-
Drawing Number	Revision
6968_PL03	-

SMASHBOX
97 Alderley Road | Wilmslow | Cheshire | SK9 1PT
ARCHITECTURE DESIGN PLANNING
T. 01625 466 557 E. hello@smashboxarchitecture.com
www.smashboxarchitecture.com