

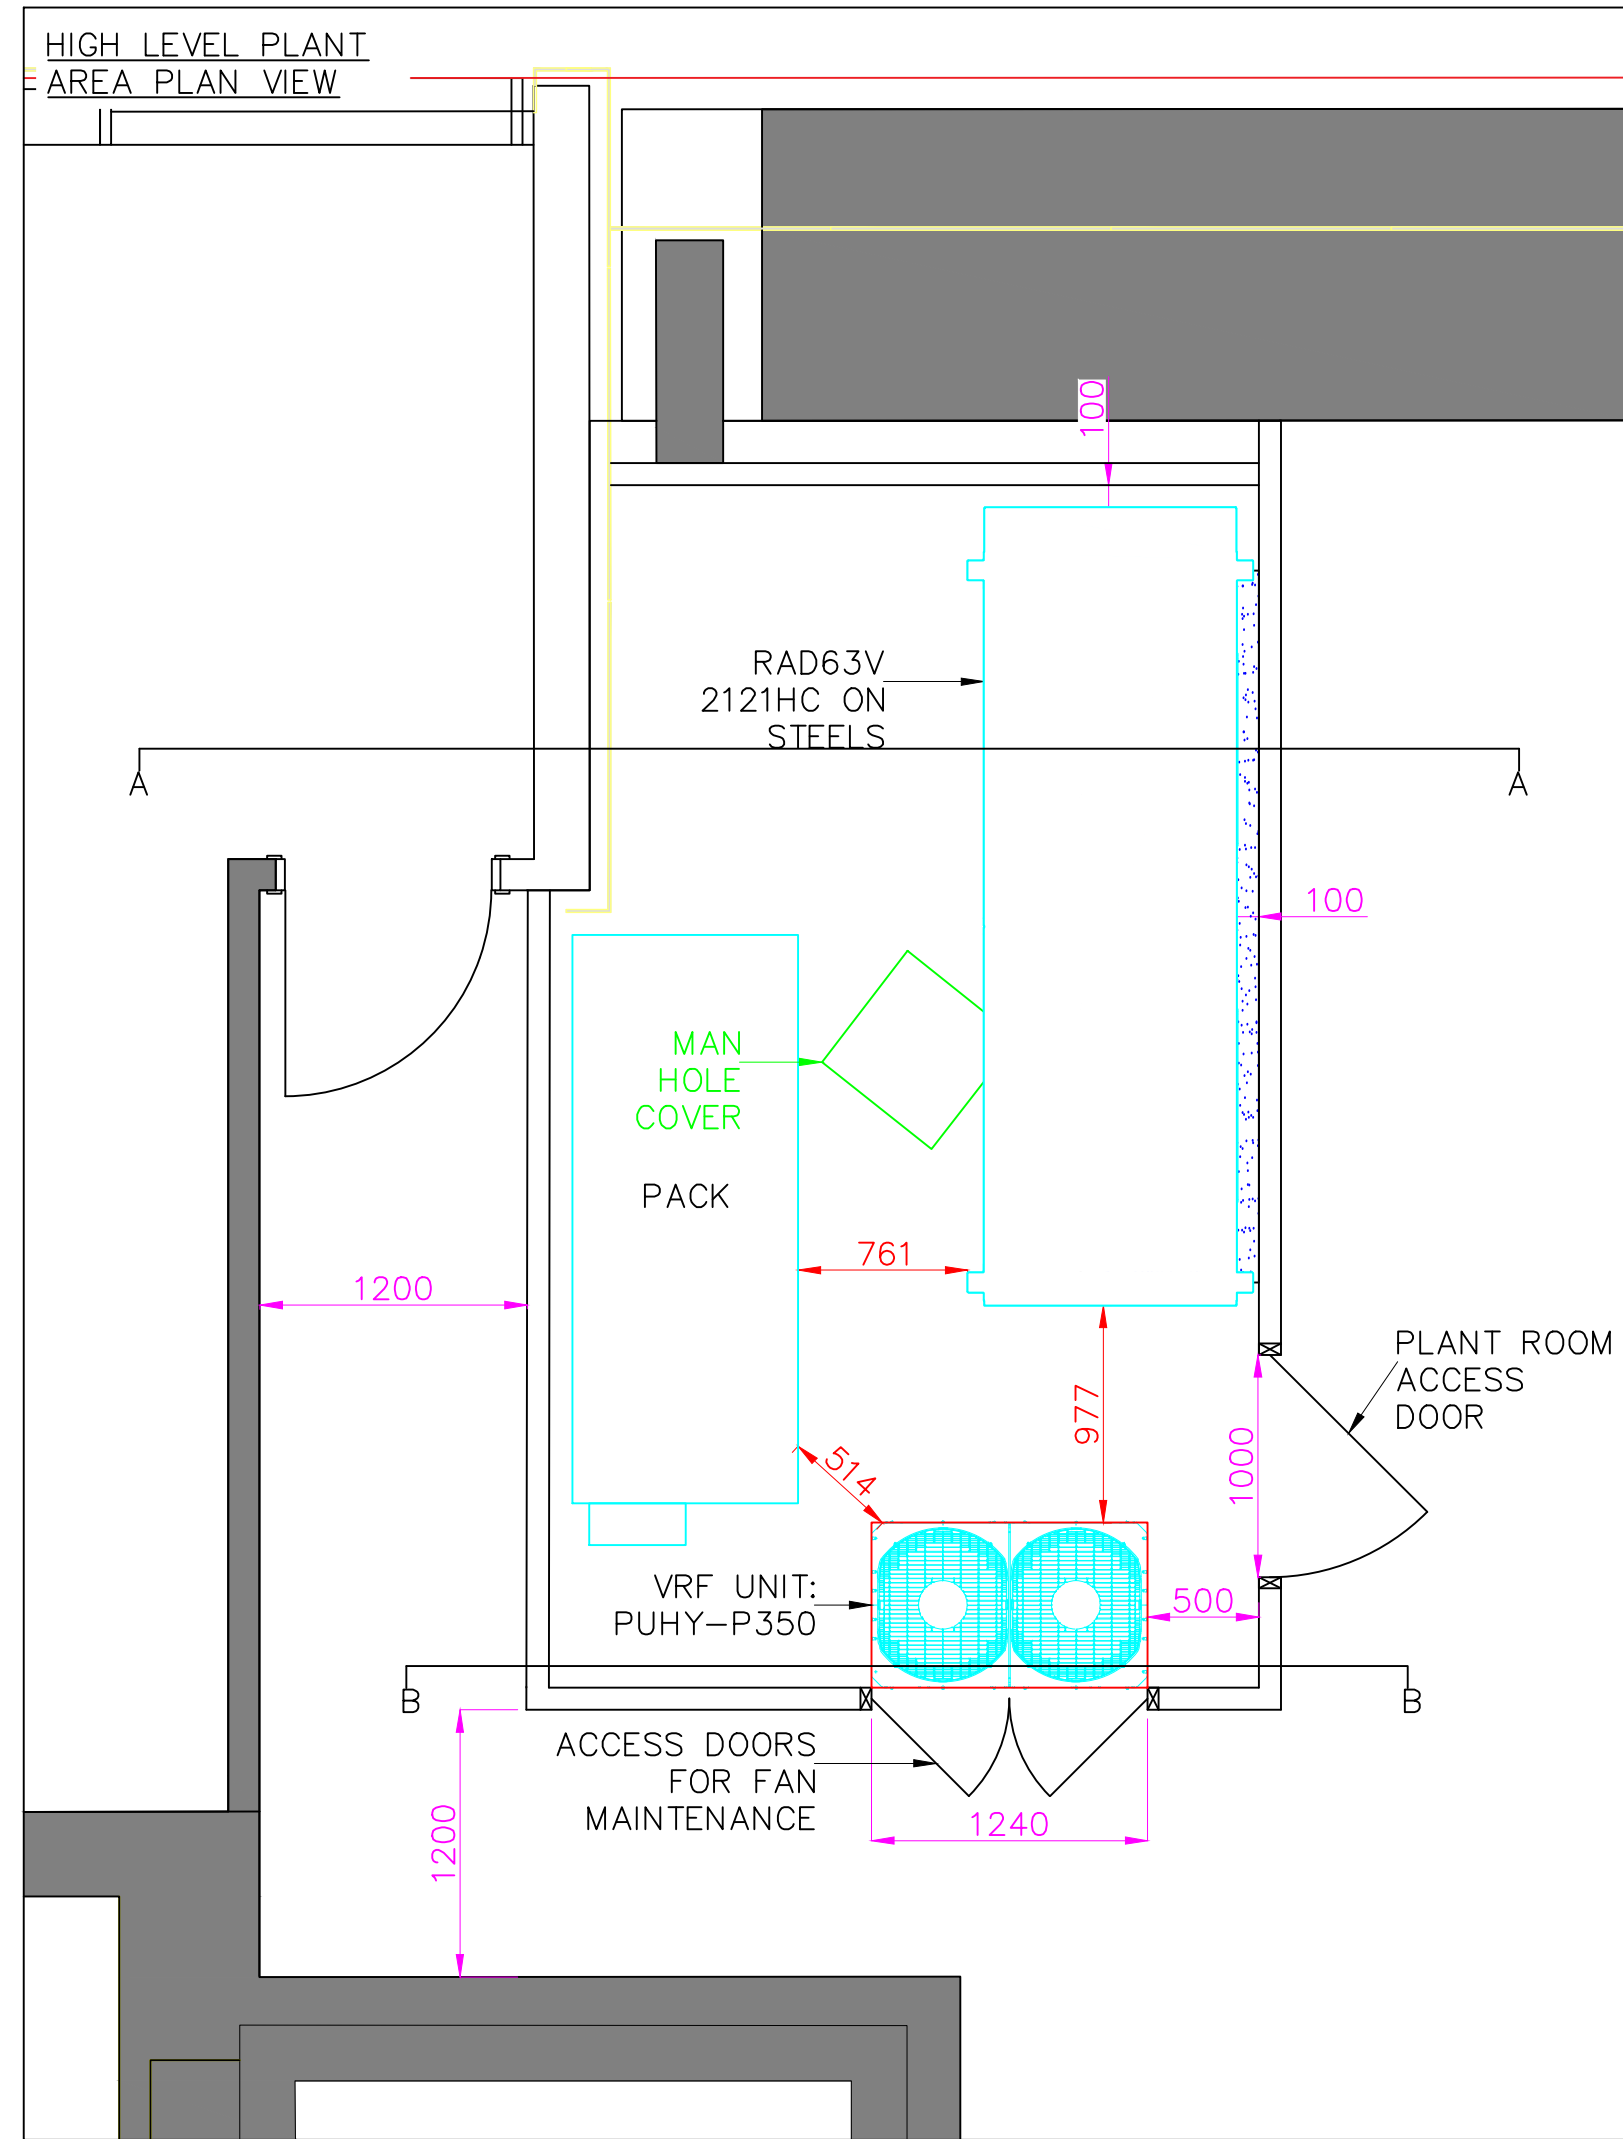
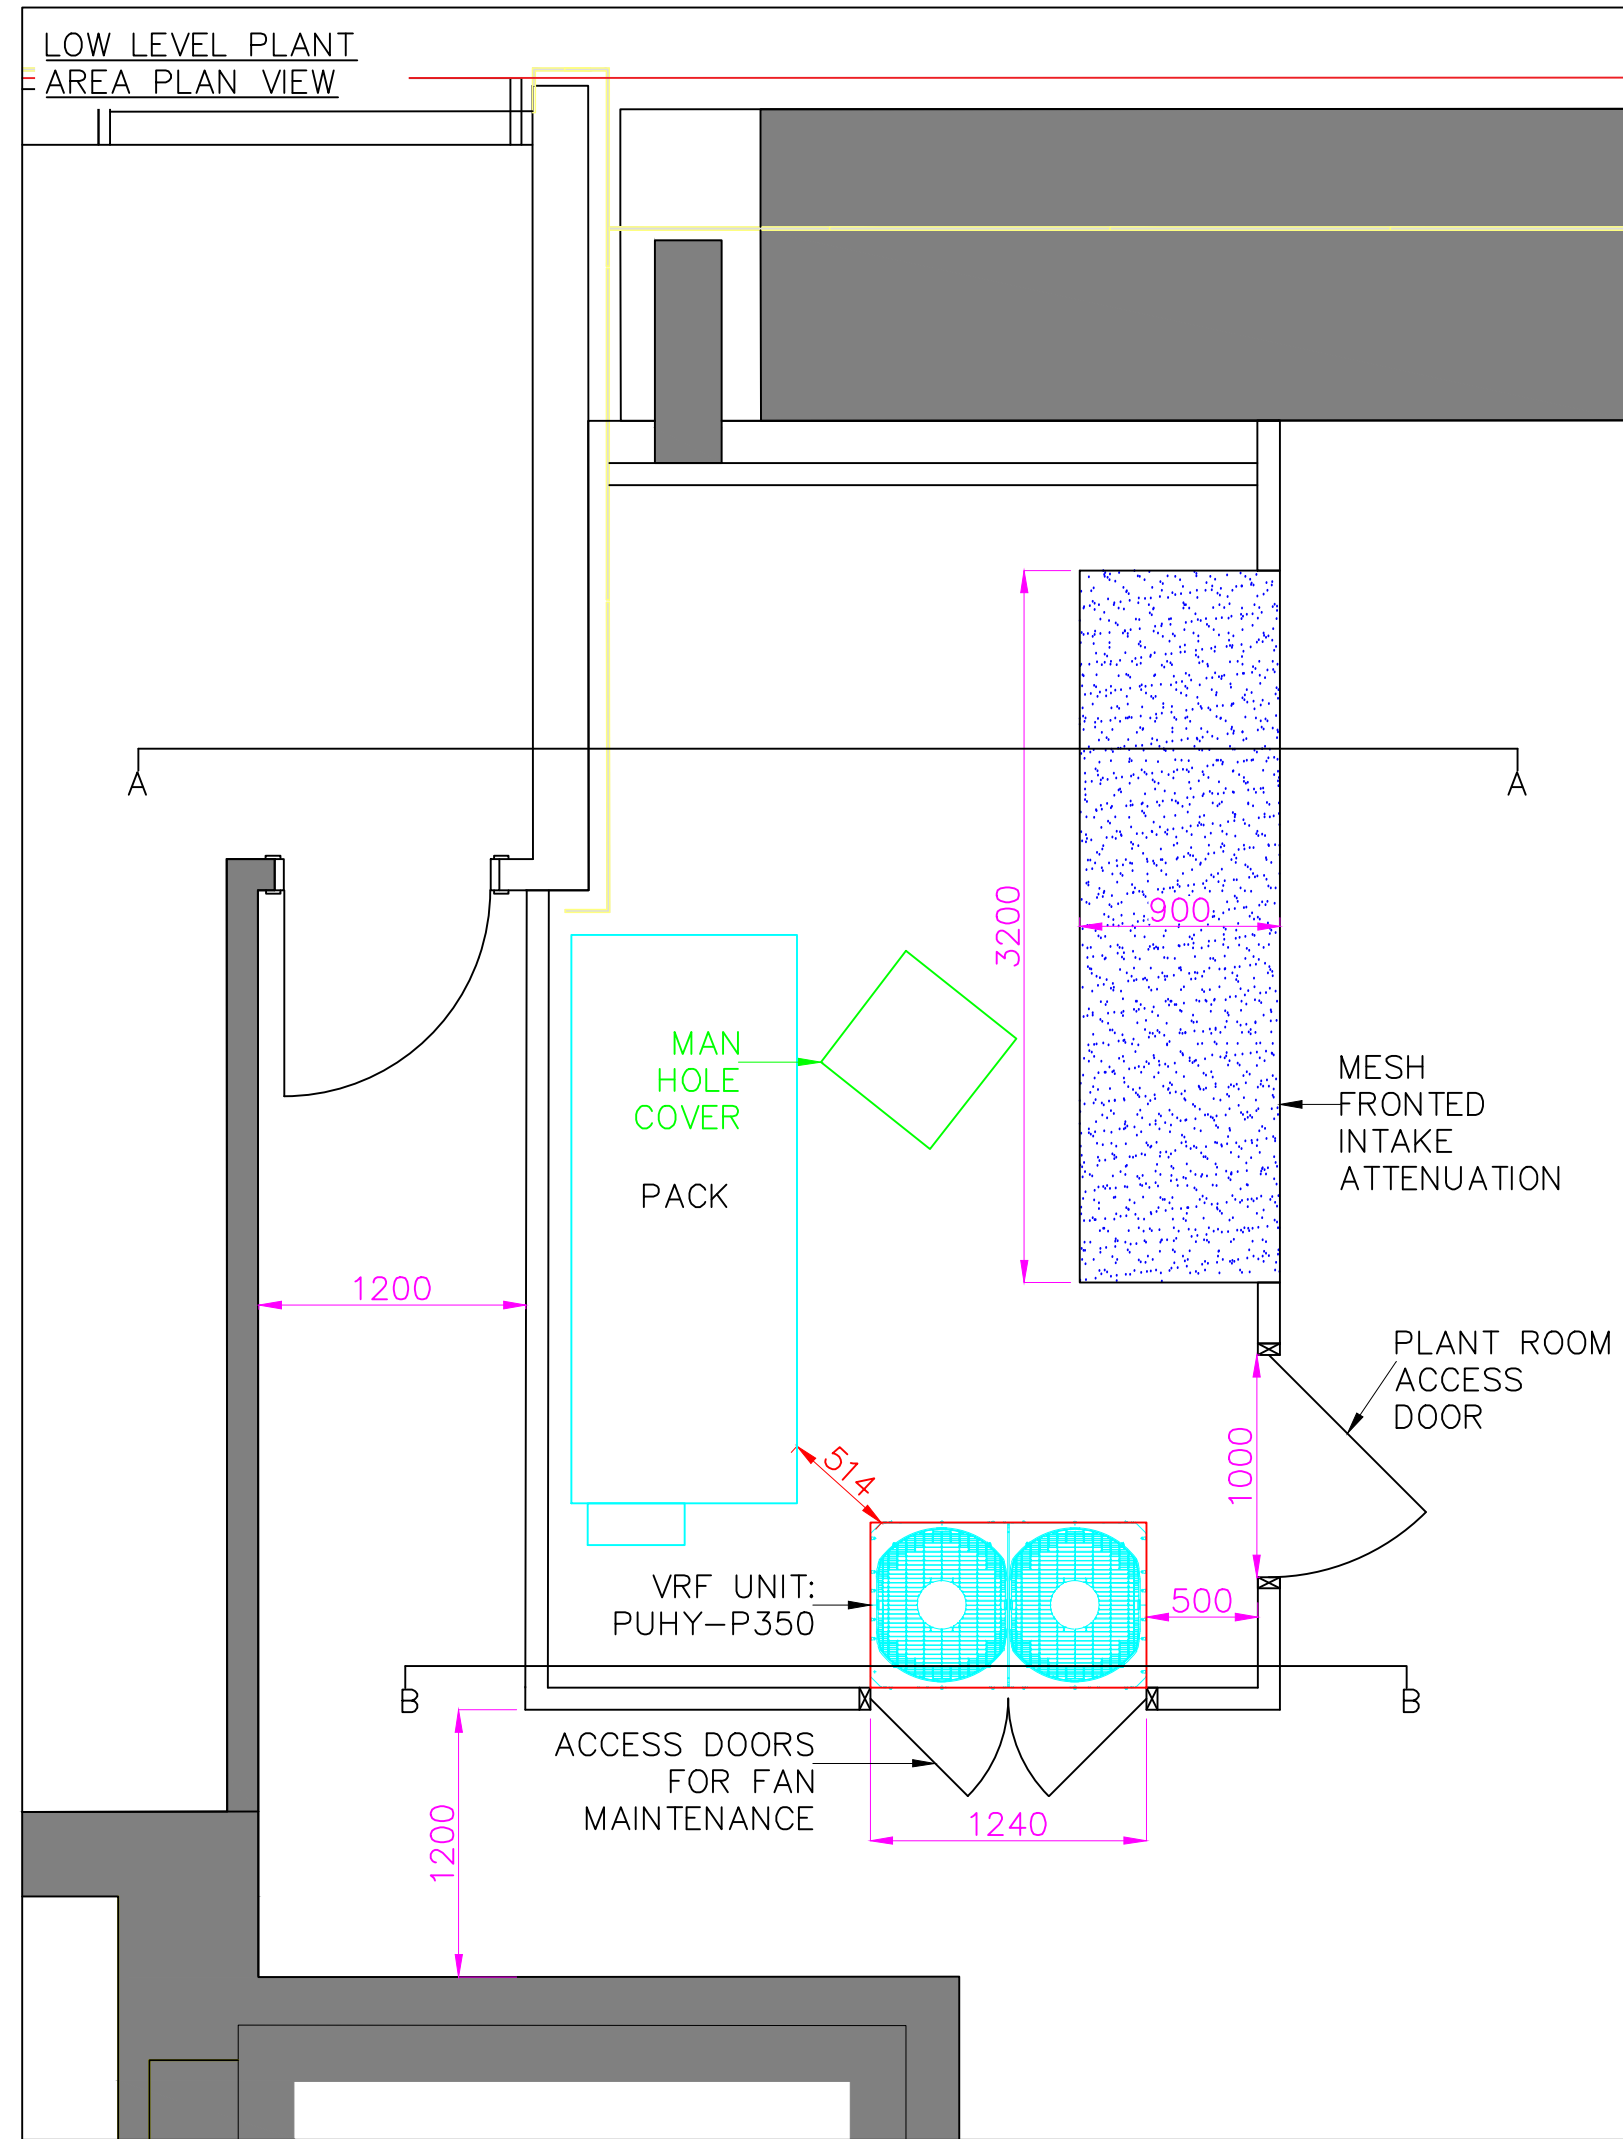
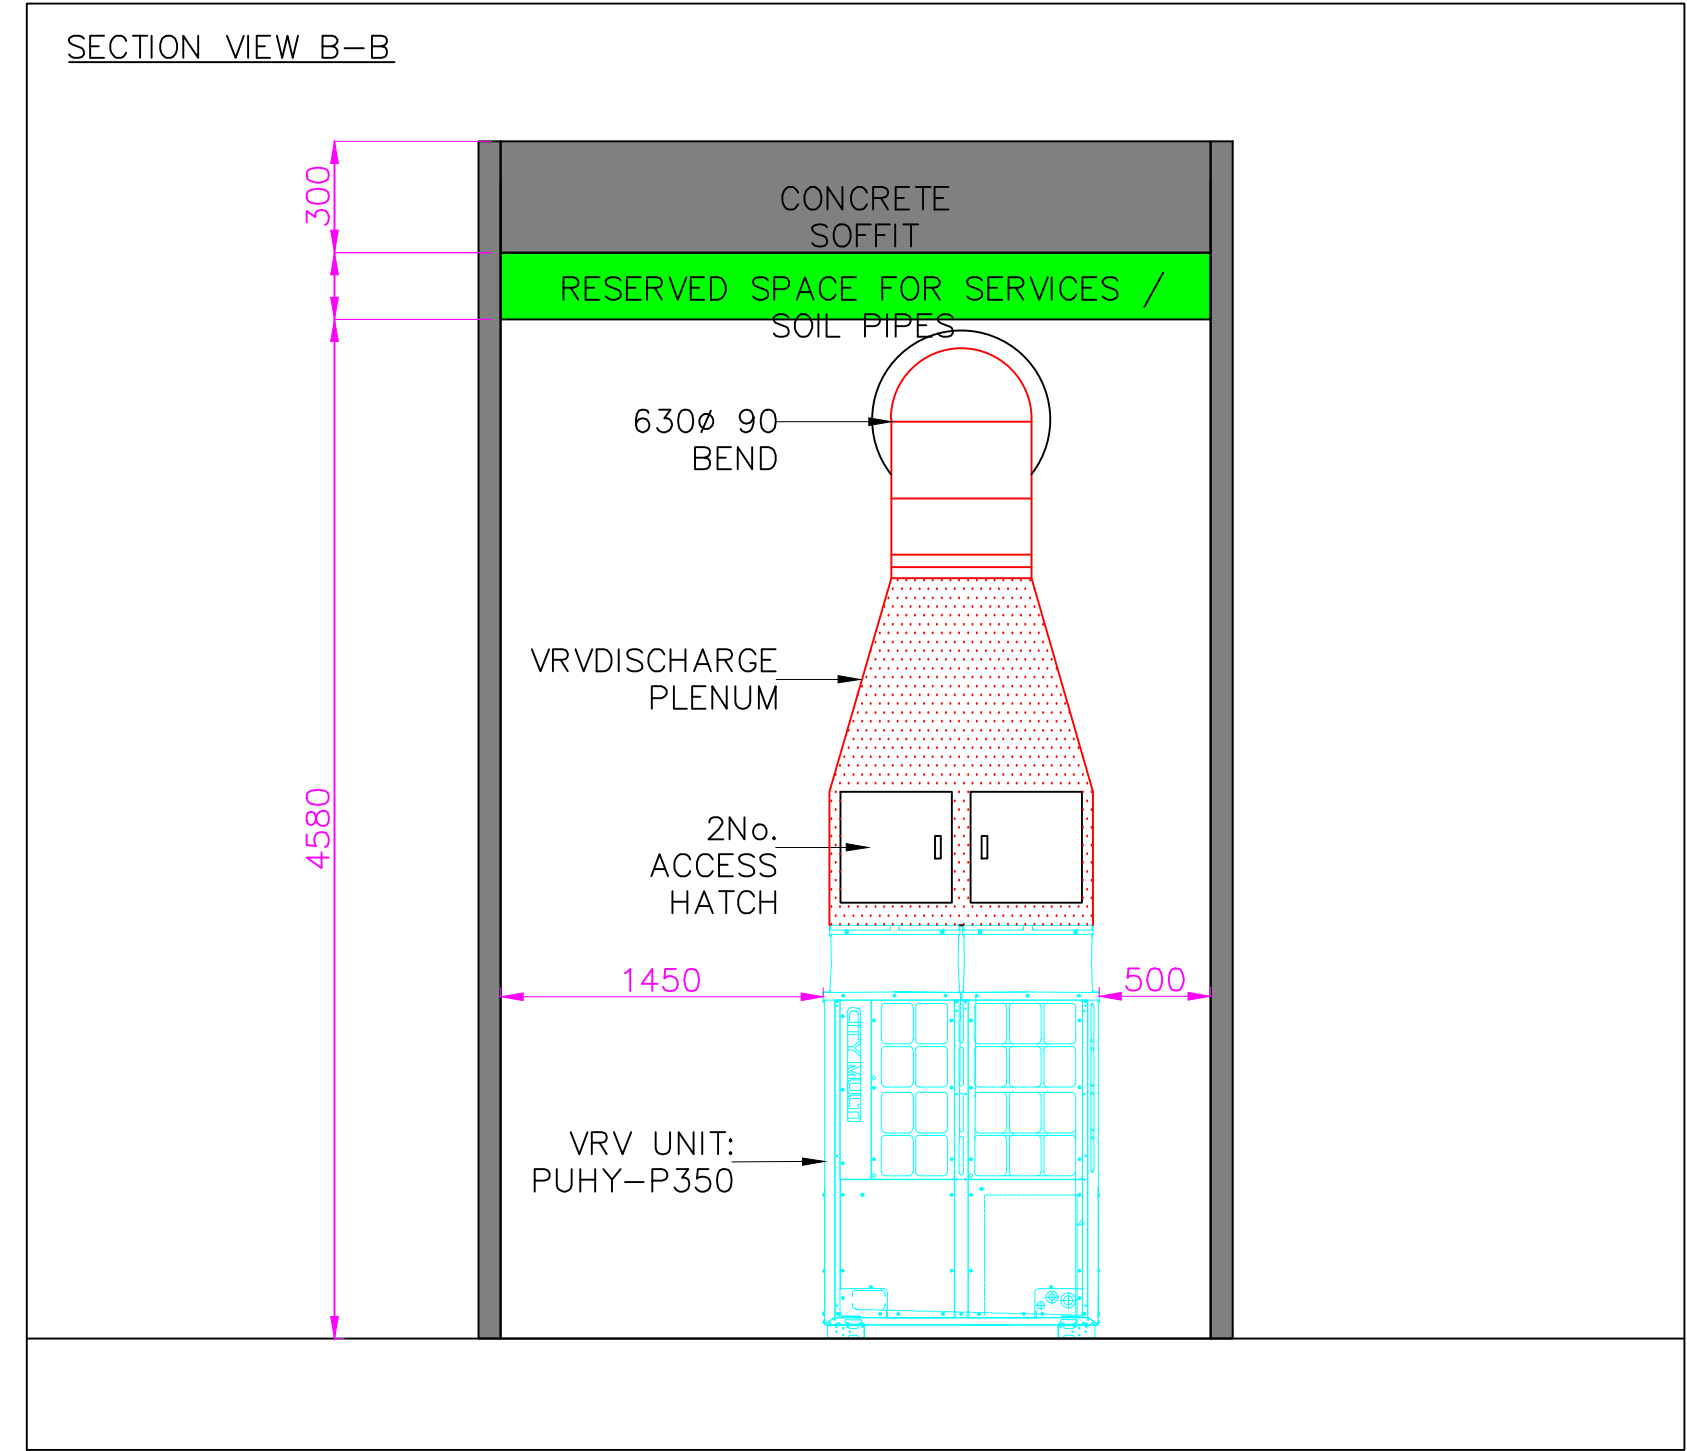


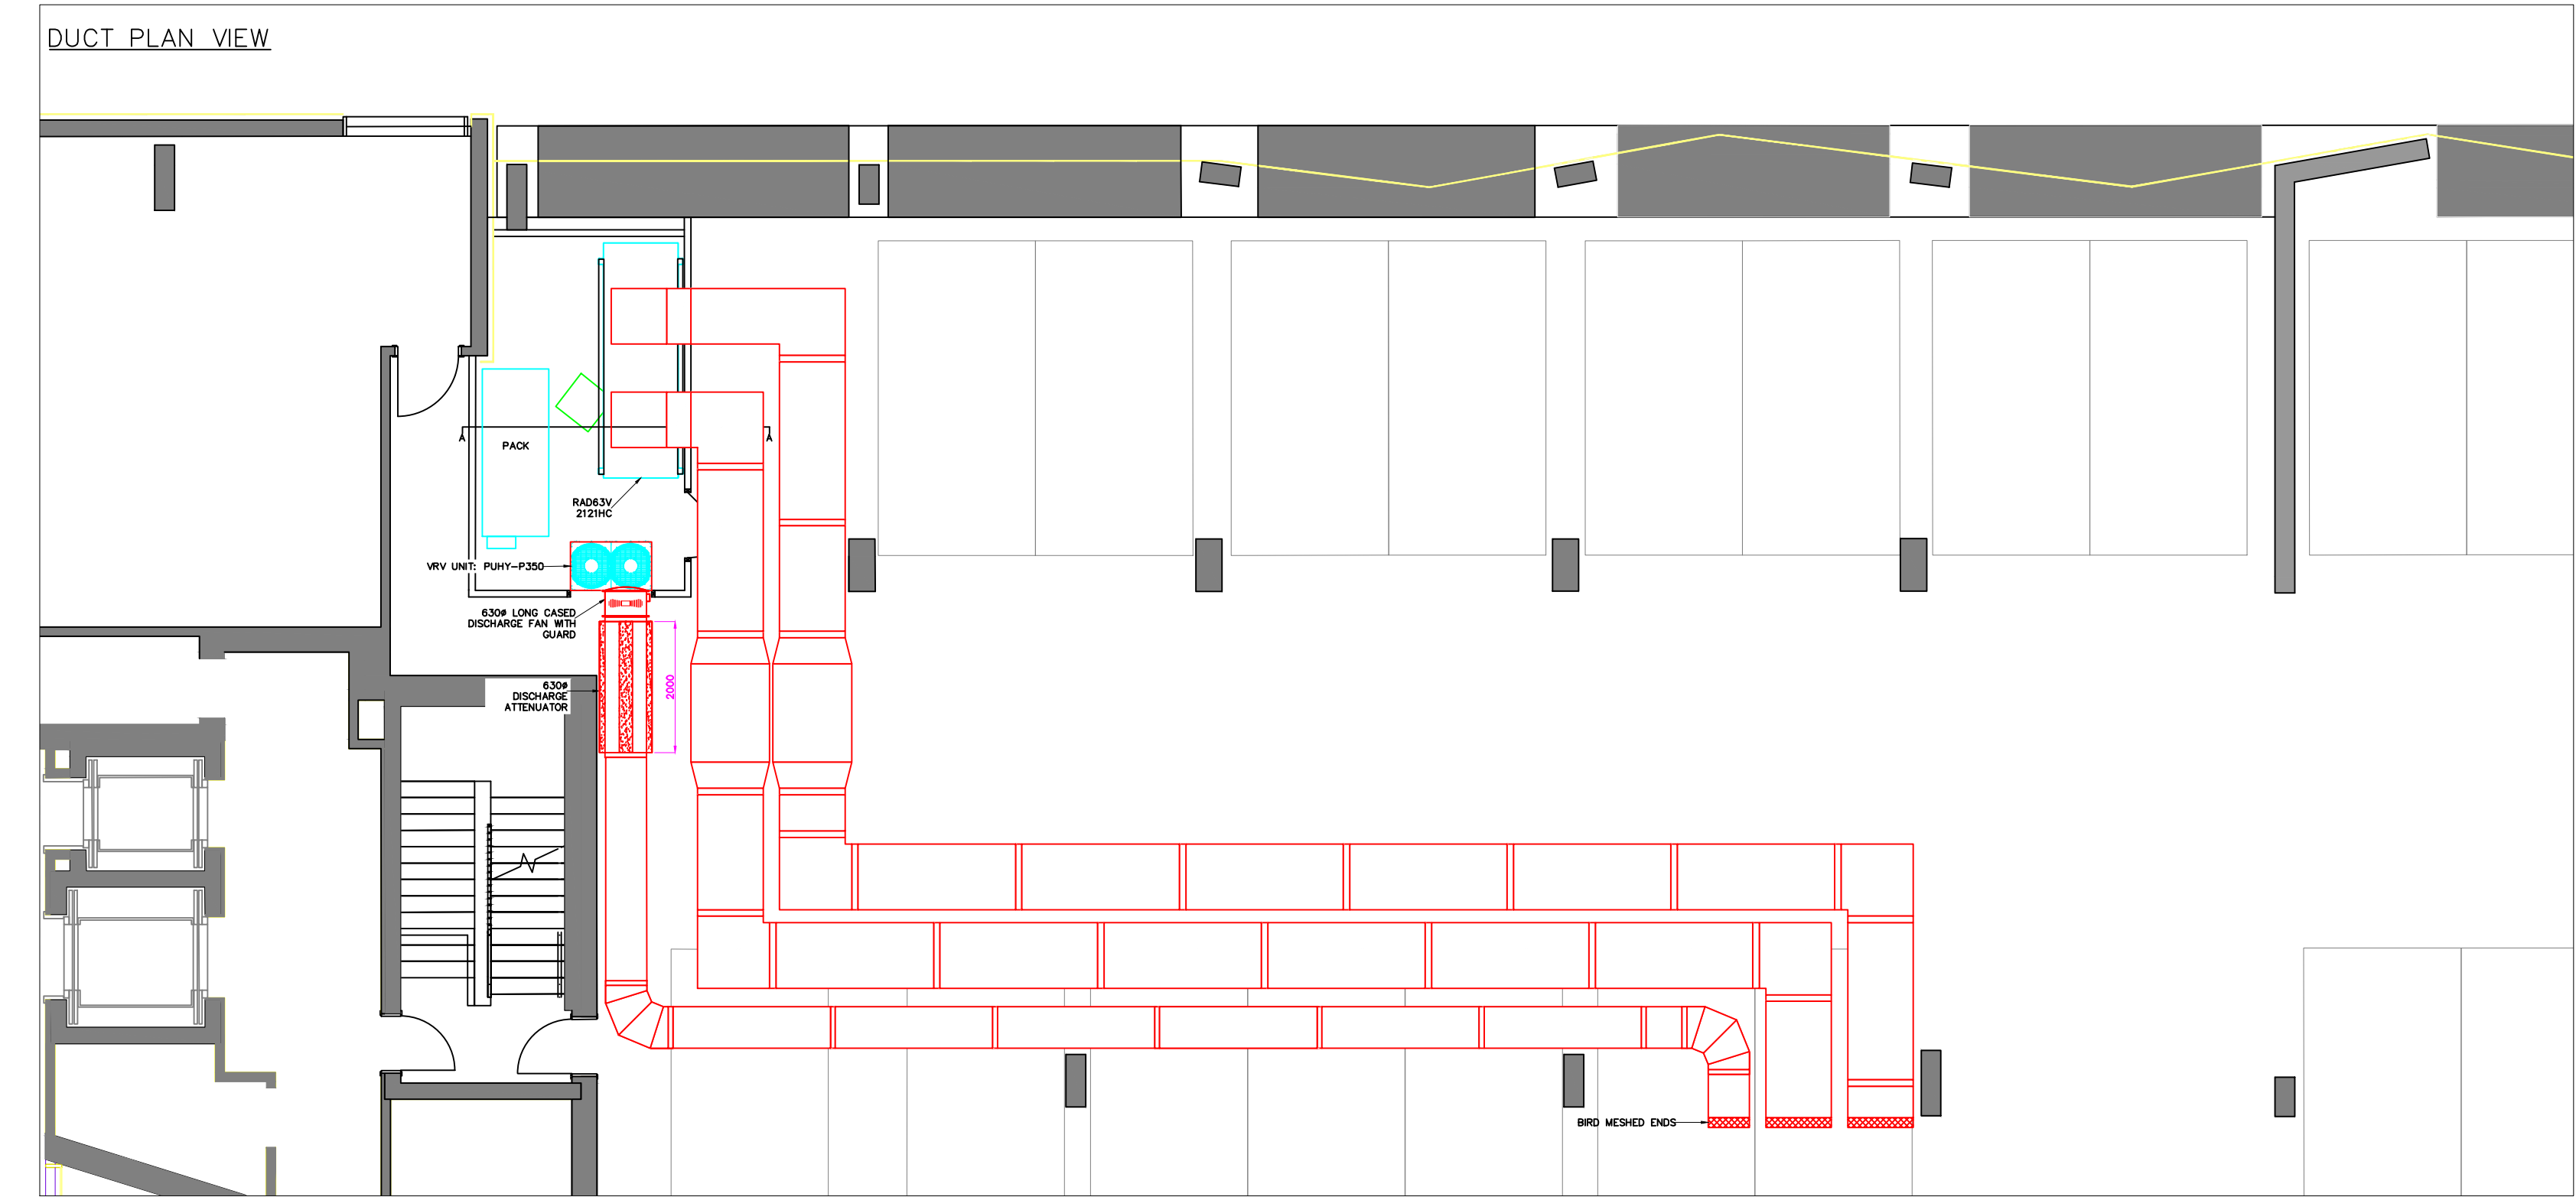

NOTE:
THIS IS AN INDICATIVE DESIGN OF THE PLANT LAYOUT.
FURTHER DETAILS TO FOLLOW AFTER SITE SURVEY AND
APPROVAL FROM SITE DEVELOPER

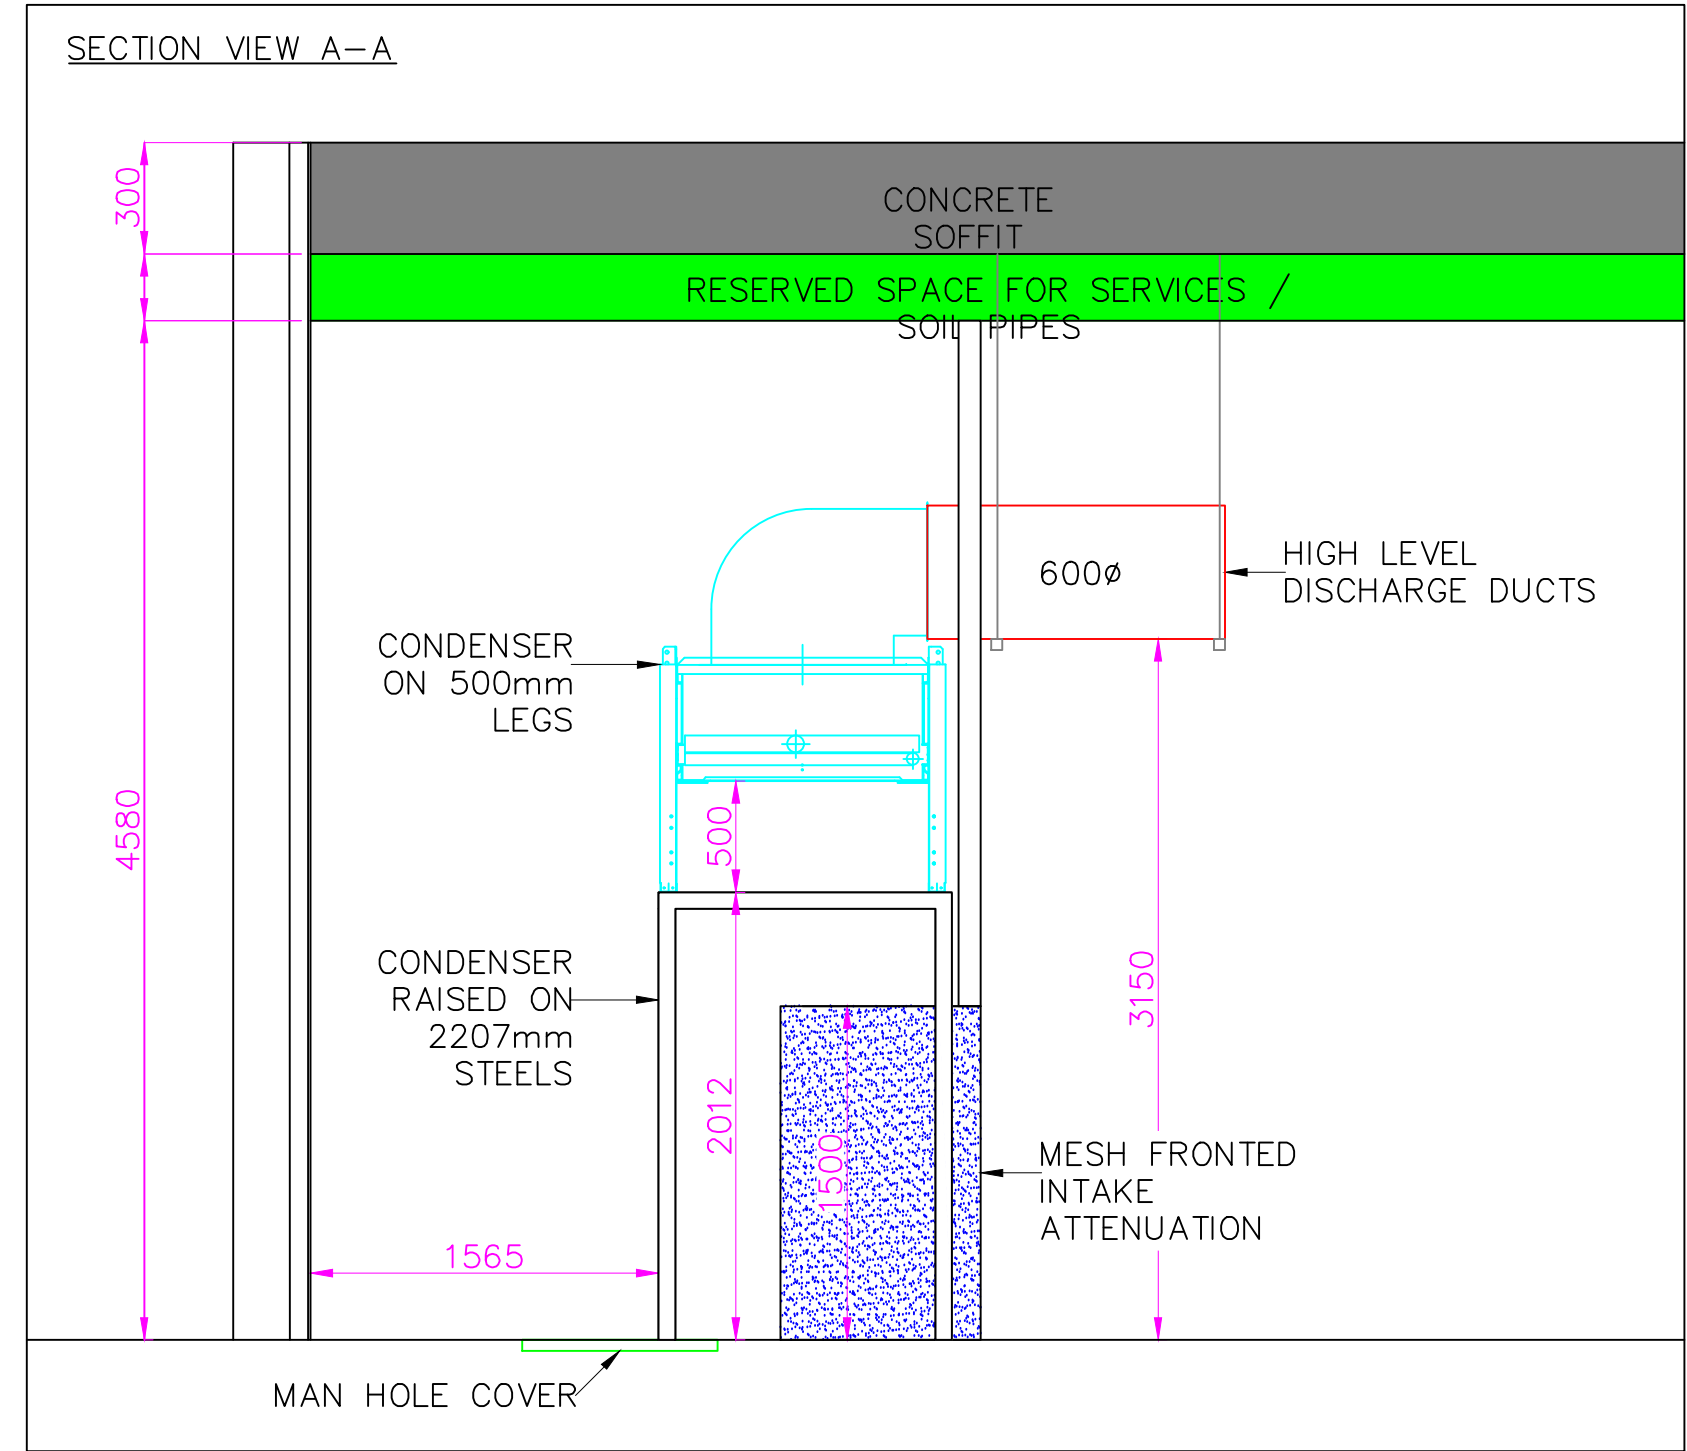

ALL DRAWINGS MUST BE CHECKED REGARDING
DIMENSIONS & LAYOUT ANY DISCREPANCIES ARE TO BE
REPORTED TO THE PROJECT MANAGER FOR REVIEW
PRIOR TO COMMENCEMENT OF WORK ON SITE

DO NOT SCALE
THIS DRAWING IS THE PROPERTY OF CBES LTD
© COPYRIGHT
THIS DRAWING IS BASED ON:-
RF88516 SK001G

KEY LEGEND:

DESIGN DRAWING TYPE:	
DESIGN DRAWING SIGNED OFF BY:	

AS FITTED DRAWING DATE:	
AS FITTED SIGNED OFF BY:	

*	*	*
REV	DESCRIPTION	DATE

Drawn By: JH



CBES Ltd
UNIT 1b
LEA GREEN BUSINESS PARK
EUROLINK, St HELENS
WA9 4TR
TELEPHONE: 01744 762 400
FAX: 01744 810 286

SITE:
COOP CORNBROOK

TITLE:
PLANT AREA

SCALE:
NTS

DATE:
JUNE 2020

DRG SIZE:
A1

PROJECT NO:
N

DRAWING NUMBER:
N-R5515 PLANT AREA

REV.
*