



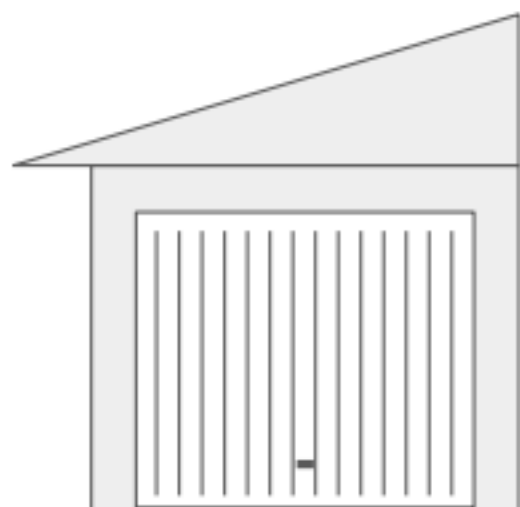


8'5"/2570mm

FRONT ELEVATION

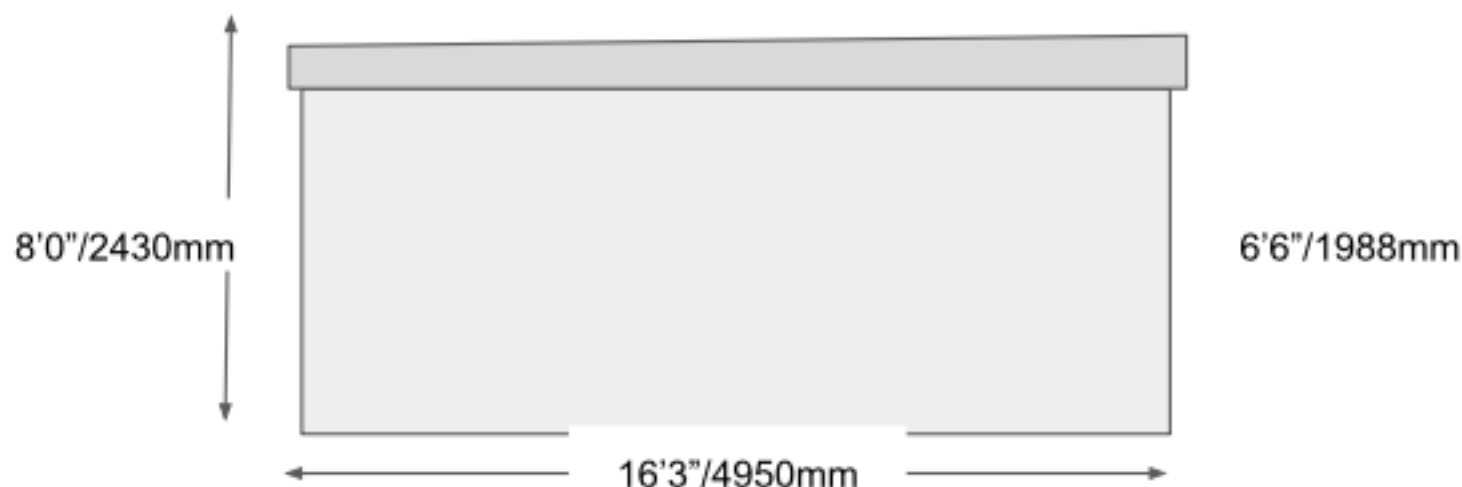

LEFT SIDE ELEVATION

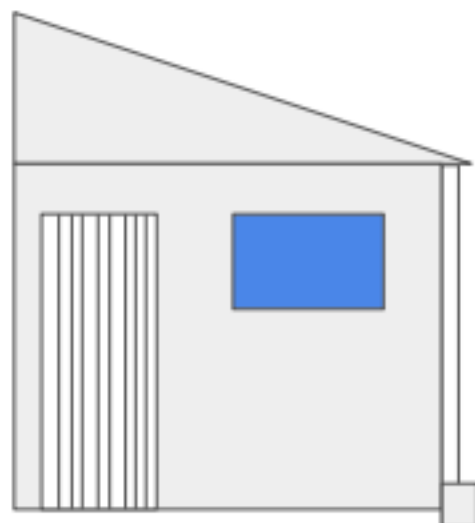

REAR ELEVATION

NOTES: Concrete sectional panel construction with Derbyshire multi-spar chipping finish to exterior. Real Brick fronts to front in red. Vandyke brown tile effect anti condensation roof sheets f supported on timber purlins and steel trusses .Hormann vertical rib up & over door to front elevation, PVCu fascia to all 4 sides . Gutters fitted to side and down pipe to rear, 2'10 Hormann access door and small 2' window to the rear.

Nucrete Ltd
0800 849 9036
support@nucrete.co.uk

Date: 21.07.20

Not to scale
Dimensions imperial/metric

Title of Drawing:
M Young

Proposed concrete sectional attached garage for
Michelle Young, 12 Aldermoor Close, M11 1JQ