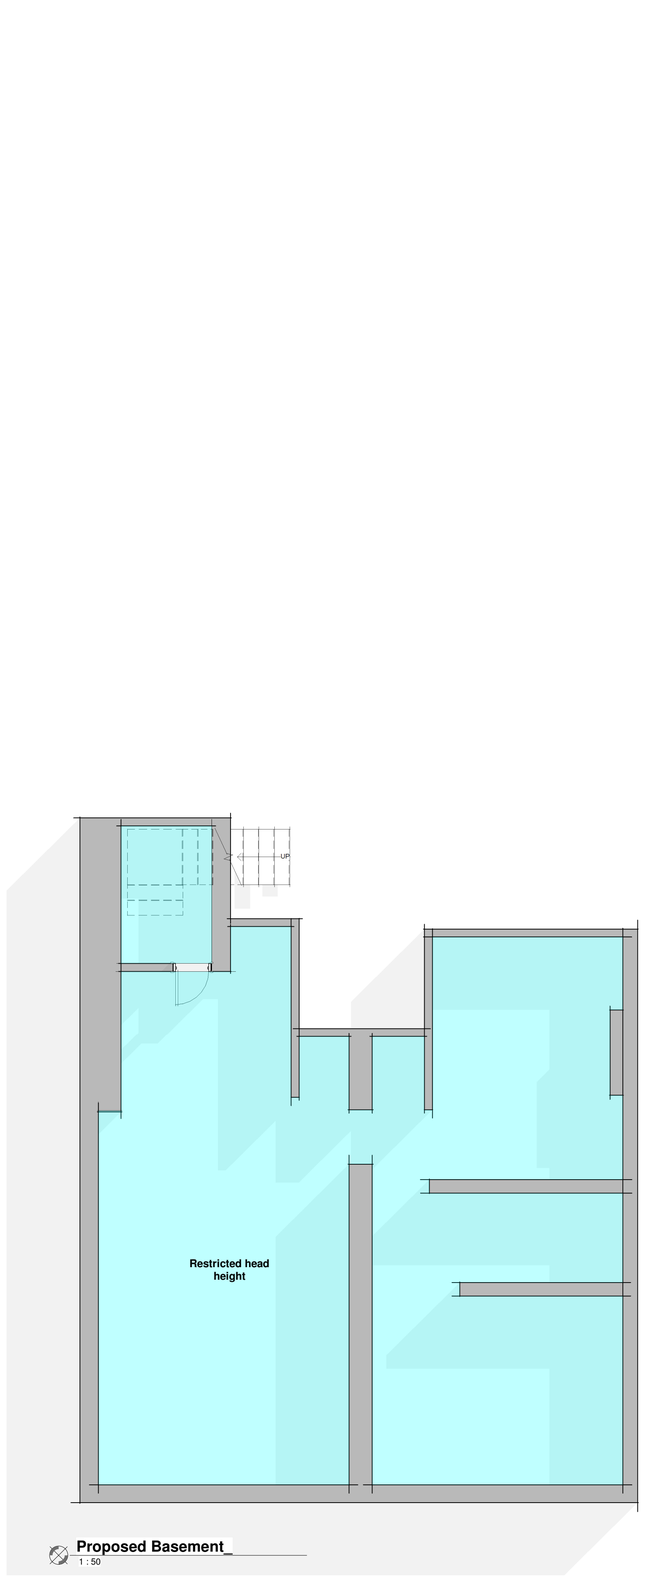

Proposed Basement_
1 : 50

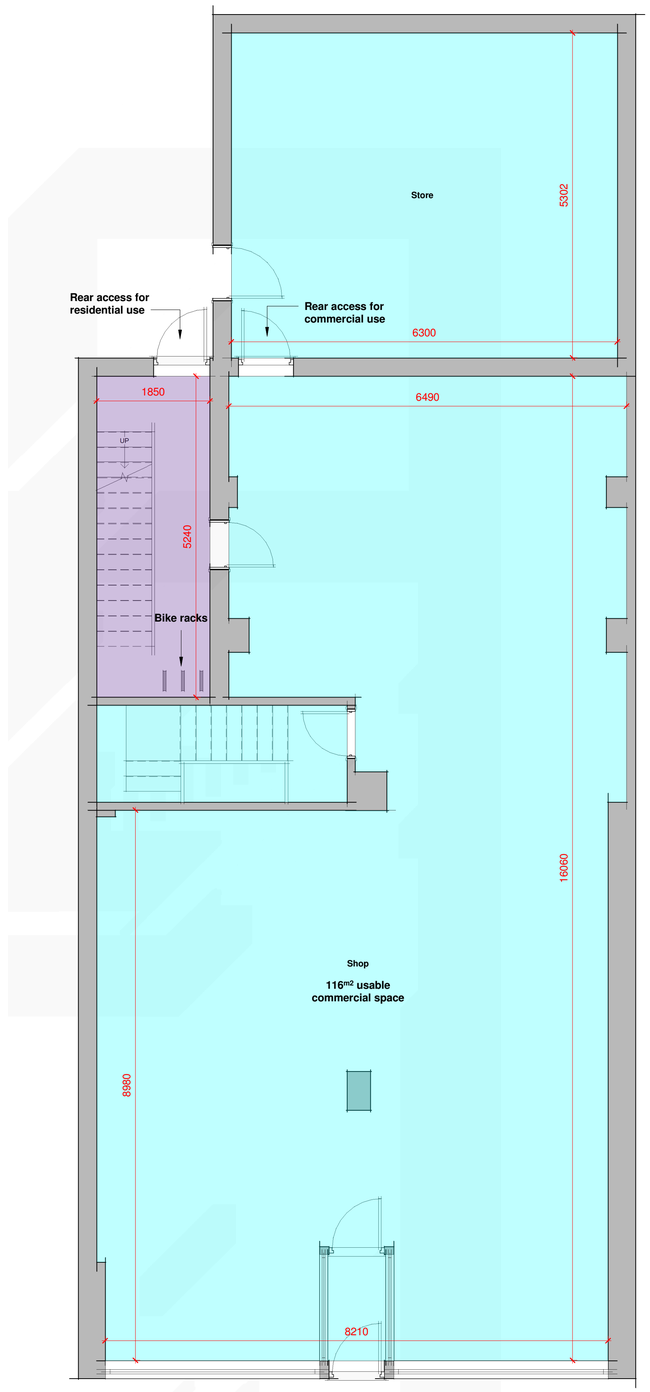

Proposed Ground Floor_
1 : 50

Do not scale from this drawing

Please Note

This drawing is copyright and owned by Whitebox Architecture., and is for use on this site only unless contractually stated otherwise.

DO NOT SCALE this drawing (printed or electronic versions). Contractors must check all dimensions from site.

All other design team elements, where indicated, have been imported from the consultant's drawings and reference should be made to the individual consultant's drawings for exact setting out, size and type of component.

Discrepancies and / or ambiguities within this drawing, between it and information given elsewhere, must be reported immediately to the architect for clarification before proceeding.

All works are to be carried out in accordance with the latest British Standards and Codes of practice unless specifically directed otherwise in the specification.

Responsibility for the reproduction of this drawing in paper form, or if issued in electronic format, lies with the recipient to check that all information has been replicated in full and is correct when compared to the original paper or electronic image. Graphical representations of equipment on this drawing have been co-ordinated, but are approximations only. Please refer to Specifications and / or Details for actual sizes and / or specific contractor construction information.

This original document is issued for the purpose indicated below and contains information of a confidential nature. Further copies and circulation will be strictly in accordance with the confidentiality agreement under the contract. This original must be destroyed or returned to the originator.

SAFETY, HEALTH AND ENVIRONMENTAL INFORMATION

Refer to the relevant Construction (Design and Management) documentation where applicable.

It is assumed that all works on this drawing will be carried out by a competent contractor, working where appropriate to an approved method statement.

PLANNING

Rev	Description	Issued	Dwn	Chk
B	Planning changes	05.08.20	mj	mj
A	Client changes	04.08.20	mj	mj

White Box
Cheshire House Mews,
8 Church Hill,
Knutsford
Cheshire
WA16 6DH

t 01565 754 500
e studio@whiteboxarchitecture.com

project name
81-83 Wilmslow Road

drawing
Proposed Floor Plans

scale	date	drawn	checked
1 : 50@A1	04.08.20	MJ	PA

job number	drawing number	revision
2573	103	B

© whitebox architecture

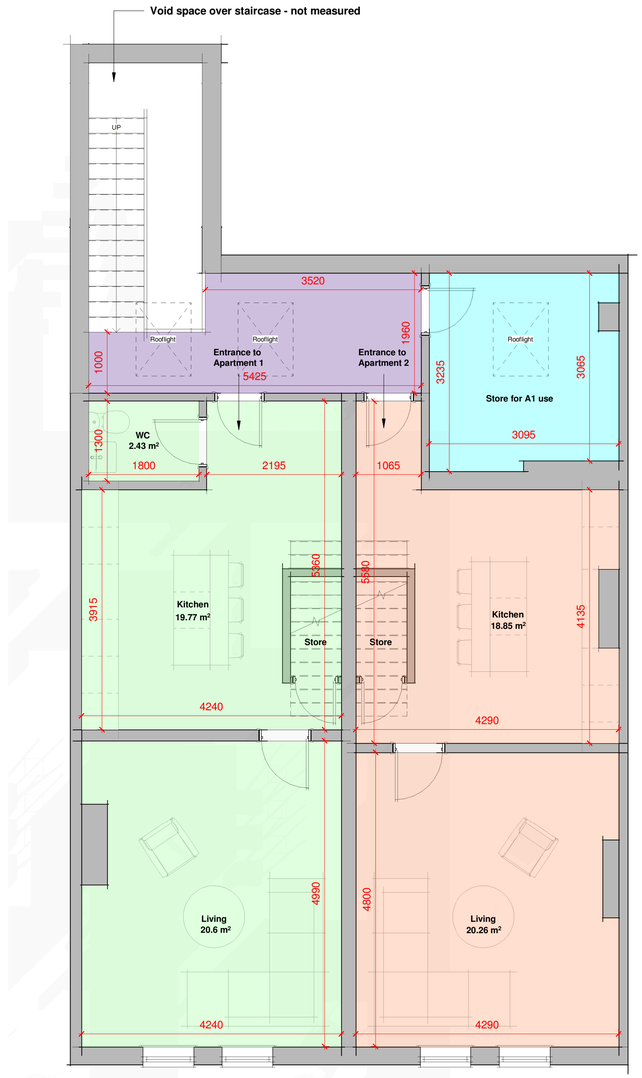

Proposed First Floor_
1 : 50

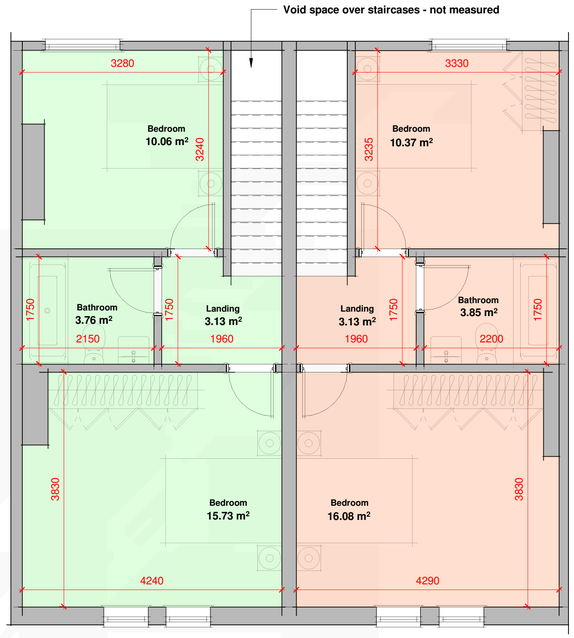

Proposed Second Floor_
1 : 50

Areas

C3 use
Apartment 1 = 75.48 m²

C3 use
Apartment 2 = 72.54 m²

Total = 148.02 m²

Blue indicates area used for A1 use

Purple indicates joint use of A1 and C3

Do not scale from this drawing

Please Note

This drawing is copyright and owned by Whitebox Architecture., and is for use on this site only unless contractually stated otherwise.

DO NOT SCALE this drawing (printed or electronic versions). Contractors must check all dimensions from site.

All other design team elements, where indicated, have been imported from the consultant's drawings and reference should be made to the individual consultant's drawings for exact setting out, size and type of component.

Discrepancies and / or ambiguities within this drawing, between it and information given elsewhere, must be reported immediately to the architect for clarification before proceeding.

All works are to be carried out in accordance with the latest British Standards and Codes of practice unless specifically directed otherwise in the specification.

Responsibility for the reproduction of this drawing in paper form, or if issued in electronic format, lies with the recipient to check that all information has been replicated in full and is correct when compared to the original paper or electronic image. Graphical representations of equipment on this drawing have been co-ordinated, but are approximations only. Please refer to Specifications and / or Details for actual sizes and / or specific contractor construction information.

This original document is issued for the purpose indicated below and contains information of a confidential nature. Further copies and circulation will be strictly in accordance with the confidentiality agreement under the contract. This original must be destroyed or returned to the originator.

SAFETY, HEALTH AND ENVIRONMENTAL INFORMATION

Refer to the relevant Construction (Design and Management) documentation where applicable.

It is assumed that all works on this drawing will be carried out by a competent contractor, working where appropriate to an approved method statement.

PLANNING

Rev	Description	Issued	Dwn	Chk
B	Planning changes	05.08.20	mj	mj
A	Client changes	04.08.20	mj	mj

White Box
Cheshire House Mews,
8 Church Hill,
Knutsford
Cheshire
WA16 6DH

t 01565 754 500
e studio@whiteboxarchitecture.com

project name
81-83 Wilmslow Road

drawing
Proposed Floor Plans_

scale	date	drawn	checked
1 : 50@A1	04.08.20	MJ	PA

job number	drawing number	revision
2573	104	B

© whitebox architecture