

PROJECT REF
20035

DRAWING REF
210

SCALE
1:50 @ A1

DATE
APR 20

CLIENT
MR & MRS BROADHEAD
17 GADDUM ROAD
DIDSBURY
MANCHESTER
M20 6ST

PROJECT
FIRST FLOOR REAR EXTENSION
TWO STOREY SIDE EXTENSION
INTERNAL REMODELLING
DETACH GARDEN ANNEXE

**MAIN HOUSE PROPOSED
ELEVATIONS**

PLANNING

- 1 MARLEY EDGEWERE GREY TILE
2 DARK RED FACING BRICK
3 CHESHIRE PRE-WAR BRICK
4 DARK GREY TIMBER CLADDING
5 WHITE THRU COLOUR RENDER
6 COLOURED COMPOSITE DOOR
7 GREY ALUMINIUM DOORS
8 GREY UPVC WINDOWS
9 SATIN GLASS
10 GREY UPVC FASCIA & SOFFIT
11 BLACK UPVC RWGS
12 GREY GRP FLAT ROOF
13 TIMBER CLADDING
14 DARK GREY TIMBER CLADDING DOORS

ISSUED FOR PLANNING APPROVAL 30.07.20




BLUECHIP
ARCHITECTURE + DESIGN


07999 294 675

DESIGN@BLUECHIP-ARCHITECTURE.CO.UK
WWW.BLUECHIP-ARCHITECTURE.CO.UK


18 RECTAN ROAD 1 ALDER FOREST 1 WORSLEY 1 M30 9BS

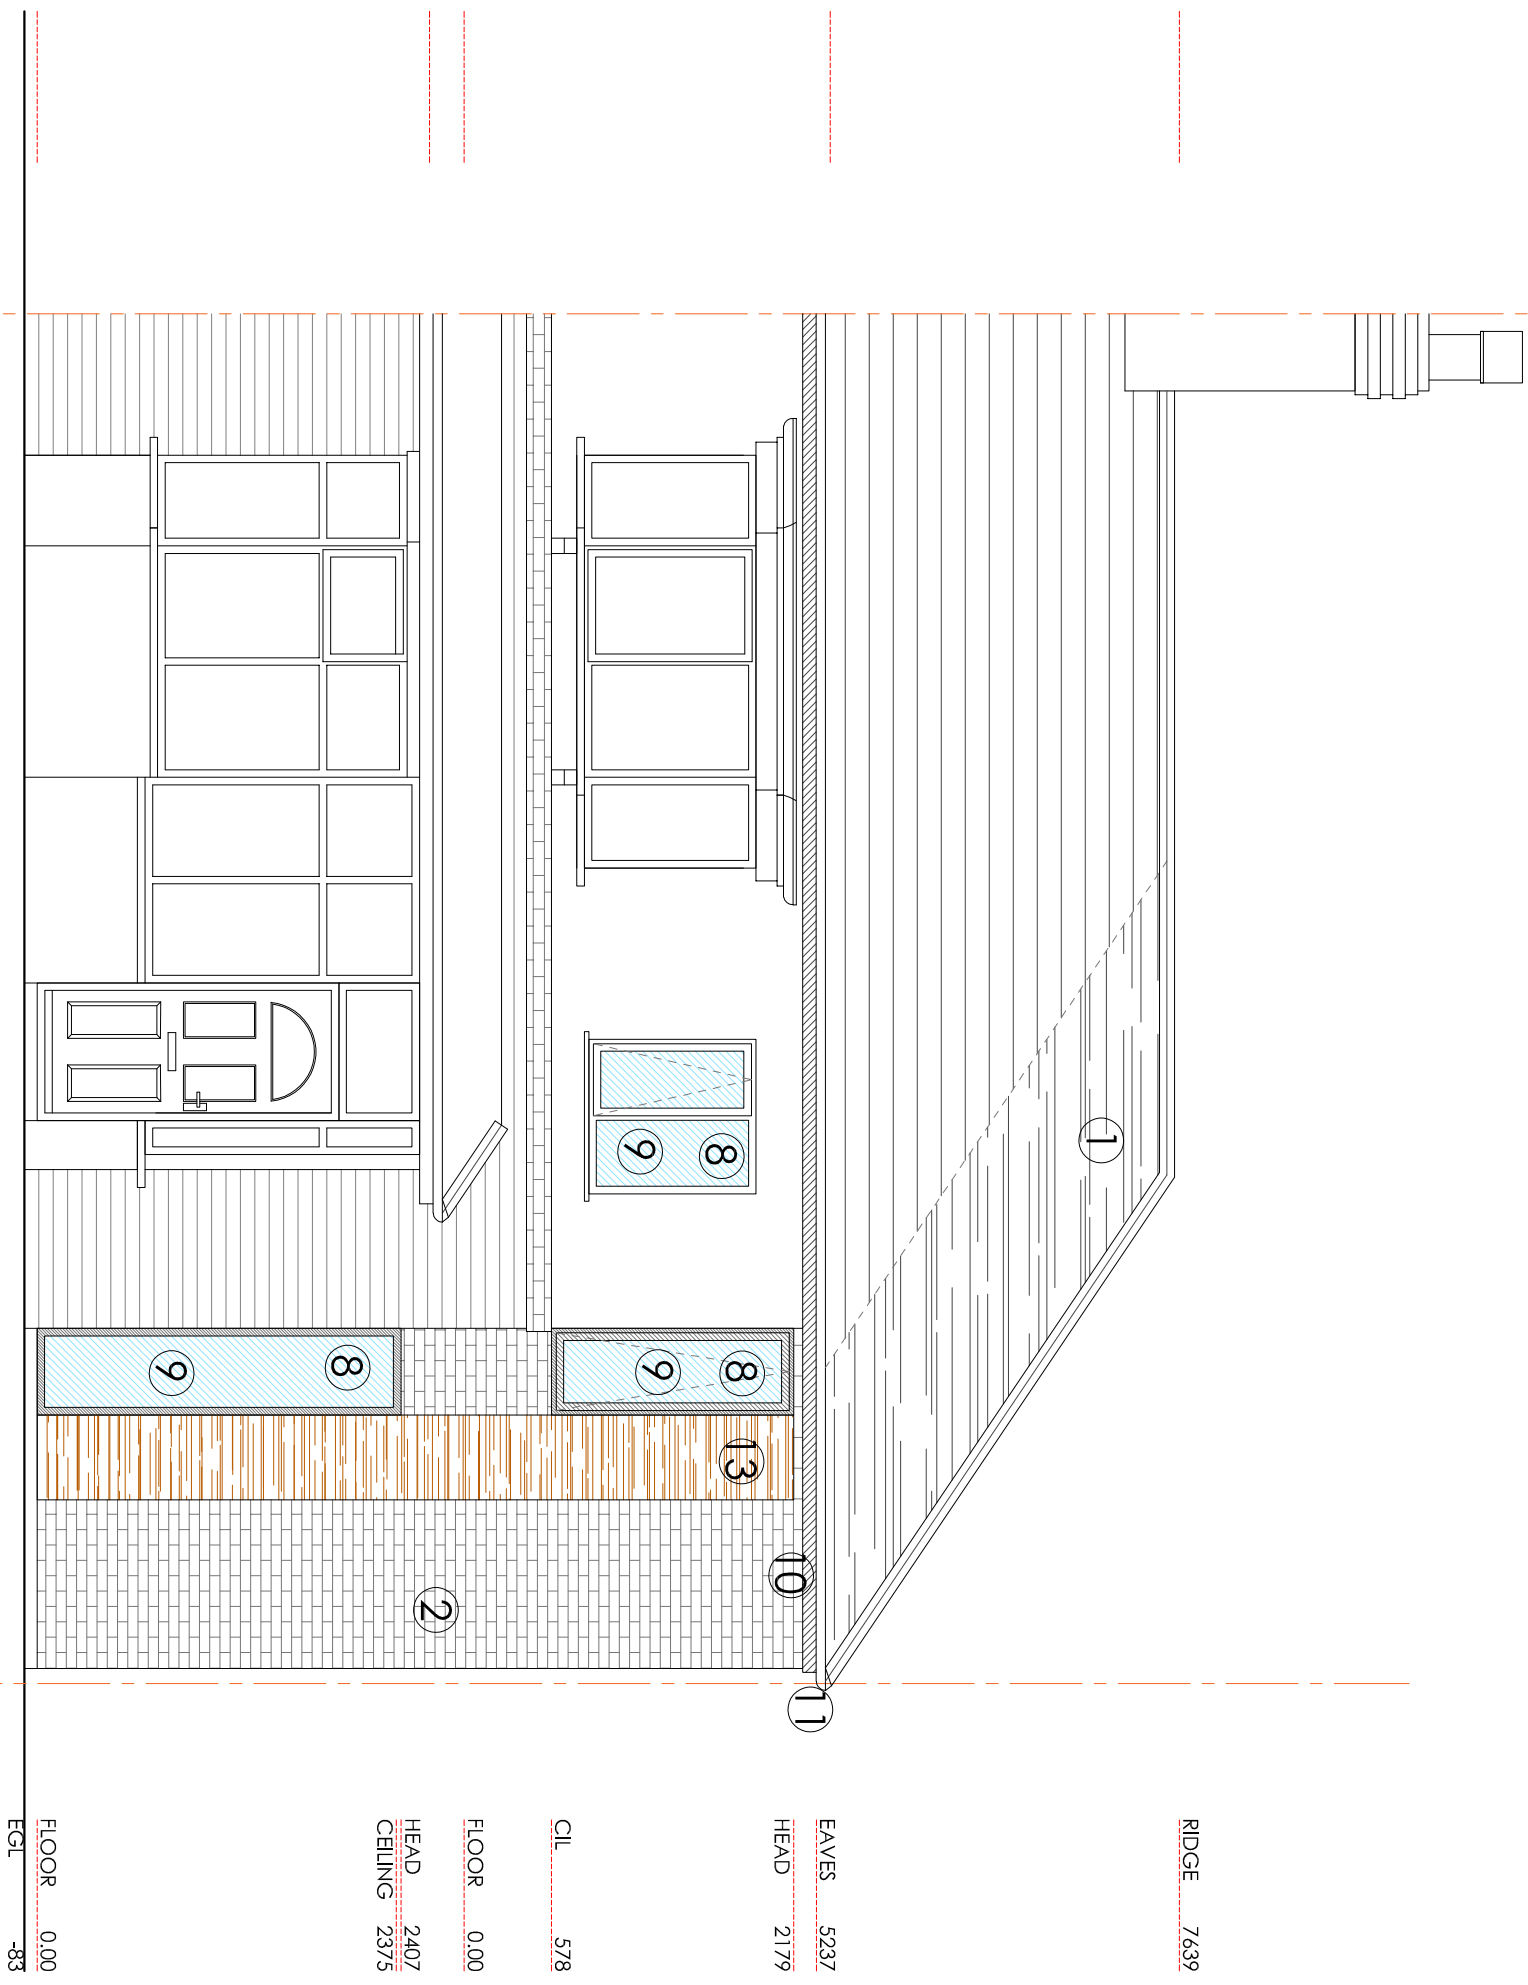


FRONT ELEVATION (SW)

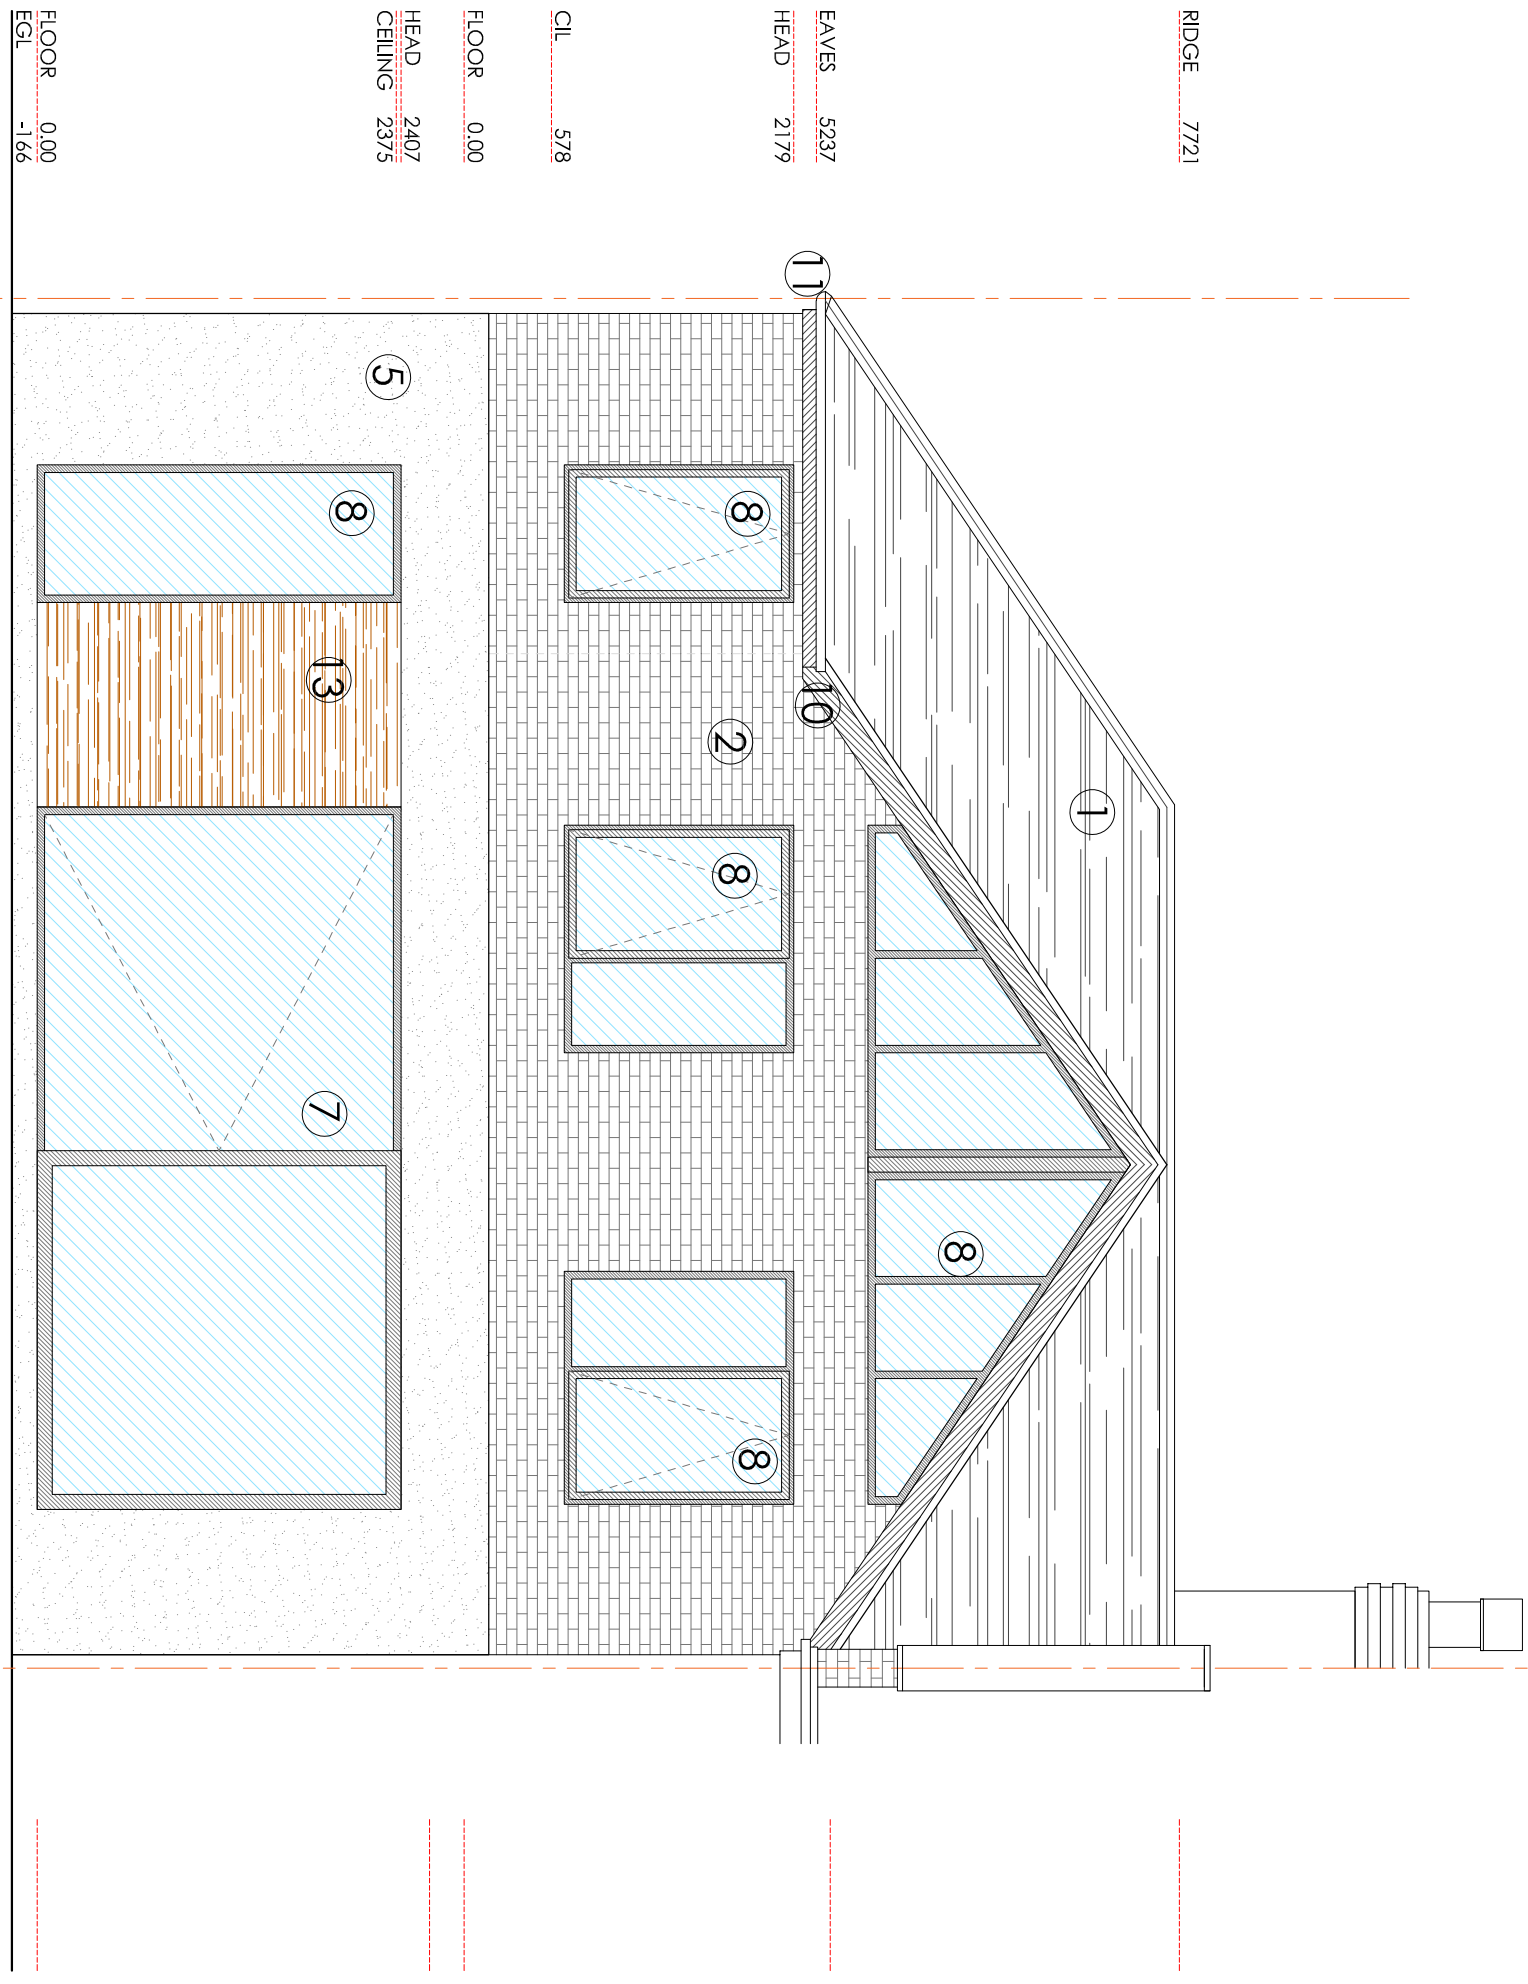

REAR ELEVATION (NE)

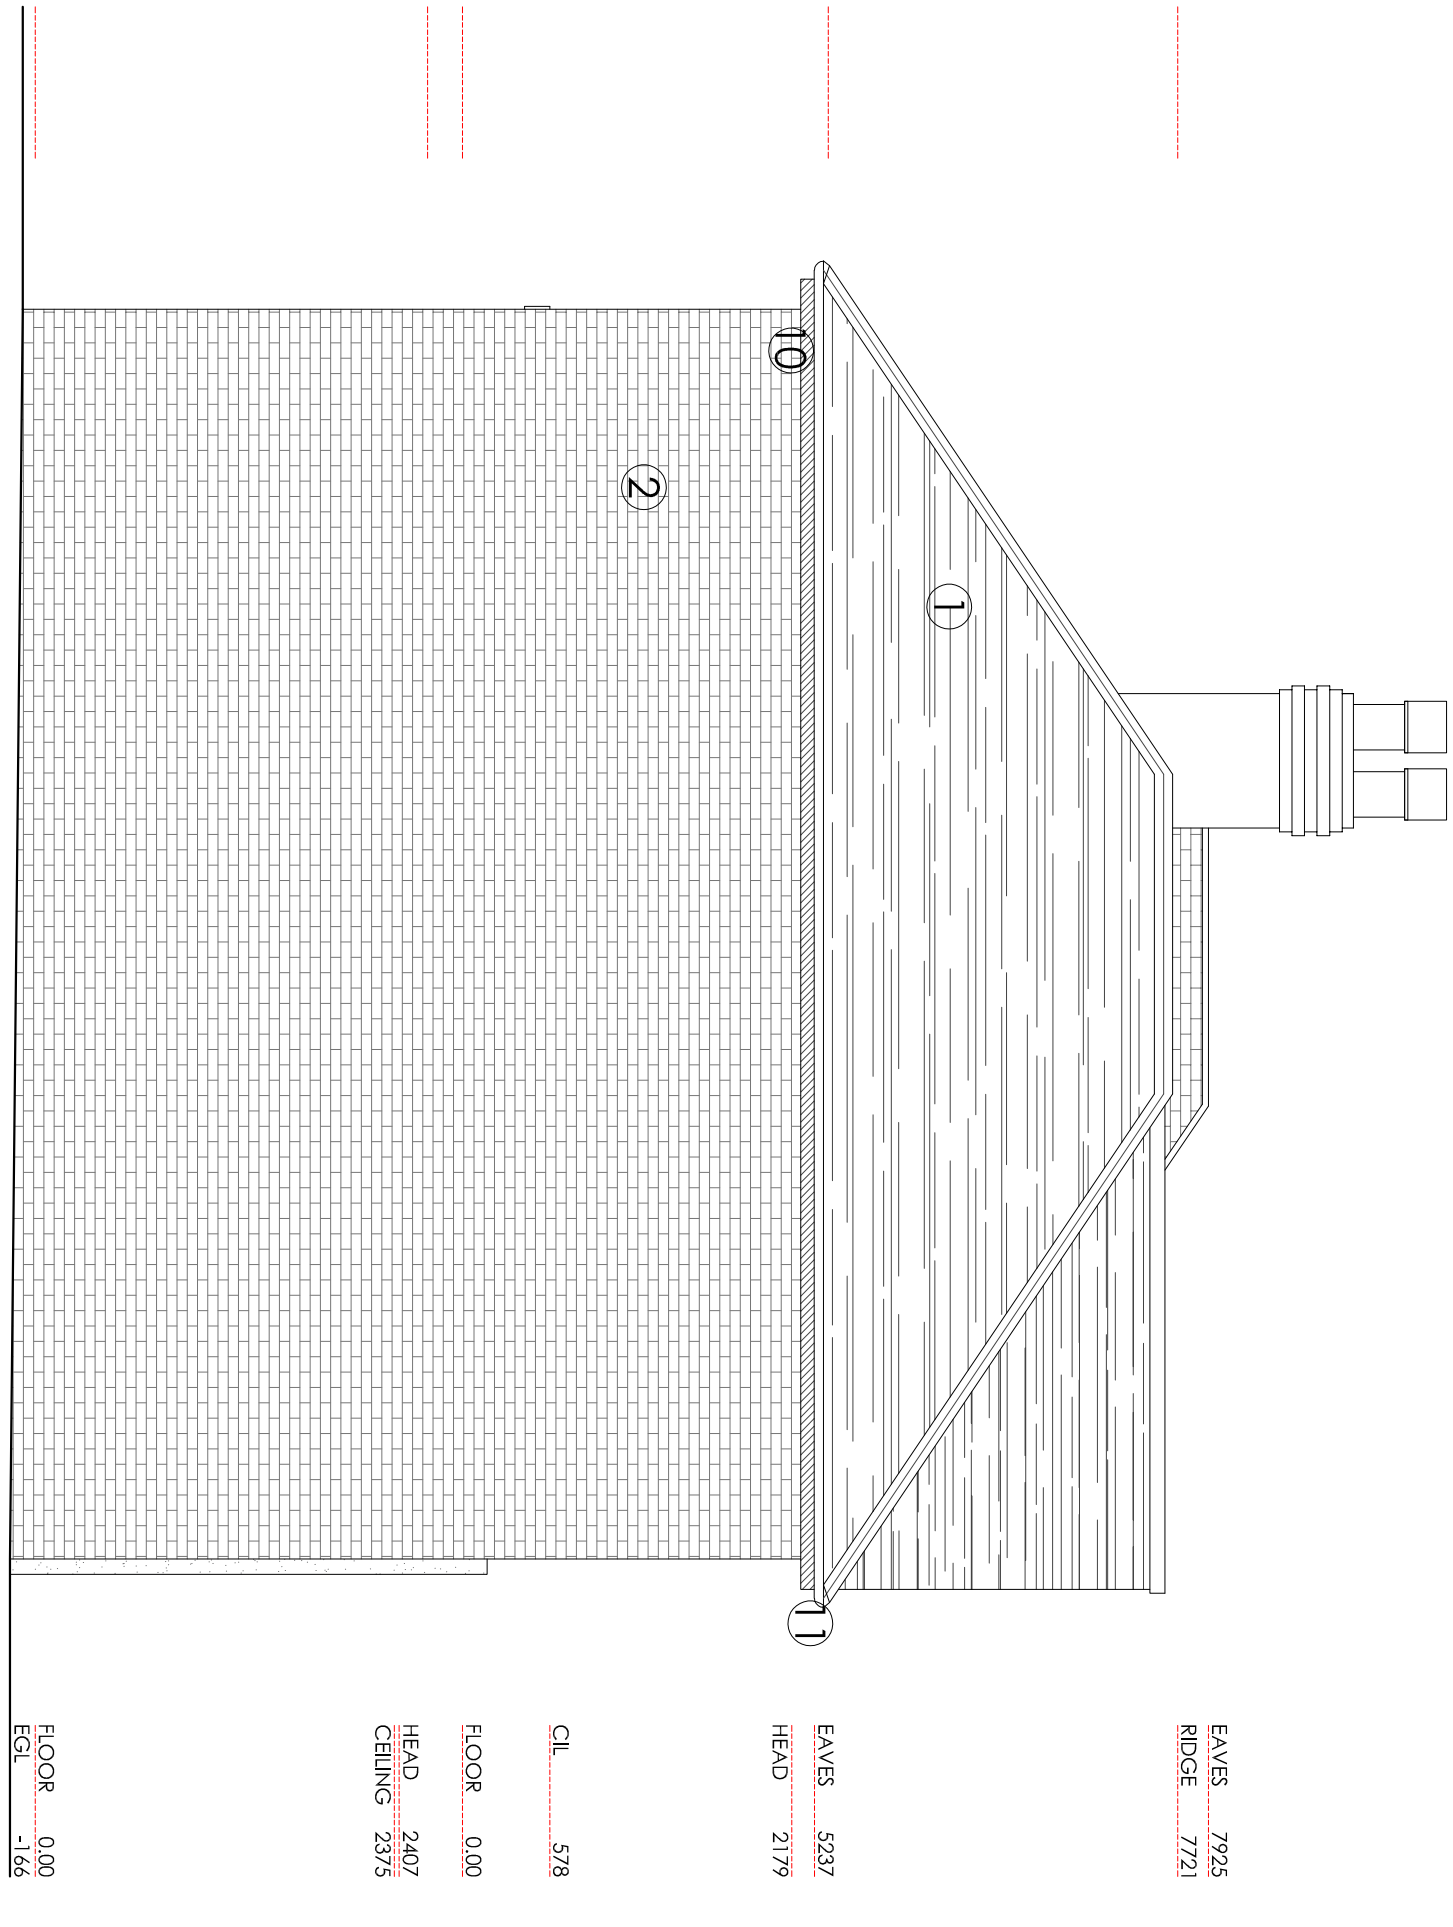

SIDE ELEVATION (SE)

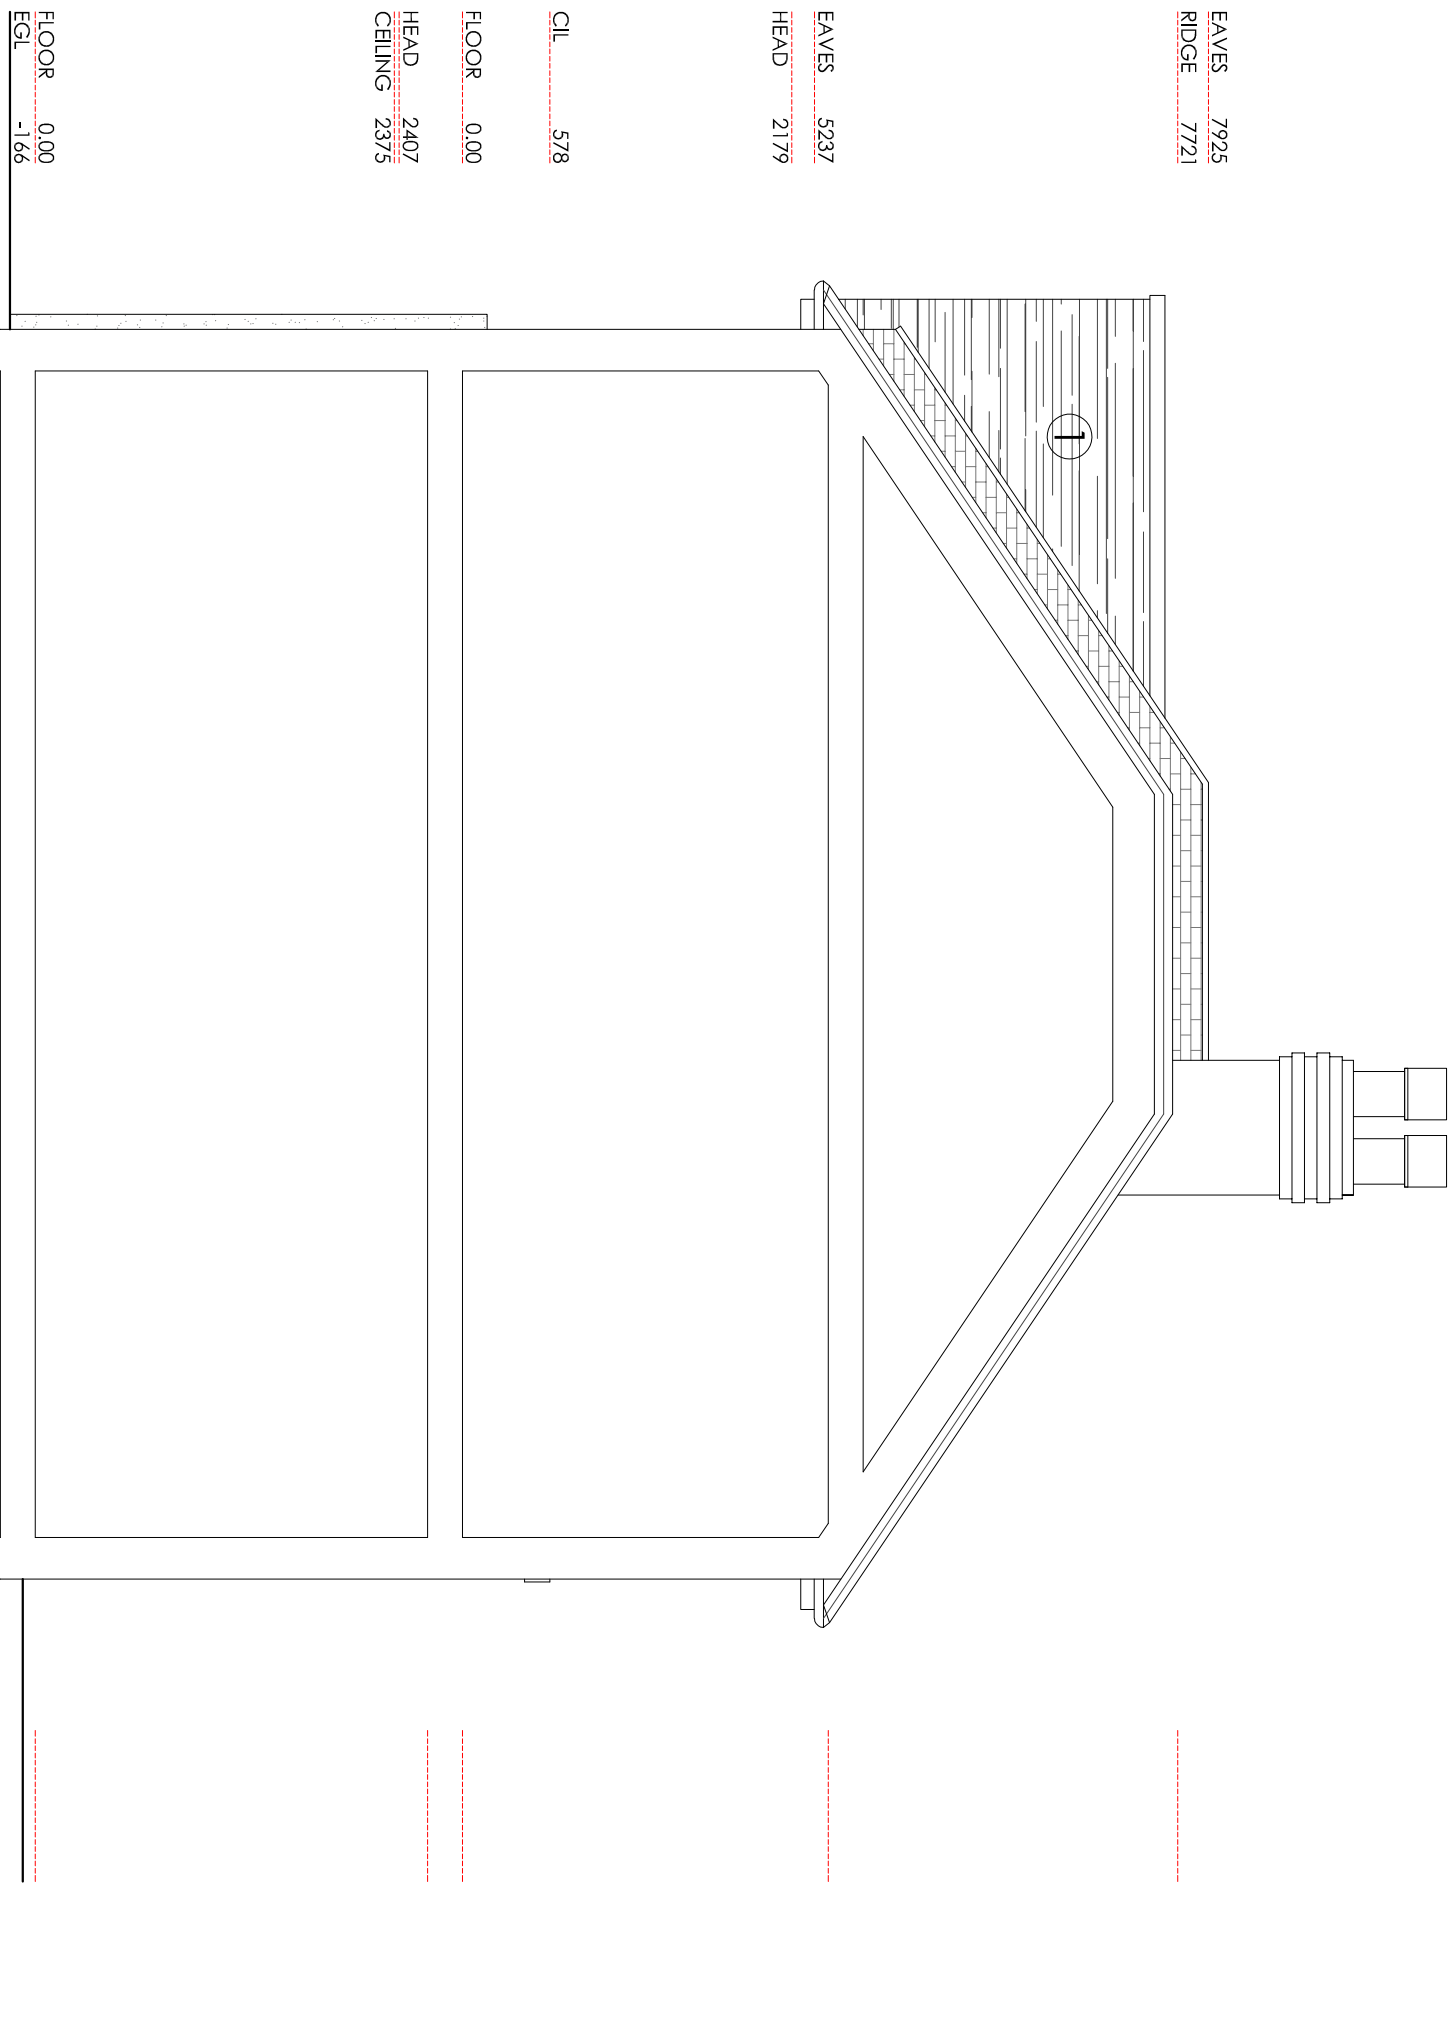

SIDE ELEVATION (SE)

0 0.5 1m
5m
10m