


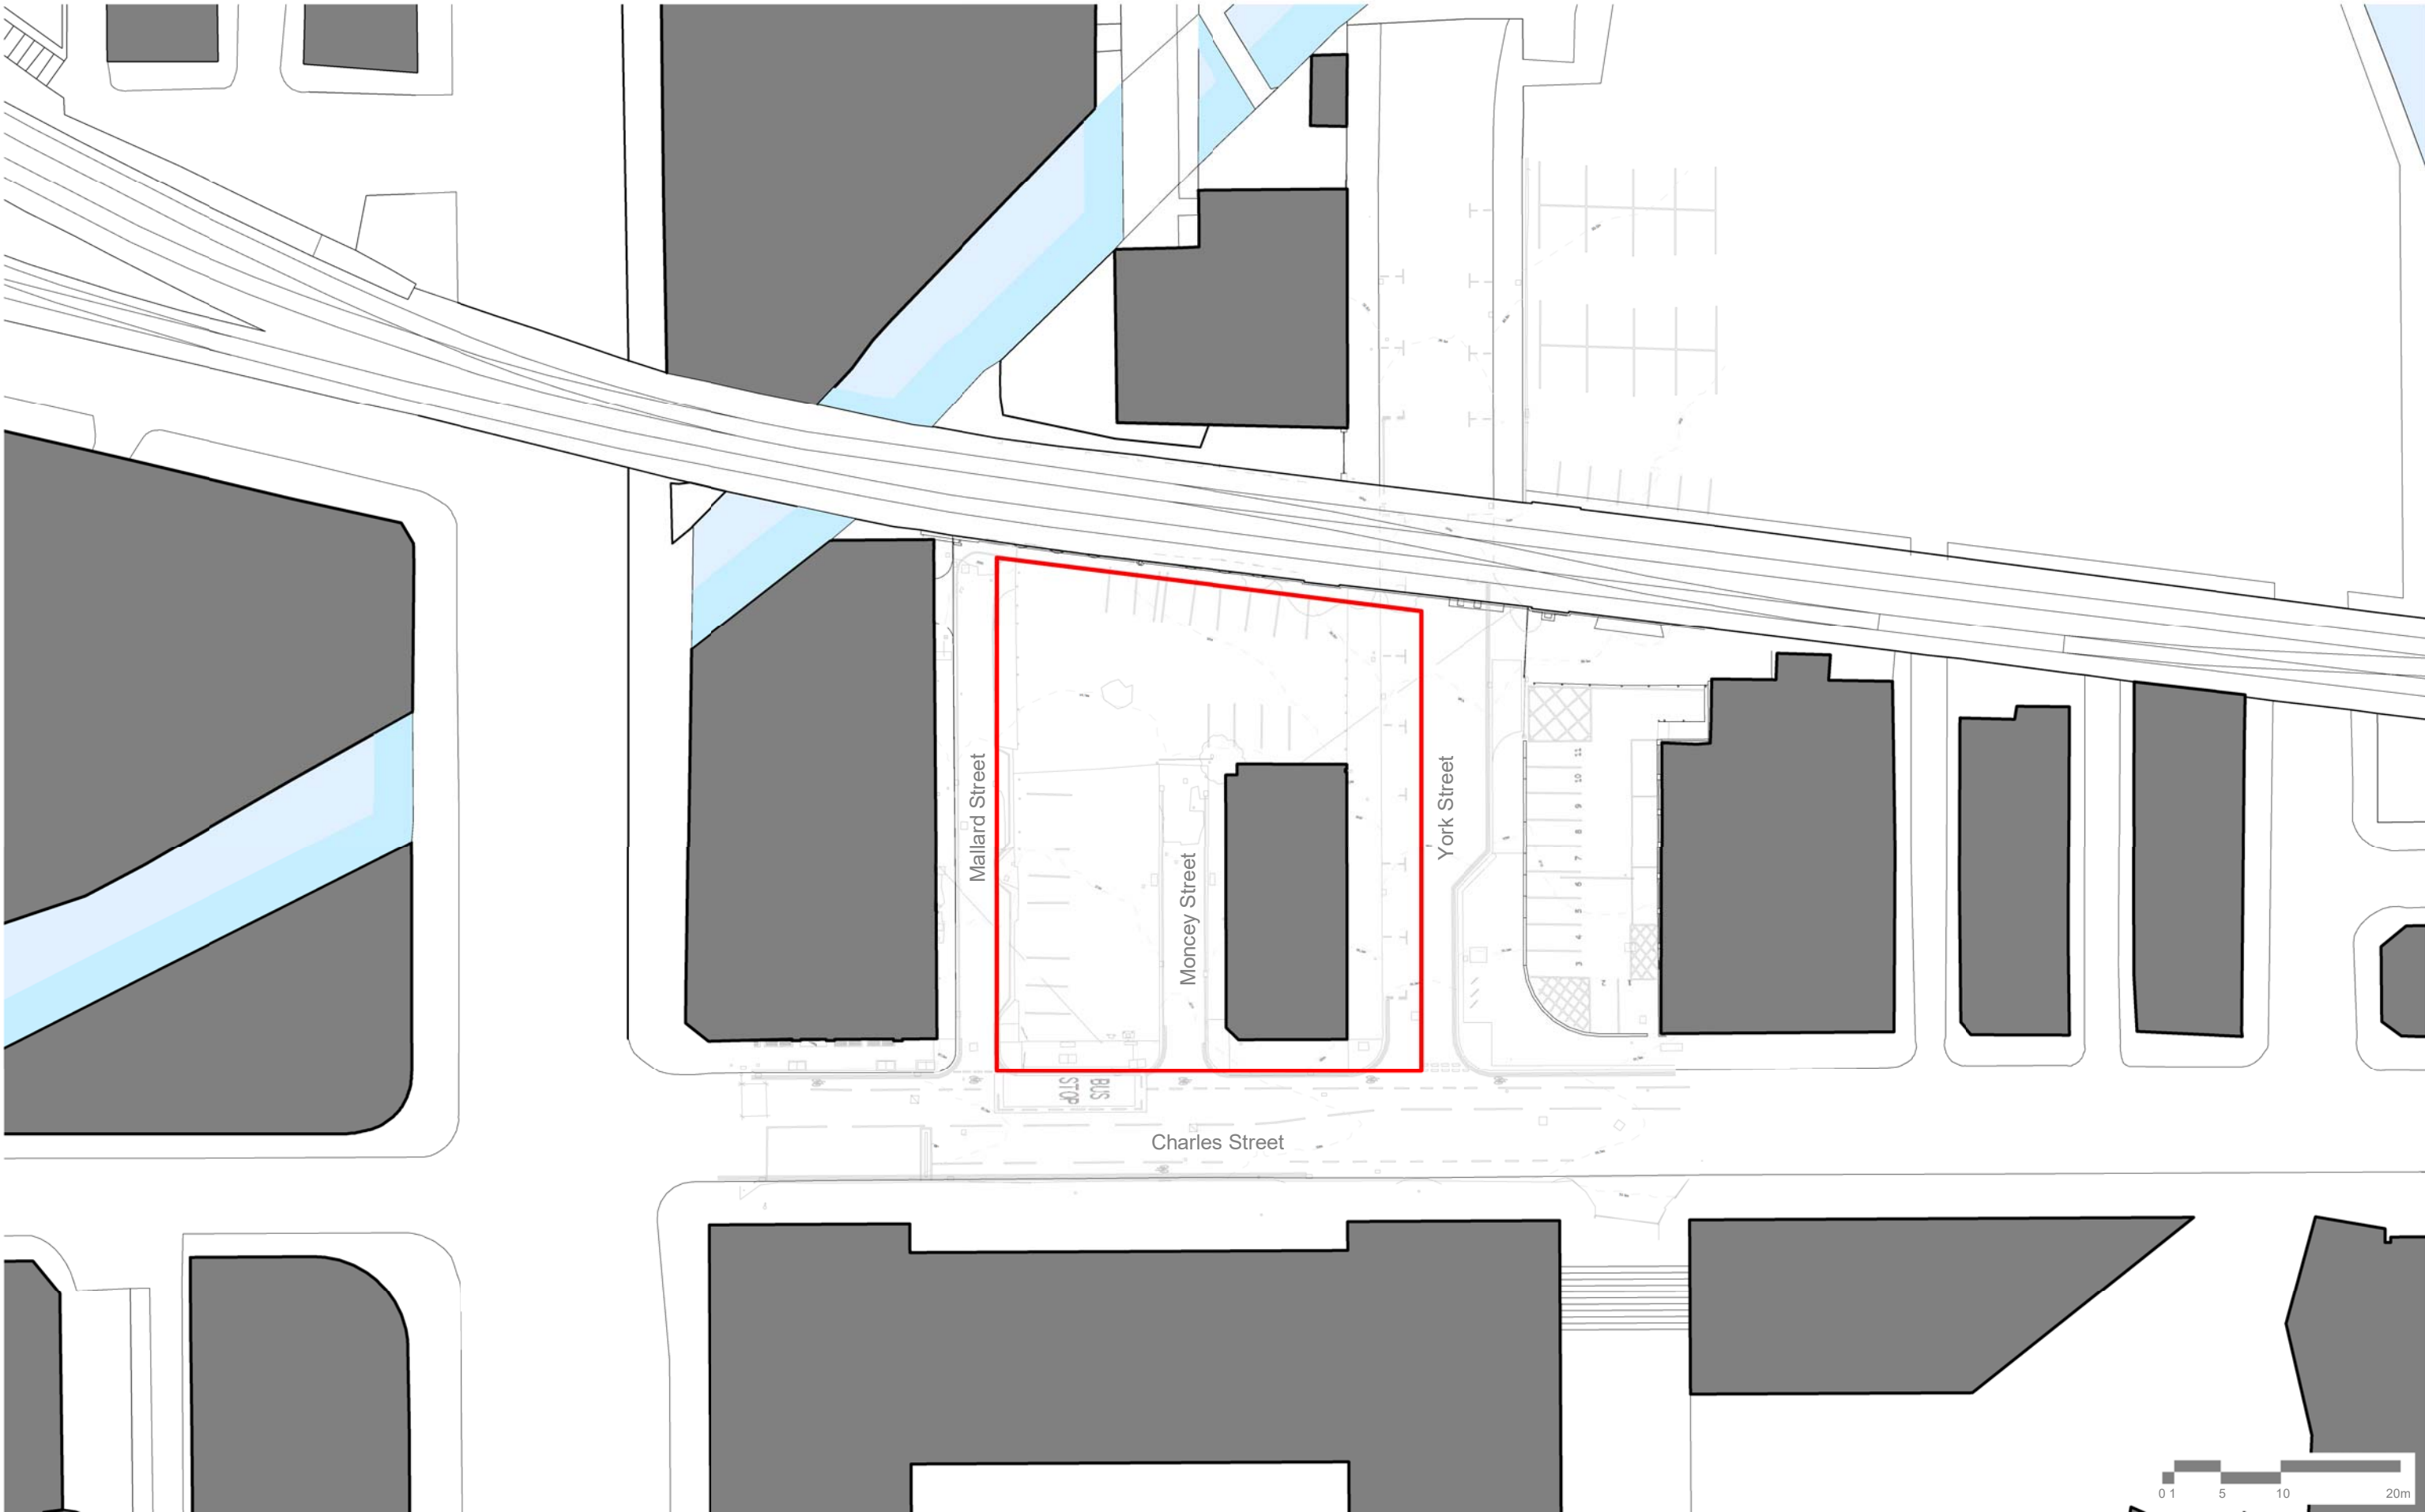

Planning Boundary

Notes:

Moncey st. to be stopped up

This drawing is copyright  
Do not scale off dimensions

All dimensions to be  
checked on site by  
contractor.

Contractor to report any  
dimensional discrepancies,  
errors or omissions prior to  
commencing on site.

10227

PLANNING SUBMISSION

GA Plan - Red Line Boundary

10227-A-B5D8-G100-XP-AL-002

Jan 2019

10227

1 : 500 @ A3

simpsonhaugh

Manchester  
+44 (0)161 835 2345

London  
+44 (0)20 7549 4000