


PROPOSED FRONT ELEVATION

6 Sale Road - Wythenshaw
Loft Conversion + Rear Dormer
1:50@A3 - MCPRL01
Dimensions to be checked on
site by contractor


Scale Bar

1000mm

No Change to Front
Elevation


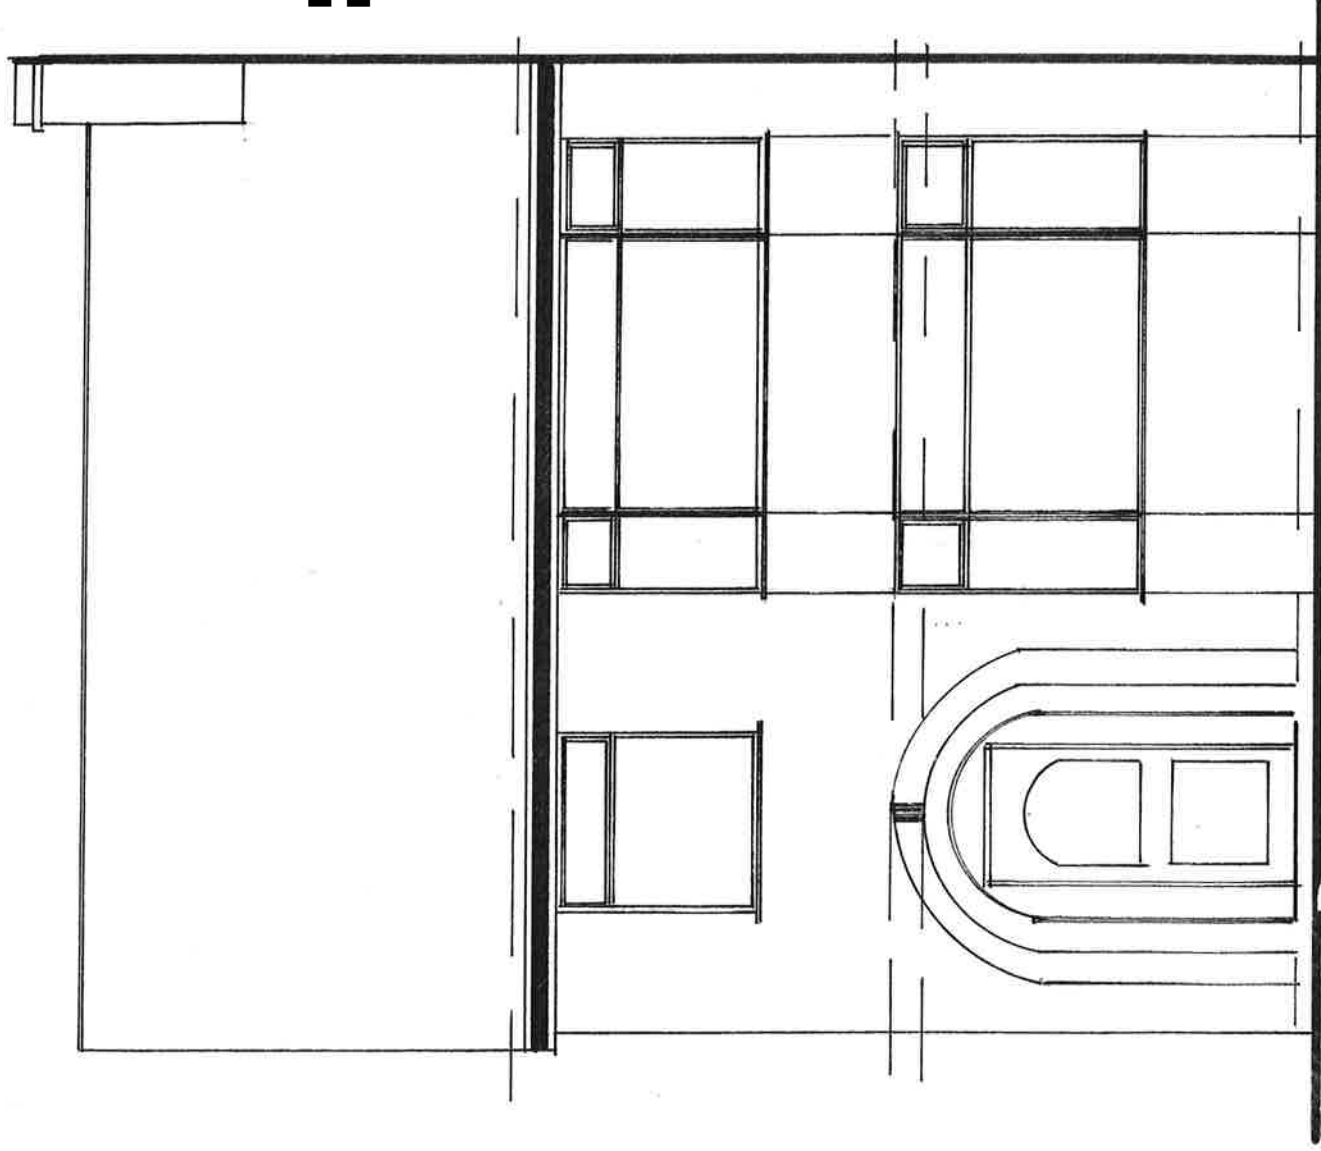


PROPOSED REAR ELEVATION

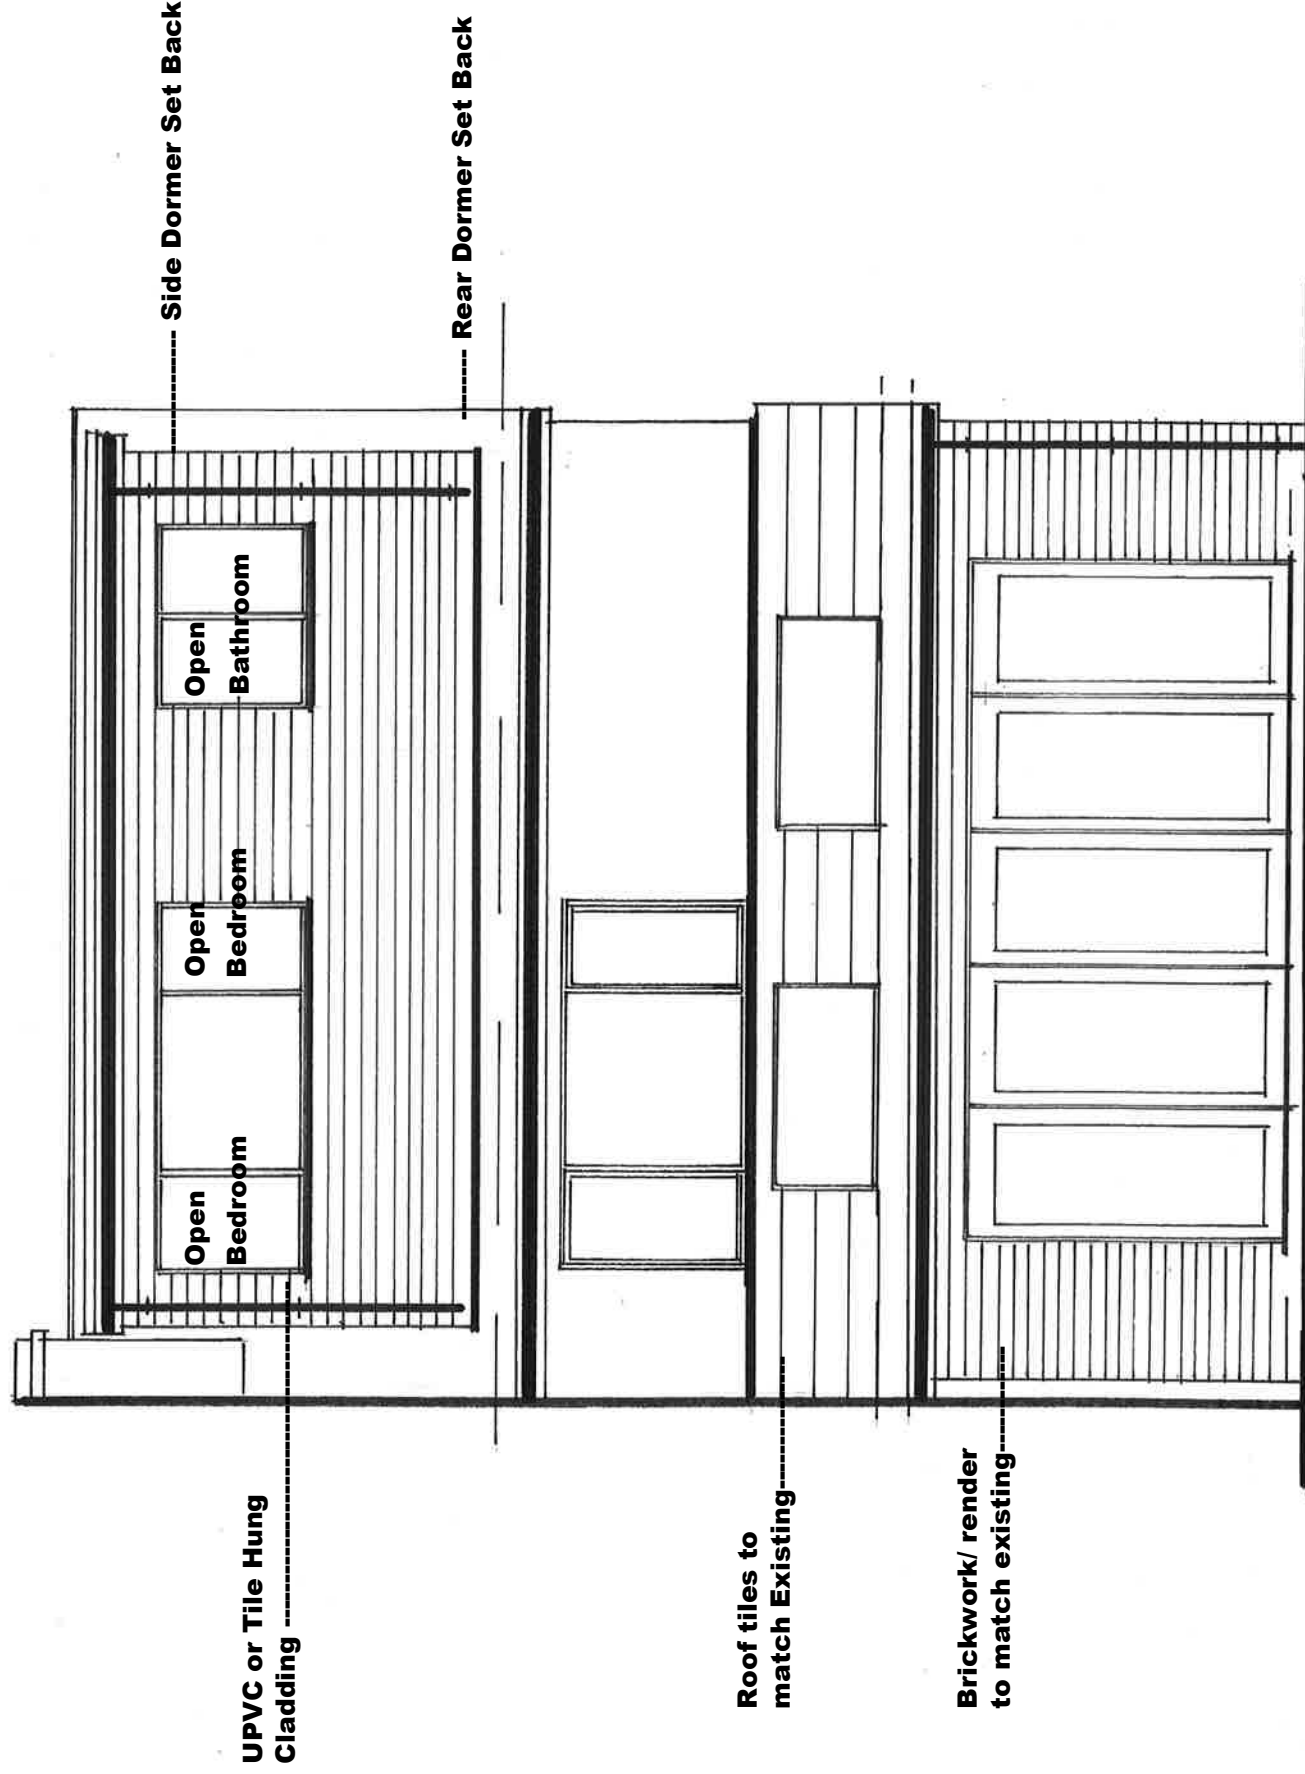

PROPOSED SIDE ELEVATIONS


6 Sale Road - Wythenshaw
Loft Conversion + Rear Dormer
1:50@A3 - MCPRL02
Dimensions to be checked on
site by contractor

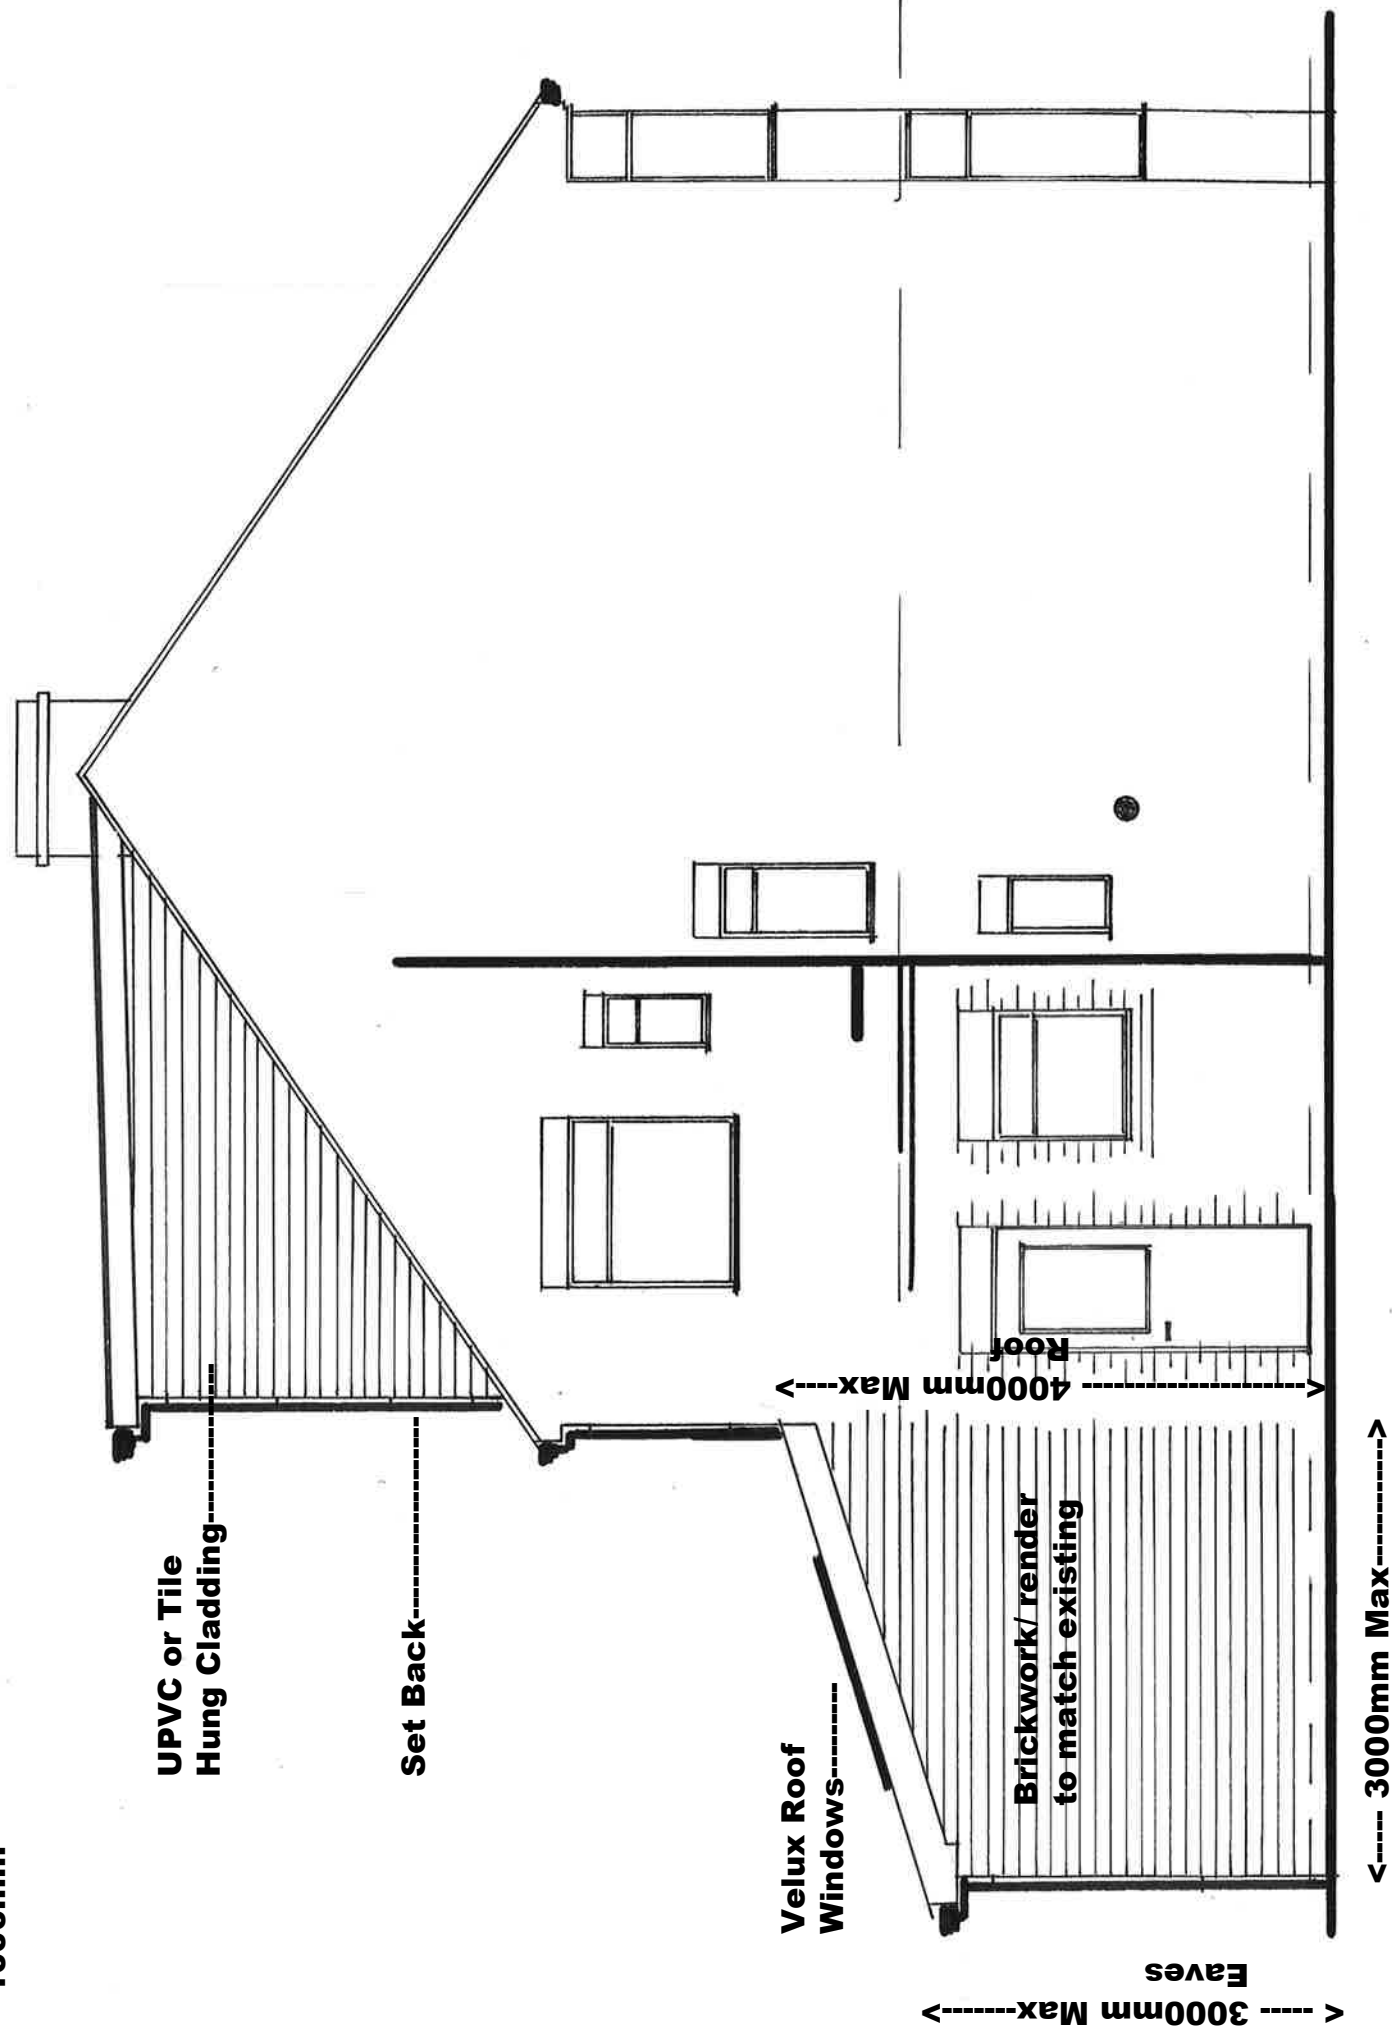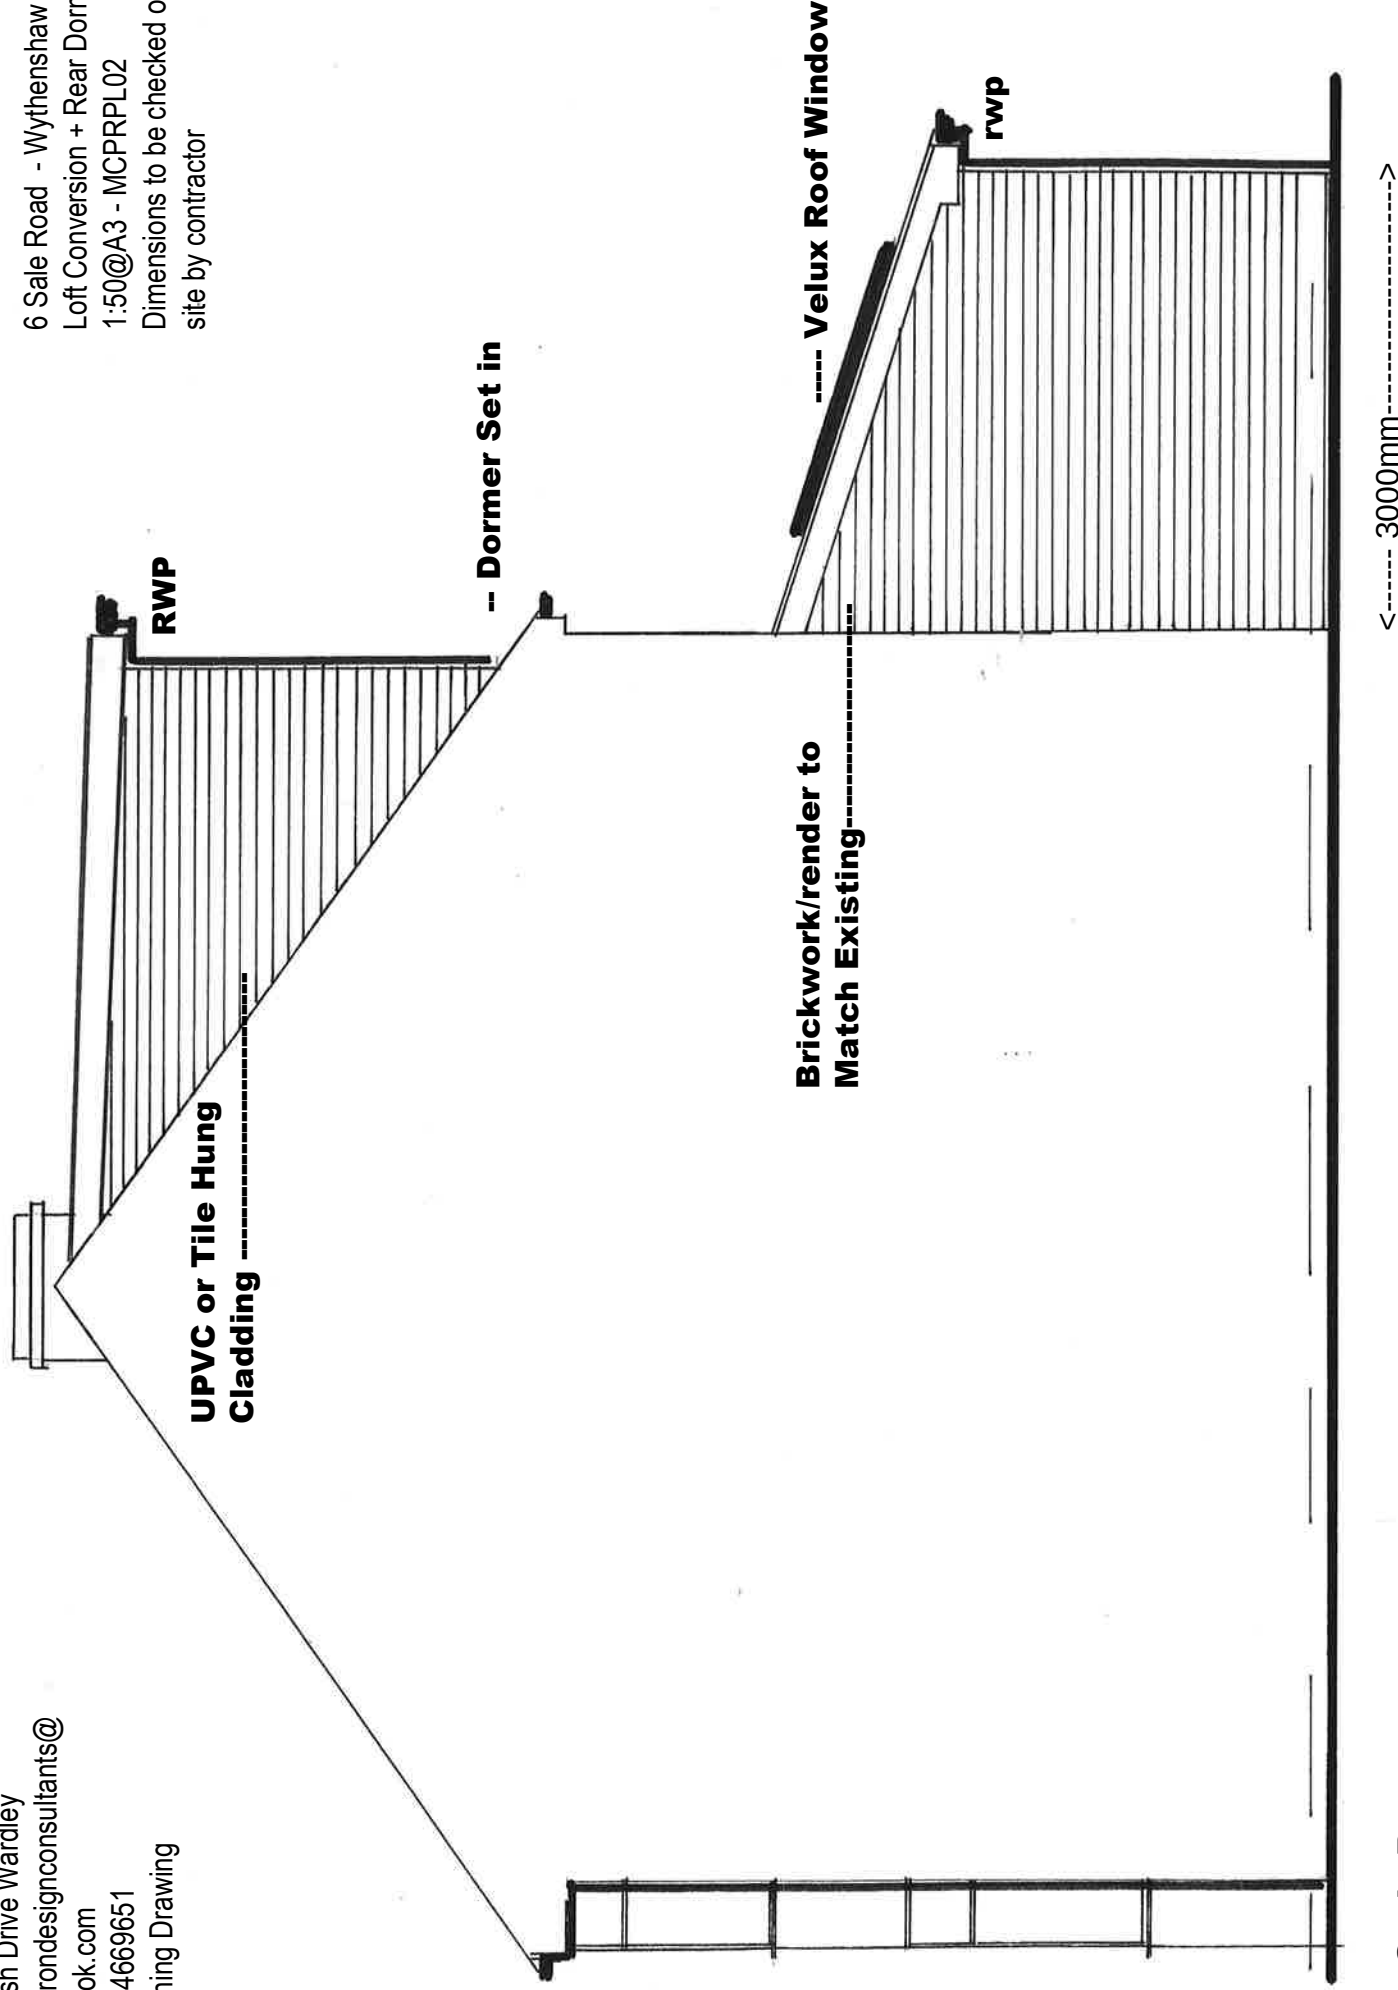

Scale Bar
1000mm

PROPOSED GROUND FLOOR LAYOUT

6 Sale Road - Wythenshaw
Loft Conversion + Rear Dormer
1:50@A3 - MCPRL03
Dimensions to be checked on
site by contractor

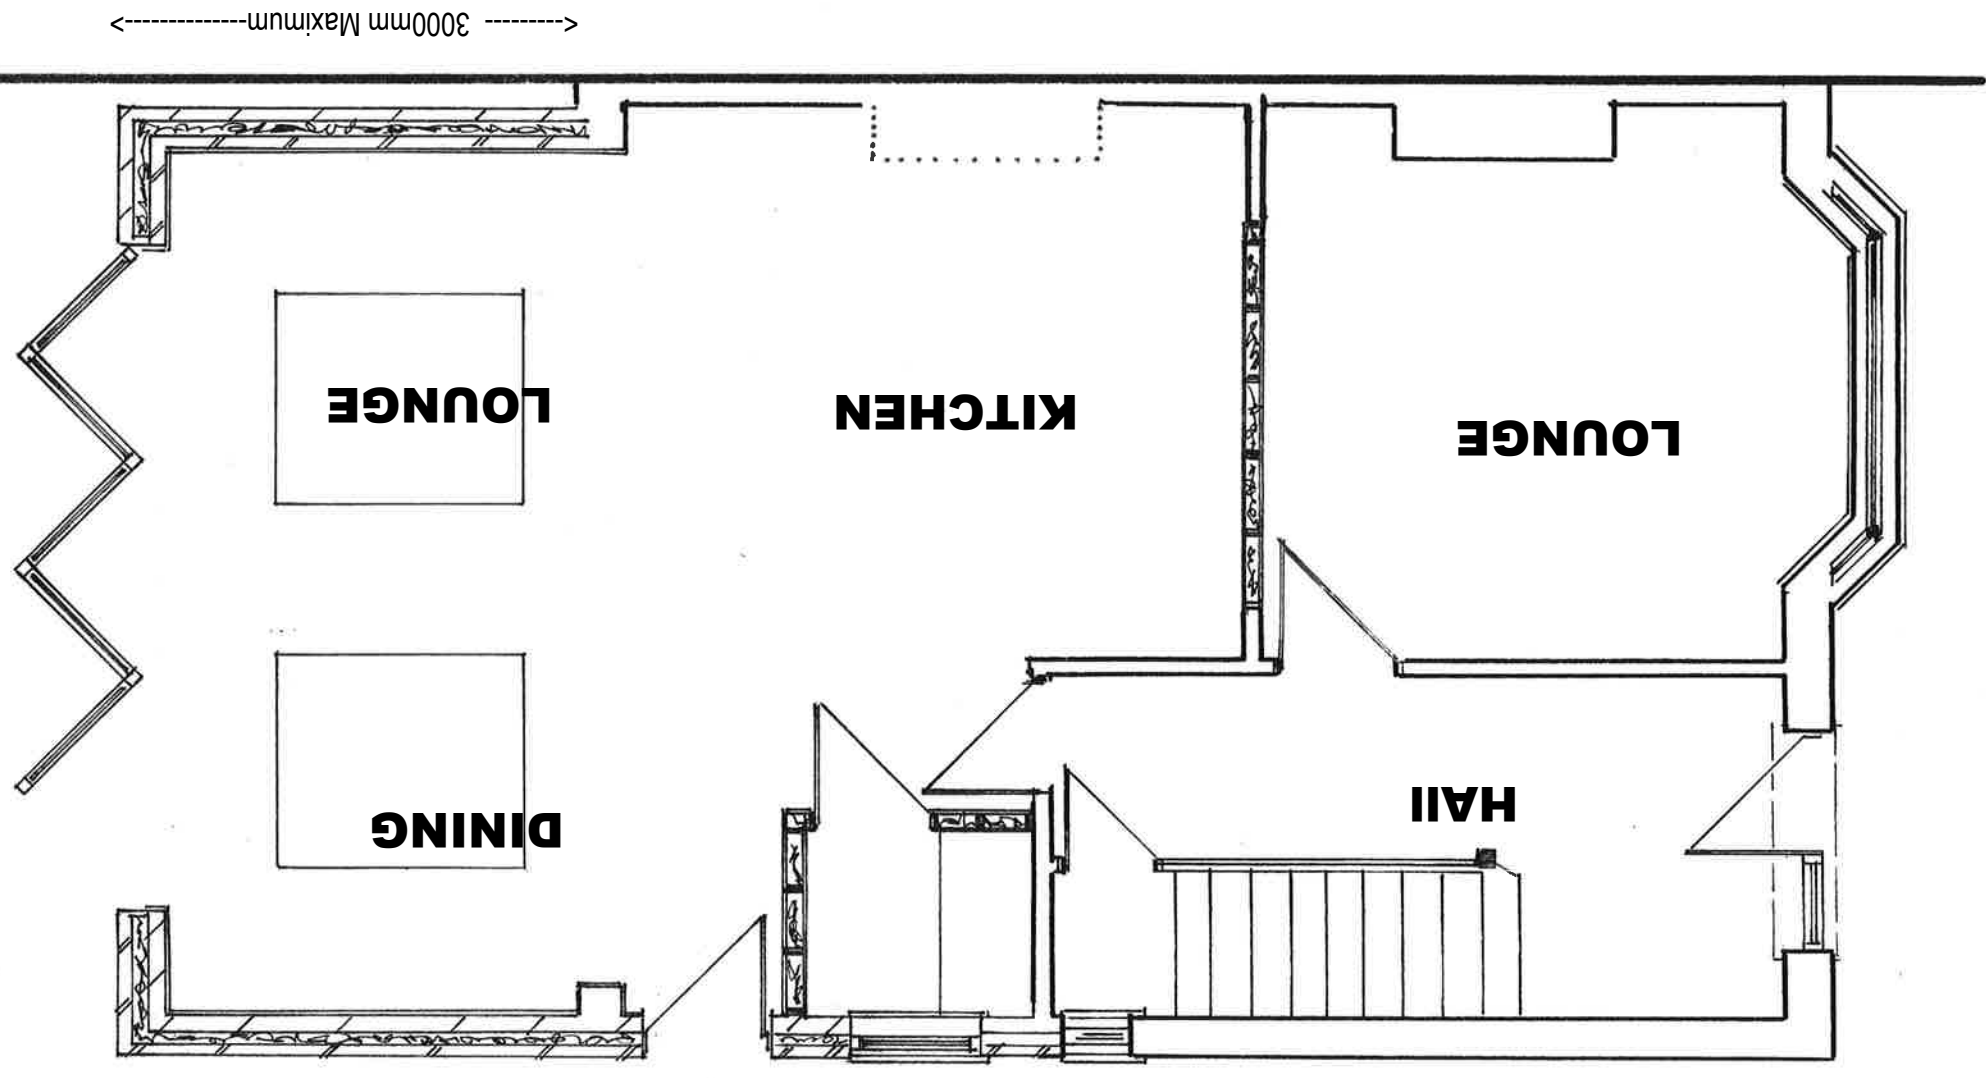

Scale Bar
1000mm

Condron Design Consultants
79 Ash Drive Wardley
condrondesignconsultants@

outlook.com
07734669651

Planning Drawing

Scale Bar

1000mm

PROPOSED GROUND FLOOR STRUCTURE

6 Sale Road - Wythenshaw
Loft Conversion + Rear Dormer
1:50@A3 - MCPRL04
Dimensions to be checked on
site by contractor

