
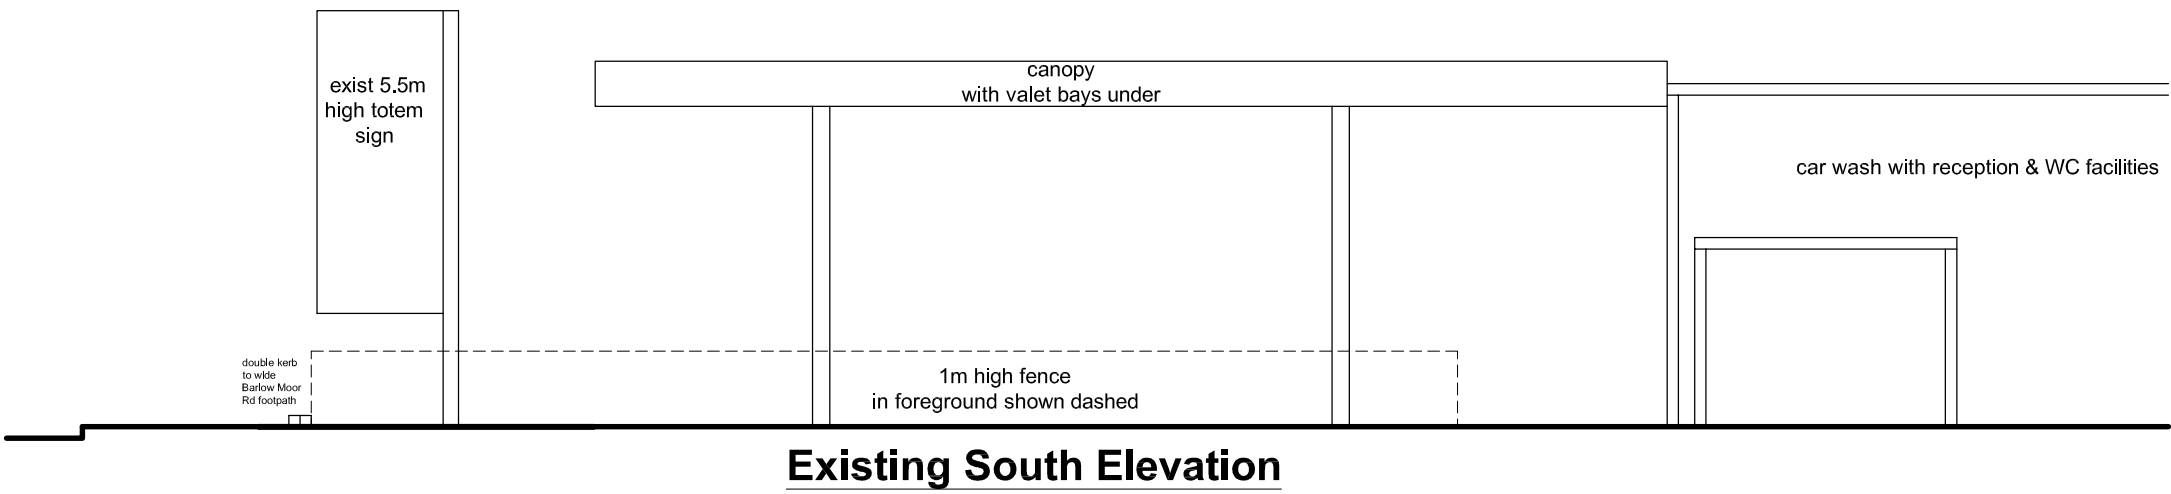
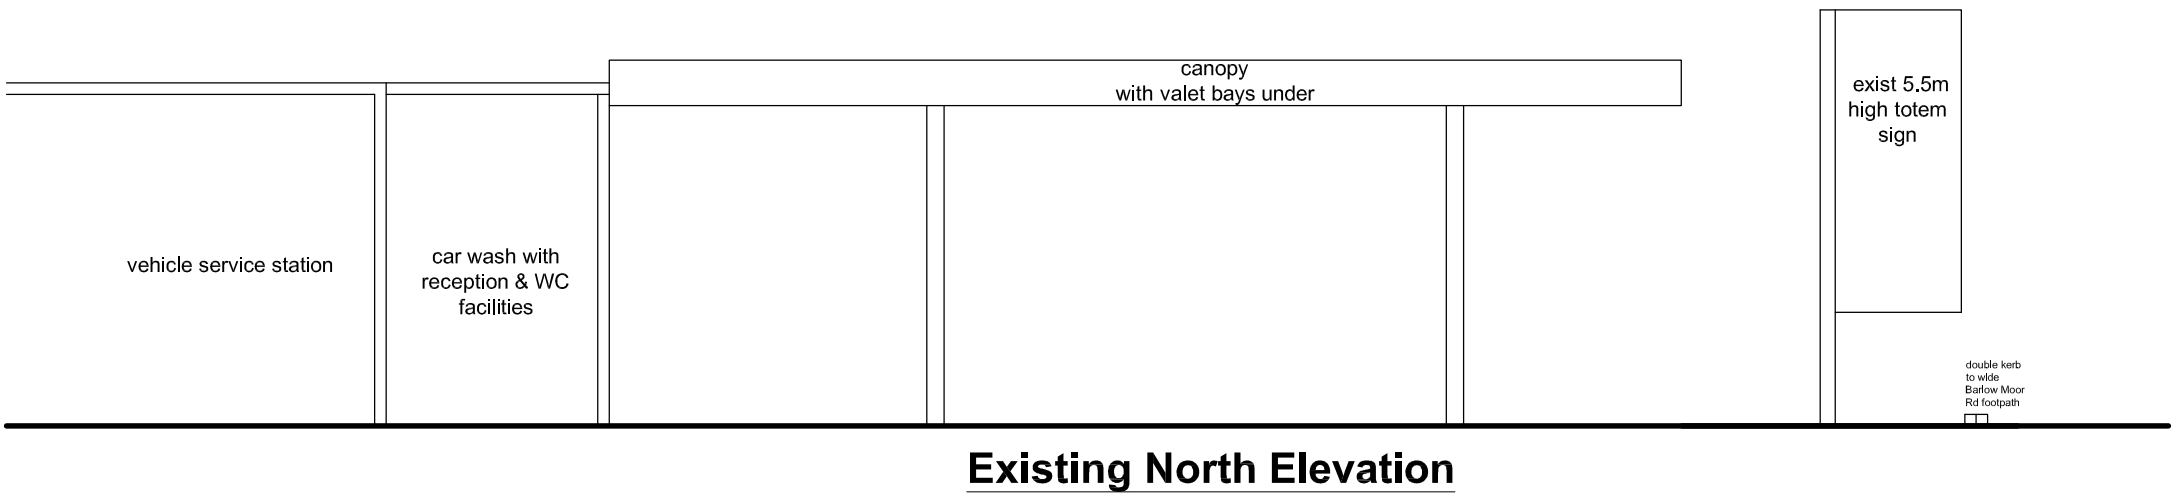
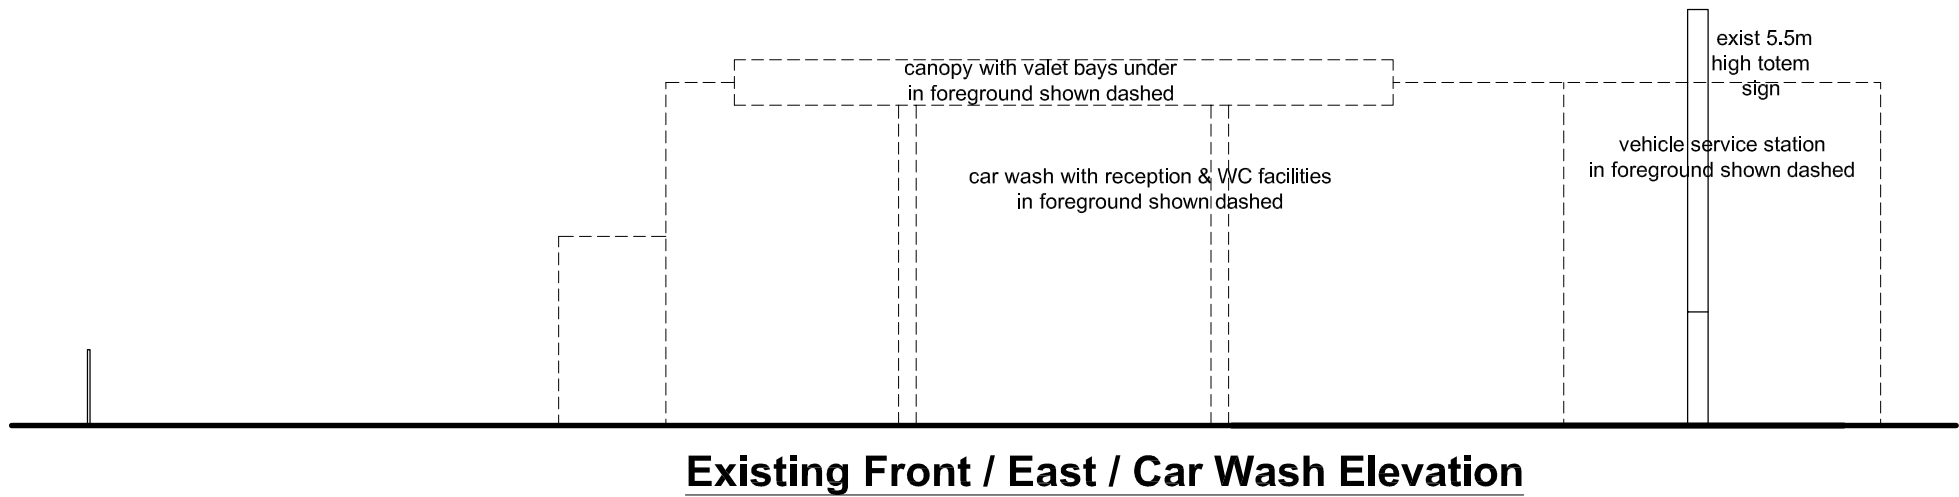


This drawing is the property of  
**hilton architecture & surveying.**  
Copyright is reserved by them.  
Drawing for Planning purposes  
only.

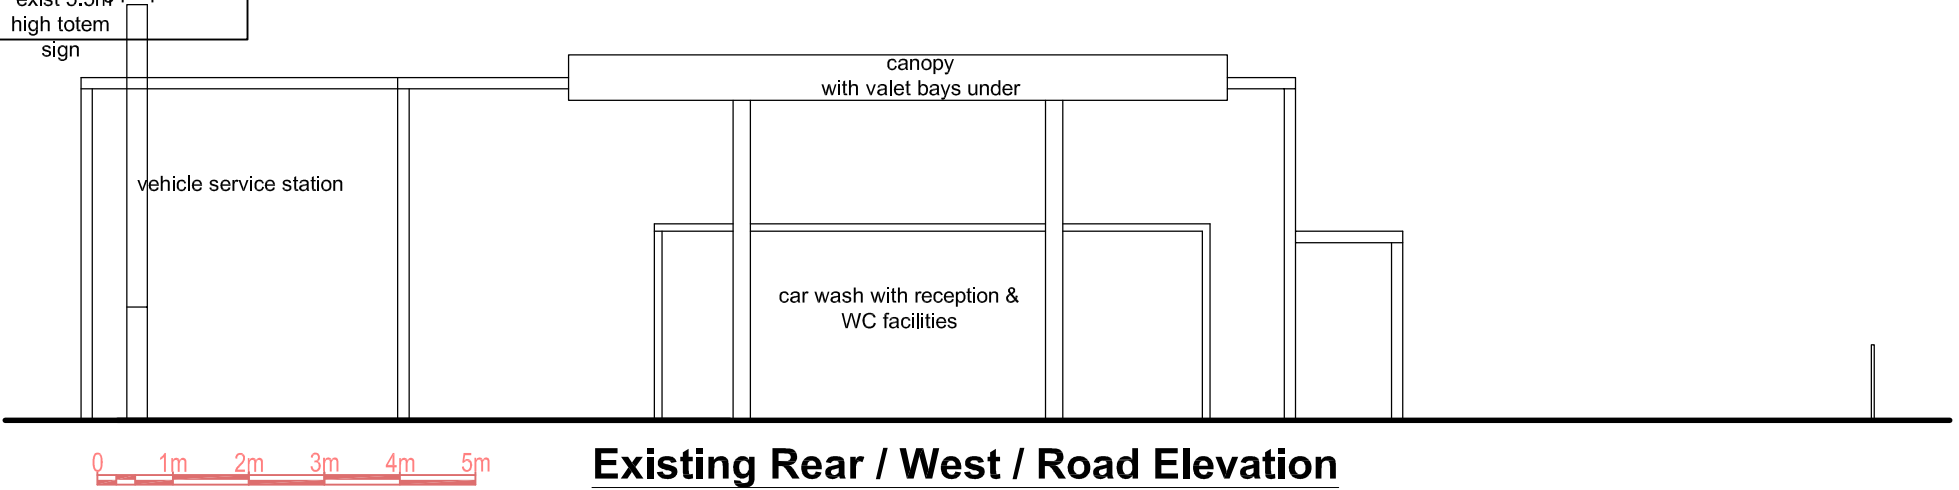

**PROPOSED CAFÉ [A3 USE CLASS]  
FOR KARAK CHAAI  
AT SQS CARWASH 302 BARLOW MOOR ROAD,  
CHORLTON PARK, MANCHESTER M21 8AY**

**hilton architecture & surveying ltd**  
m 07786 023 904 e hilton-architecture@mail.com t 0161 652 6790  
a 'design studio' 12 Carr House Road, Springhead, Oldham OL4 4PA

Scale 1:100 @ A3

04