




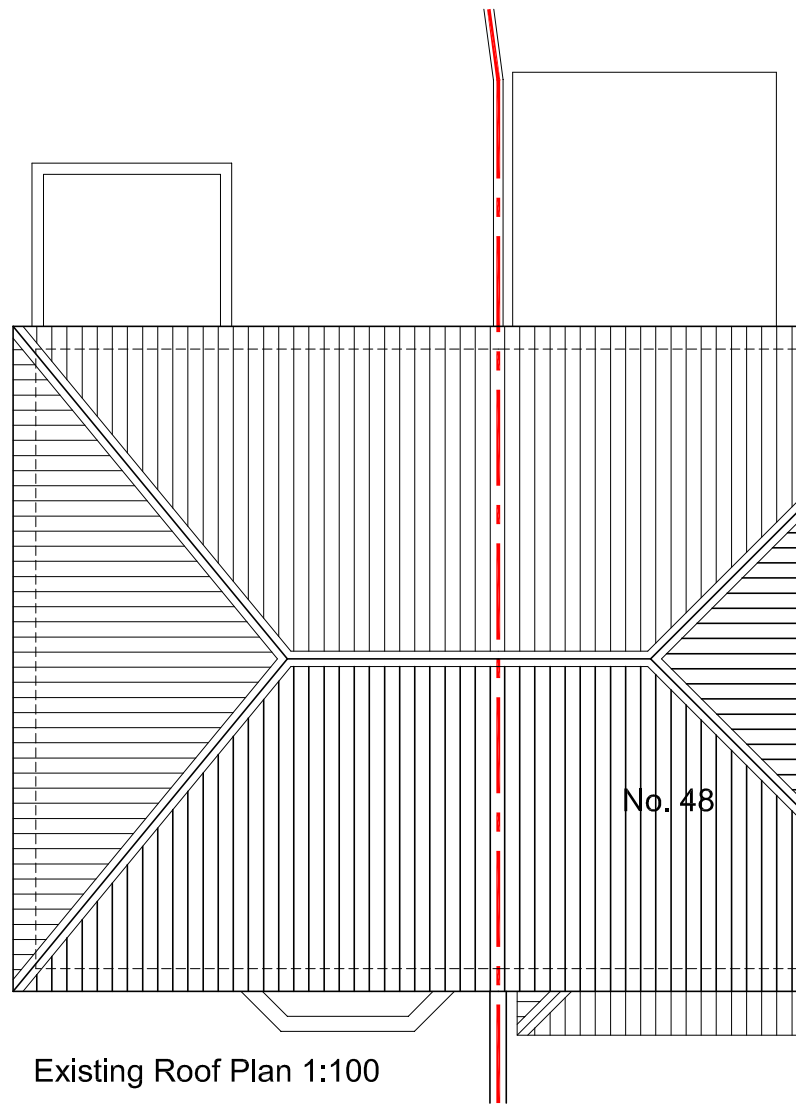


Existing Roof Plan 1:100

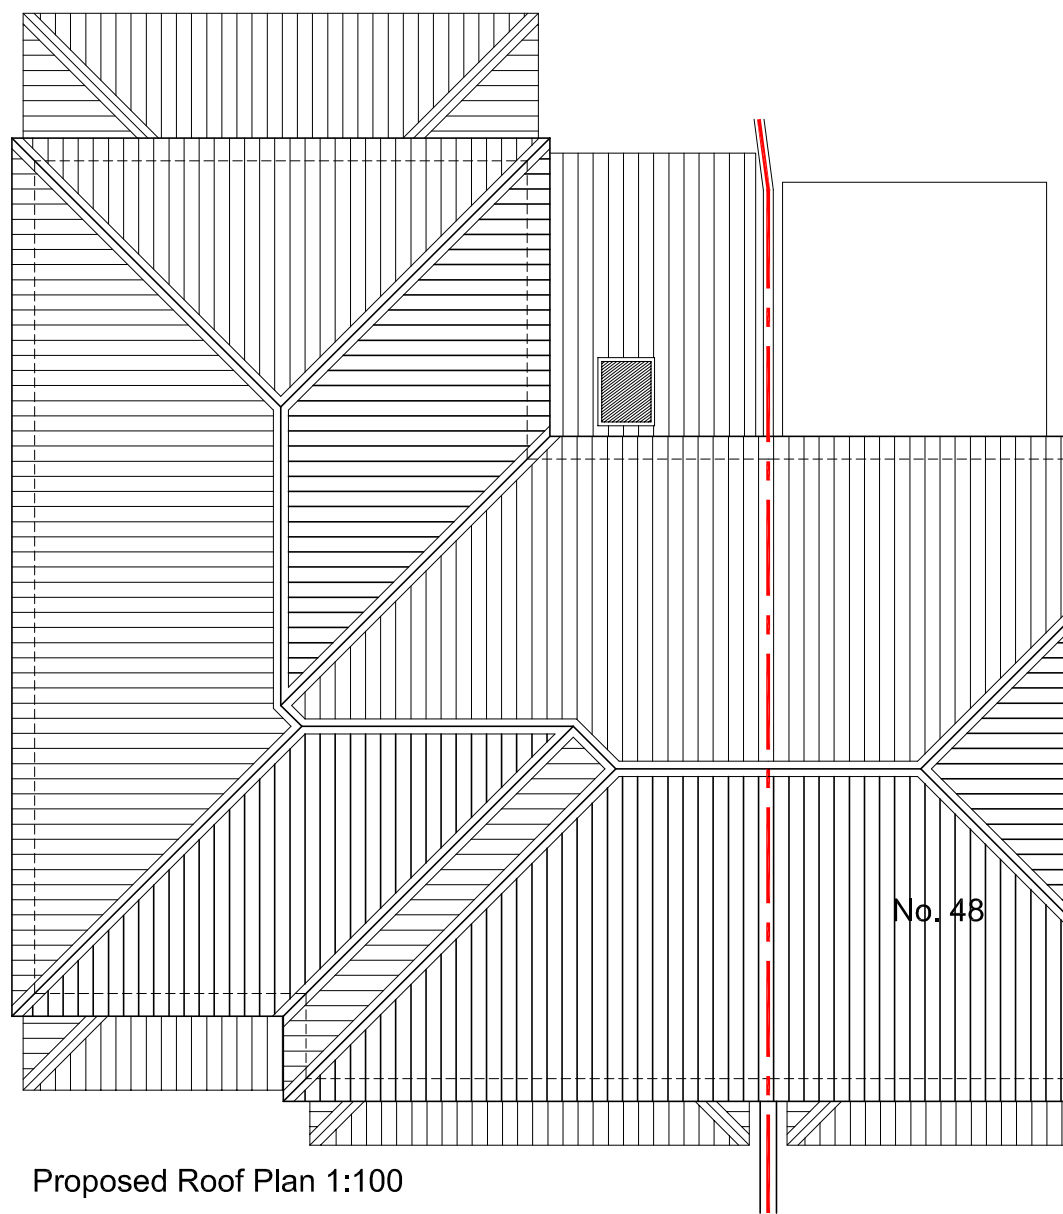


Proposed Roof Plan 1:100

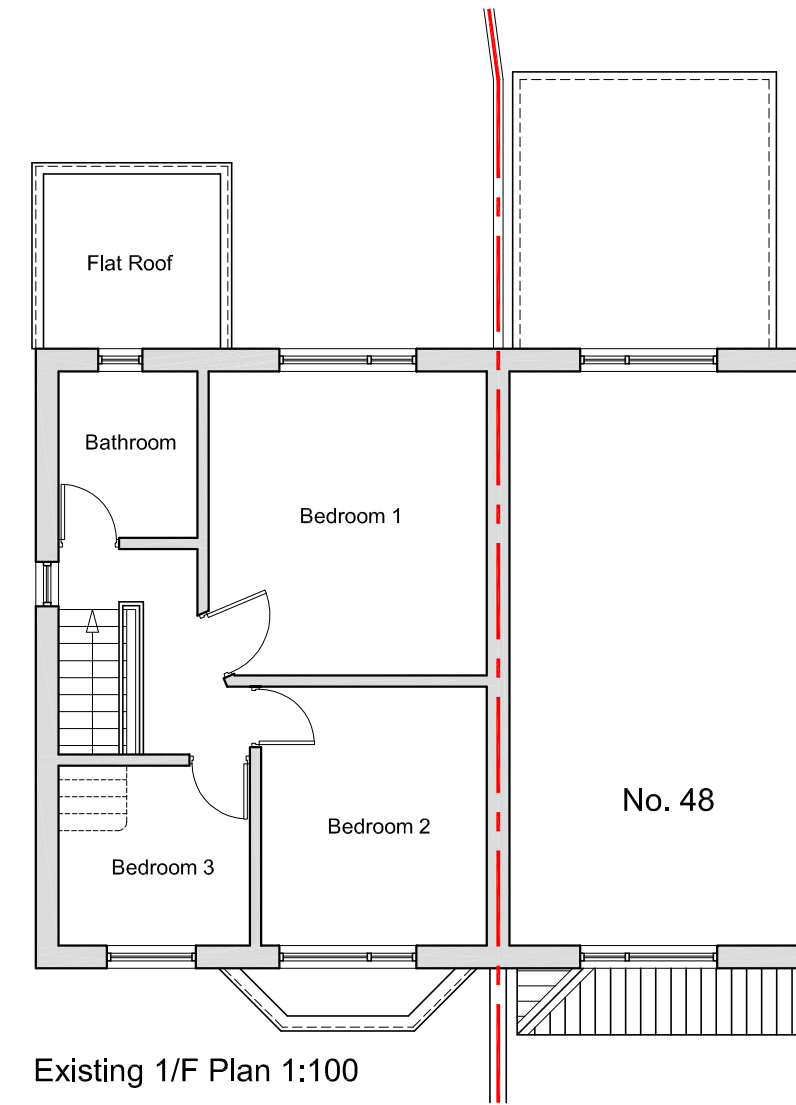


Existing 1/F Plan 1:100

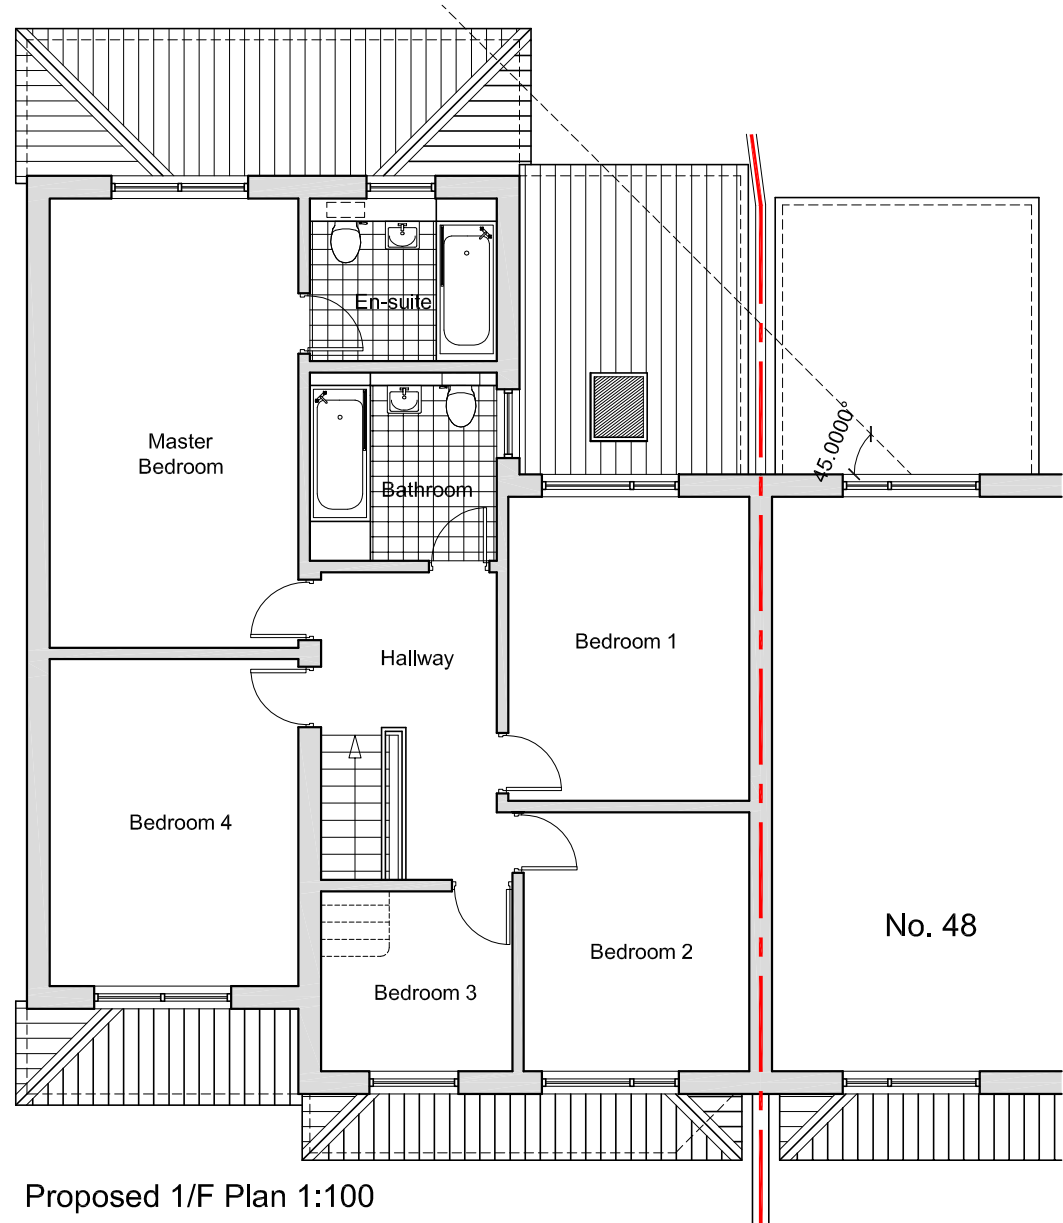


Proposed 1/F Plan 1:100

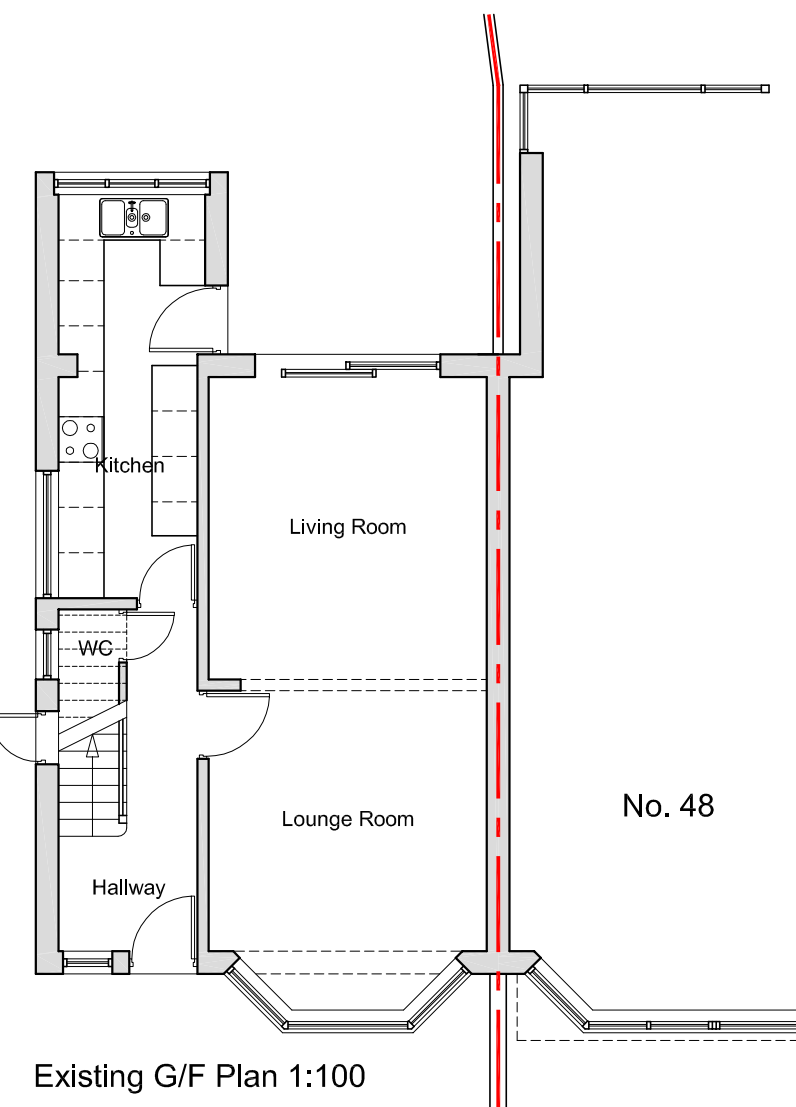

Existing G/F Plan 1:100

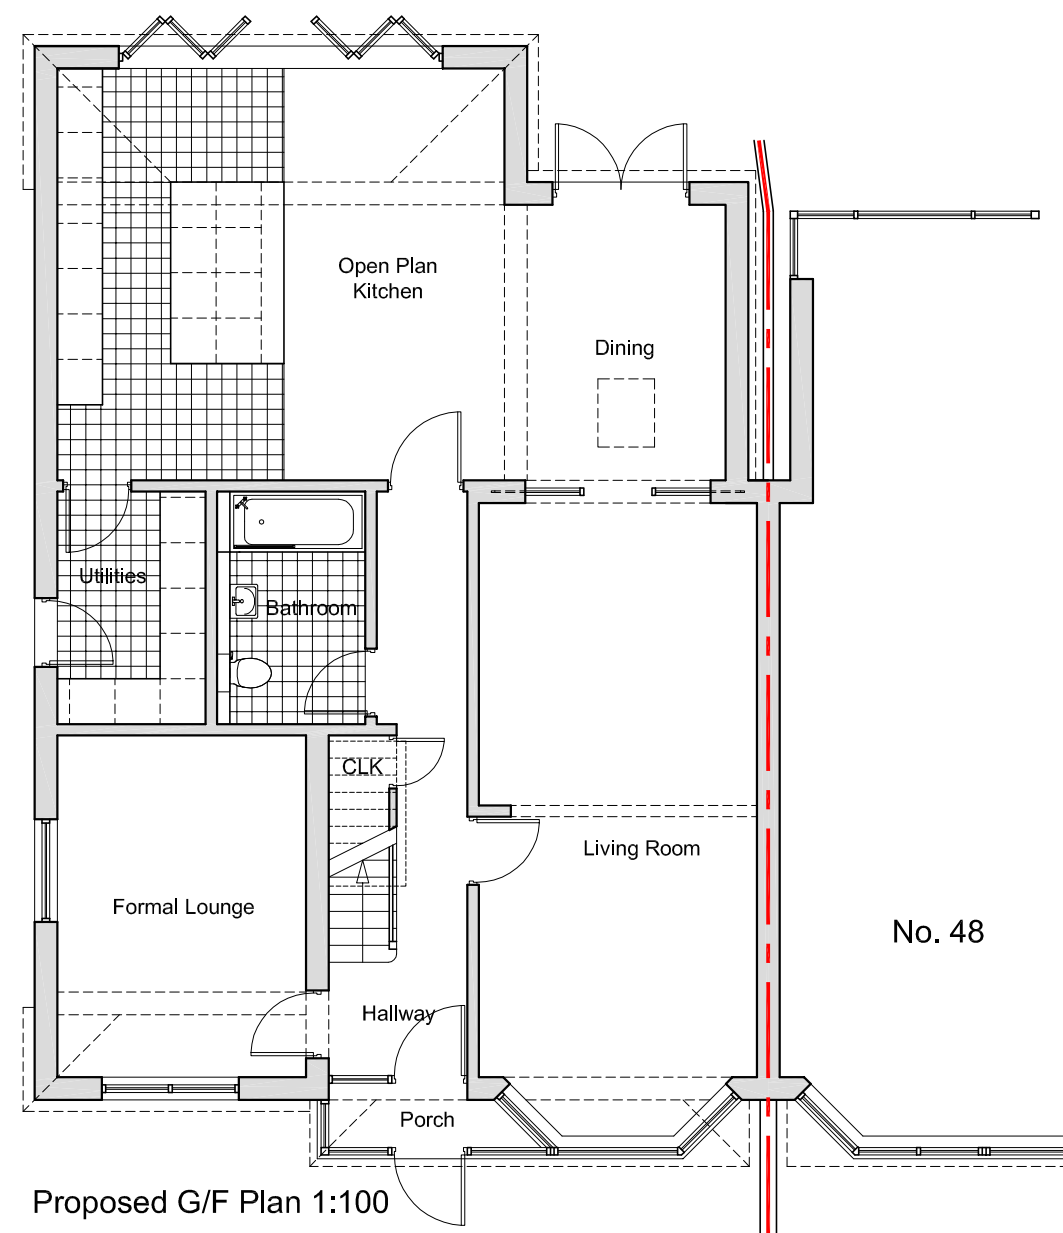


Proposed G/F Plan 1:100

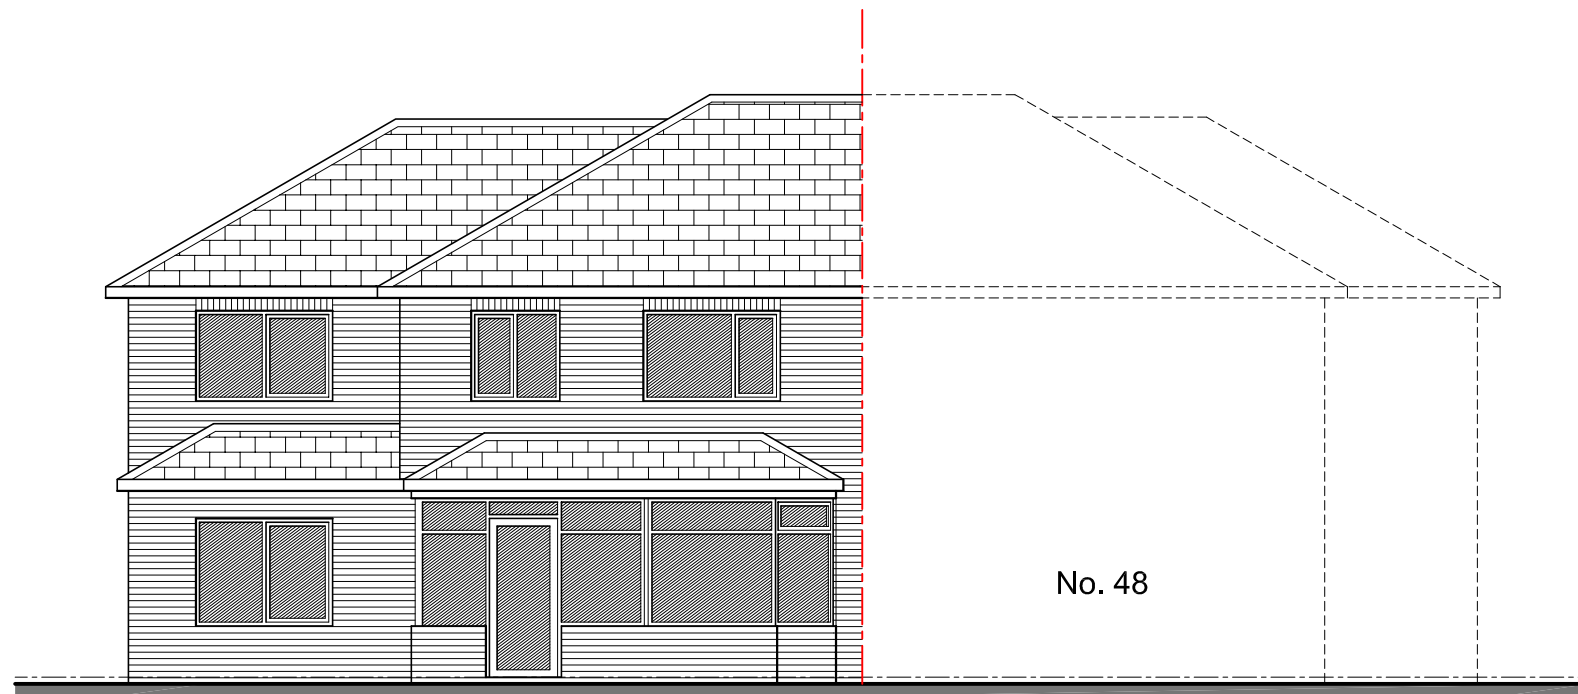


Proposed Egerton Road South Elevation 1:100




Proposed Vaughan Road Elevation 1:100

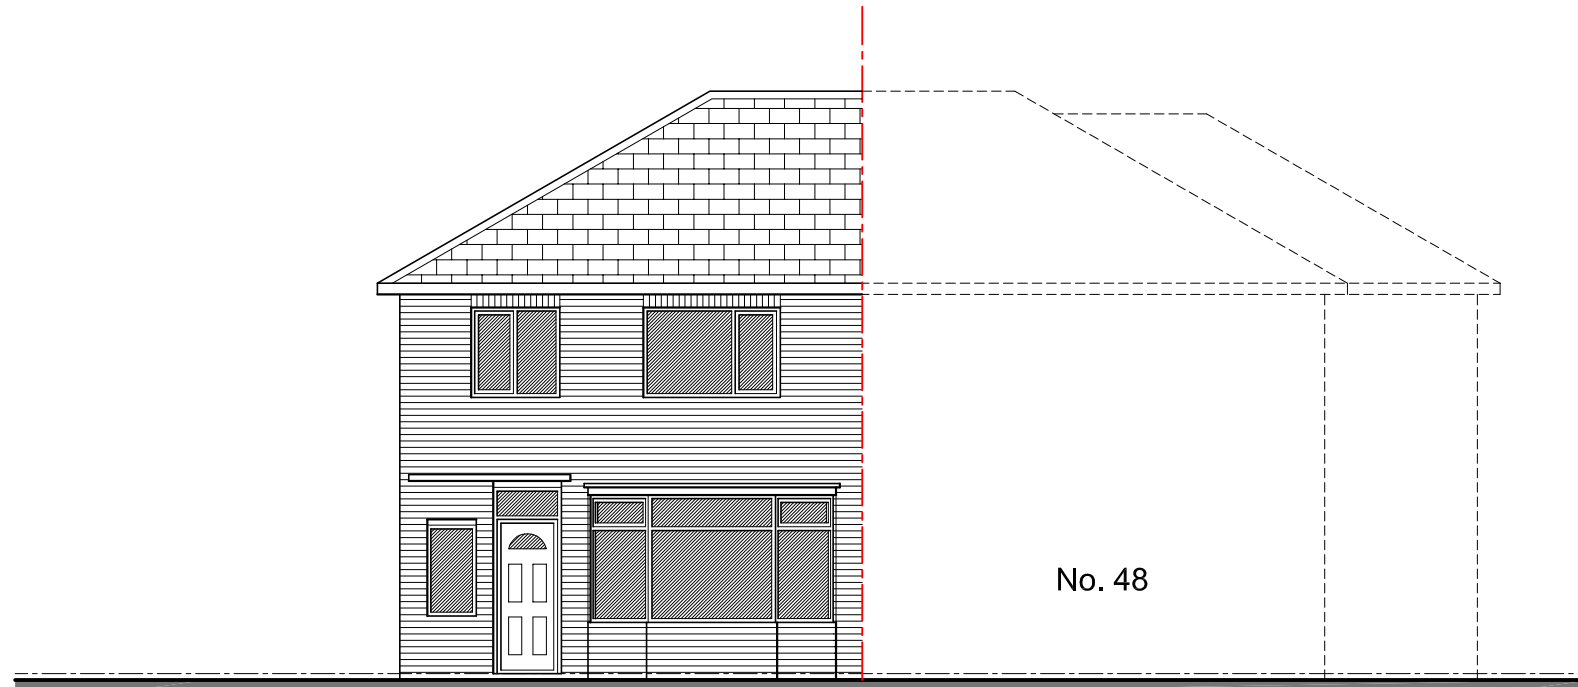


Existing Egerton Road South Elevation 1:100

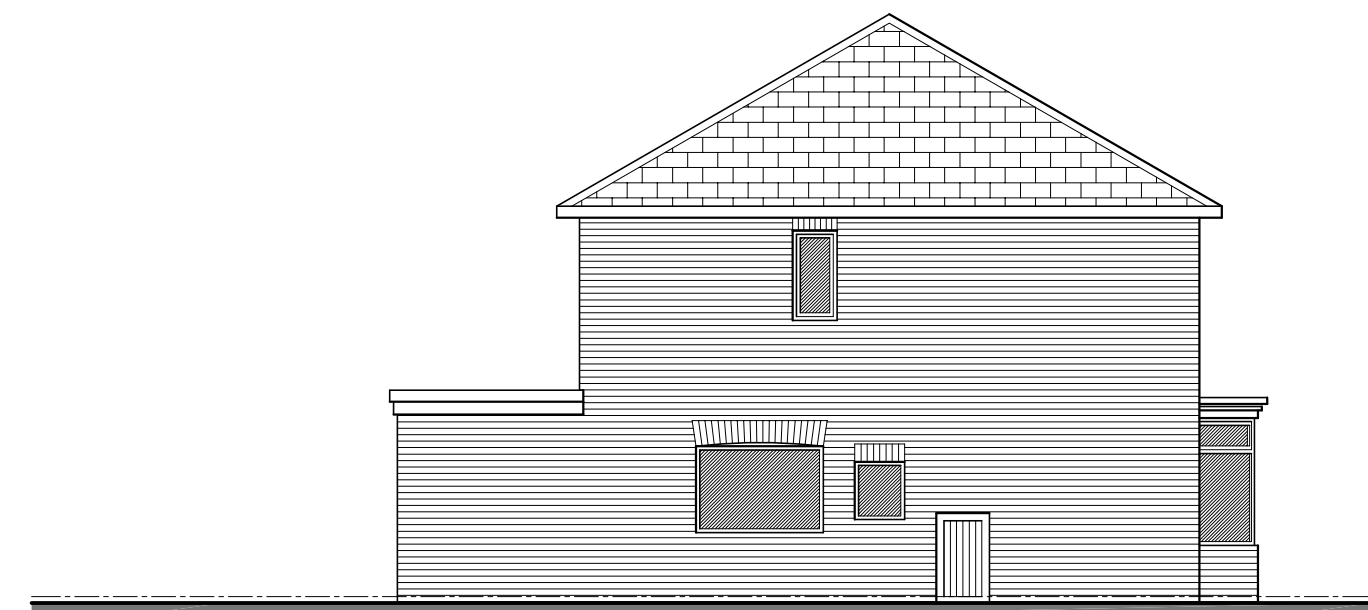


Existing Vaughan Road Elevation 1:100

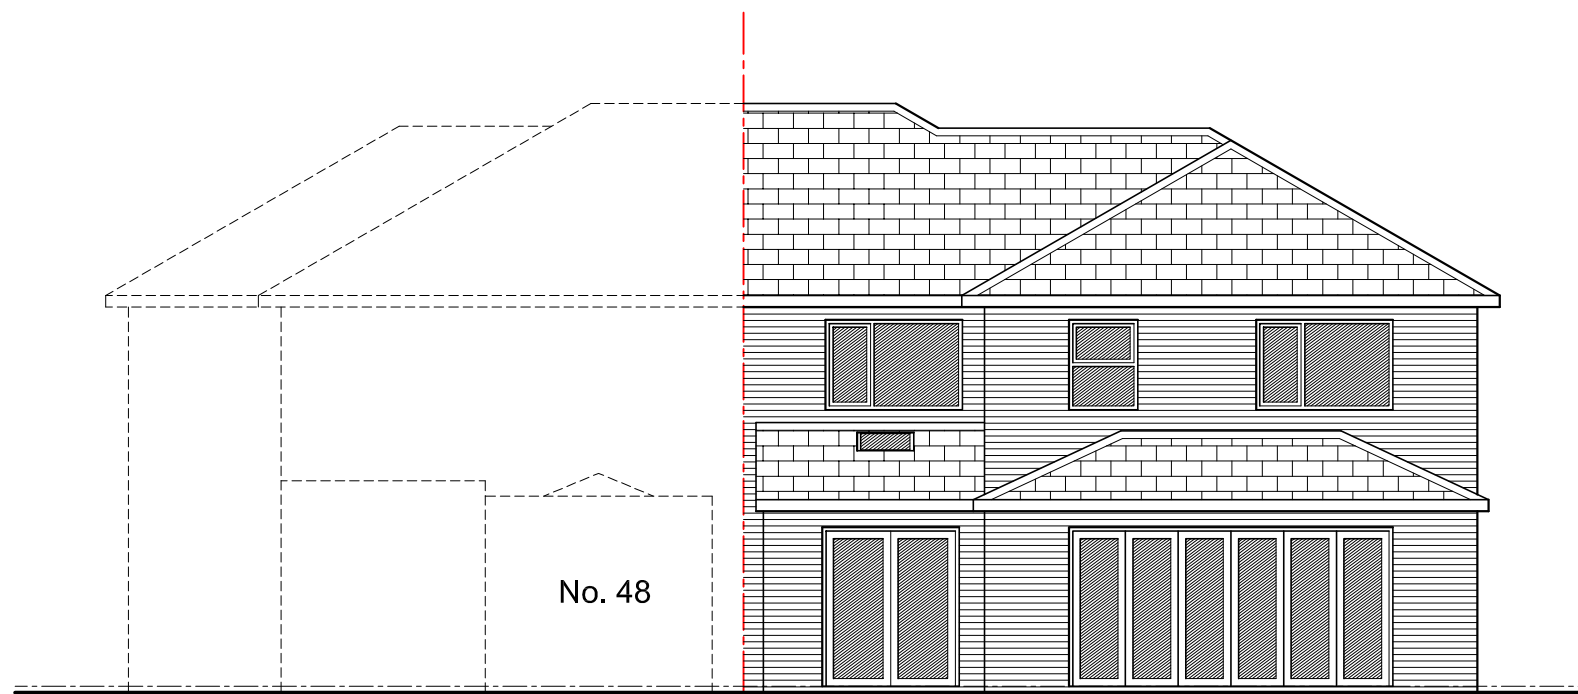


Proposed Rear Elevation 1:100

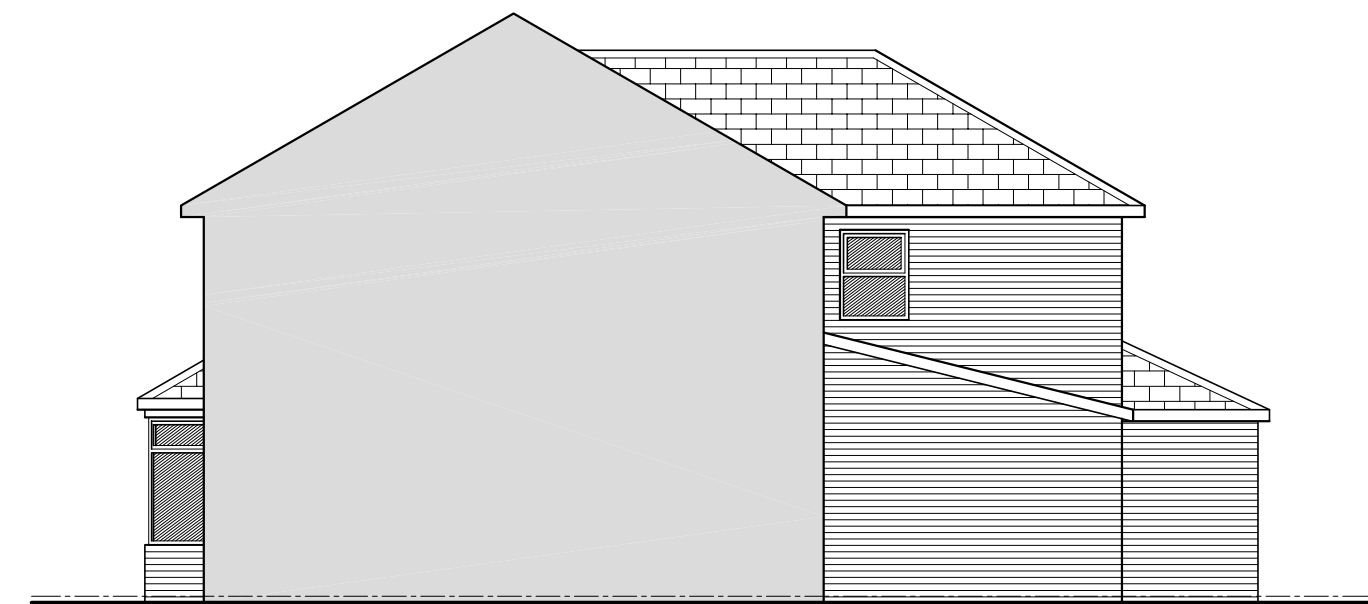

Proposed Side Elevation 1:100

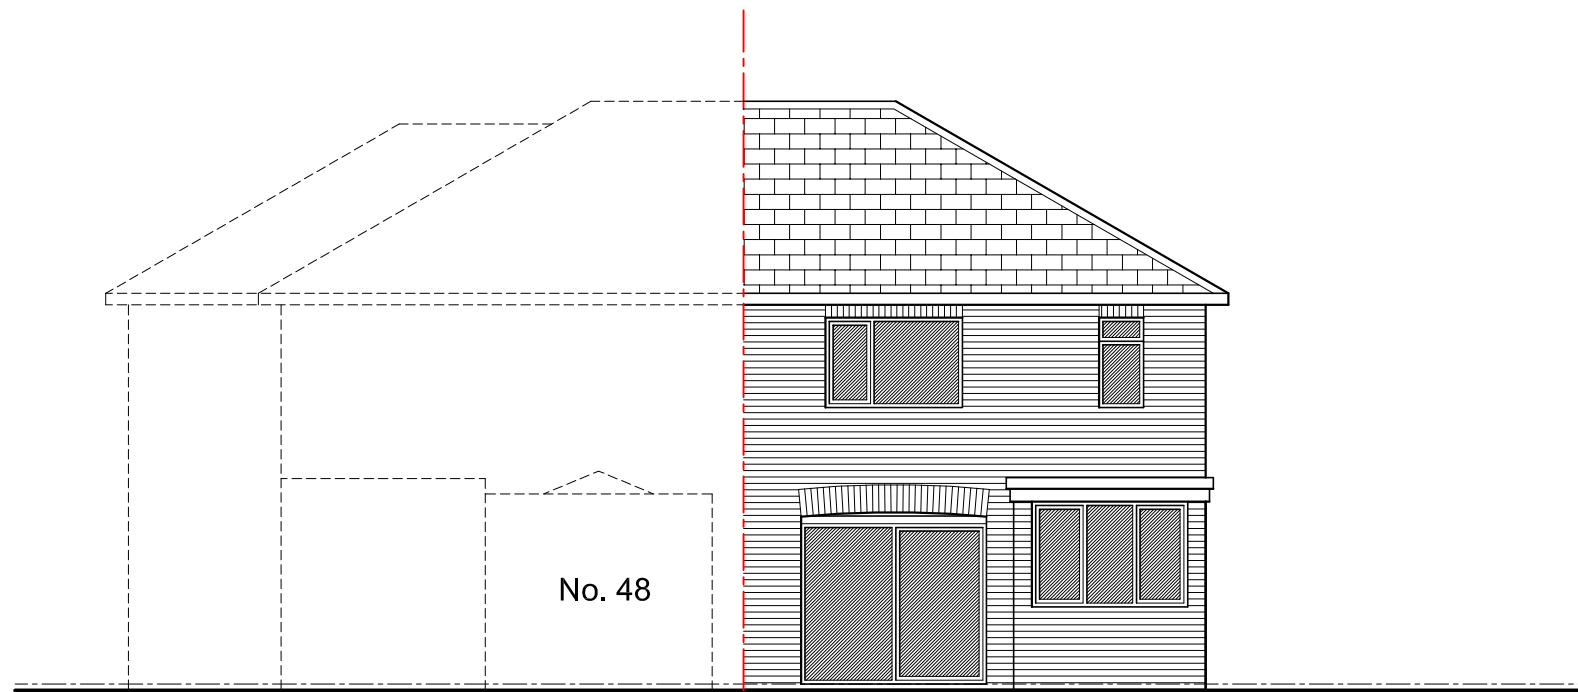

Existing Rear Elevation 1:100

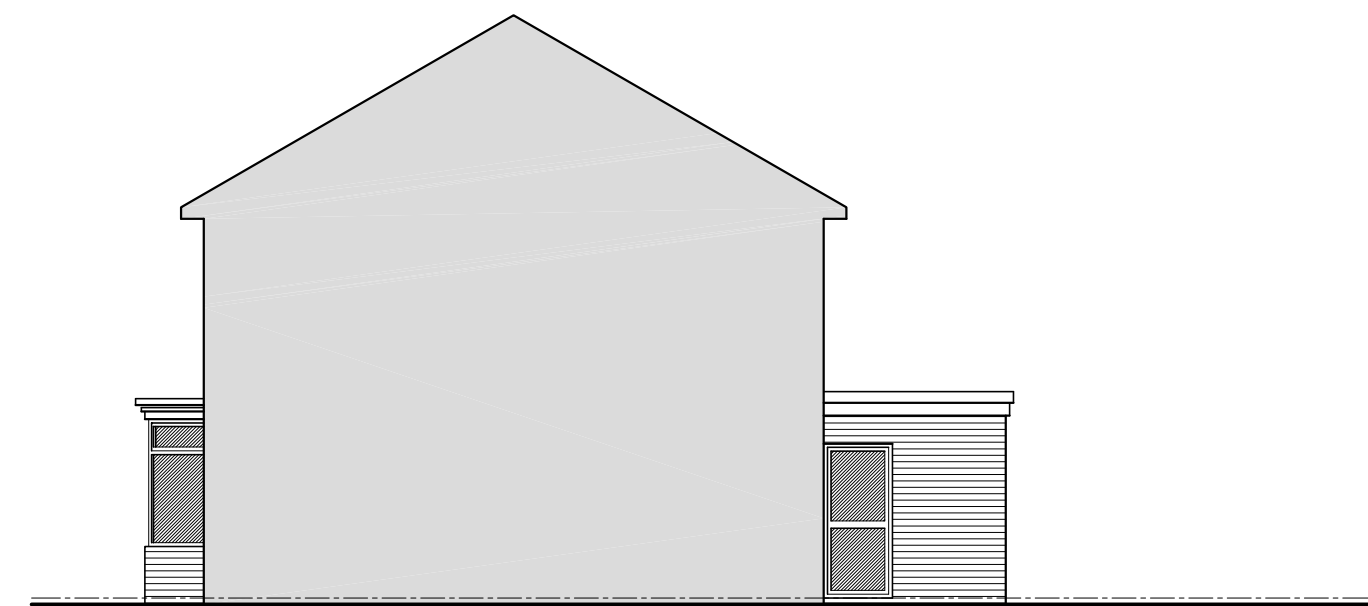

Existing Side Elevation 1:100

