




Existing timber door boarded up.



Existing glazed panels missing or broken.







Existing door - external view.

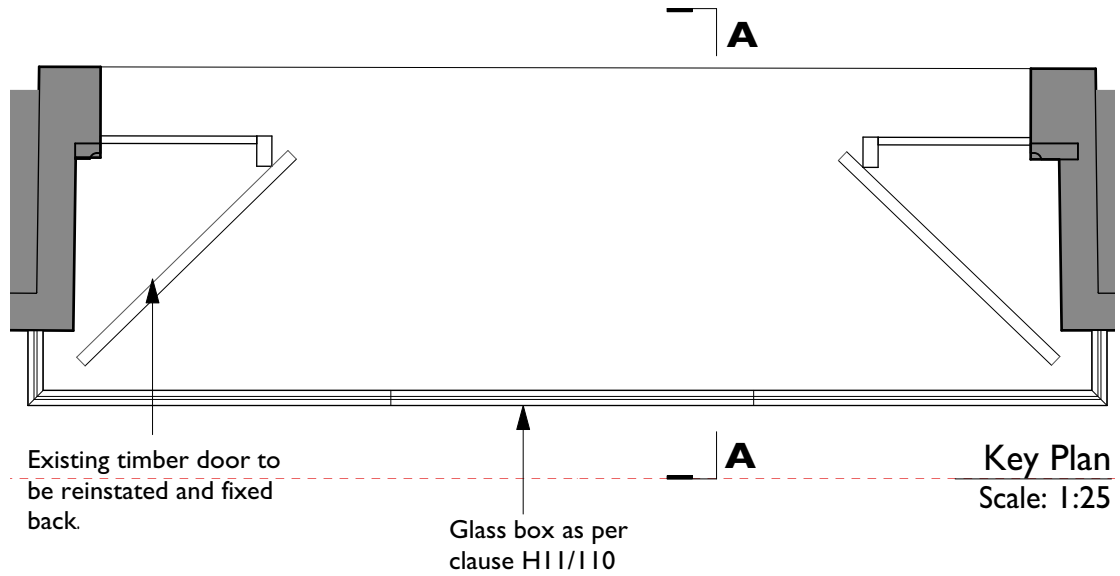

Key Plan
Scale: 1:25

COPYRIGHT OF ATELIER MB LTD
DO NOT SCALE FROM THIS DRAWING
DIMENSIONS TO BE CHECKED ON SITE

- KEY
- Existing
 - Proposed
 - Existing to be removed

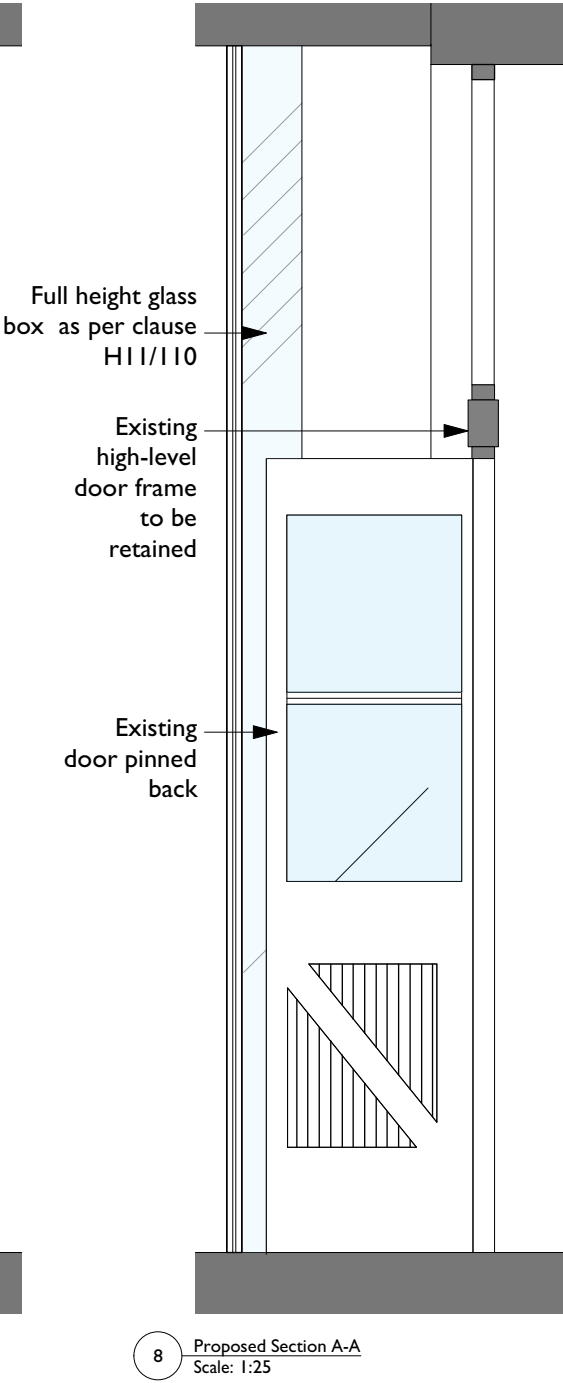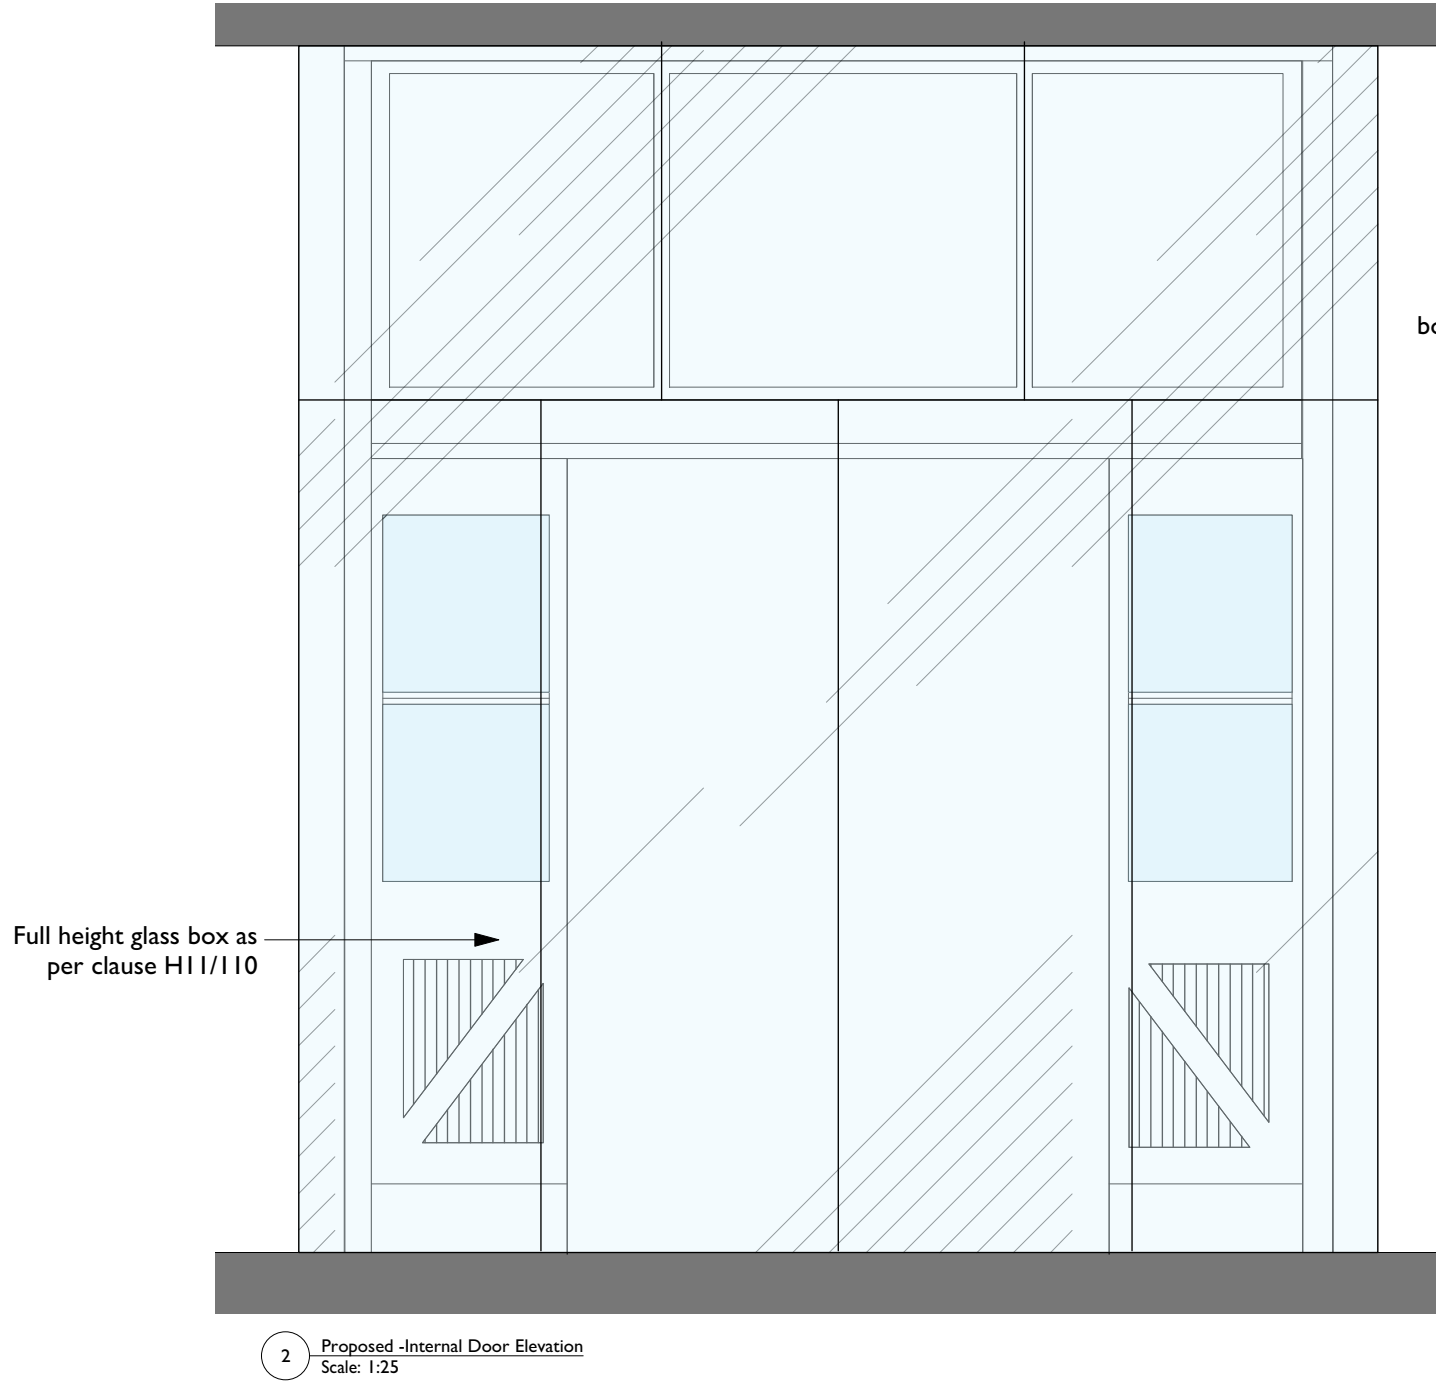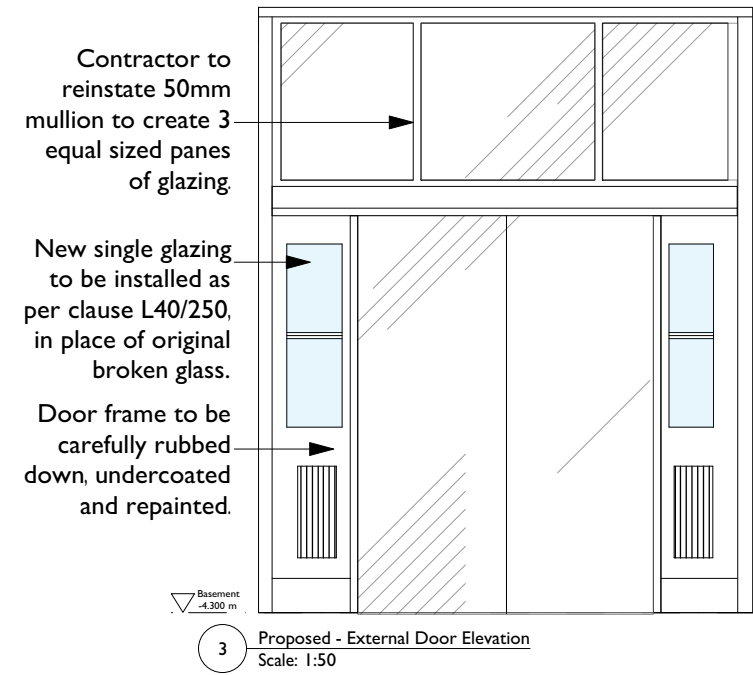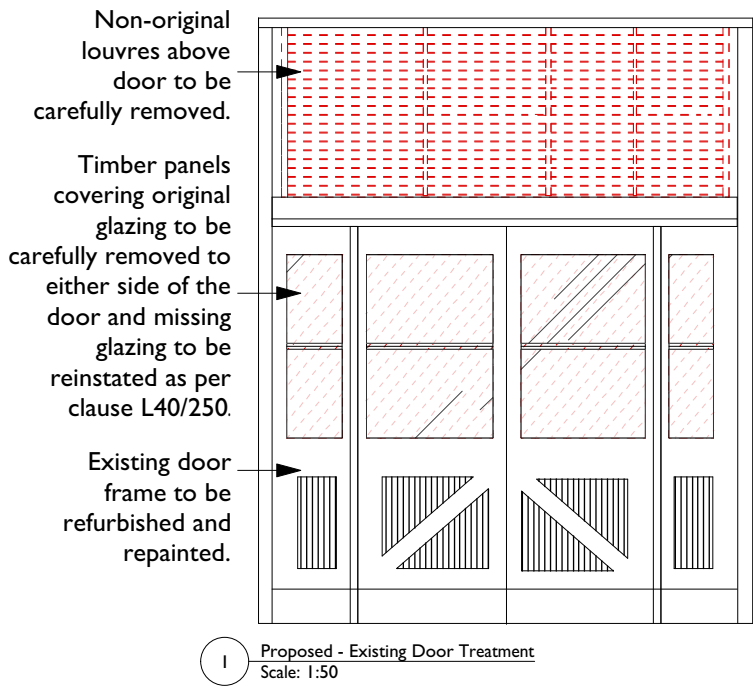

Rev Note DRN CHK

Churchgate Basement

Proposed Canal Door
Details

scheme	1819
drwg no.	T(401)
revision	

scale	1:25 @ A3
date first drawn	May 20
drawn	RD

SK sketch E existing P proposed T tender C construction FI final issue

www.ateliermb.co.uk
t: 0161 236 0051
e: architect@ateliermb.co.uk

