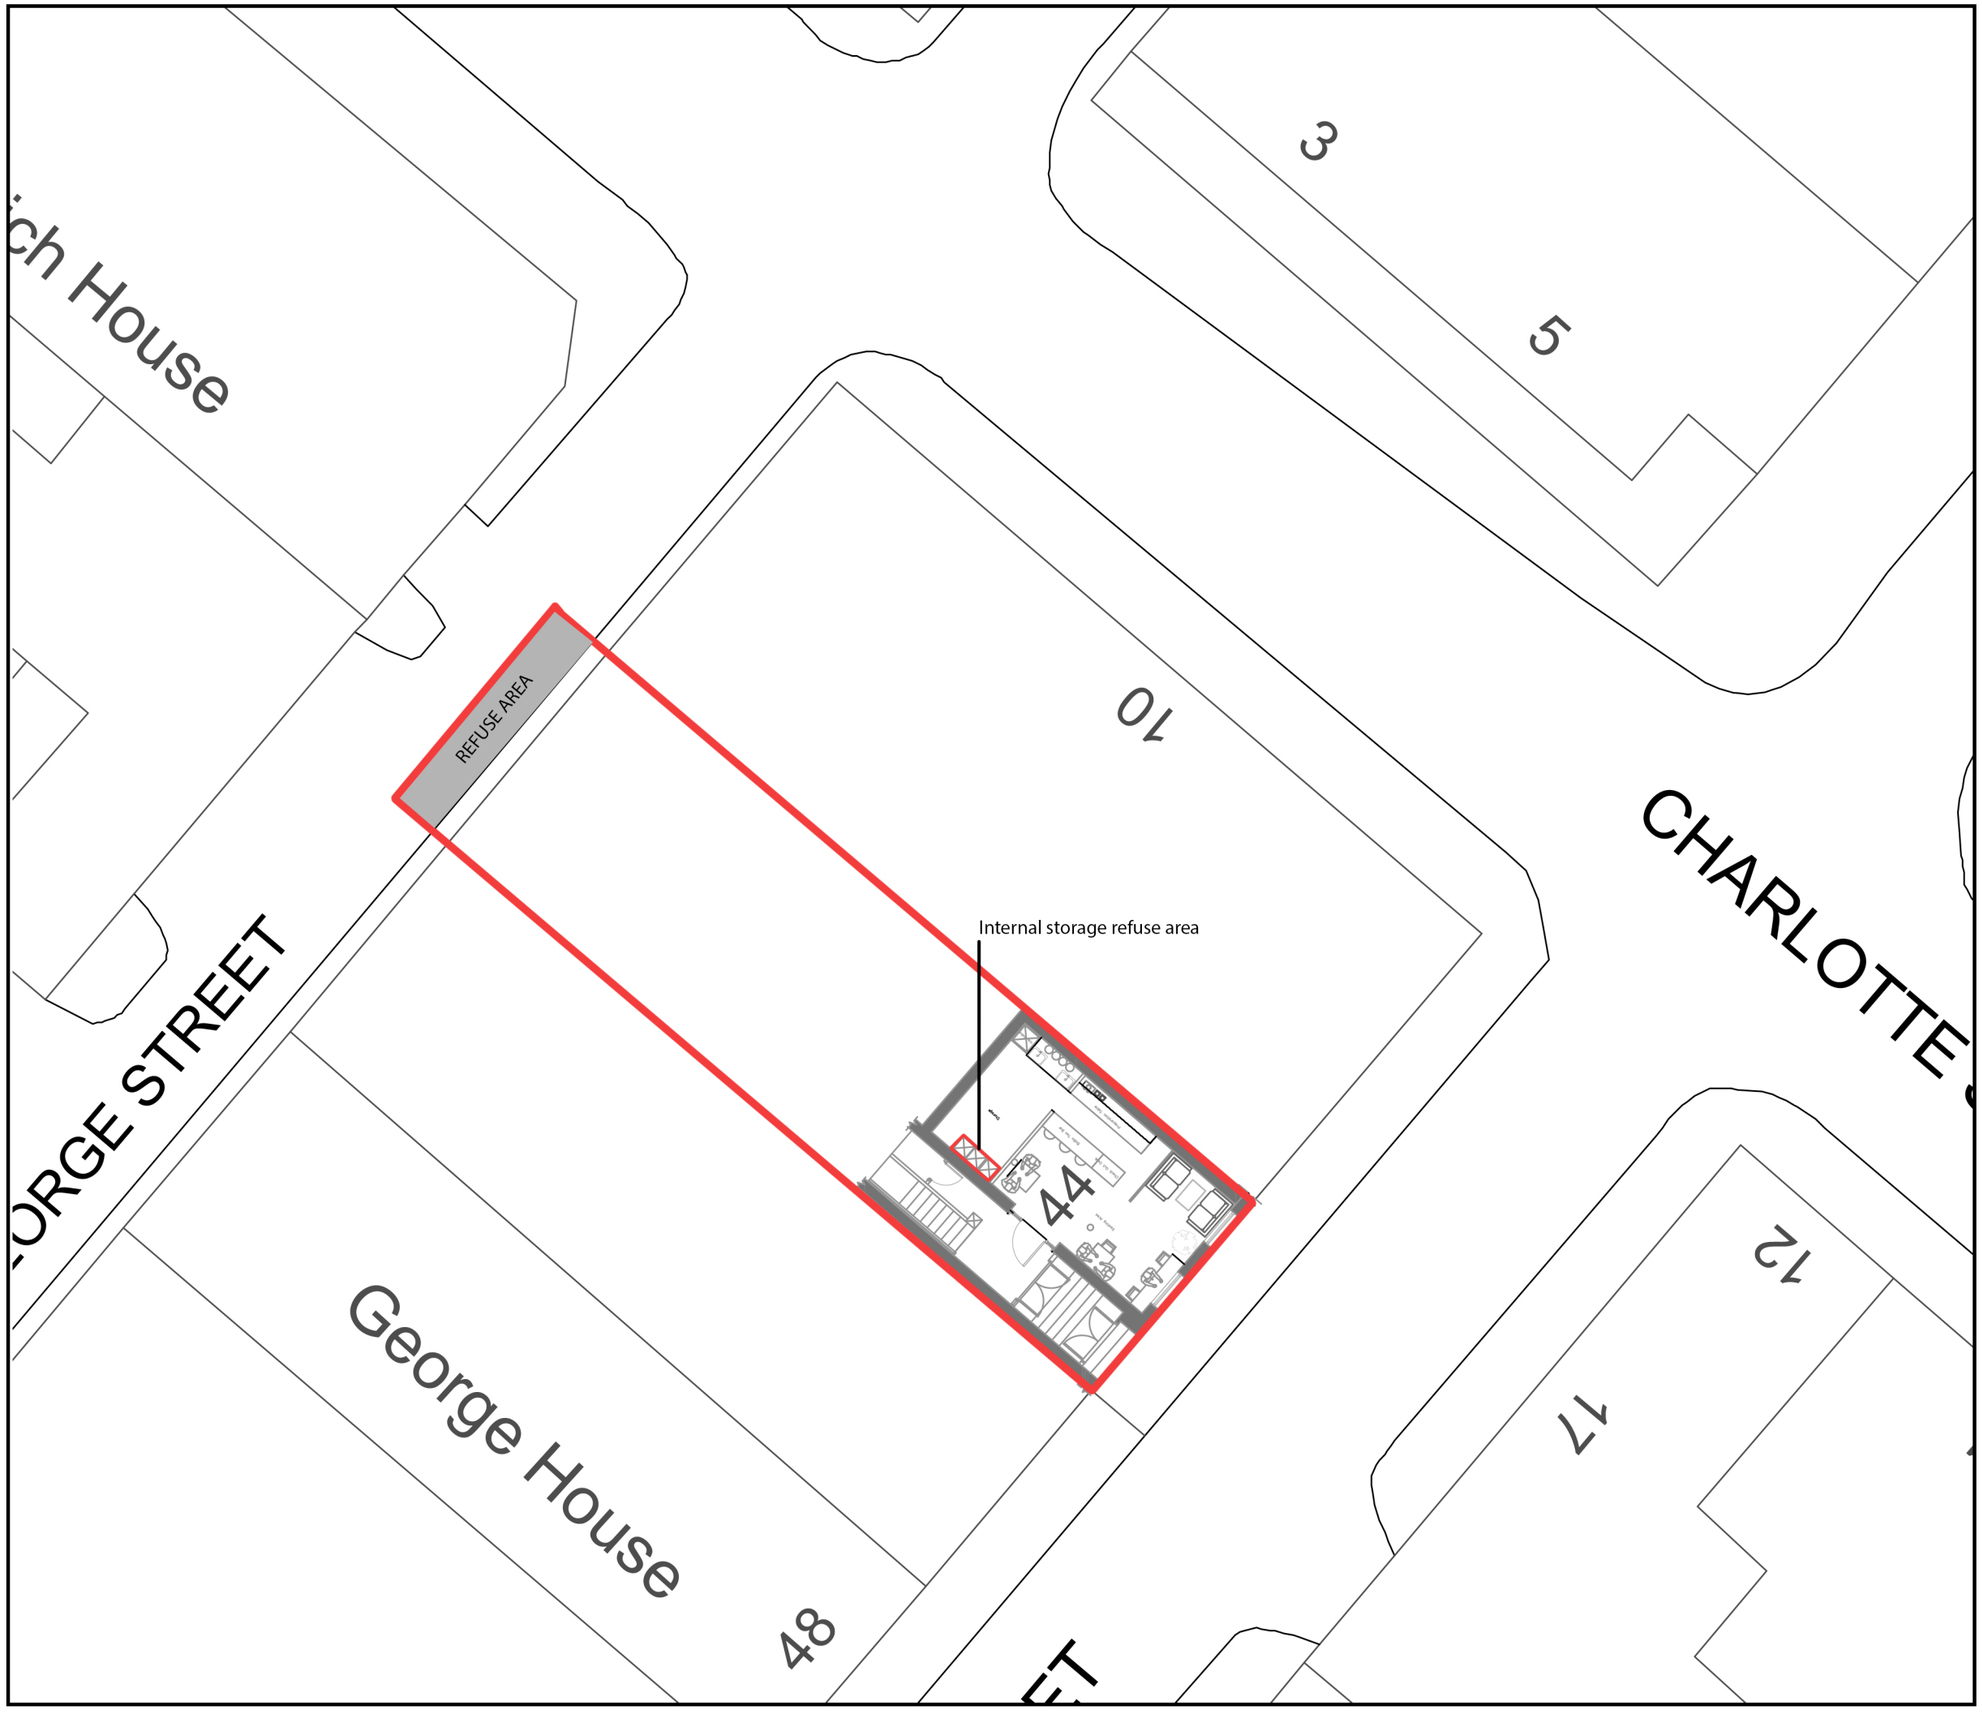


DESIGN INTENT DRAWING ONLY.
ANY CONSTRUCTION MUST COMPLY WITH ALL APPLICABLE BUILDING REGULATIONS.

ALL DIMENSIONS IN MM.

Rev	Ammendment	Date
-	-	-

D - A
ARCHITECTURE

M 07514690111
E D.A096109@Gmail.com
A 84 Woodlands road
Crumpsall
Manchester, M80NF

PROJECT:
Change of Use A2 to A1

ADDRESS:
44 George Street, Manchester
M14 HF

DRG:
Proposed Ground Floor In Context

DRG STATUS:
Submission 0.12

DATE:	13/07/20	DRAWN:	DA
SCALE:	1:200	CHECKED:	SB
SIZE:	A3	DRG NO:	09.06