



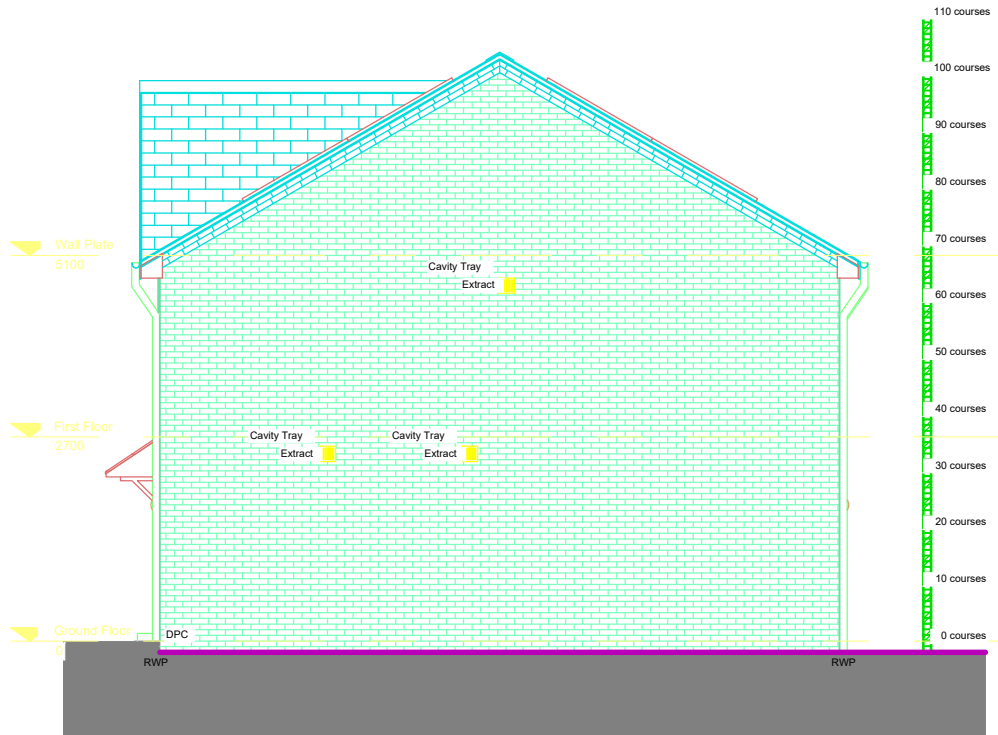


Existing Right Side Elevation



Existing Left Side Elevation

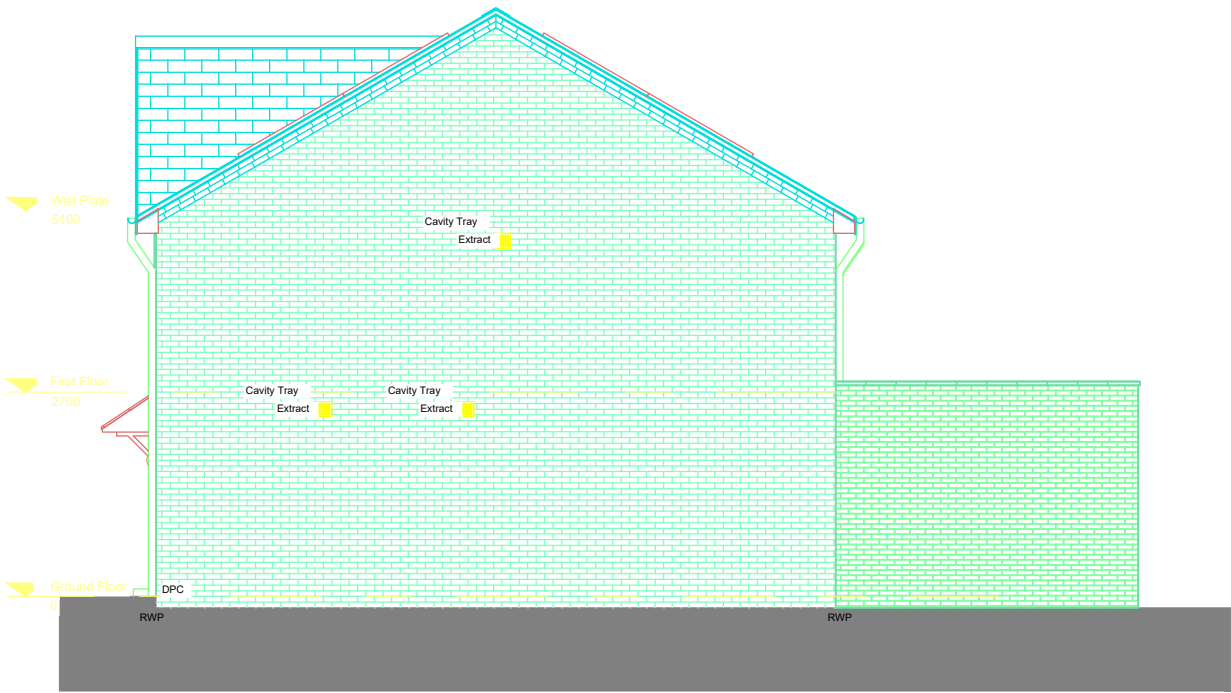

Proposed Right Side Elevation

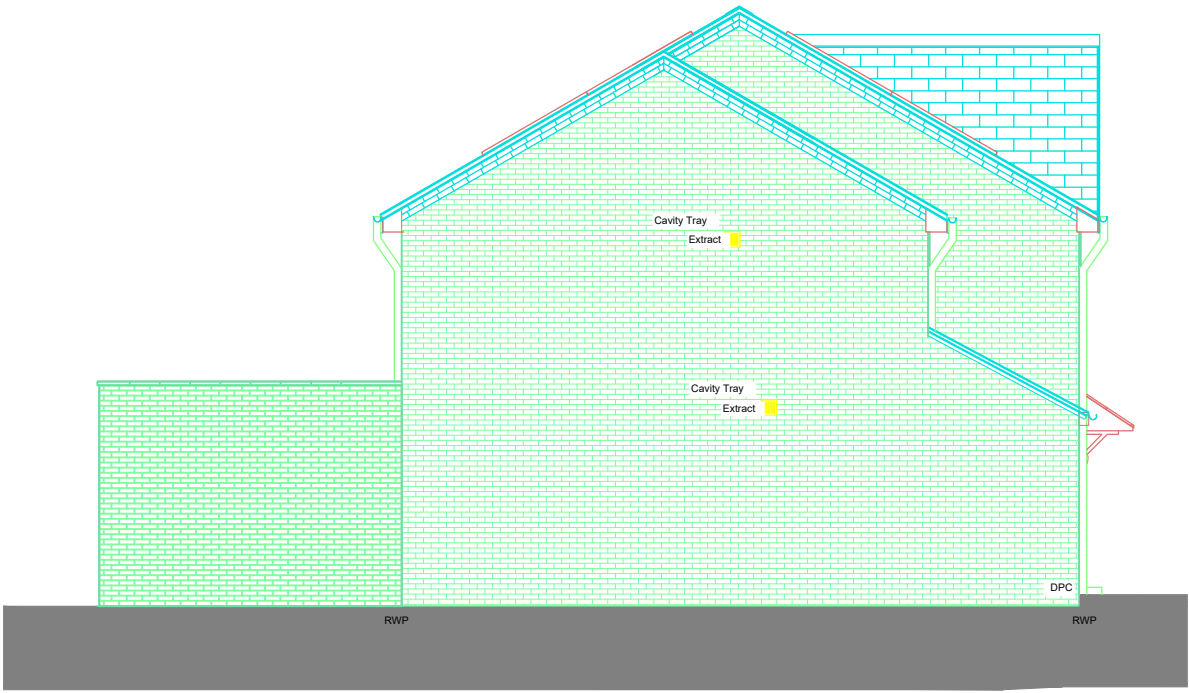

Proposed Left Side Elevation

Where dimensions are not given drawings must not be scaled. Contractor to clarify all levels, dimensions, drainage, construction and specification prior to commencement on site.



28 Bridge Street Brow
 Stockport
 Greater Manchester
 SK1 1XY
 Tel. 0161 292 7085
 www.dabinettsurveyors.co.uk
 info@dabinettsurveyors.co.uk

Client
 Ben & Katie

Site Address
 25 Redwing Ave
 Manchester
 M21 7JS

Drawing Title
 Side Elevations - Existing and Proposed

Job No. -		Date 06/07/2020	
Drwg No. 03	Rev -	Drawn By -	
Scale 1:100	Paper Size A3	Sign Off SW	