

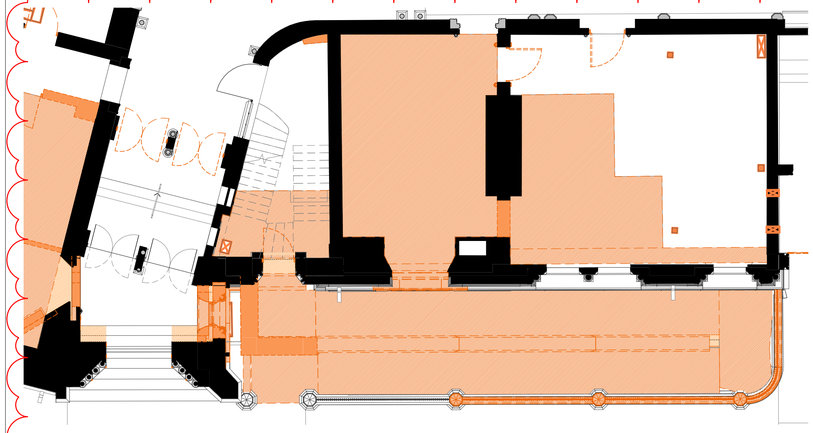



GF Lloyd Street Entrance Plan alterations
1 : 100

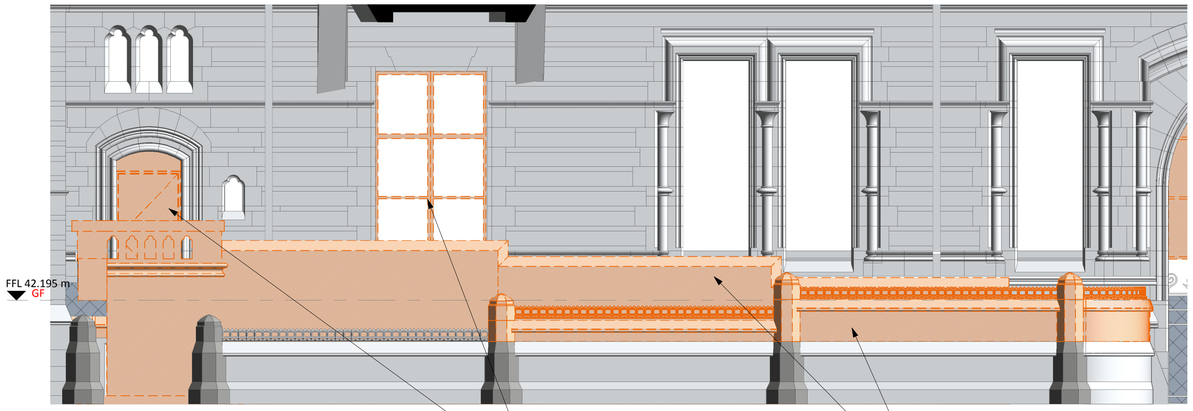


Elevation - Lloyd St moat wall alteration
1 : 50

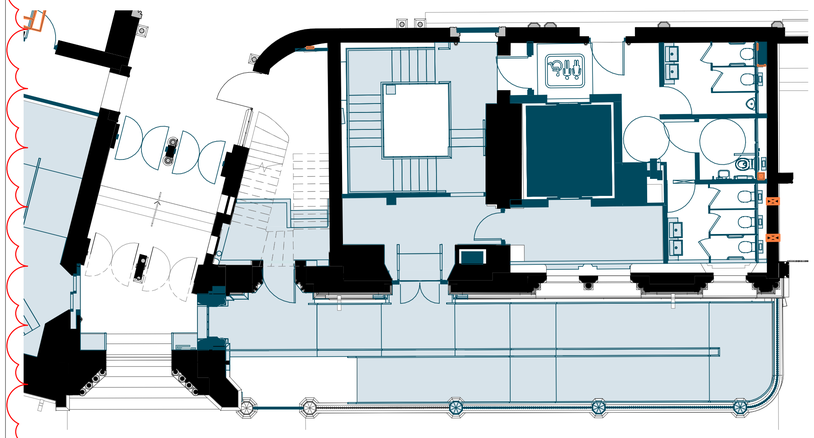

GF Lloyd Street Entrance Plan proposed
1 : 100

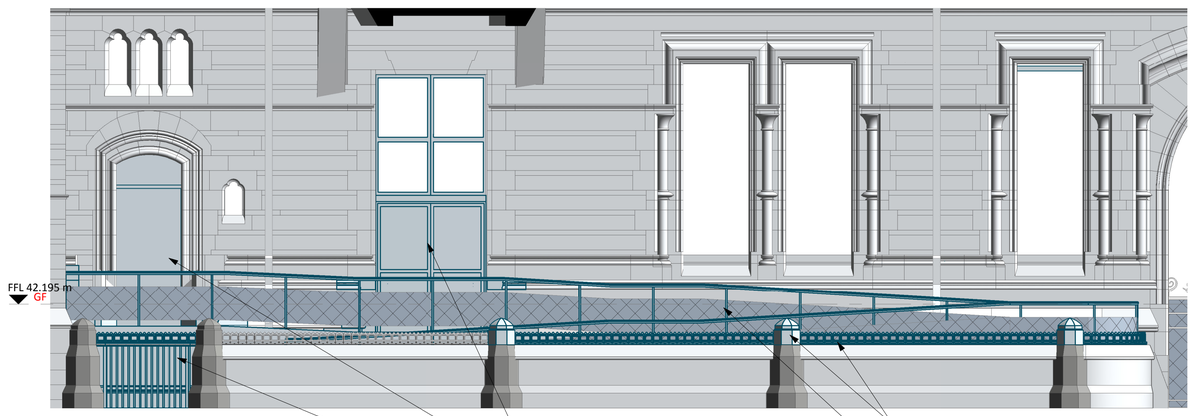

Elevation - Lloyd St moat wall proposal
1 : 50

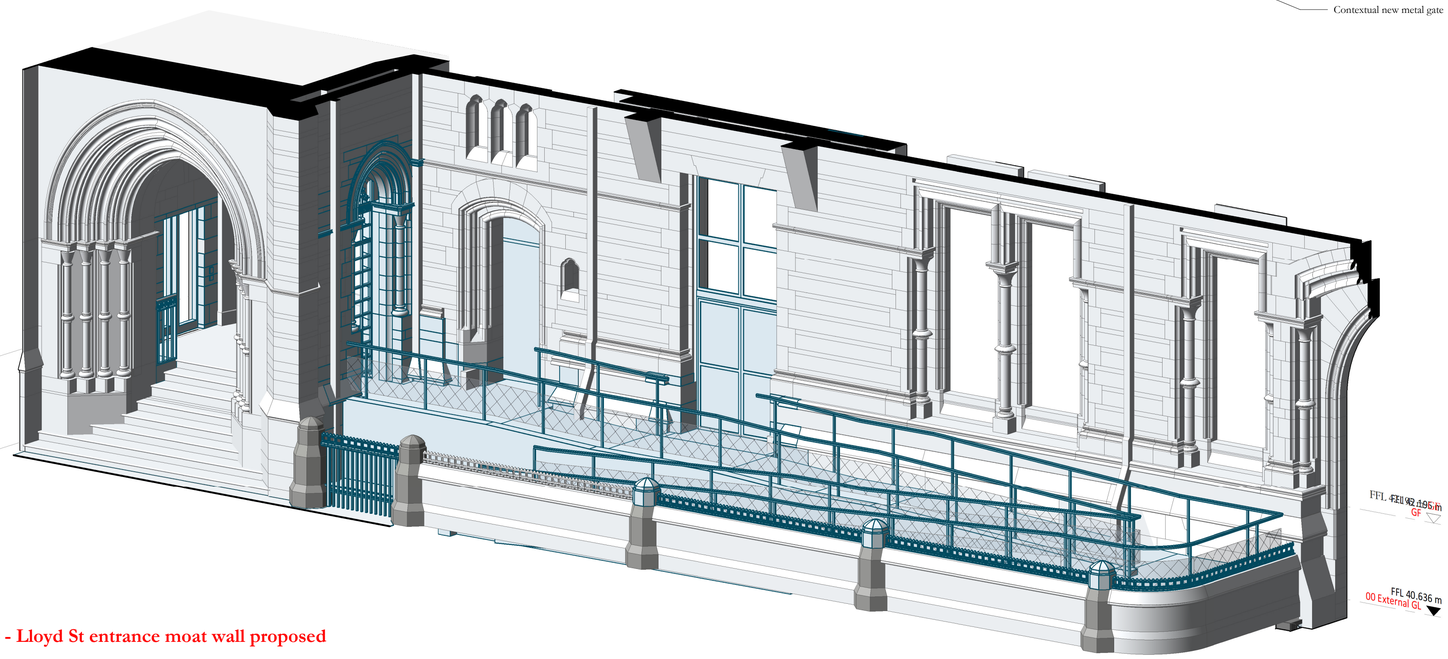


3D - Lloyd St entrance moat wall proposed

Scale Bars to be used as guidance only - refer to sheet size below

1:100	mm	1000		3000		5000		7000
1:200	mm		5000		8000		12000	16000
1:500	M	5		15		25		35
1:1250	M	10		30		50	70	90

Notes:
Drawings are based on survey data and may not accurately represent what is physically present.
Do not scale from this drawing. All dimensions are to be verified on site before proceeding with the work.
All dimensions are in millimeters unless noted otherwise.
Purcell shall be notified in writing of any discrepancies.

Key Plan

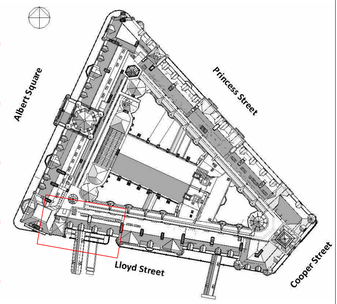

GENERAL NOTES
1. Please refer to the general alterations drawings and schedules (OTH-PUR-TH- ....)
2. Please refer to Detailed GA drawings (OTH-PUR-TH- ....)
3. Please refer to the Door detail drawing OTH-PUR-TH-GF-DWG-A-5616

ISSUE	DATE	APPROVED	DRAWN	DESCRIPTION
01	20/09/2019	DH	EP	Issued for review and comment/LBC
-	30/08/2019	DH	EP	First issue, Issued for LBC / Planning

OUR TOWN HALL PROJECT
PURCELL
Project Office, Town Hall, MANCHESTER M60 2LI
+44 (0) 7970 097 432
www.purcelluk.com

PROJECT STATUS	RIBA STAGE 4
CLIENT	MANCHESTER CITY COUNCIL
PROJECT	OUR TOWN HALL
DRAWING TITLE	Lloyd Street Entrance Plans, Elevations, 3Ds
SIZE & SCALE	A1: As indicated
DRAWING STATUS	For Review and Comment
JOB NUMBER	236959
DRAWING NO.	OTH-PUR-ZZ-ZZ-DWG-A-5743
REV	01

© PURCELL 2019. PURCELL ® IS THE TRADING NAME OF PURCELL ARCHITECTURE LTD.

20/09/2019 09:58:45