©
this drawing and the building works depicted are the copyright of **DEN** and may not be reproduced or amended except by written permission. no liability will be accepted for amendments made by other persons.

all dimensions to be checked on site and architect notified of any discrepancies prior to commencement.
do not scale.

notes:

PROPOSED FRONT ELEVATION @ 1:100

PROPOSED SIDE ELEVATION @ 1:100

PROPOSED REAR ELEVATION @ 1:100

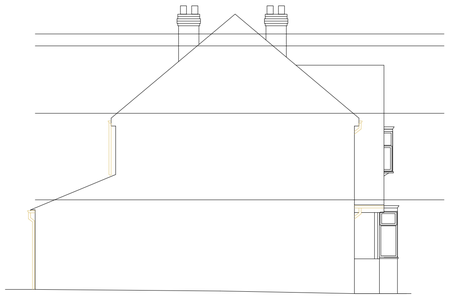

PROPOSED SIDE ELEVATION @ 1:100

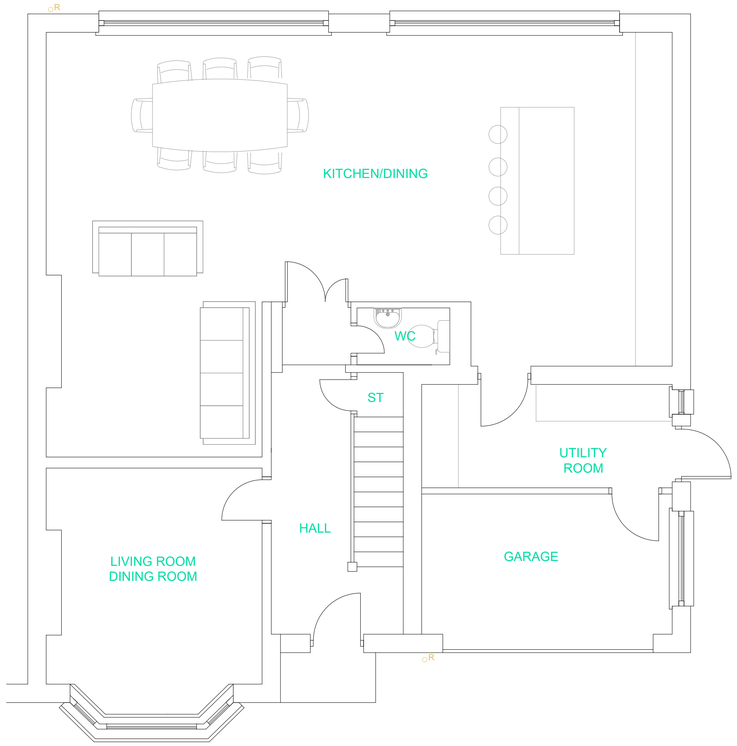

PROPOSED GROUND FLOOR PLAN @ 1:50

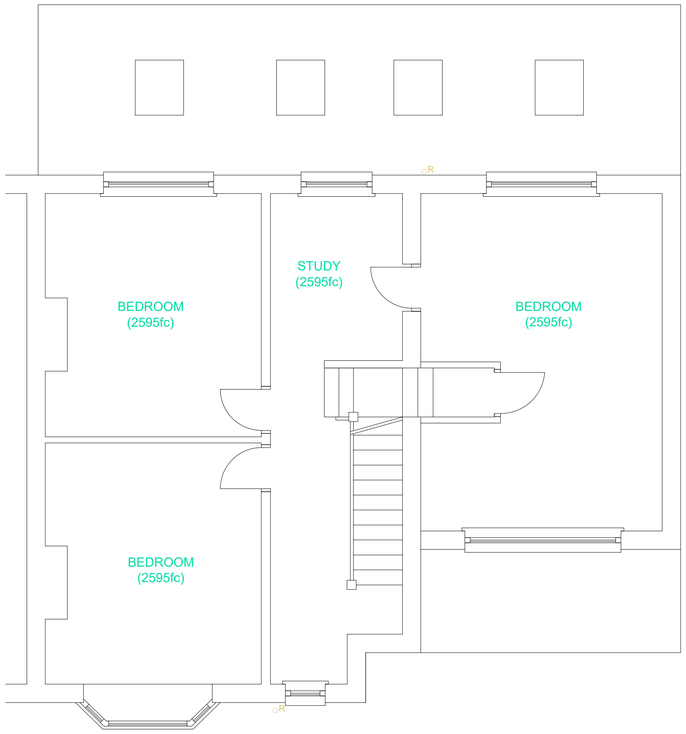

PROPOSED FIRST FLOOR PLAN @ 1:50

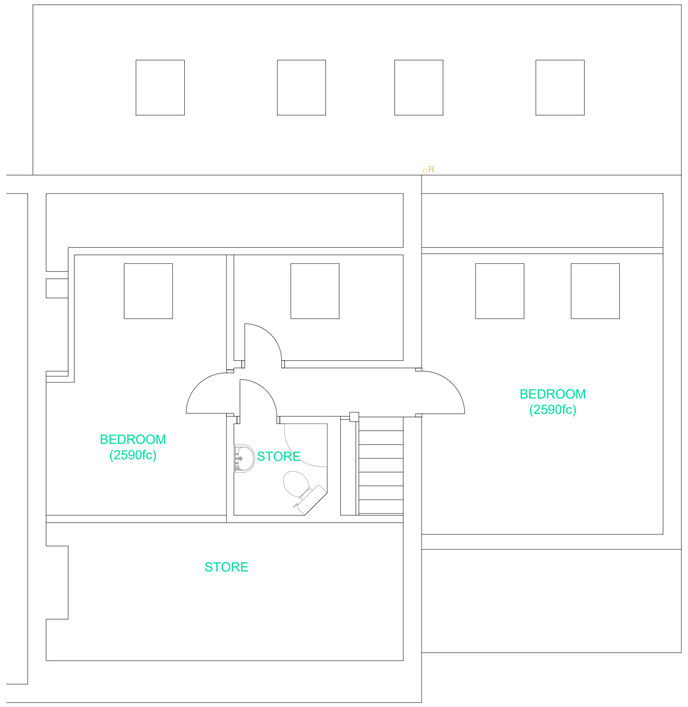

PROPOSED SECOND FLOOR PLAN @ 1:50

rev:	date:	comment(s):	name:	check:
B	24.07.20	Planners comments incoporated	DAD	DAD
A	07.07.20	Planners comments incoporated	DAD	DAD

DEN Architectural Design Consultants

david@dendesigns.co.uk
dendesigns.co.uk

status: PLANNING

client: DAVE HAIKNEY

job: 29 HURSTVILLE ROAD,CHORLTON

title: PLANNING DRAWINGS

drawn: DD date: NOV 2019 scale : AS SHOWN @ A1

job no: 356 drg no: RESI-02 Rev B

DEN DESIGNS - BROADOAK LANE - MOBBERLEY - CHESHIRE - WA16 6JT
T: **+44 (0)7469 878 461** E:david@dendesigns.co.uk
www.dendesigns.co.uk