




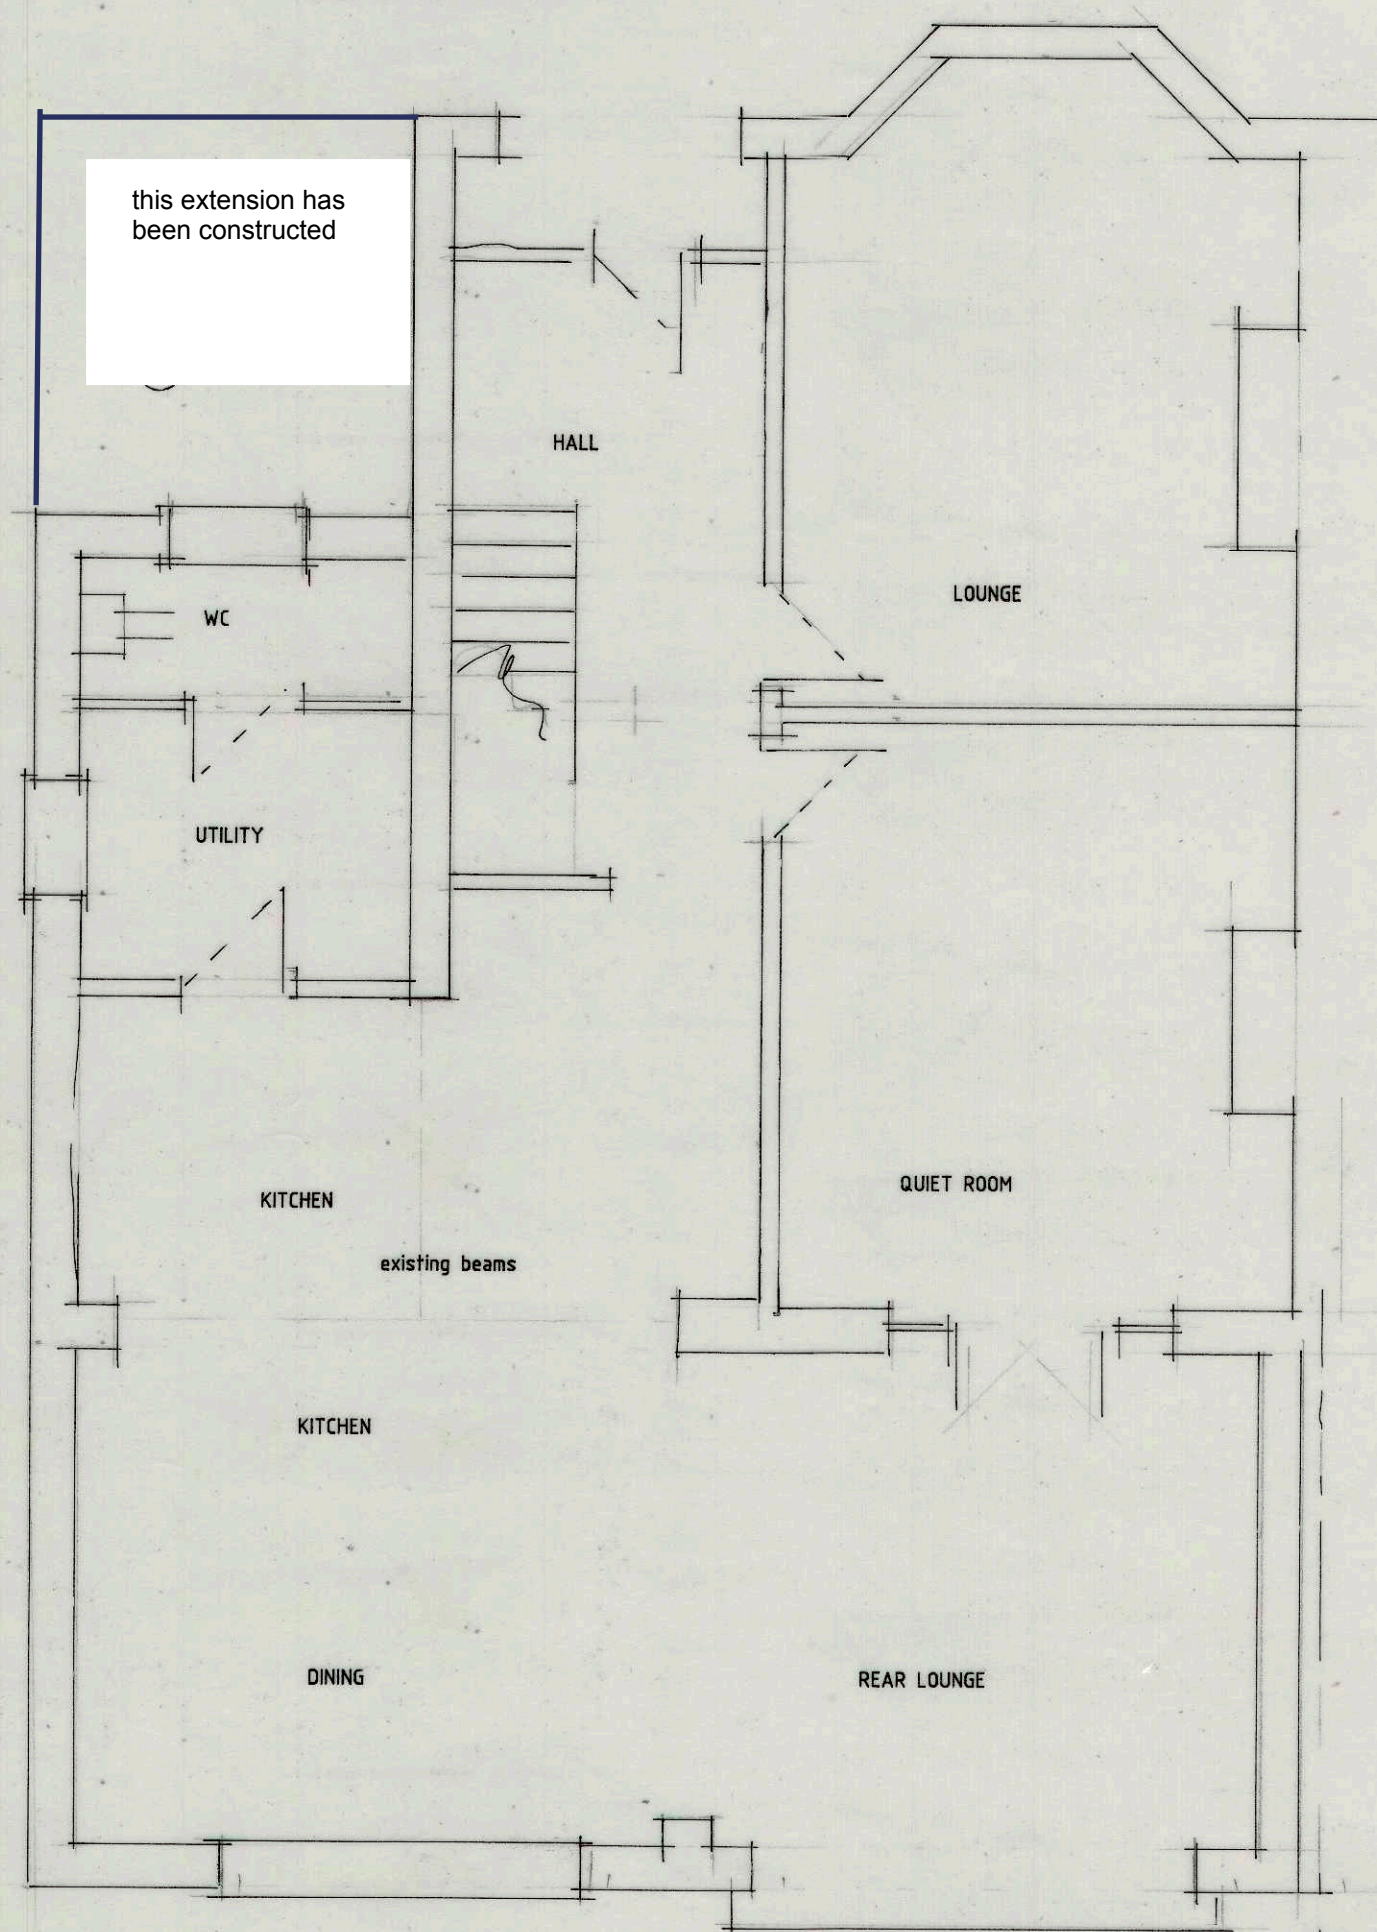


GROUND FLOOR PLAN

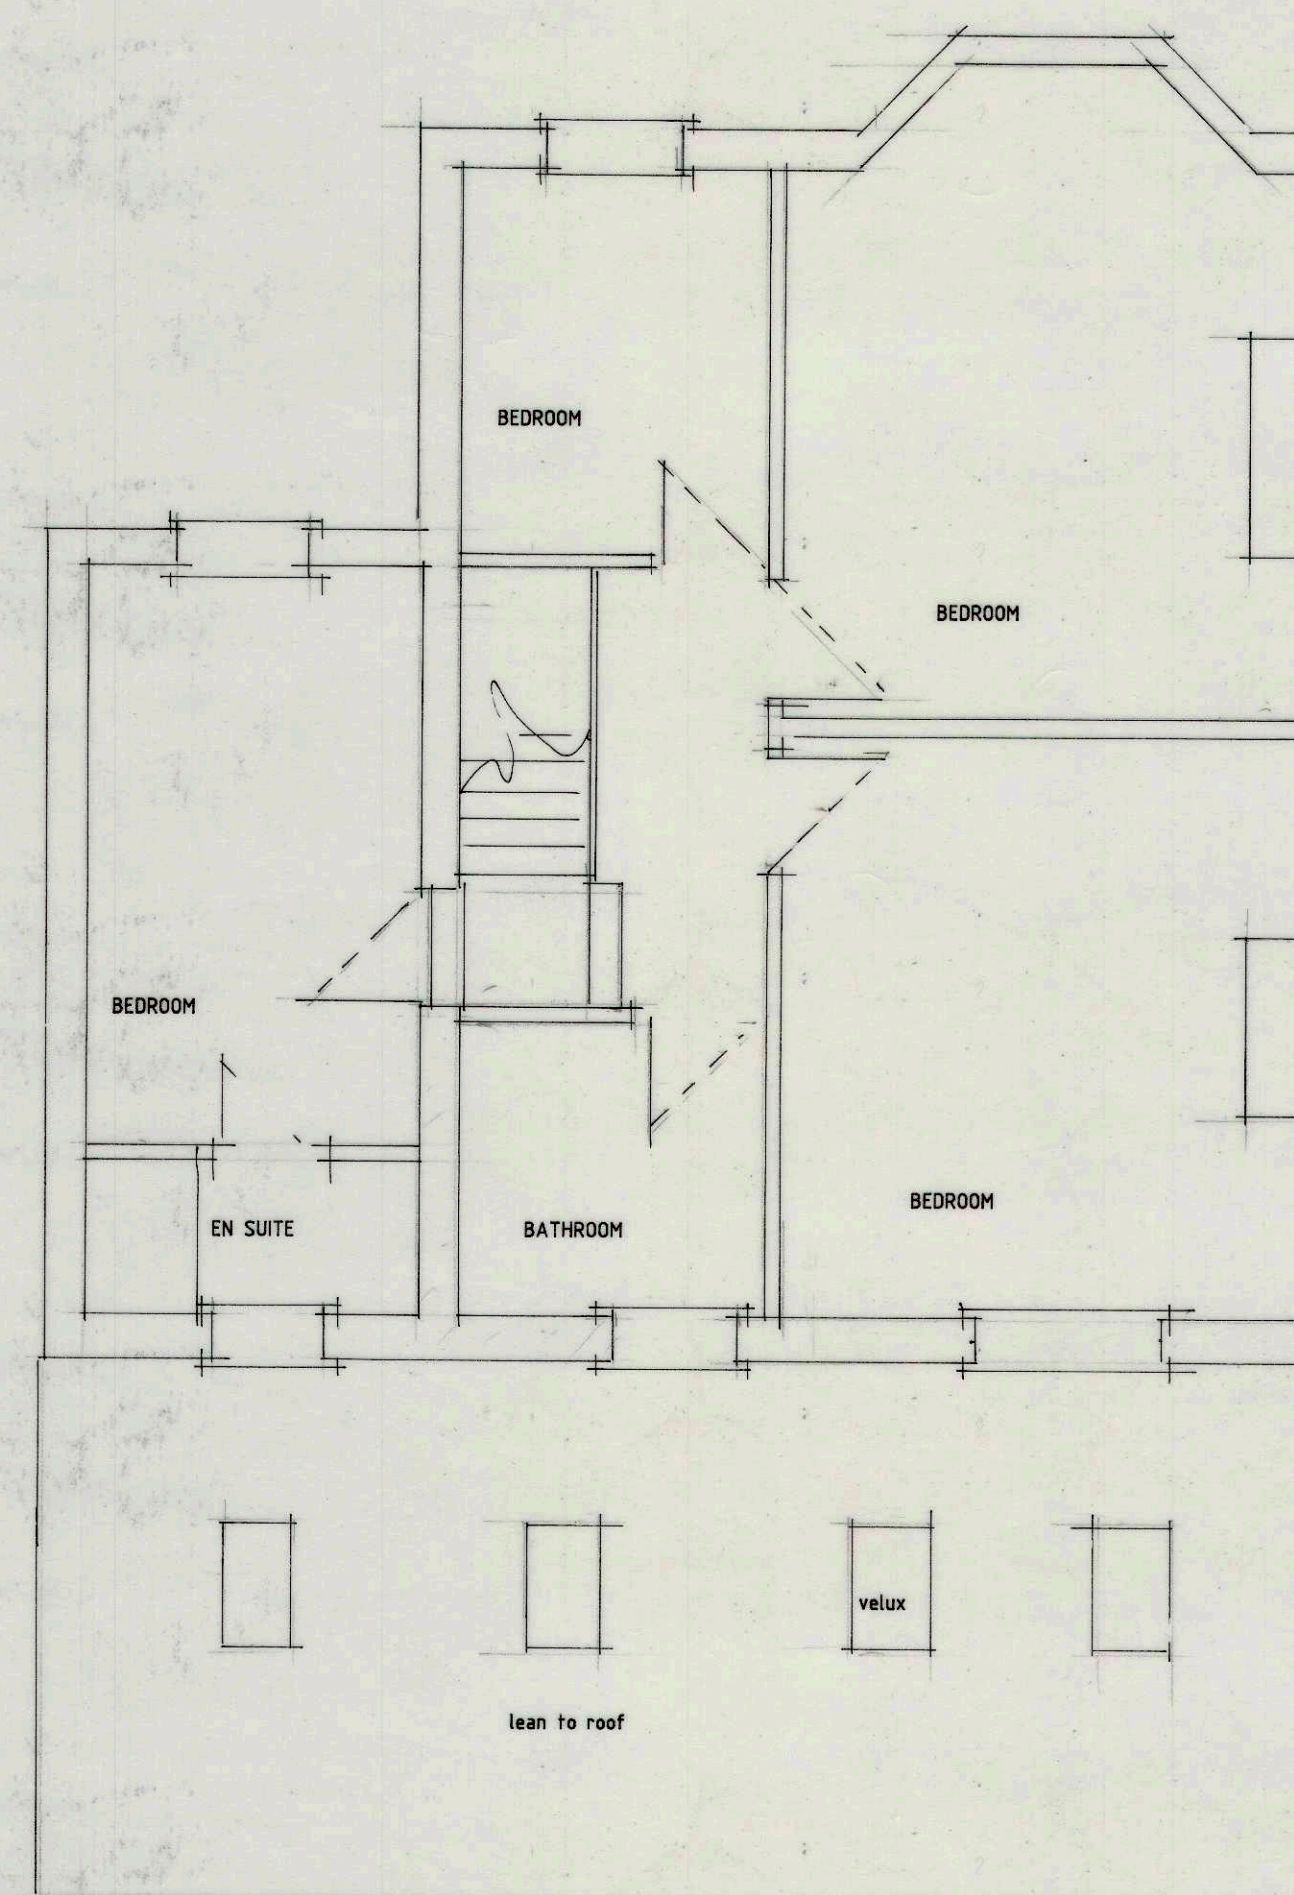


FIRST FLOOR PLAN

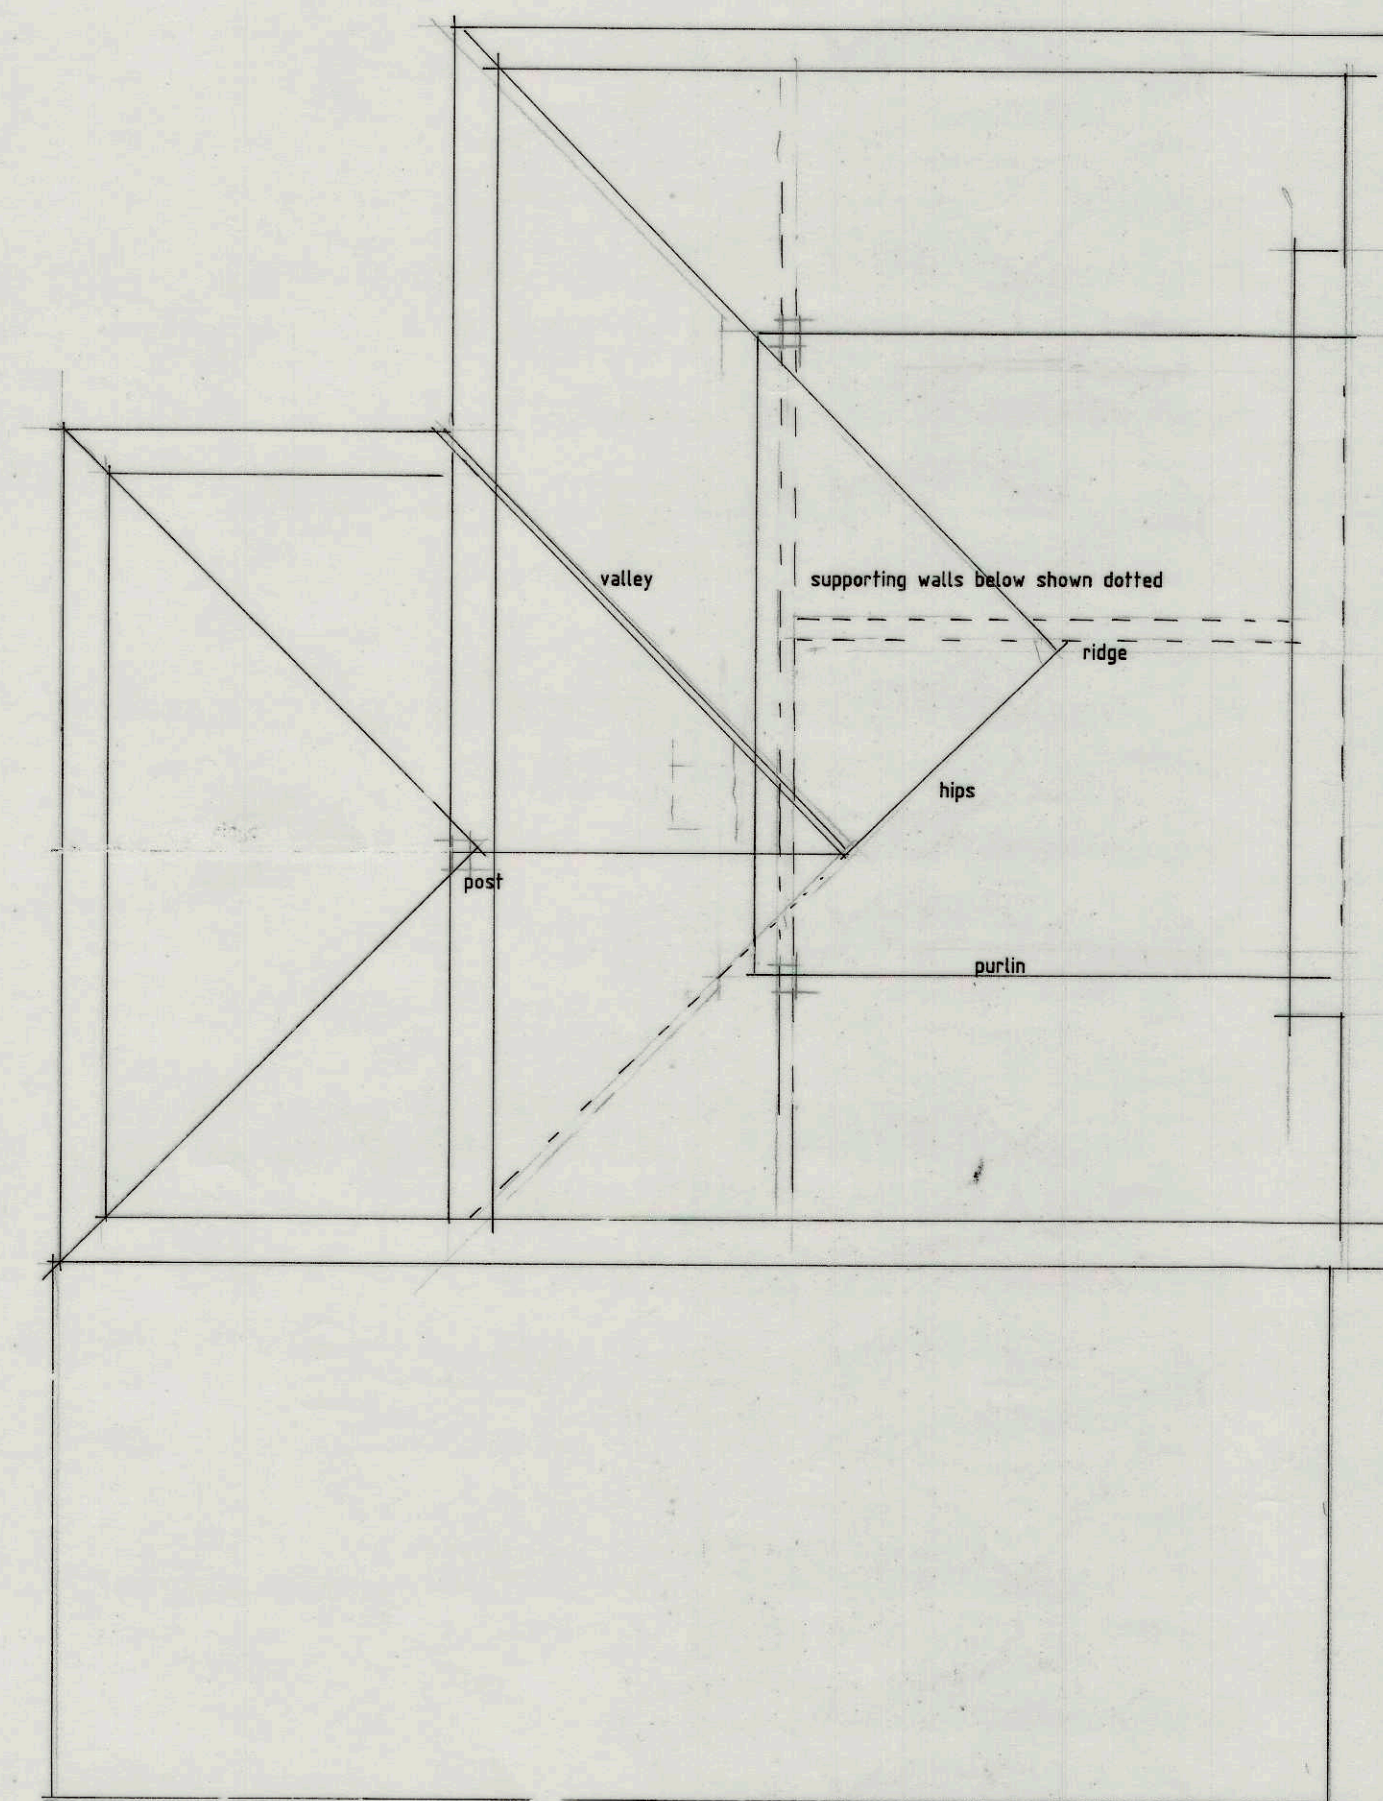


ROOF PLAN

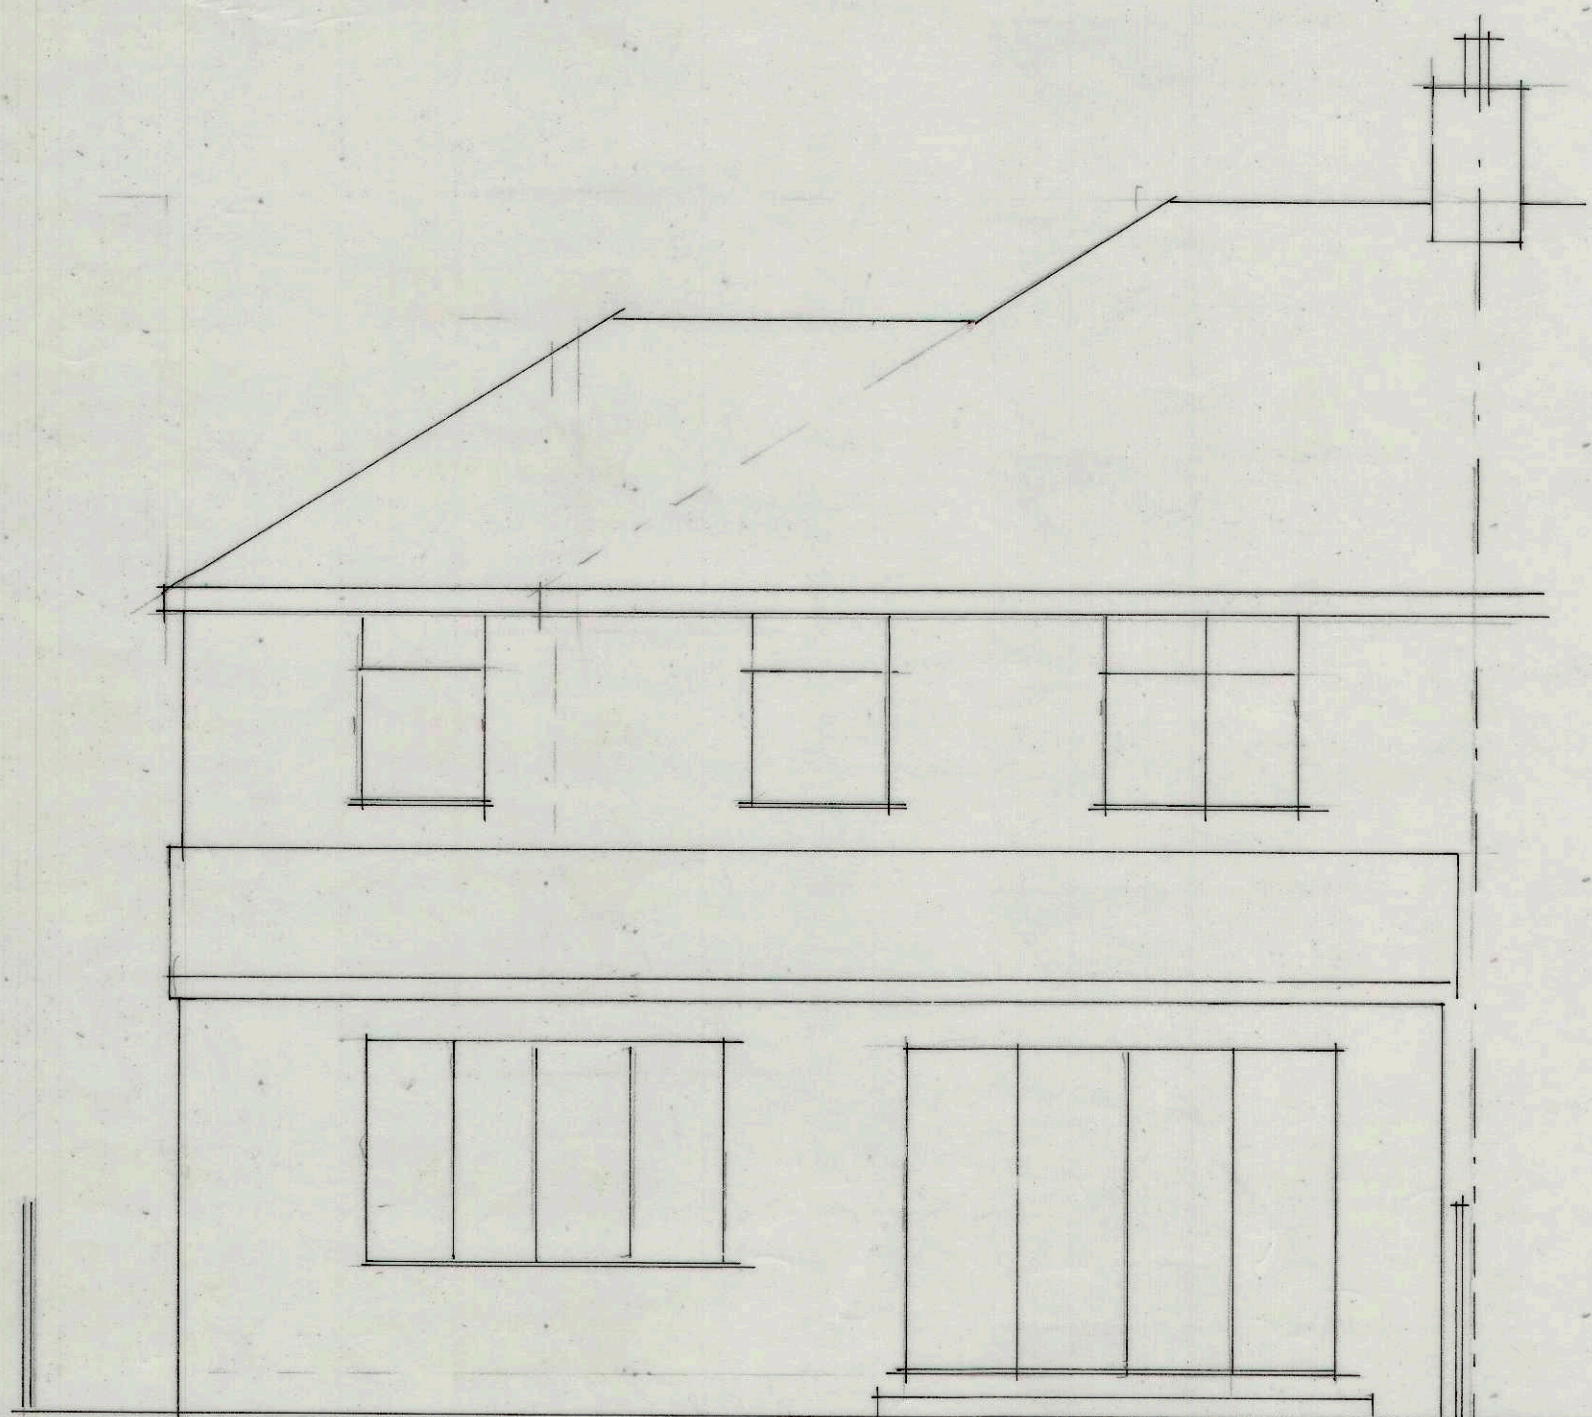

REAR ELEVATION

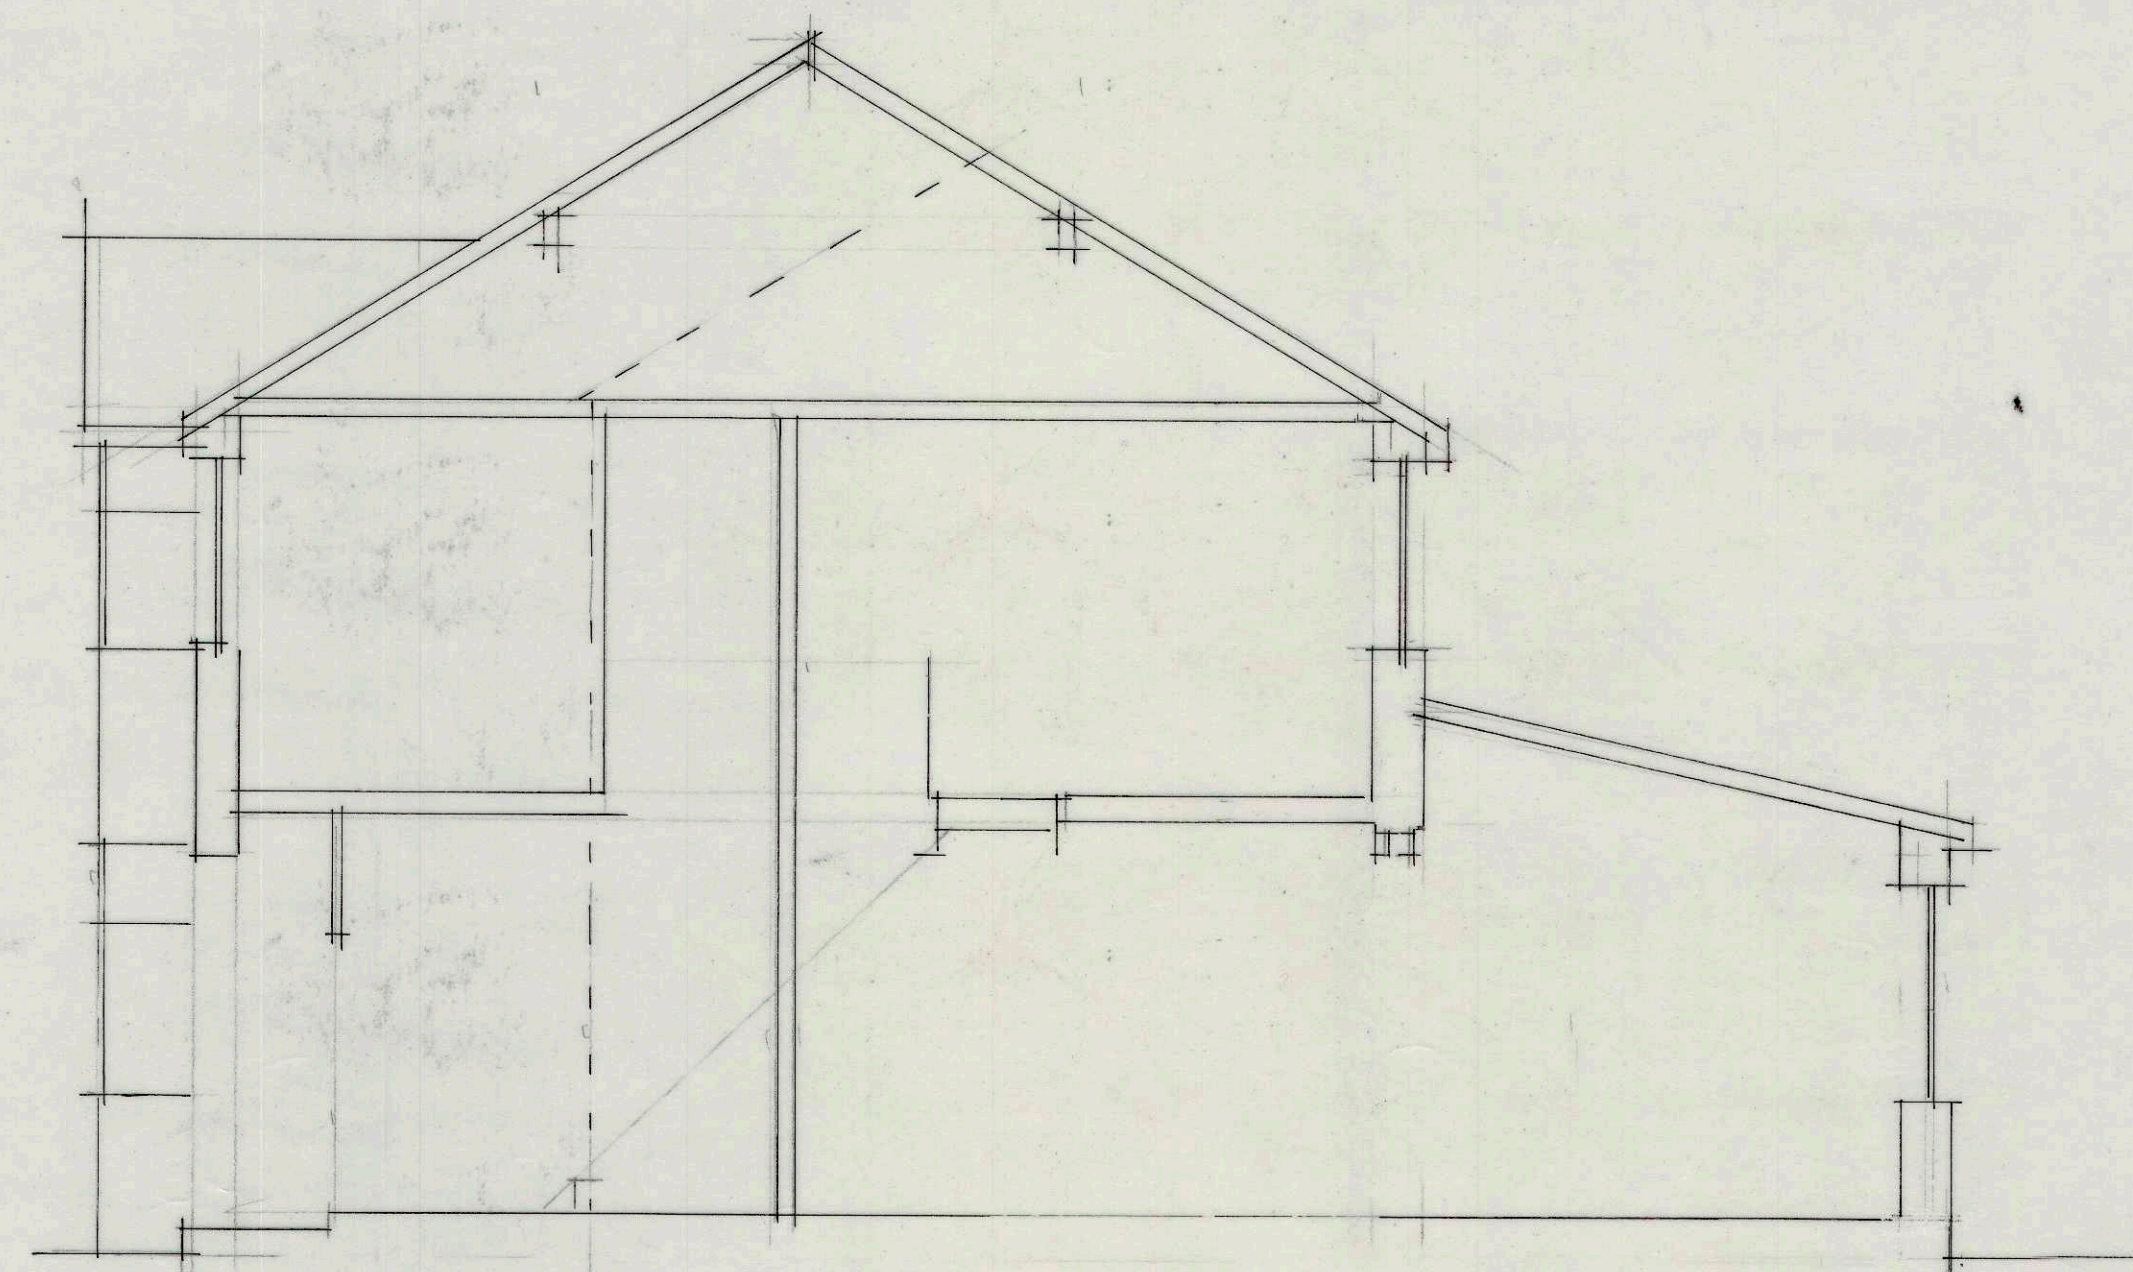

SECTION

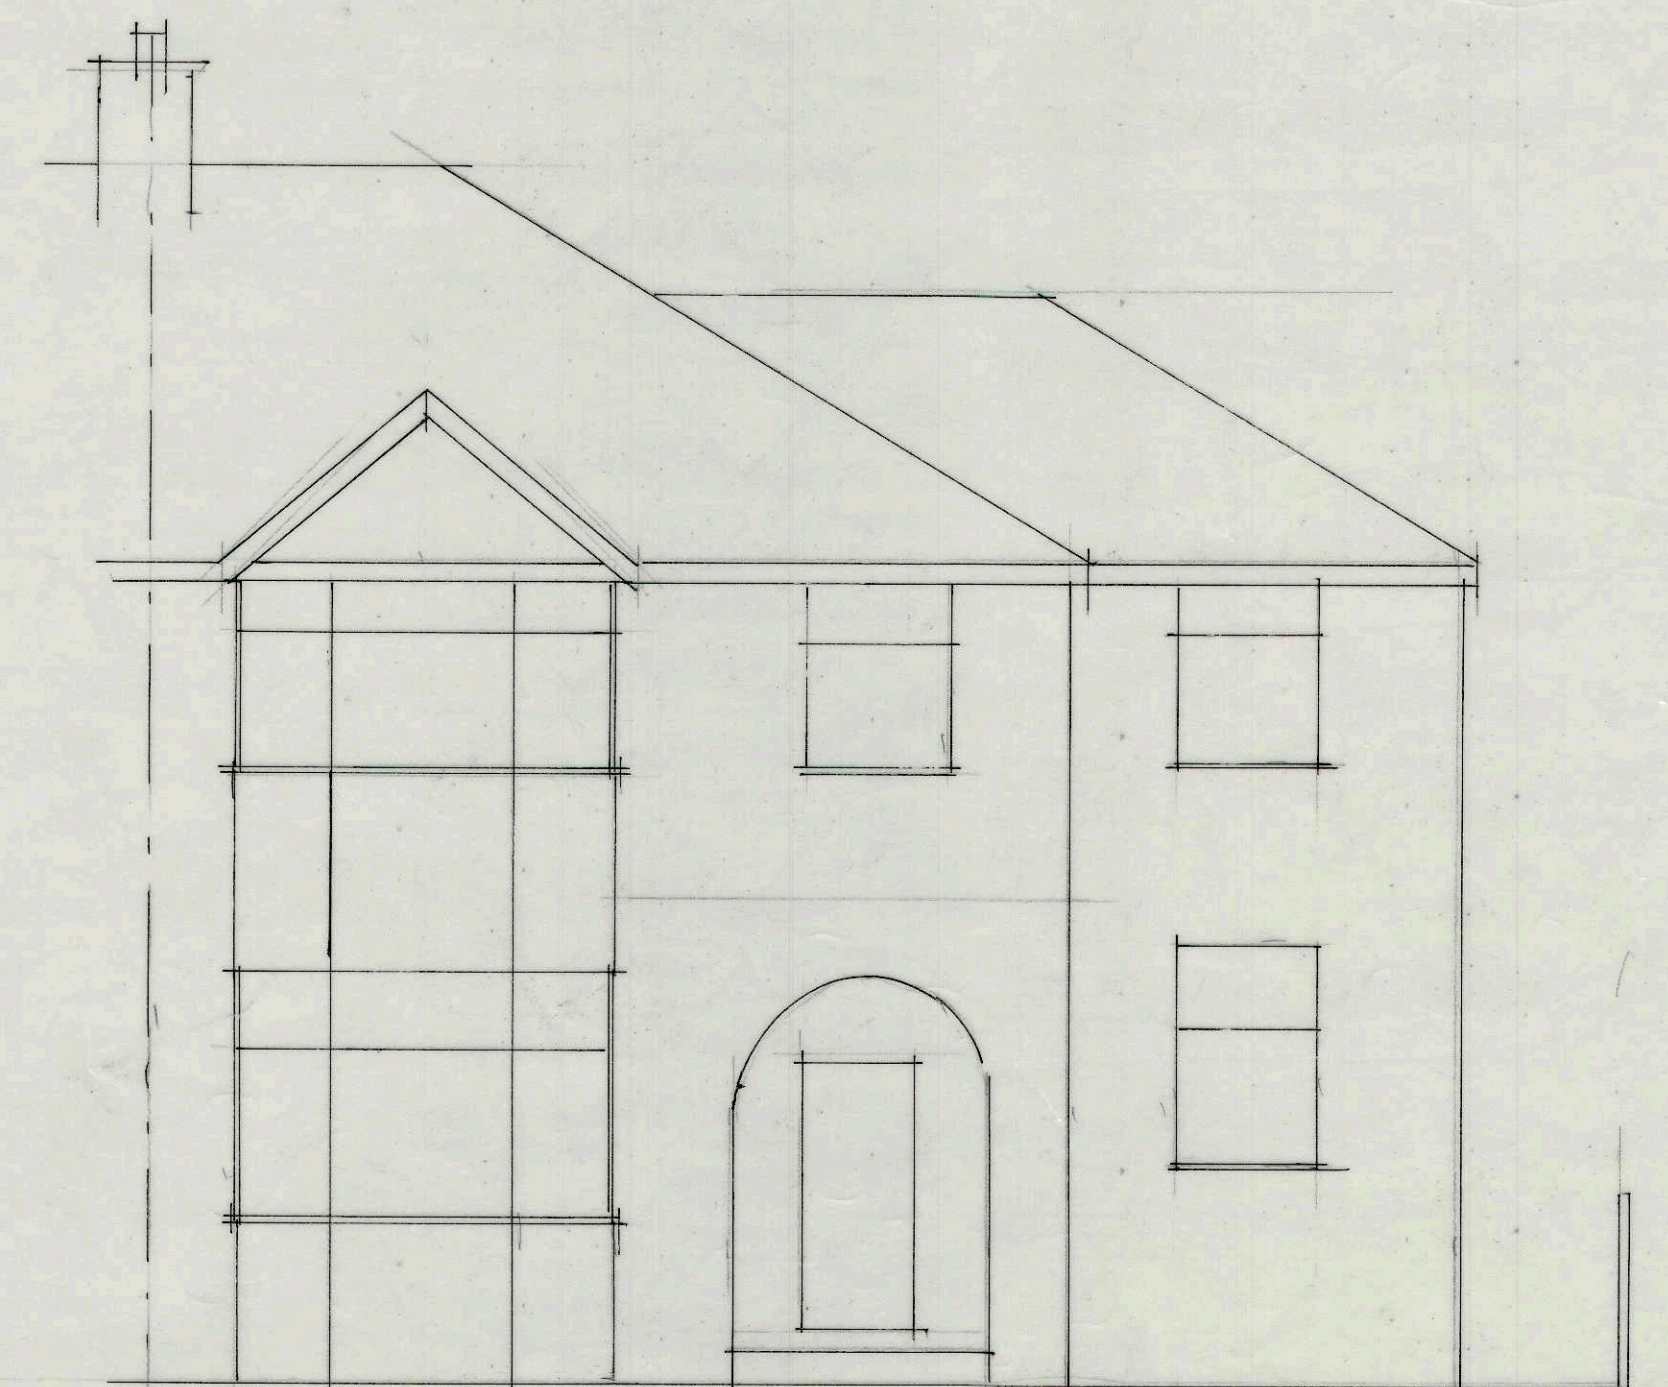

FRONT ELEVATION