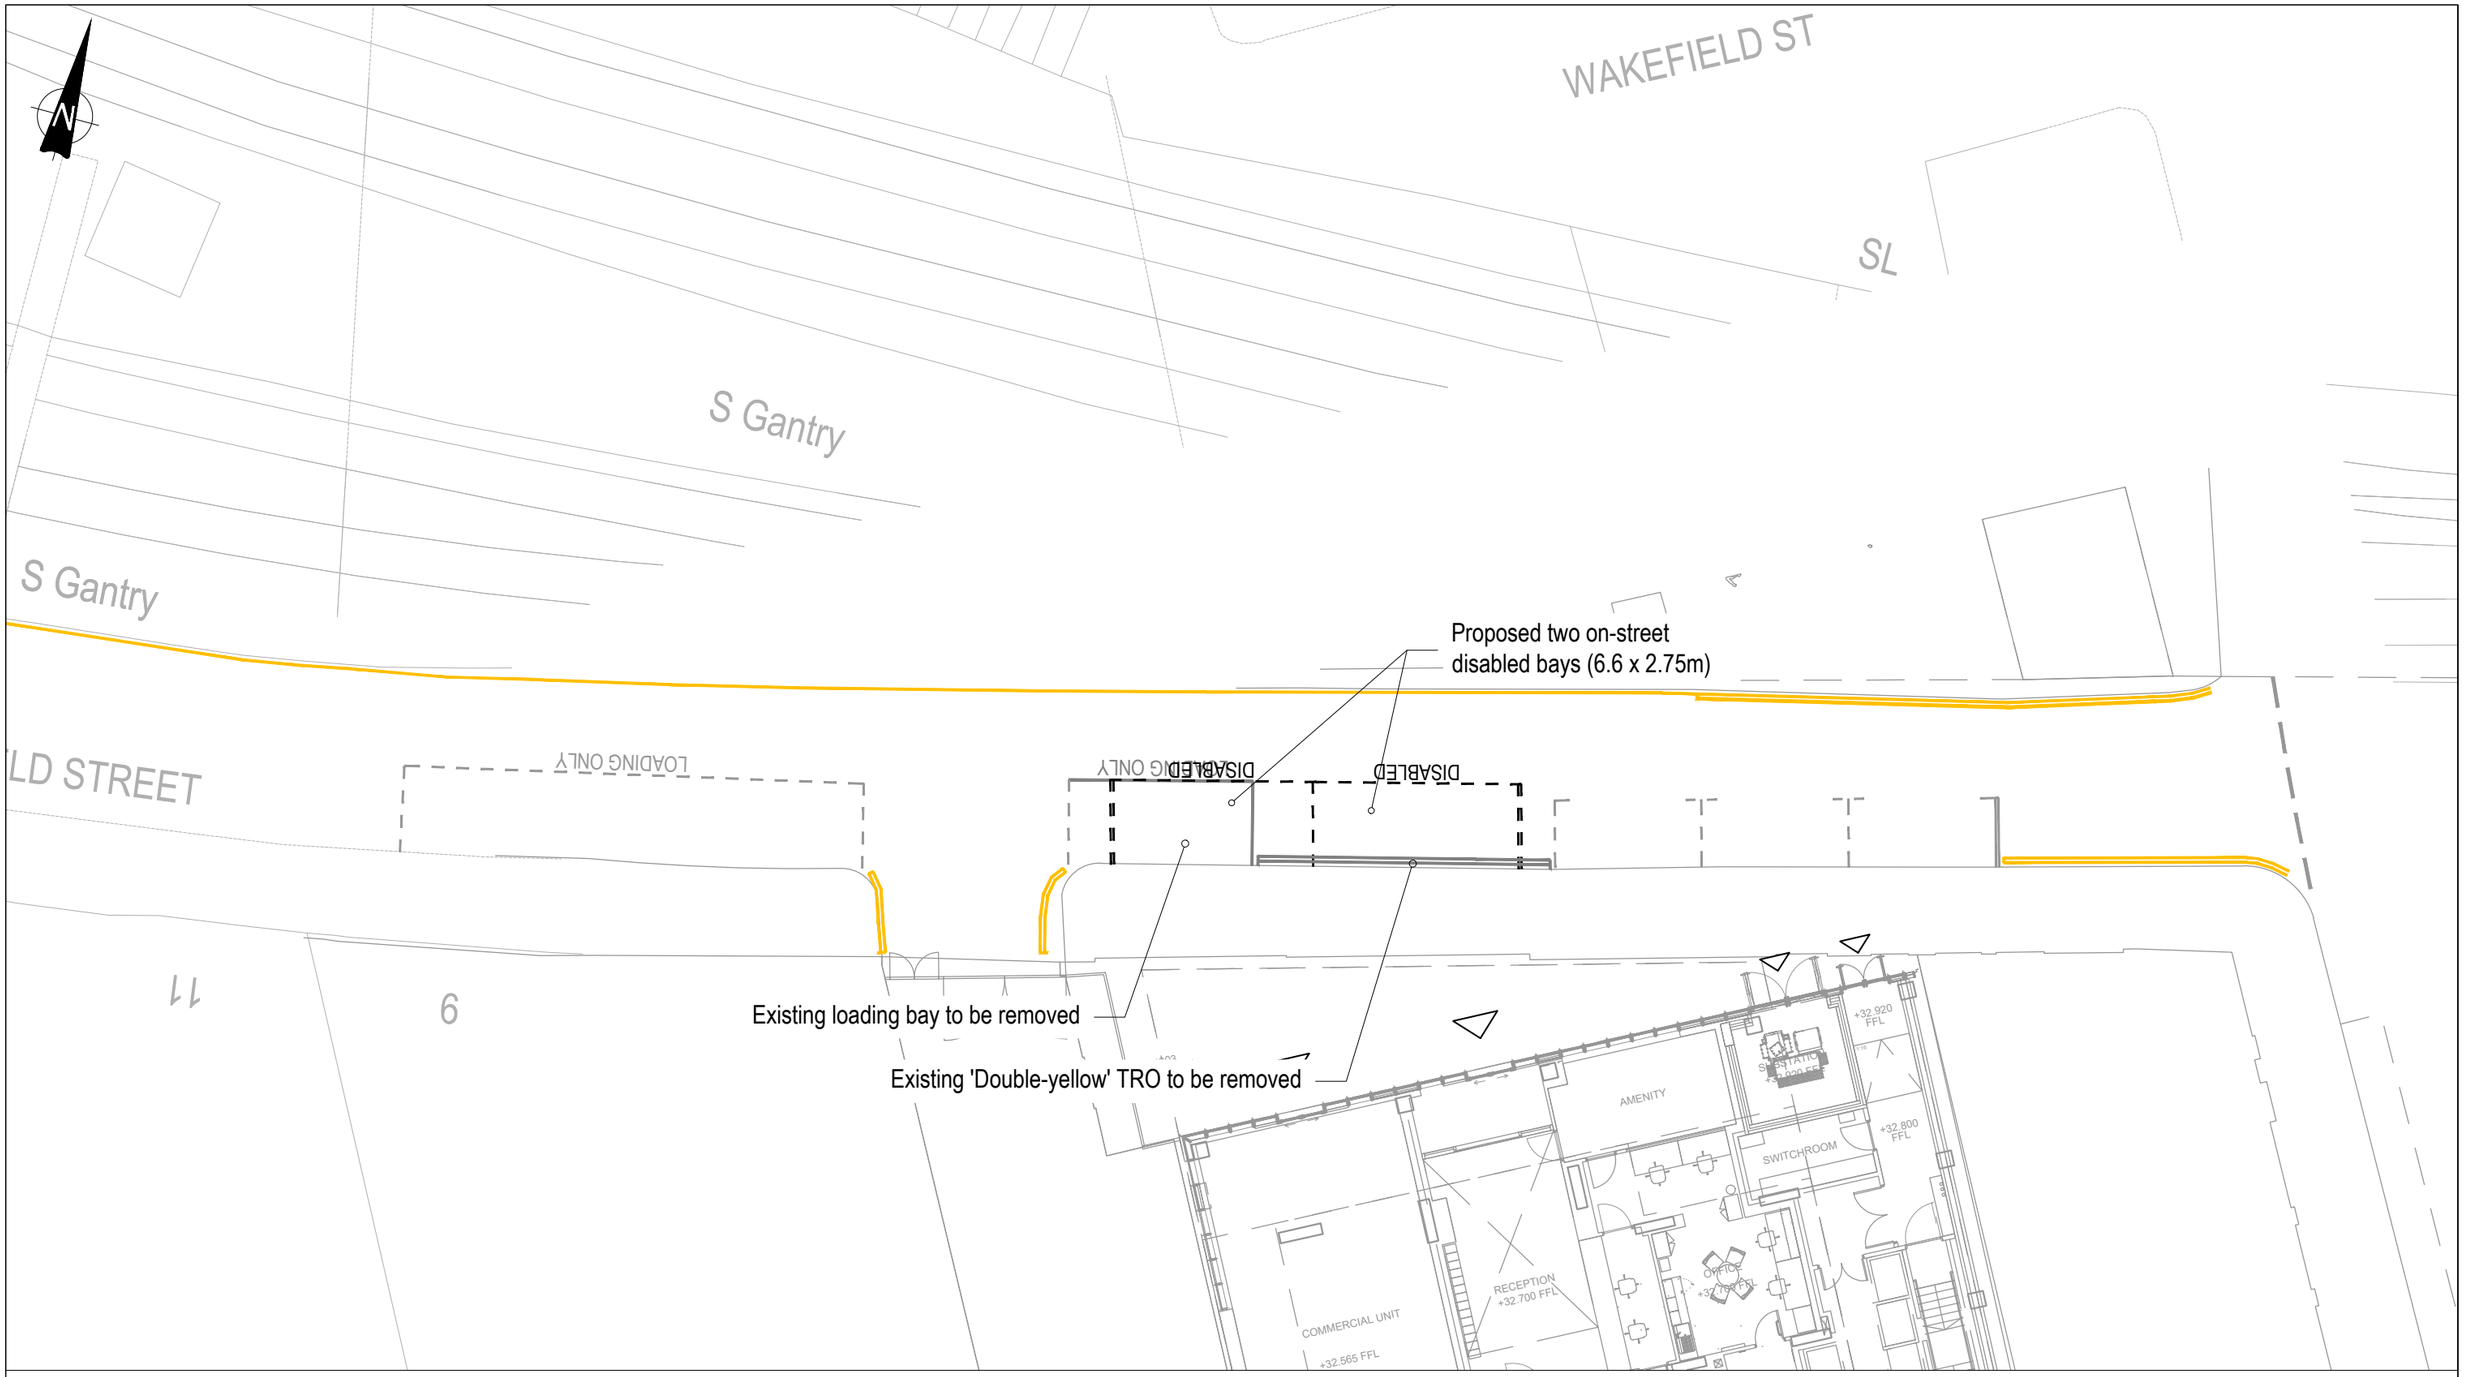


KEY:
- EXISTING ROAD MARKINGS
- PROPOSED ROAD MARKINGS
- EXISTING TRAFFIC REGULATION ORDER (TRO) TO BE RETAINED
- EXISTING TRAFFIC REGULATION ORDER (TRO) TO BE REMOVED

GENERAL NOTES:

Rev:	Description:	Date:	By:

curtins
Merchant Exchange, 17-19 Whitworth Street West, Manchester, M1 5WG
0161 236 2394
manchester@curtins.com
www.curtins.com

Civils & Structures • Transport Planning • Environmental • Infrastructure • Geotechnical • Conservation & Heritage • Principal Designer
Birmingham • Bristol • Cambridge • Cardiff • Douglas • Dublin • Edinburgh • Glasgow • Kendal • Leeds • Liverpool • London • Manchester • Nottingham

Project: NEW WAKEFIELD ST - MANCHESTER

Drg Title: PROPOSED LOADING / PARKING ARRANGEMENT OPTION 3

Status: PRELIMINARY

Drawn By:	DD	Checked By:	MT
Designed By:	DD	Date:	01/07/20
Scale:	1:250		

Project No:	Originator:	Zone:	Level:	Type:	Discipline:	Category / Number:	Rev:
62888	- CUR -	00	- XX -	DR	- TP -	75003	-P01

\\mafs02\Projects\062701 - 063000\062888 - New Wakefield Street, MCR\QMS 4 Production\4B Models & Drawings_Transport-Z\CAD\75\