


1 Lloyd Street Entrance Doors - External Elevation
Scale: 1:20




2 Lloyd Street Entrance Doors - Internal Elevation
Scale: 1:20


3 Lloyd Street Entrance Doors - Plan
Scale: 1:20

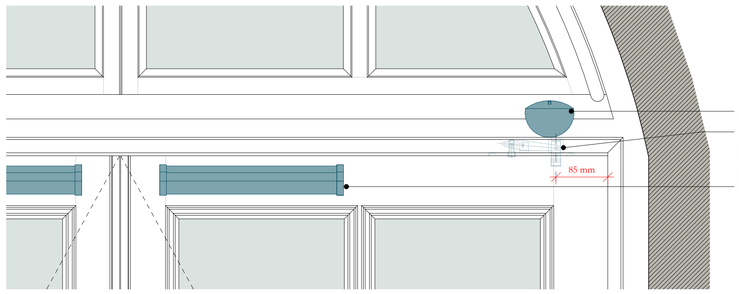


5 Sensor Detail - Proposed Transom Elevation
Scale: 1:5

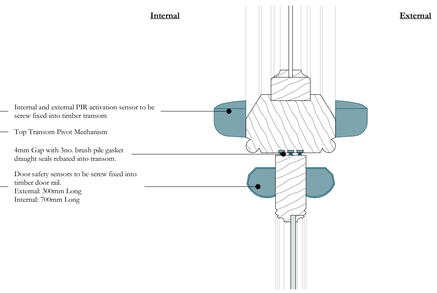


7 Sensor Detail - Proposed Transom Section
Scale: 1:5

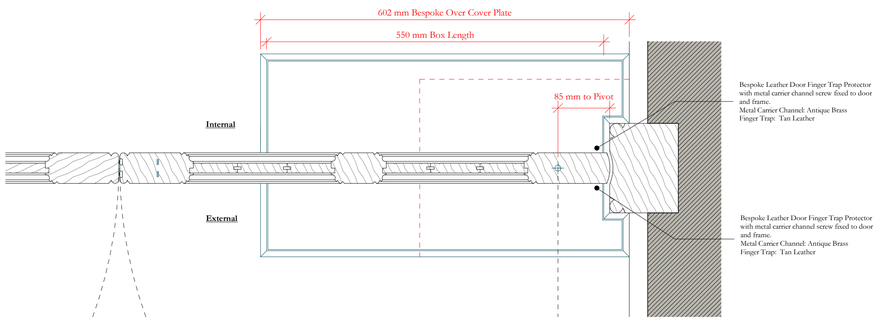

4 Under Floor Operator Detail - Plan
Scale: 1:5

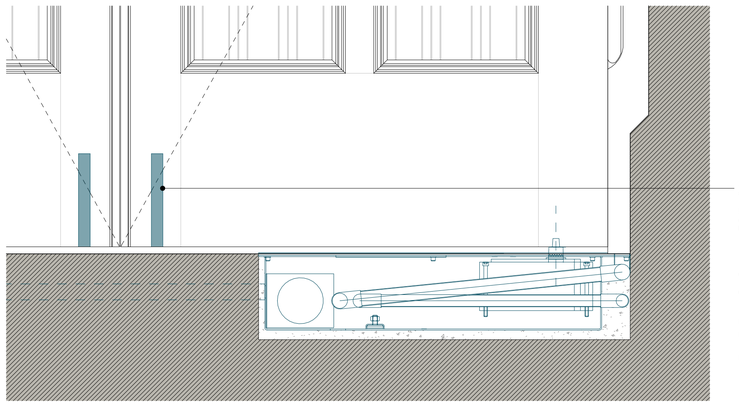

6 Under Floor Operator Detail - Proposed Section/Elevation
Scale: 1:5

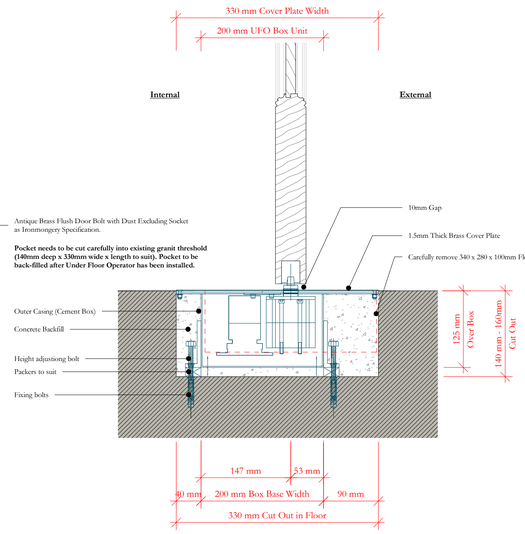

8 Under Floor Operator Detail - Proposed Section
Scale: 1:5

Scale Bars to be used as guidance only - refer to sheet size below

1:100	mm	1000		3000		5000		7000
1:200	mm	5000		8000		12000		16000
1:500	M	5		15		25		35
1:1250	M	10		30		50		70		90

Notes:
Drawings are based on survey data and may not accurately represent what is physically present.
Do not scale from this drawing. All dimensions are to be verified on site before proceeding with the work.
All dimensions are in millimeters unless noted otherwise.
Purcell shall be notified in writing of any discrepancies.

ISSUE	DATE	APPROVED	DRAWN	DESCRIPTION
-	20/09/2019	DH	SW	First Issue, Issued for LBC/Planning

OUR TOWN HALL PROJECT

PURCELL

Project Office, Room 308, Town Hall, MANCHESTER M60 2LI
+44 (0) 7970 097 432
www.purcelluk.com

PROJECT STATUS	RIBA STAGE 4
CLIENT	MANCHESTER CITY COUNCIL
PROJECT	OUR TOWN HALL
DRAWING TITLE	Door Details - External Entrance - Lloyd Street
SIZE & SCALE	A1: As indicated
DRAWING STATUS	For Review and Comment
JOB NUMBER	236959
DRAWING NO.	OTH-PUR-TH-ZZ-DWG-A-5614
REV	-

© PURCELL 2019. PURCELL ® IS THE TRADING NAME OF PURCELL ARCHITECTURE LTD.

20/09/2019 13:48:29