


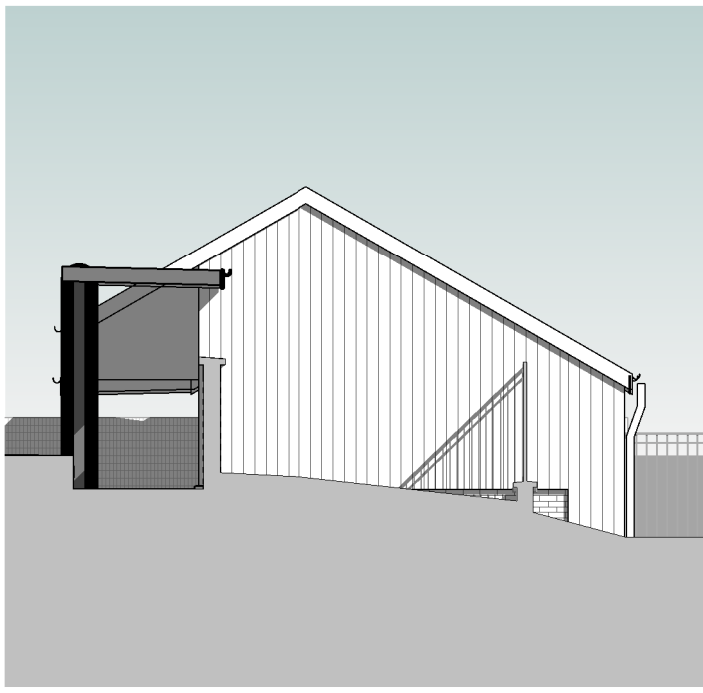


1 Residential Waste Container & Cycle Store - North Elevation
1 : 100




2 Waste Container & Cycle Store - East Elevation
1 : 100




3 Residential Waste Container & Cycle Store - South Elevation
1 : 100

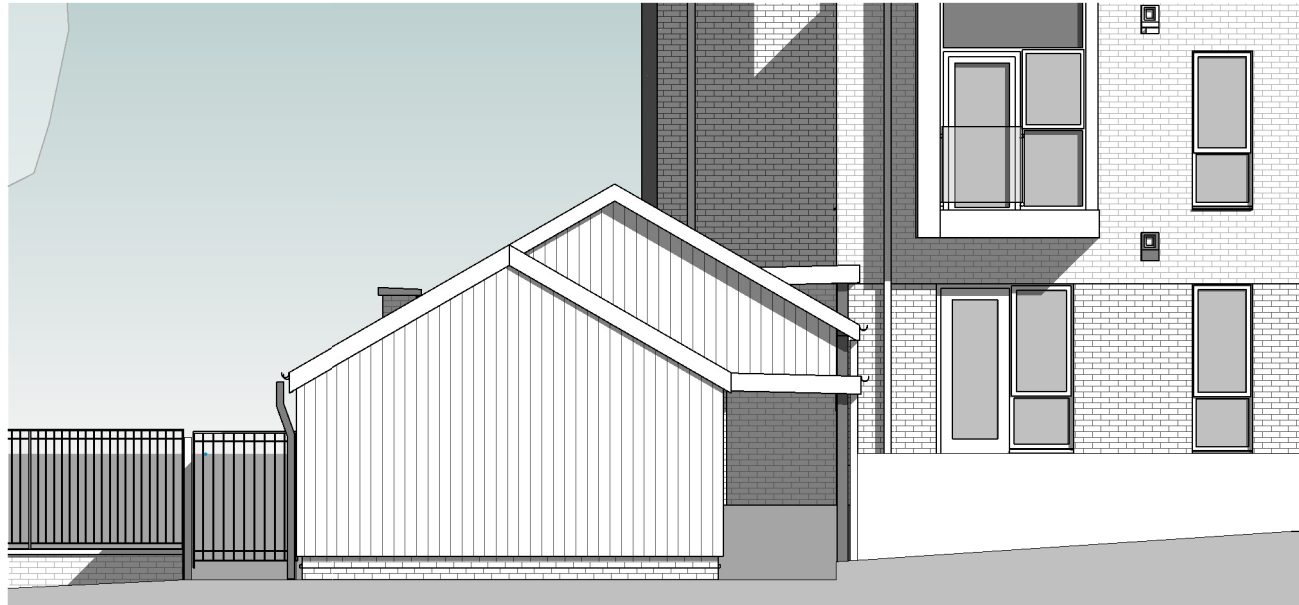


4 Residential Waste Container & Cycle Store - West Elevation
1 : 100

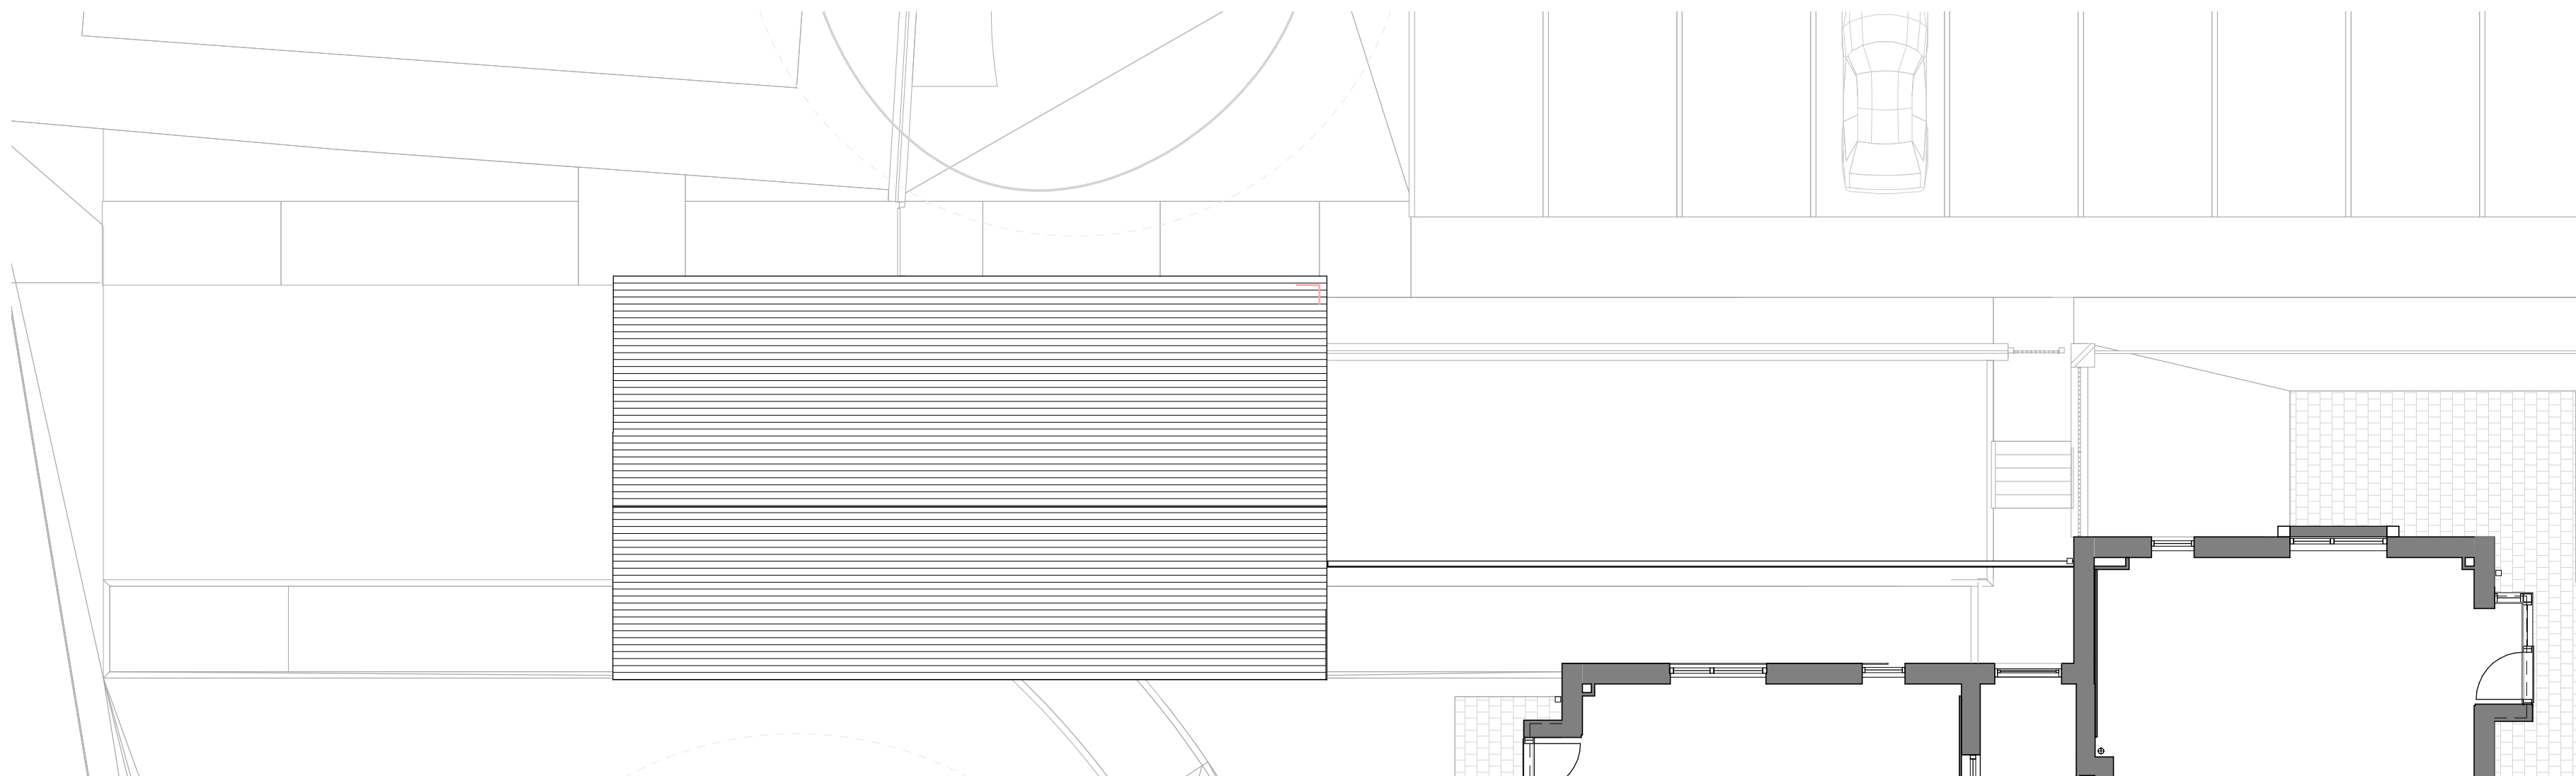


Residential Waste Container and Cycle Store - Roof Plan
1 : 100

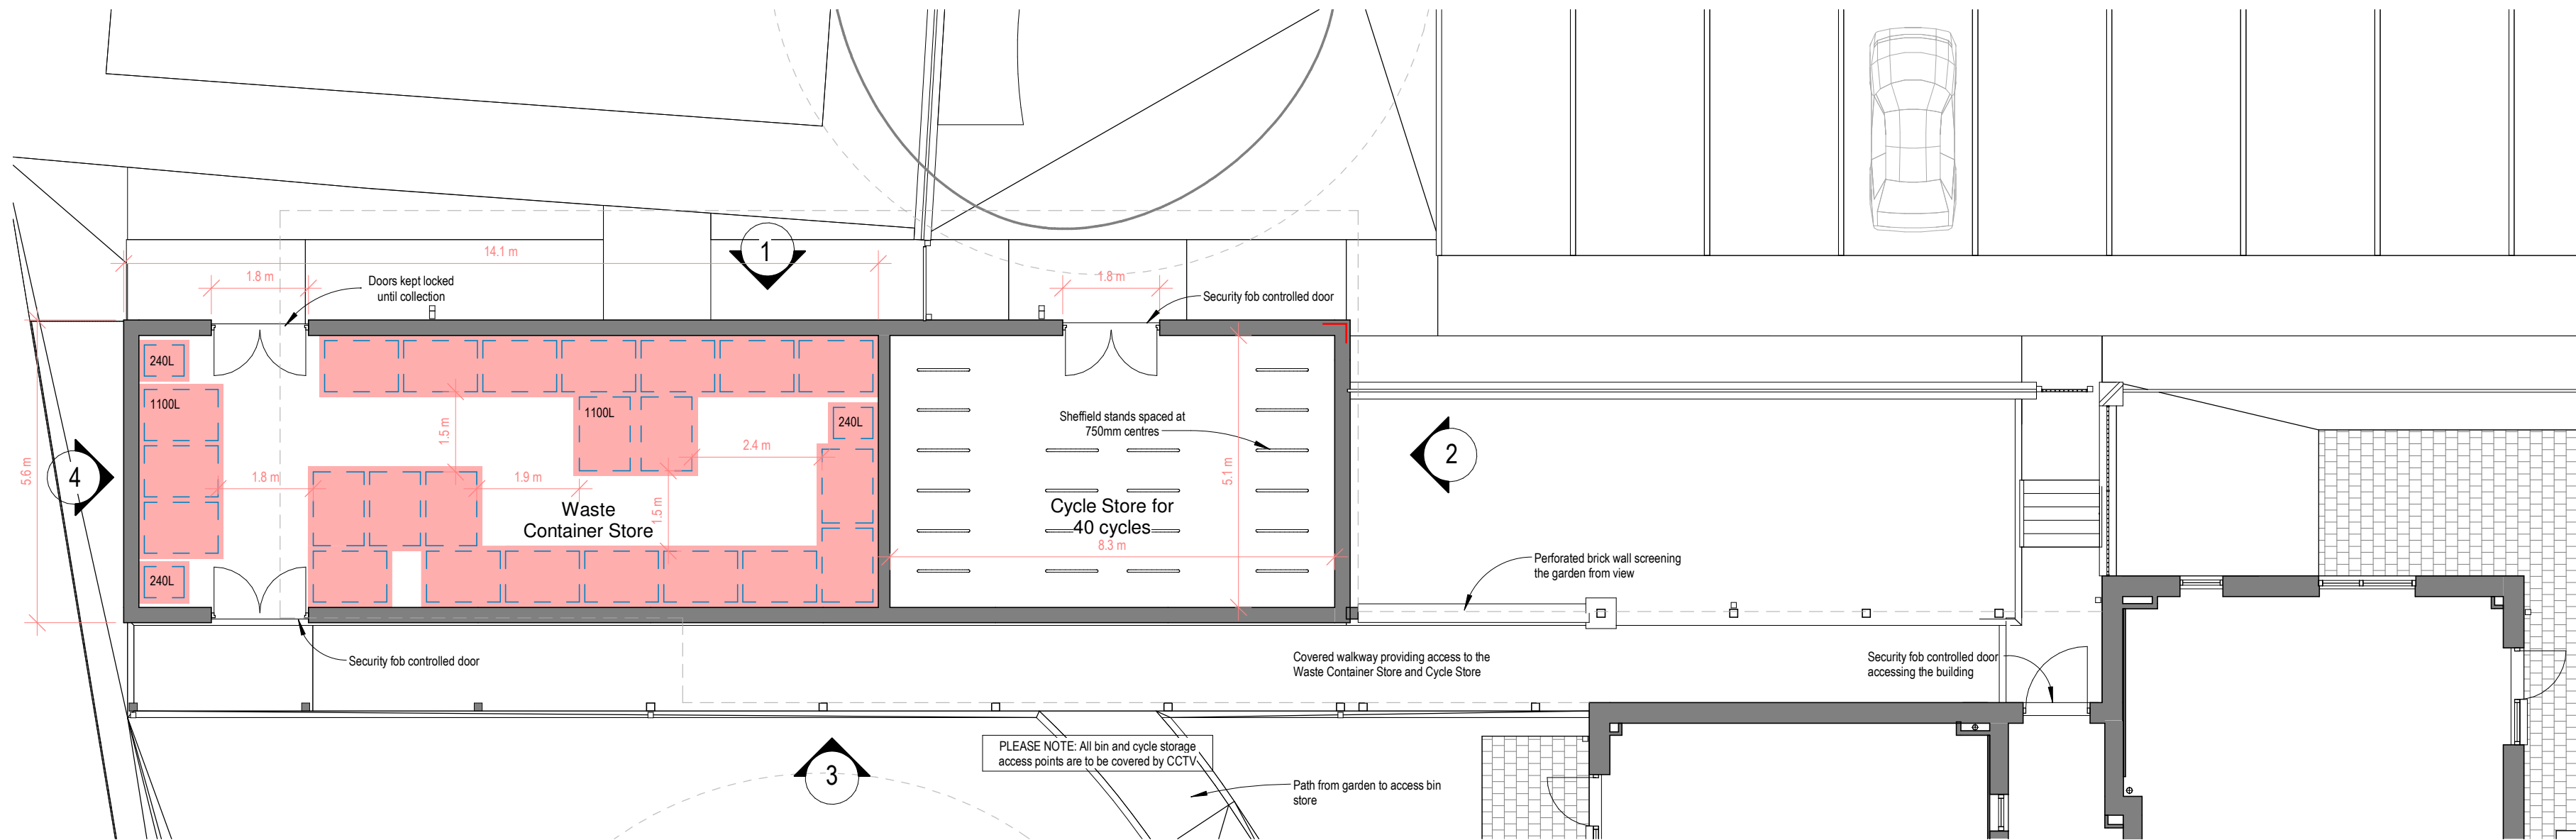


Residential Waste Container and Cycle Store - Floor Plan
1 : 100

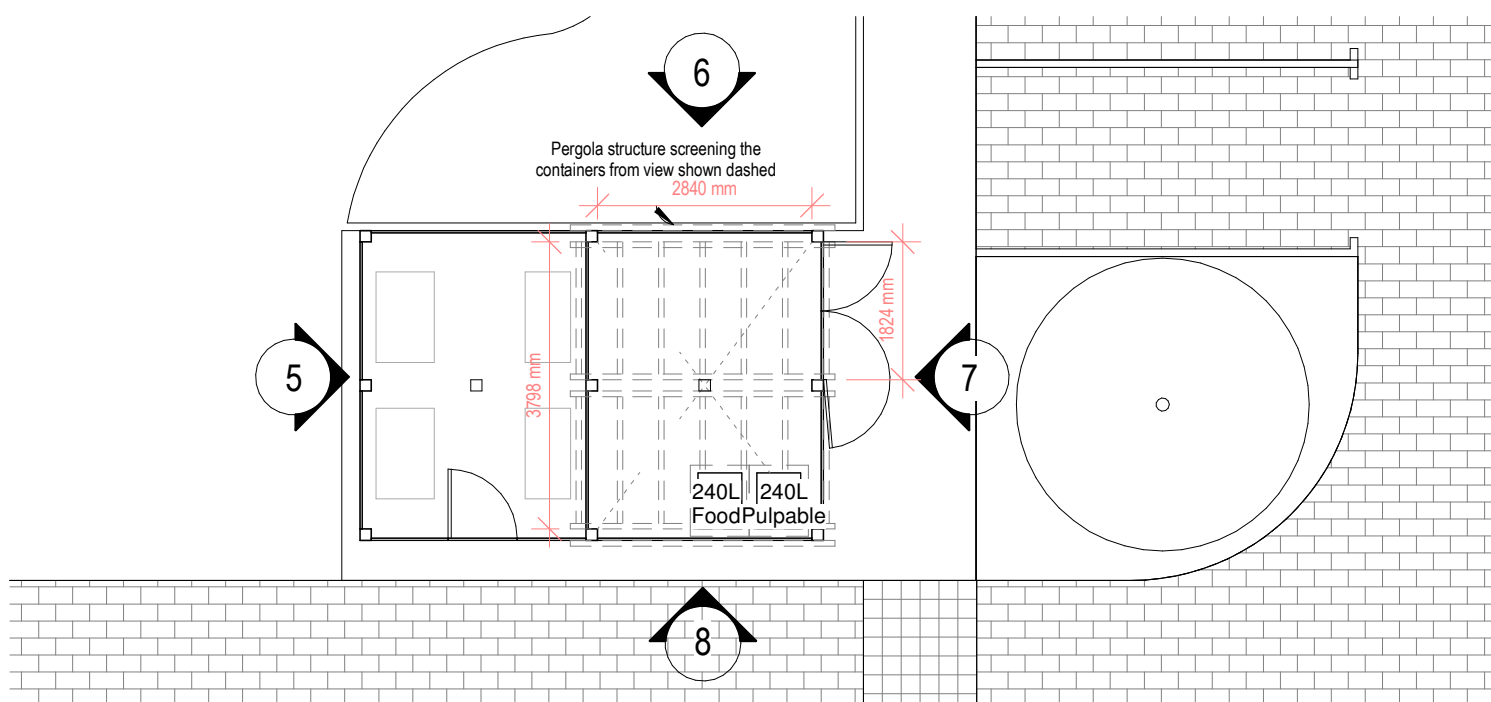


Non-Residential Waste Store & Condenser Enclosure - Floor Plan
1 : 100

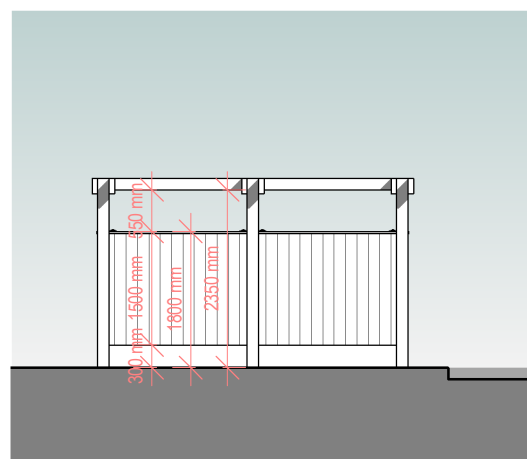


5 West Elevation
1 : 100

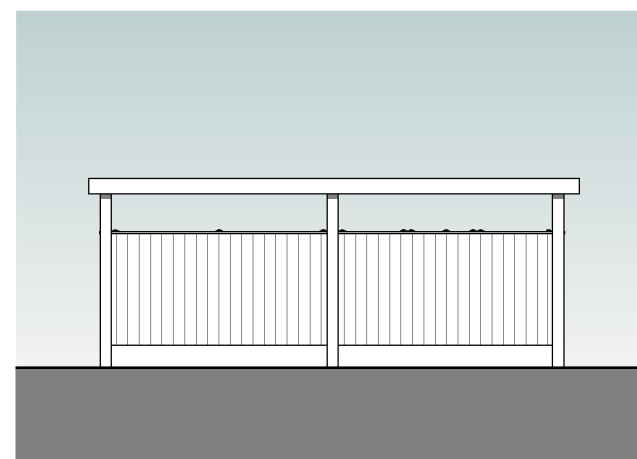

6 North Elevation
1 : 100

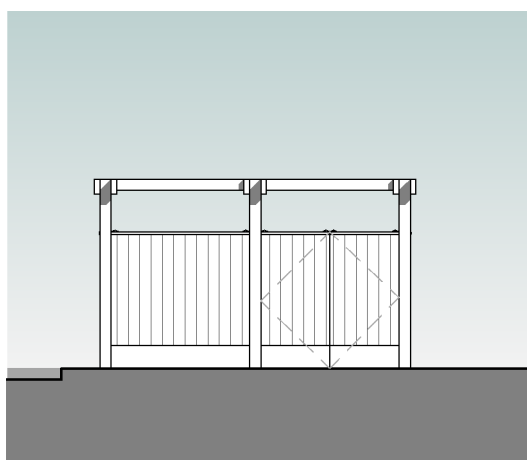


7 East Elevation
1 : 100

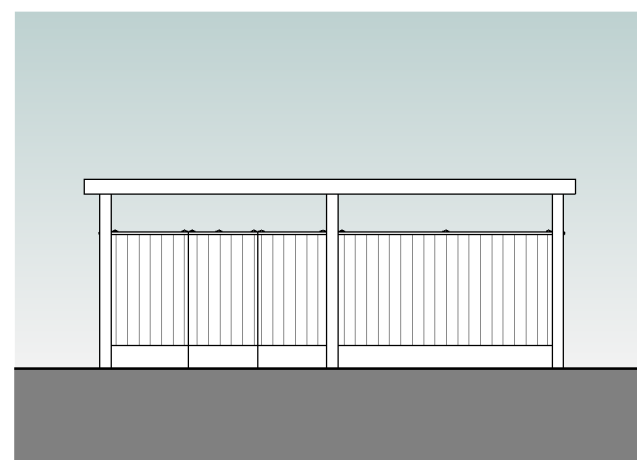

8 South Elevation
1 : 100

Notes
The Contractor is to check all dimensions and conditions on site before commencing. Do not scale from this drawing.
This drawing remains the copyright of POZZONI Architecture Ltd.

Scale Bars		TO BE USED ONLY AS GUIDANCE			
1:100	mm	0	1000	2000	3000
1:200	mm	0	1000	2000	3000
1:500	m	0	10	20	30
1:1250	m	0	10	20	30

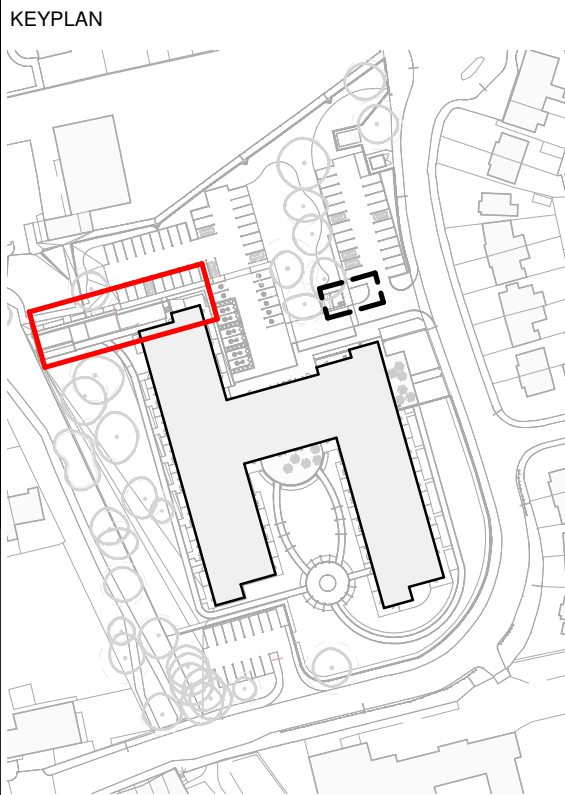

CDM Notes
★ Indicates windows above obstructions and are inaccessible for water fed proprietary pole cleaning. These windows are to have reversible hinge windows to allow for cleaning from the inside.

F	Bin arrangement reconfigured to increase the number of bins	AD	14/07/20
E	Planning amendments clouded and annotated as required	BAP	06/05/20
D	Juliet balcony / external door added upper floor box bays	BP	11/04/18
C	Hard and soft landscaping updated to match Landscape Architects Layout.	EMc	20/02/18
B	Bin and cycle structure changed to timber.	EMc	15/02/18
A	Notes added about security and CCTV to the bin and cycle stores.	EMc	30/01/18
Rev	Description	By	Date

Client: Southway Housing Trust

Job: Gorton Extra Care, Abbey Hey Lane

Drawing: Planning, Waste Container & Cycle Stores

4332_1600 Rev F

Date	17/02/16	Scale	As indicated	@ A1
Project Status	100% Complete	2D/3D	EMc	TW/JC
Planning	Tender	Construction		
Design	Contract	As Built		

pozzoni

London House
115 Golden Lane
London
EC1Y 0TJ

Woodville House
2 Woodville Road
Altrincham
WA14 2PH

+44 20 7078 0079
architects@pozzoni.co.uk

+44 161 928 7848
www.pozzoni.co.uk