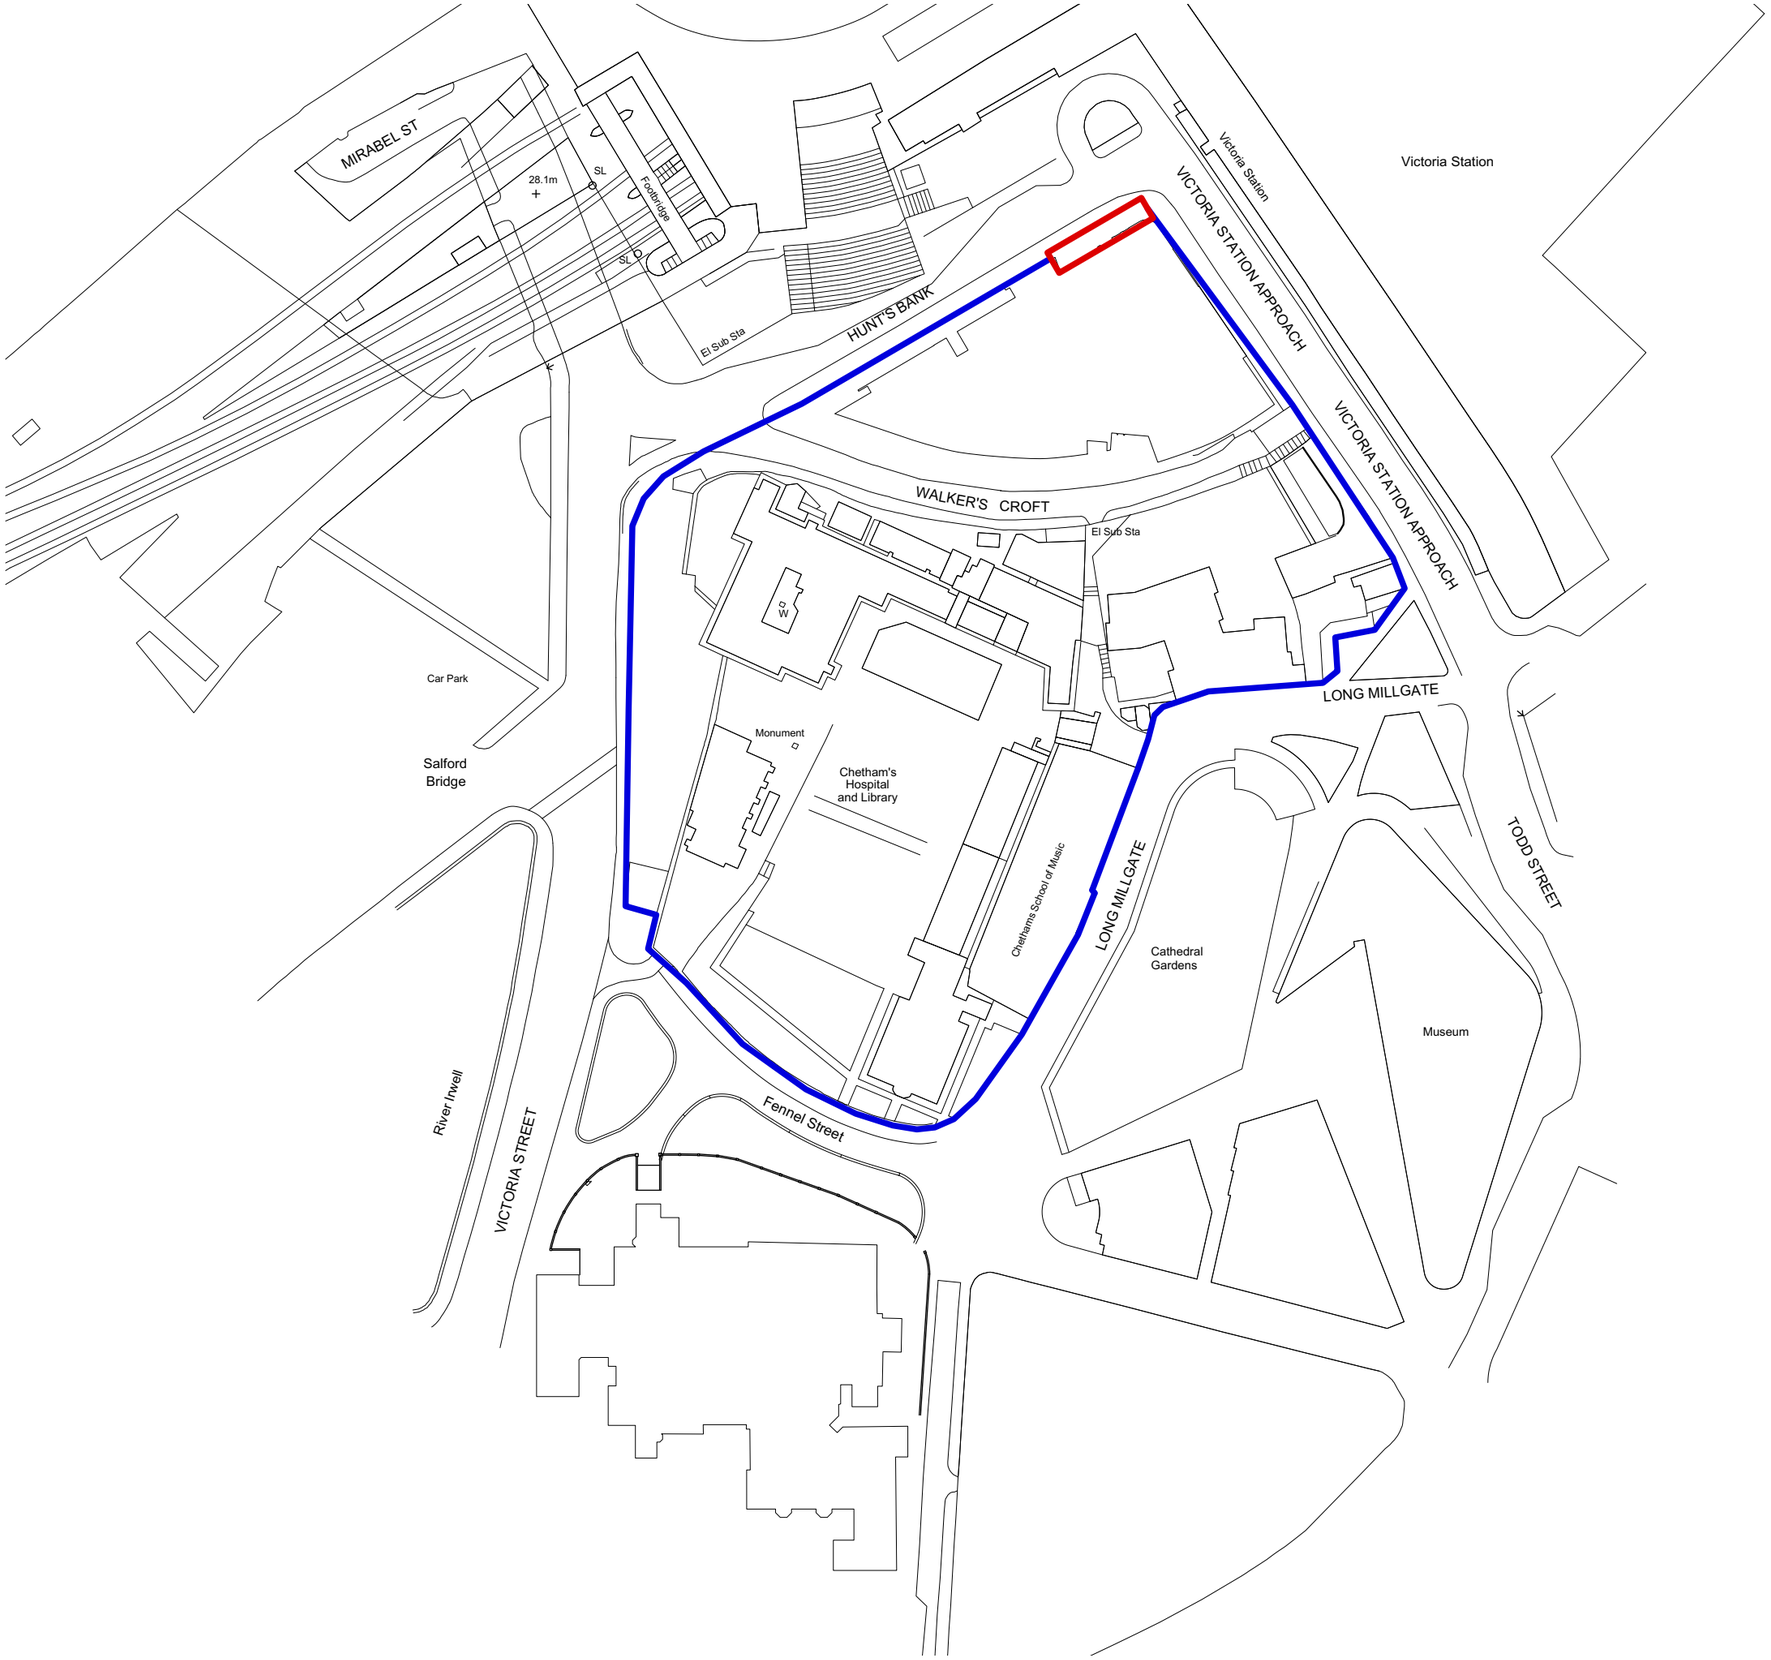

PURPOSE OF ISSUE: PLANNING

NOTE: DO NOT SCALE FROM THIS DRAWING. IF IN DOUBT CONTACT 2020 ARCHITECTS

0m 10 20 30 40 50 100

SCALE BAR @ 1:1250

N

CHETHAMS SCHOOL OF MUSIC

STOLLER HALL ENTRANCE

SITE LOCATION PLAN

Drawing No:	Rev:	Date:	Drawn:	Scale @A3
0011.1000		**JUNE 2020**	**DW**	**1:1250**

2020 ARCHITECTS
Trinity House, Newby Road, Hazel Grove, Stockport, SK7 5DA Tel: 07957 166847