


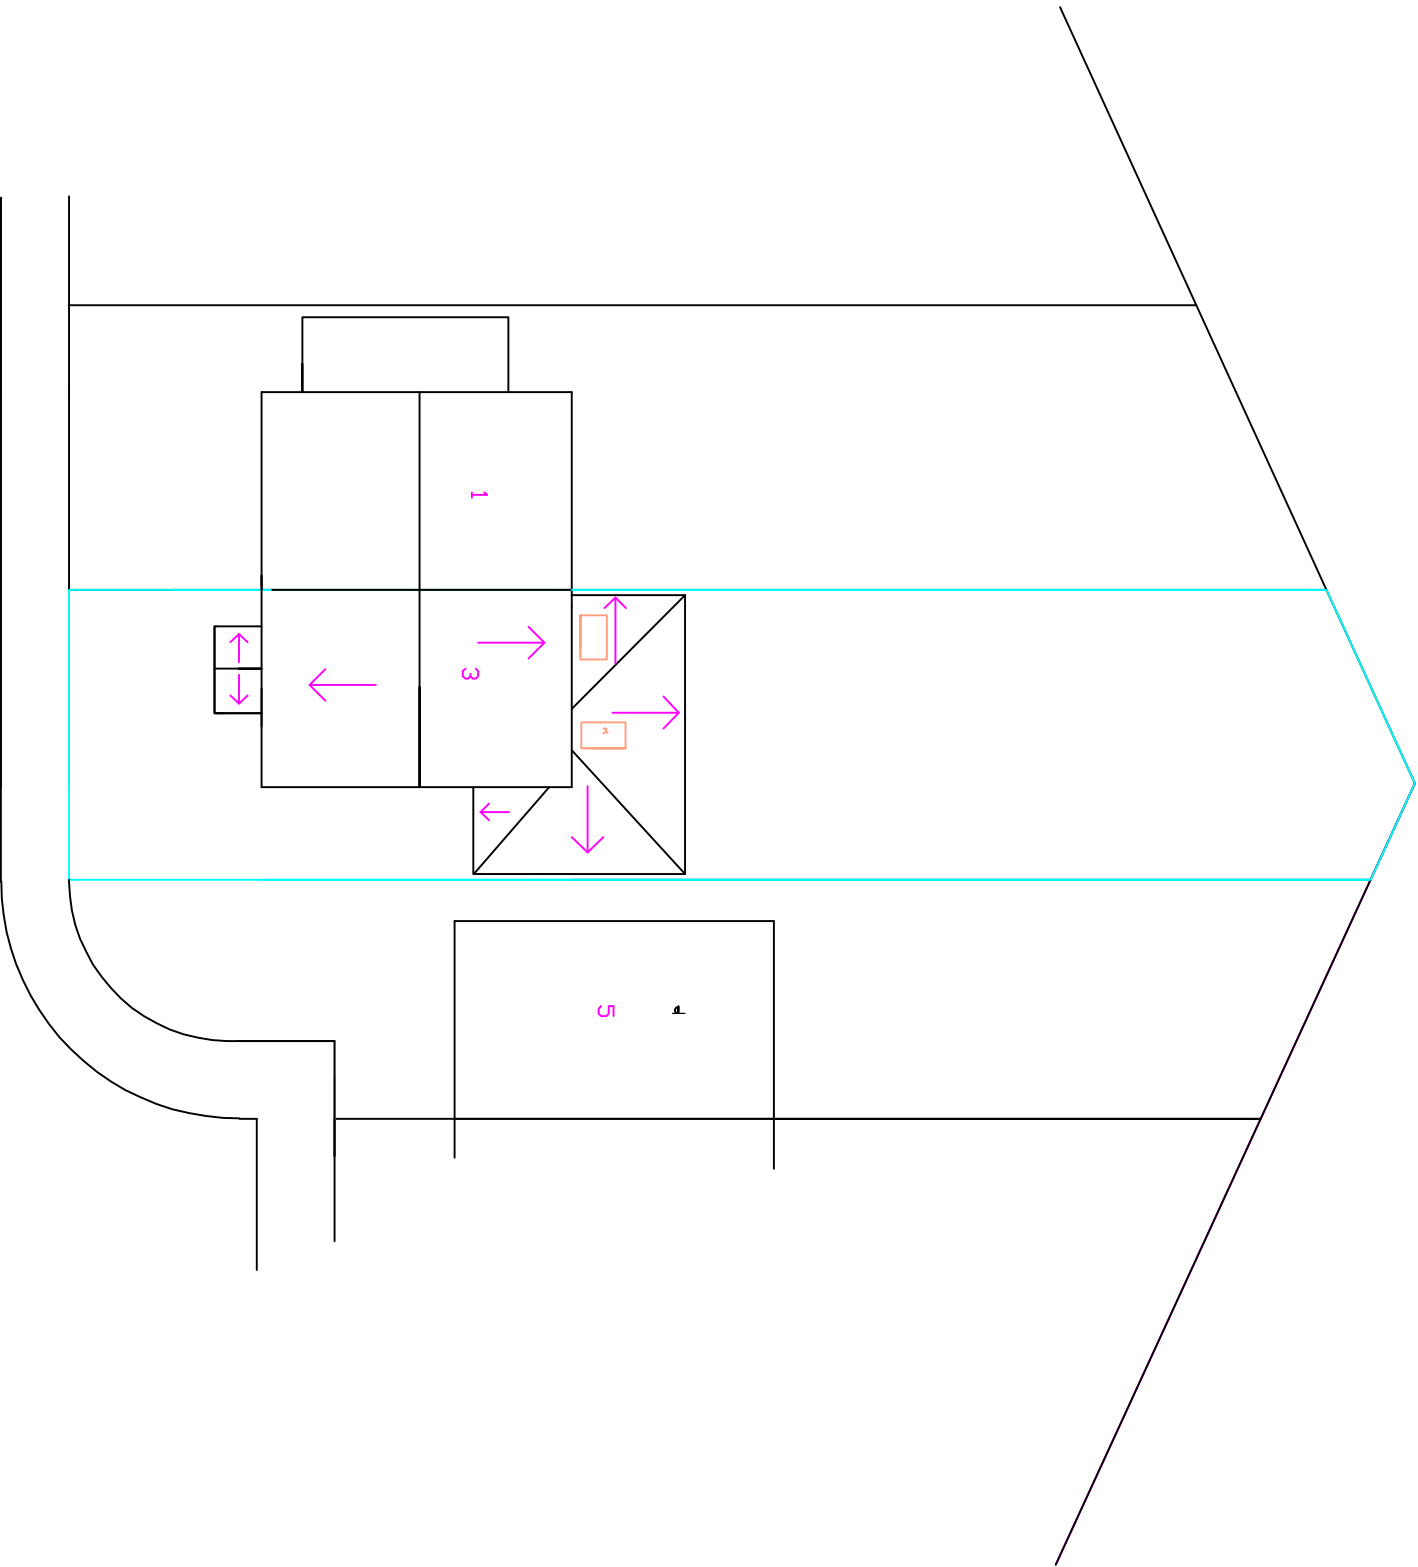

PLEASE DO NOT SCALE OF THIS
DRAWING TAKE ALL DIMENSIONS ON
SITE
(builders Note)
Do not start any works until
all the approvals have been
obtained.
Any discrepancy to be reported
to Plans Drawn as soon as
possible.

client:
OLABISI KETIKU
3,ORRISDALE CLOSE ,
GORTON,
M18 7BL,
TEL 07950818734

scheme
PROPOSED SIDE AND REAR
SINGLE STOREY EXTENSION,
NEW FRONT PORCH

project:
MANCHESTER CITY COUNCIL
PLANNING &
BUILDING CONTROL
APPLICATION

date:
JULY. 2020 drawn:
DRW

PLANS DRAWN
tel.no
07952934281
07856609593
email
Ba.winterbottom
@aol.com
www.plansdrawn.org

project no. drg. no. A3 paper
PC 03 **04**

PROPOSED ROOF/ BLOCK PLAN
1: 200