
Scale Bars to be used as guidance only - refer to sheet size below


1:100	mm	1000		3000		5000		7000
1:200	mm	5000		8000		12000		16000
1:500	M	5		15		25		35
1:1250	M	10		30		50	70	90

Notes:
Drawings are based on survey data and may not accurately represent what is physically present.
Do not scale from this drawing. All dimensions are to be verified on site before proceeding with the work.
All dimensions are in millimeters unless noted otherwise.
Purcell shall be notified in writing of any discrepancies.

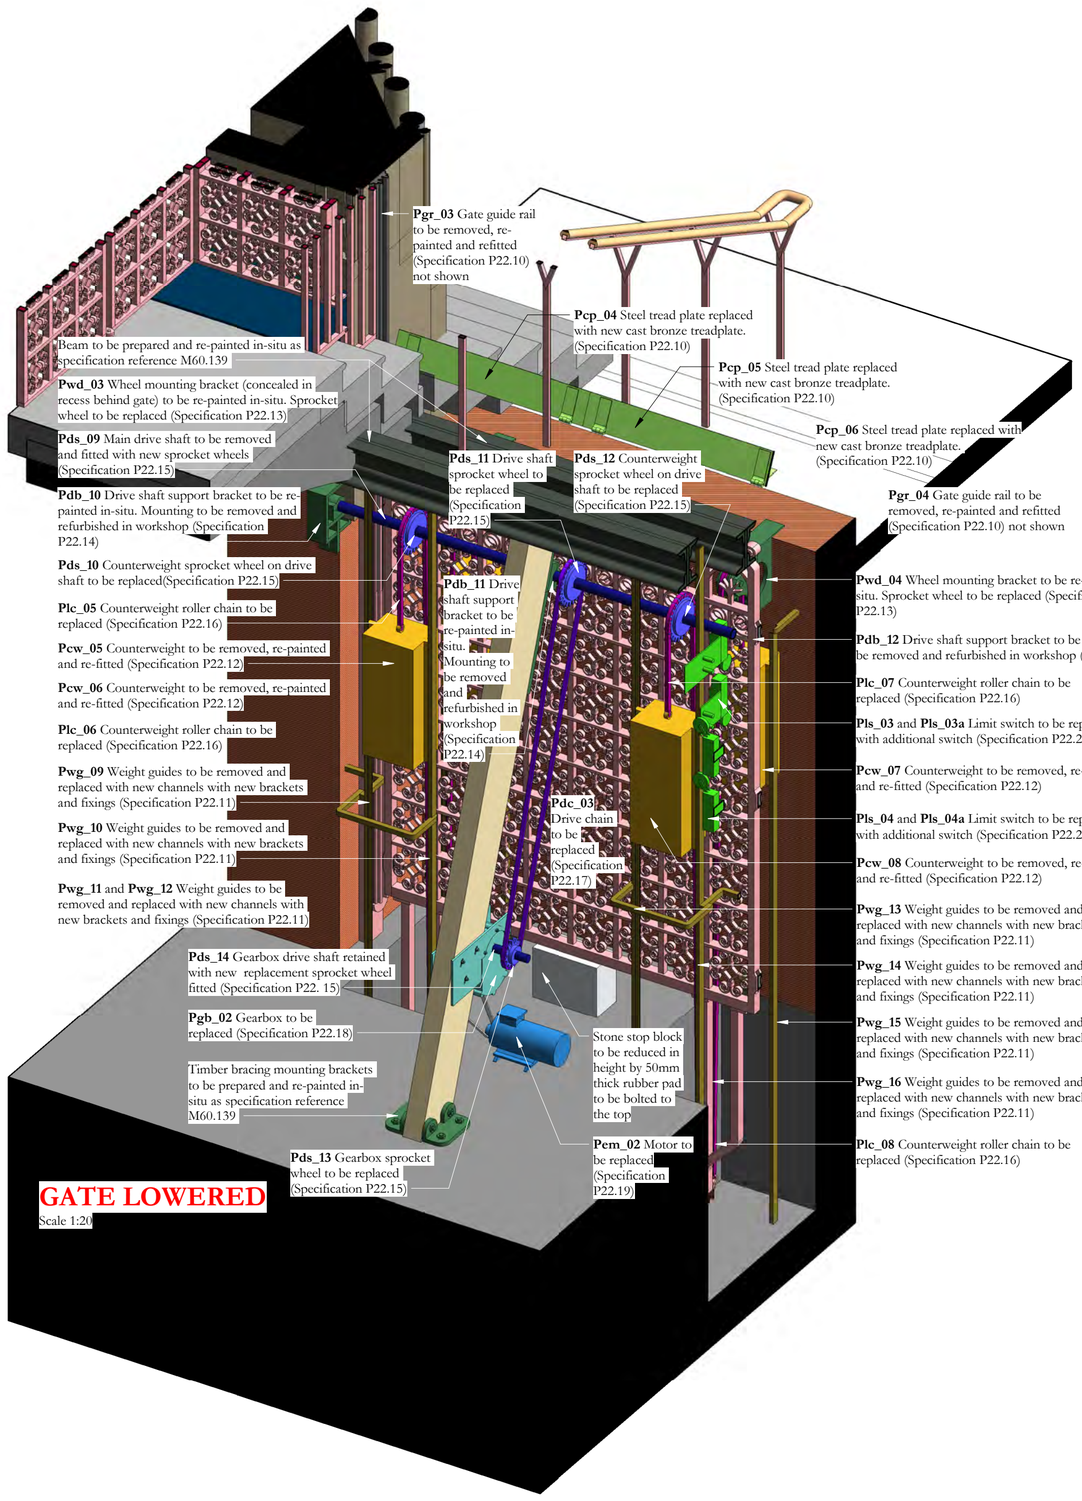

COMPONENTS KEY

- **Pds** - Pulley and sprocket wheels
- **Pds** - Drive shaft
- **Pdc** - Drive chain
- **Plc** - Weights chains
- **Pgb** - Gearbox
- **Pem** - Electric motor
- Timber brace
- Iron structure
- **Pdb** - Support brackets
- **Pls** - Limit switches
- **Pcp** - Cover plate existing steel components
- **Pcp** - Cover plate (bronze components)
- **Pcw** - Counterweight
- **Pgr** - Weights guide rails
- Portcullis gate
- Portcullis gate repairs

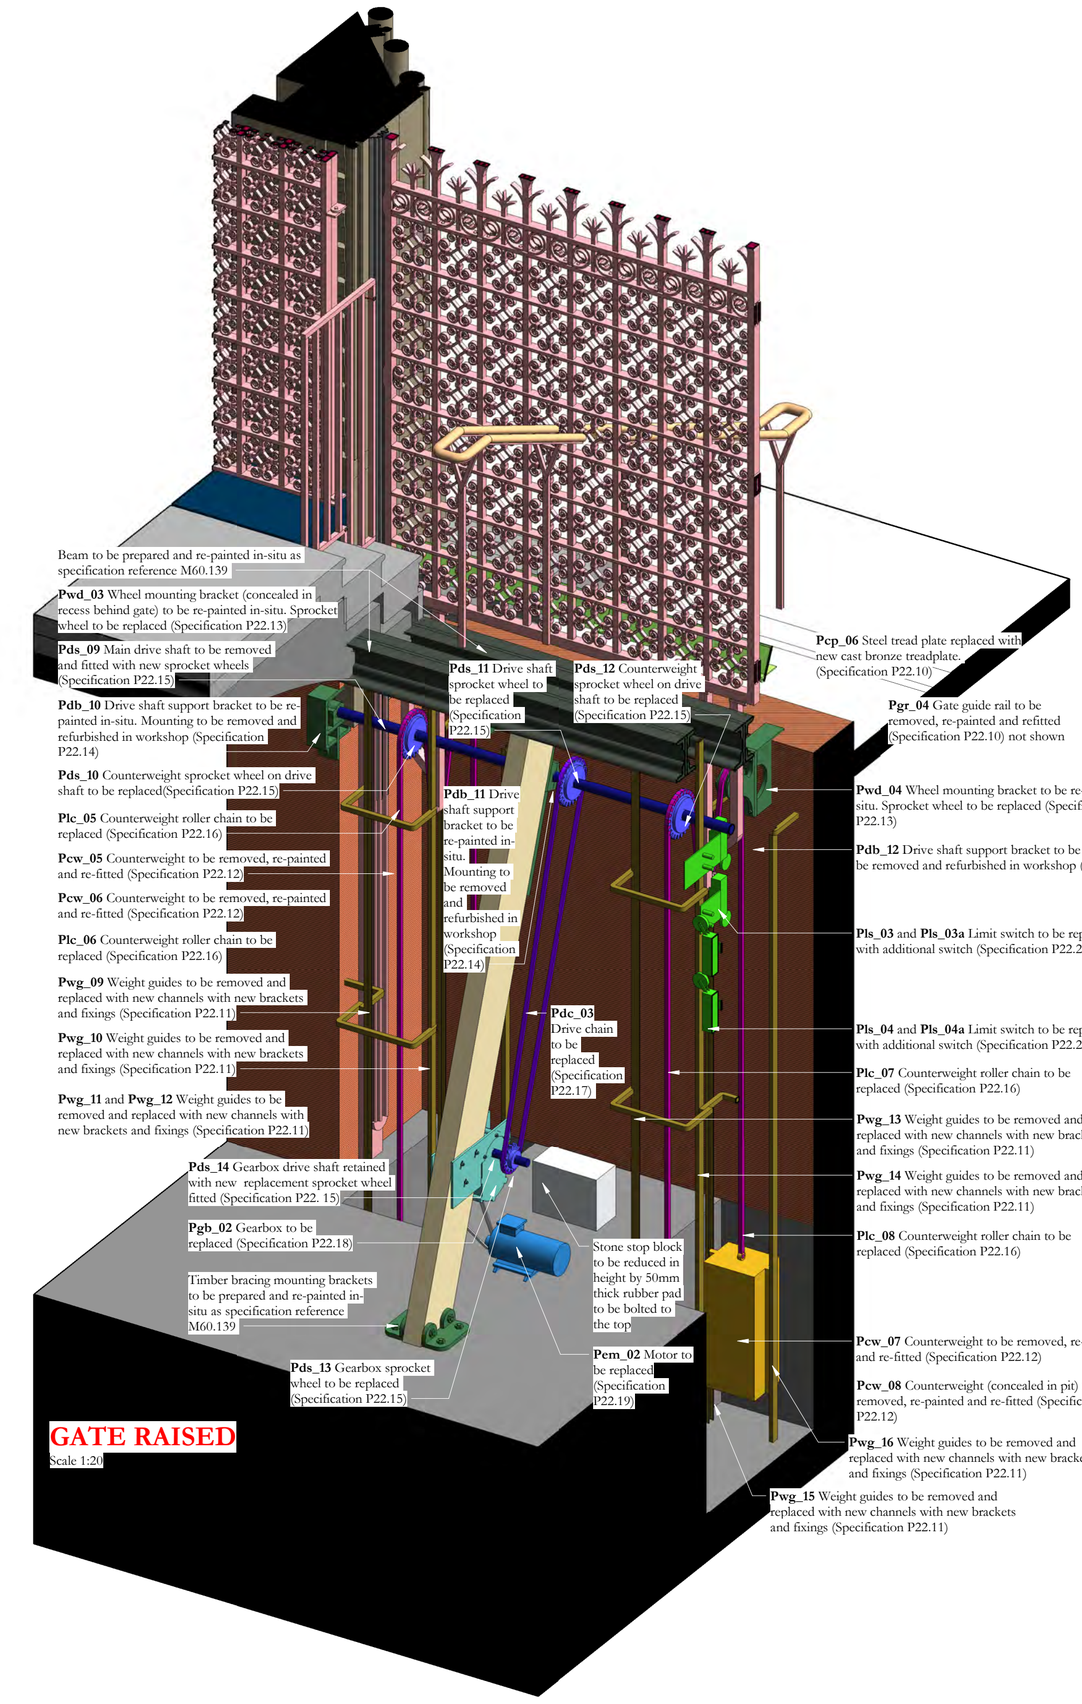

SCALE BAR
1 to 20

0 100 200 300 400 500

ISSUE	DATE	APPROVED	DRAWN	DESCRIPTION
-	12/06/2020	GR	TK	First issue

OUR TOWN HALL PROJECT

PURCELL

Project Office, Town Hall, MANCHESTER M60 2L1
+44 (0) 7970 097 432
www.purcelluk.com

PROJECT STATUS	**RIBA STAGE 4**
CLIENT	**MANCHESTER CITY COUNCIL**
PROJECT	**OUR TOWN HALL**
DRAWING TITLE	**Lloyd Street portcullis motor room proposed**
SIZE & SCALE	**1:20 @ A1**
DRAWING STATUS	**D2 Tender**
JOB NUMBER	**236959**
DRAWING NO.	**OTH-PUR-TH-LG-DWG-A-7177**
REV	**-**

© PURCELL 2019. PURCELL ® IS THE TRADING NAME OF PURCELL ARCHITECTURE LTD.

12/06/2020 21:09:55