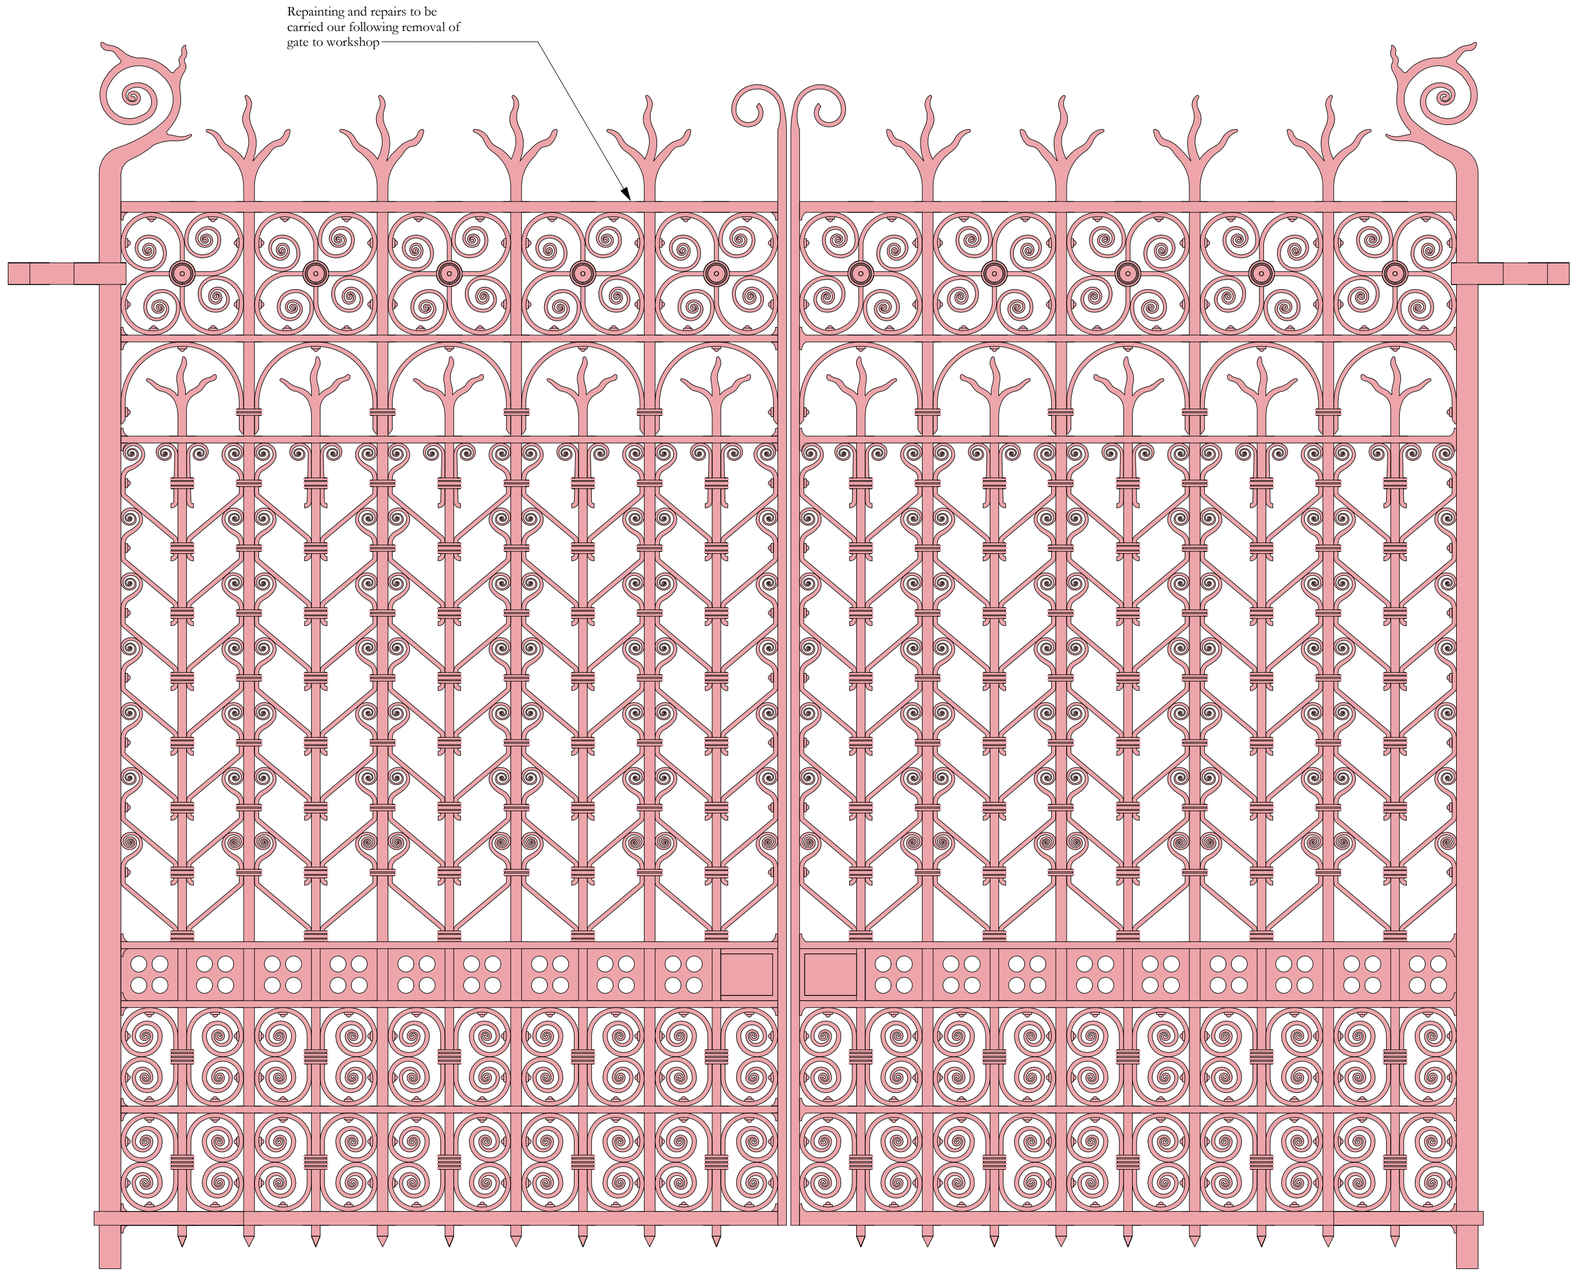


SCALE BAR
1 to 10

0 100 200 300 400 500 600 700 800 900 1m

Scale Bars to be used as guidance only - refer to sheet size below

1:100	mm	1000	3000	5000	7000		
1:200	mm	5000	8000	10000	12000		
1:500	M	5	15	25	35		
1:1250	M	10	30	50	70	90	

Notes:
Drawings are based on survey data and may not accurately represent what is physically present.
Do not scale from this drawing. All dimensions are to be verified on site before proceeding with the work.
All dimensions are in millimeters unless noted otherwise.
Purcell shall be notified in writing of any discrepancies.

KEY

Remove existing paint as NBS reference M60.539 and repaint as reference M60.135

Fit new component fabricated from reclaimed wrought iron and paint as NBS reference M60.135

Remove existing wrought iron component carry out repairs, re-fit in original location and paint as NBS reference M60.135

ISSUE	DATE	APPROVED	DRAWN	DESCRIPTION
	01/05/2020	JC	GR	First issue

OUR TOWN HALL PROJECT

PURCELL

Project Office, Room 308, Town Hall, MANCHESTER M60 2L1
+44 (0) 7970 097 432
www.purcelluk.com

PROJECT STATUS	RIBA stage 4
CLIENT	Manchester City Council
PROJECT	Our Town Hall
DRAWING TITLE	Repairs to vehicular entrance gate from Lloyd Street to Lloyd Street courtyard
SIZE & SCALE	
DRAWING STATUS	D2 Tender
JOB NUMBER	236959
DRAWING NO.	OTH-PUR-EX-ZZ-DWG-A-7160
REV	-

© PURCELL 2019. PURCELL ® IS THE TRADING NAME OF PURCELL ARCHITECTURE LTD.

04/05/2020 10:31:56