
Scale Bars to be used as guidance only - refer to sheet size below


1:100	mm	1000		3000		5000		7000			
1:200	mm		5000		8000		12000		16000		
1:500	M	5		15		25		35			
1:1250	M	10		30		50		70		90	

Notes:
Drawings are based on survey data and may not accurately represent what is physically present.
Do not scale from this drawing. All dimensions are to be verified on site before proceeding with the work.
All dimensions are in millimeters unless noted otherwise.
Purcell shall be notified in writing of any discrepancies.


Key Plan

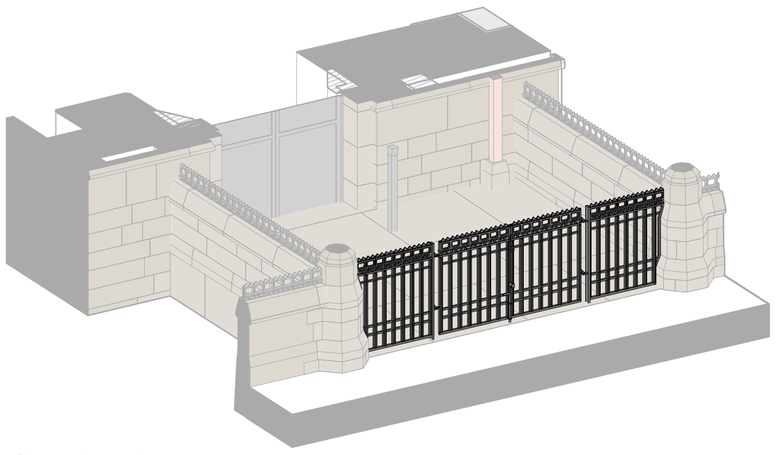


Gate closed

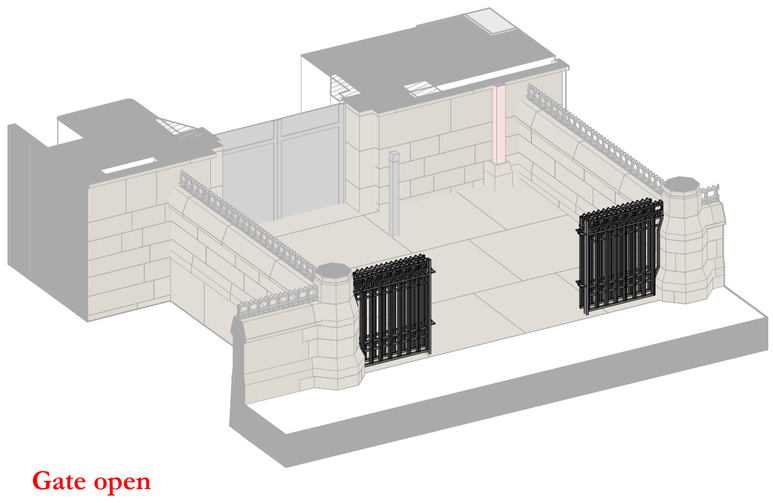


Gate open

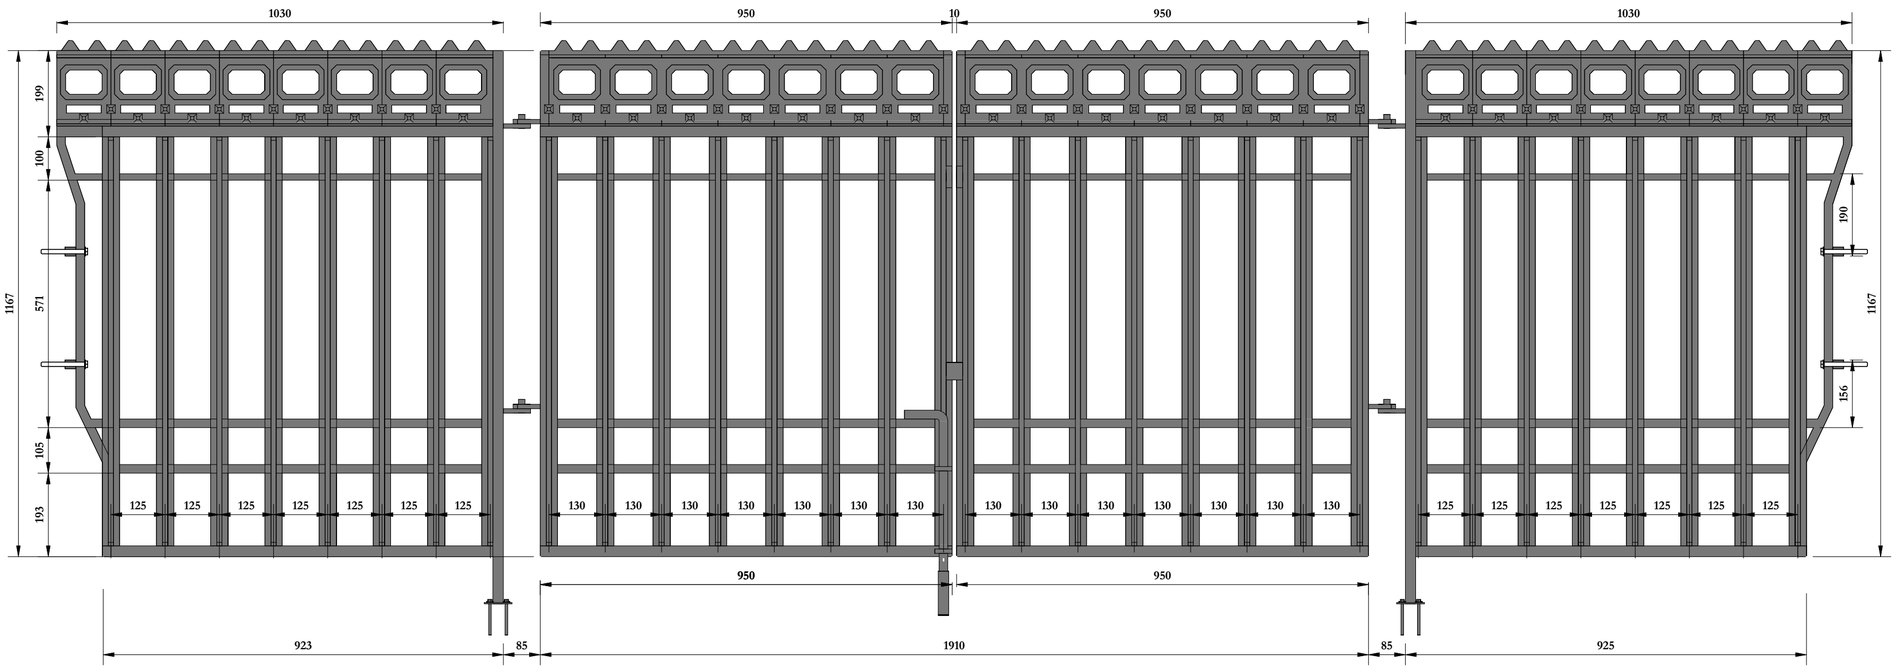


Elevation
1 : 10

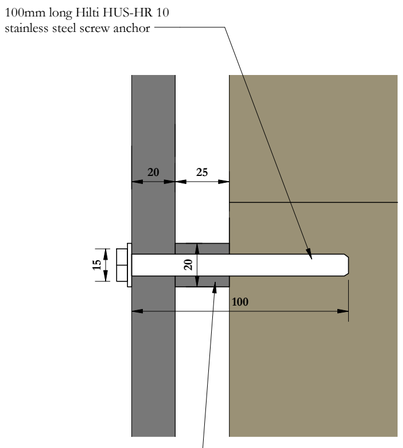


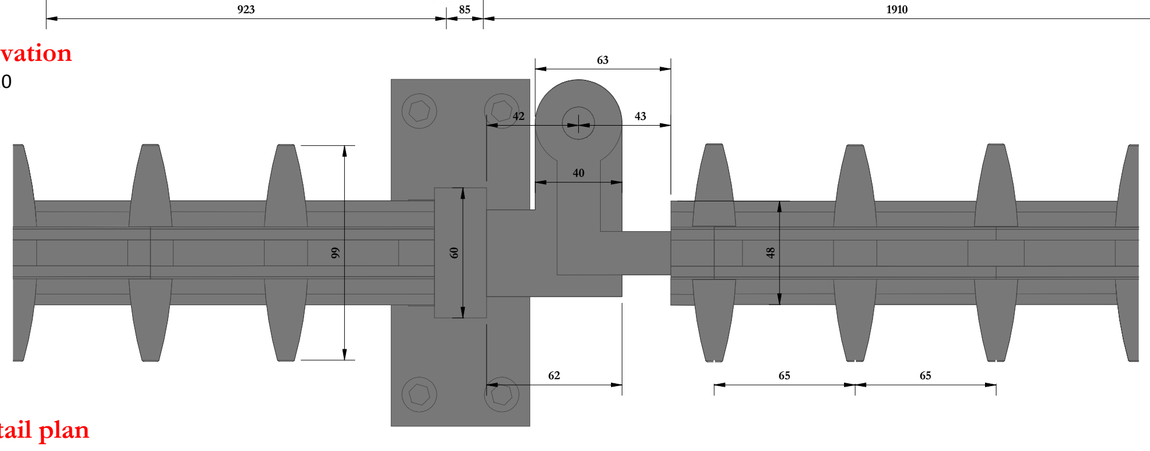

Detail plan
1 : 2

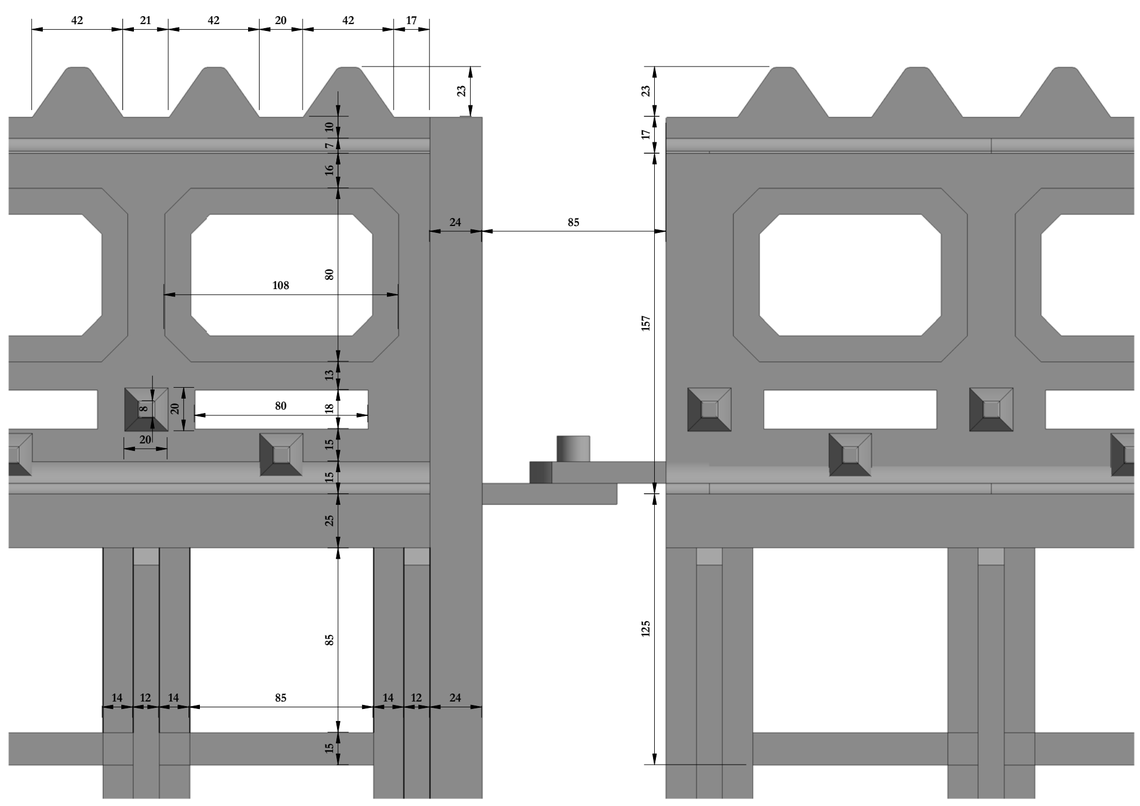


Goods entrance elevation top detail
1 : 2

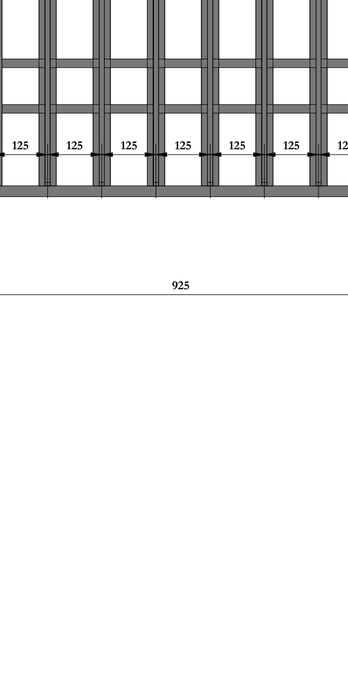

Goods entrance top panel section
1 : 2

Goods entrance elevation bottom panel
1 : 2

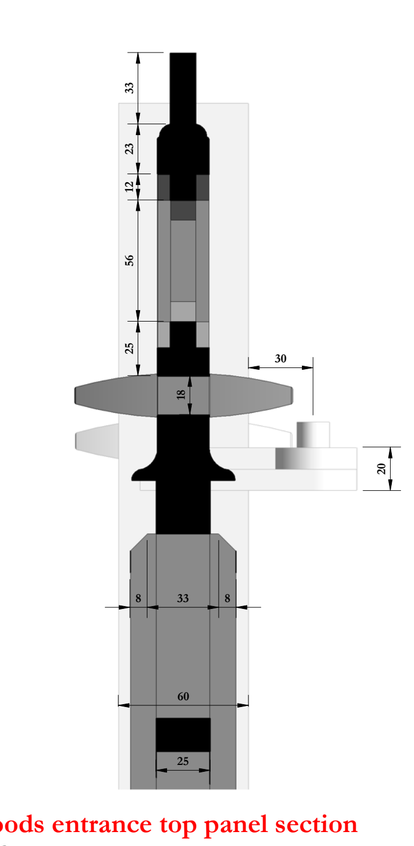

Goods entrance bottom panel section
1 : 2

ISSUE	DATE	APPROVED	DRAWN	DESCRIPTION
-	30/04/2020	GR	TK	First issue

OUR TOWN HALL PROJECT
PURCELL
Project Office, Town Hall, MANCHESTER M60 2L1
+44 (0) 7970 097 432
www.purcelluk.com

PROJECT STATUS	RIBA STAGE 4
CLIENT	MANCHESTER CITY COUNCIL
PROJECT	OUR TOWN HALL
DRAWING TITLE	Lloyd Street goods entrance gate detail
SIZE & SCALE	A1: As indicated
DRAWING STATUS	D2 - Tender
JOB NUMBER	236959
DRAWING NO.	OTH-PUR-EX-ZZ-DWG-A-7158
REV	-

© PURCELL 2019. PURCELL ® IS THE TRADING NAME OF PURCELL ARCHITECTURE LTD.

01/05/2020 18:27:26