




Plan of ramp
1 : 50

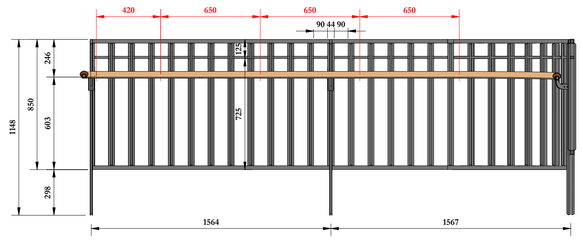


Proposed section looking east
1 : 20

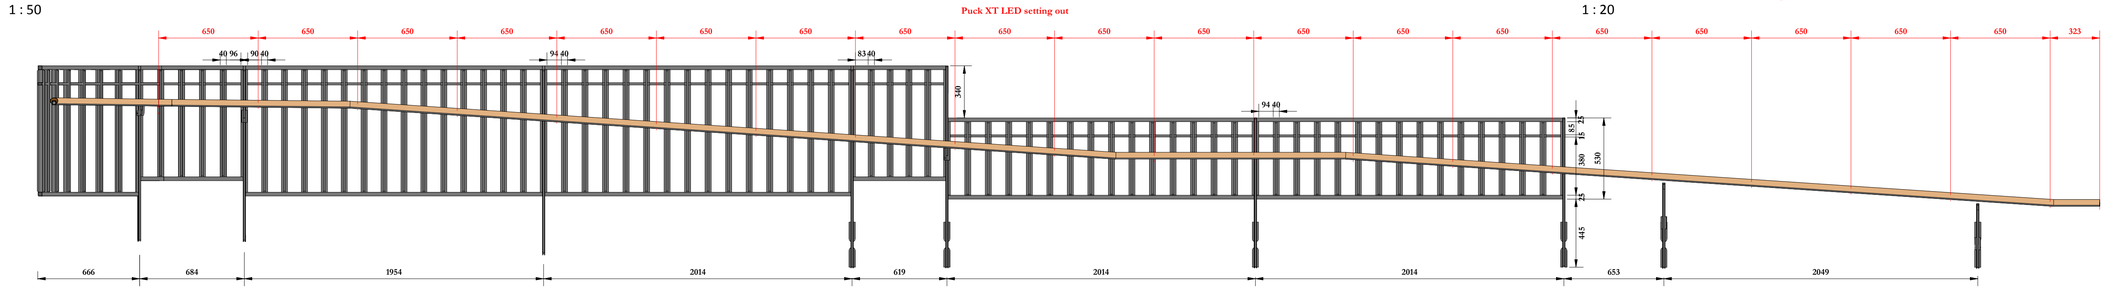


Longditudinal section lower ramp looking south
1 : 20

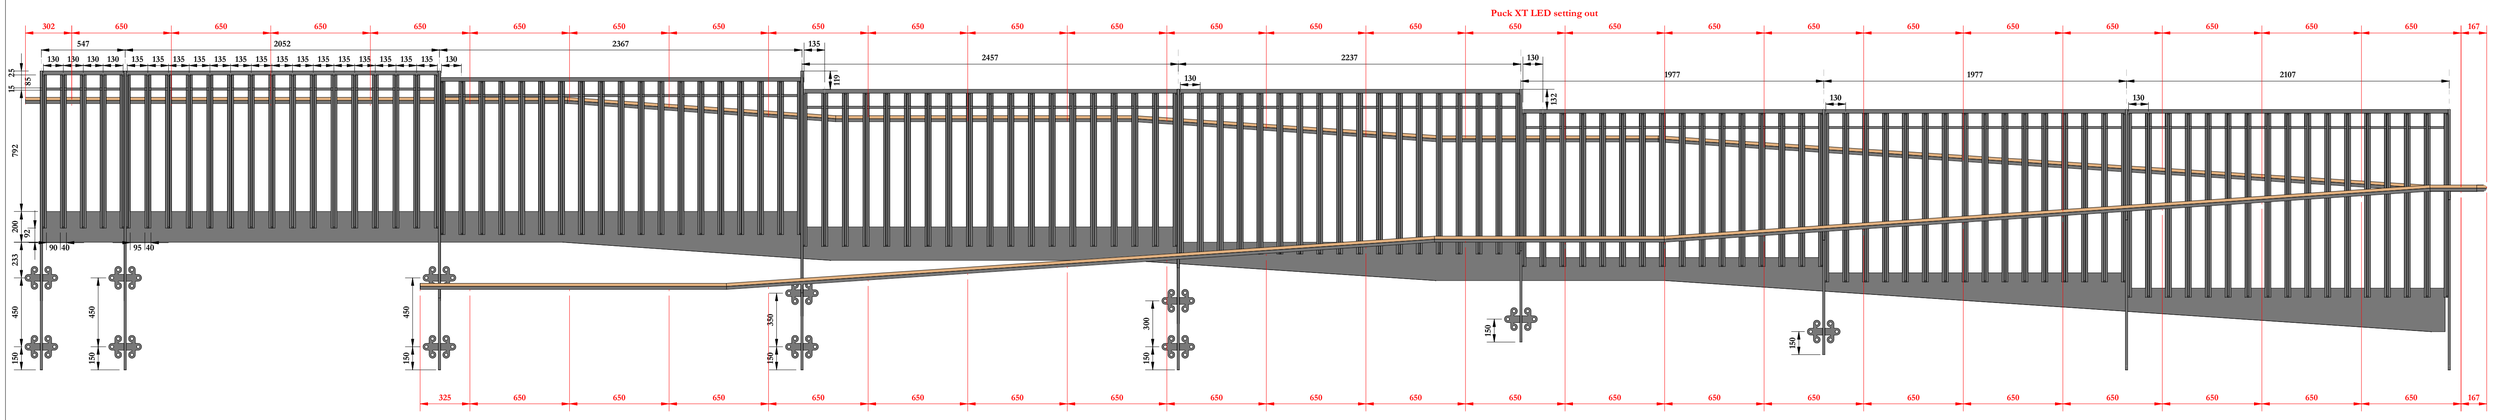

Longditudinal section lower ramp looking north
1 : 20

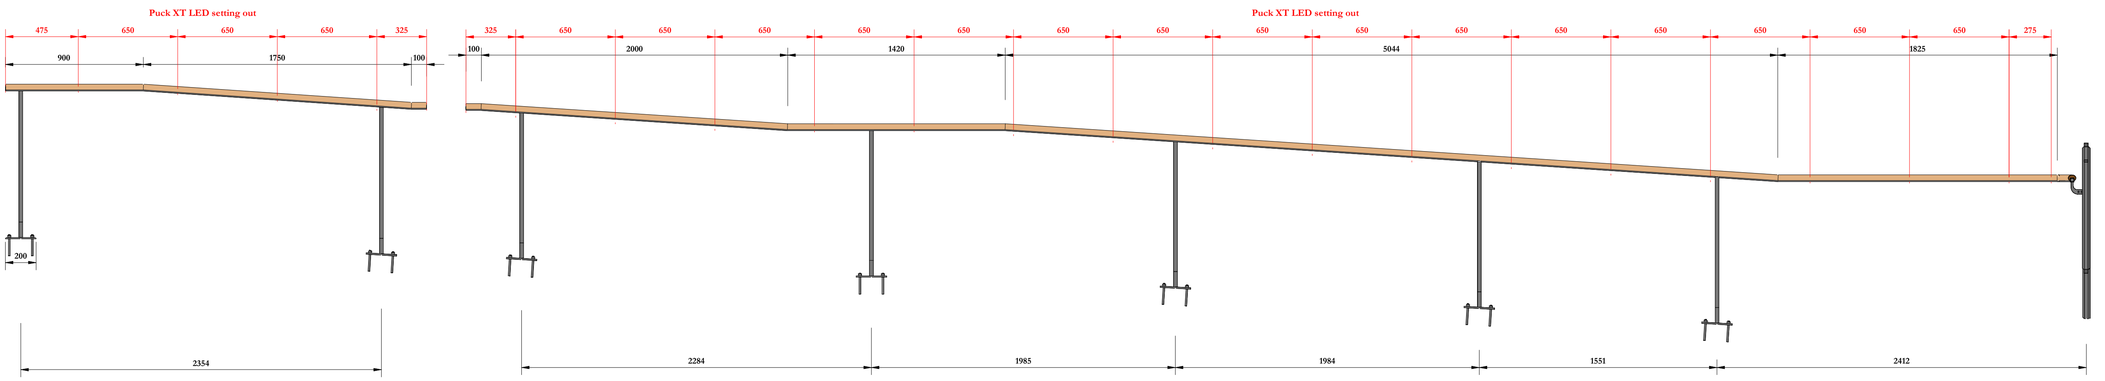

Longditudinal section upper ramp looking north
1 : 20

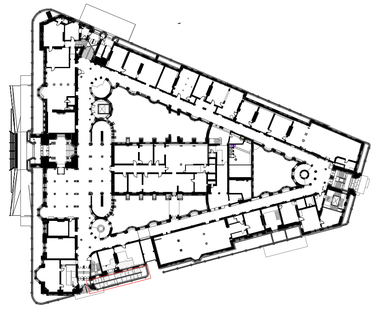

Lloyd Street entrance ramp key plan
1 : 1000

Scale Bars to be used as guidance only - refer to sheet size below

1:100	mm	1000	3000	5000	7000		
1:200	mm	5000	8000	12000	16000		
1:500	M	5	15	25	35		
1:1250	M	10	30	50	70	90	

Notes:
Drawings are based on survey data and may not accurately represent what is physically present.
Do not scale from this drawing. All dimensions are to be verified on site before proceeding with the work.
All dimensions are in millimeters unless noted otherwise.
Purcell shall be notified in writing of any discrepancies.

Key Plan

ISSUE	DATE	APPROVED	DRAWN	DESCRIPTION
-	30/04/2020	GR	TK	First issue

OUR TOWN HALL PROJECT

PURCELL

Project Office, Town Hall, MANCHESTER M60 2LI
+44 (0) 7970 097 432
www.purcelluk.com

PROJECT STATUS	RIBA STAGE 4
CLIENT	MANCHESTER CITY COUNCIL
PROJECT	OUR TOWN HALL
DRAWING TITLE	Lloyd Street entrance ramp - new railings
SIZE & SCALE	A1: As indicated
DRAWING STATUS	D2 - Tender
JOB NUMBER	236959
DRAWING NO.	OTH-PUR-EX-ZZ-DWG-A-7155
REV	-

© PURCELL 2019. PURCELL ® IS THE TRADING NAME OF PURCELL ARCHITECTURE LTD.

01/05/2020 18:25:43