PURPOSE OF ISSUE: PLANNING

NOTE: DO NOT SCALE FROM THIS DRAWING. IF IN DOUBT CONTACT 2020 ARCHITECTS

0m 0.5 1 2 3 4 5

SCALE BAR @ 1:50

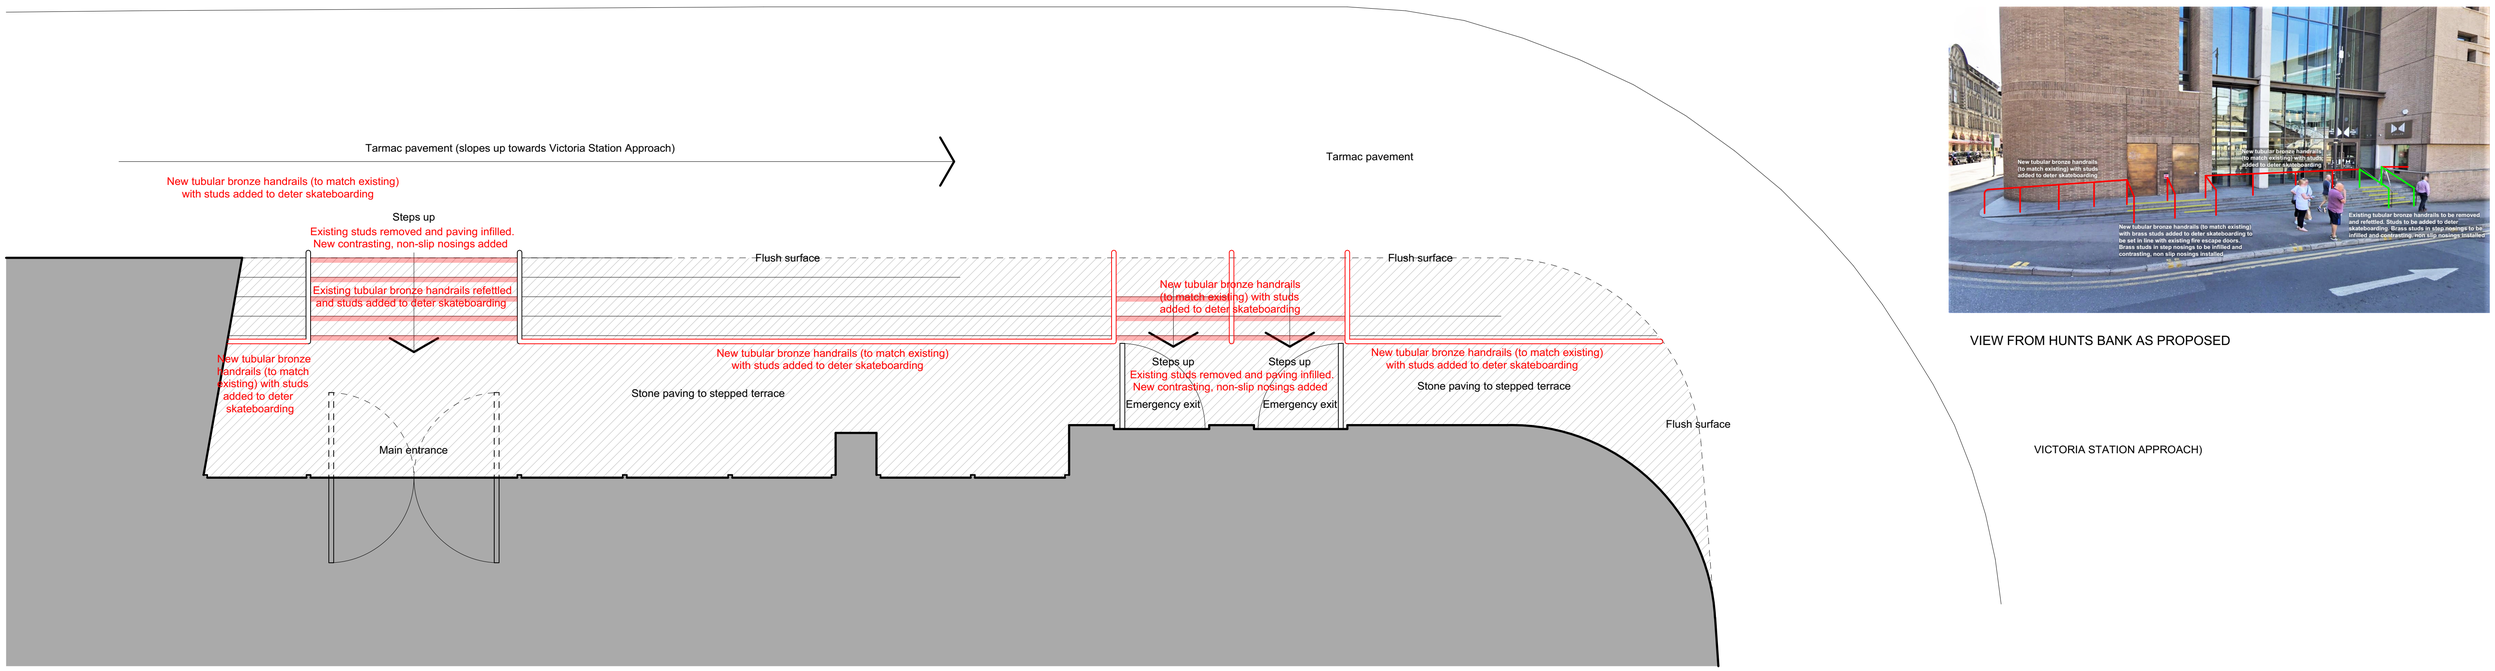

PLAN AS PROPOSED

VIEW FROM HUNTS BANK AS PROPOSED

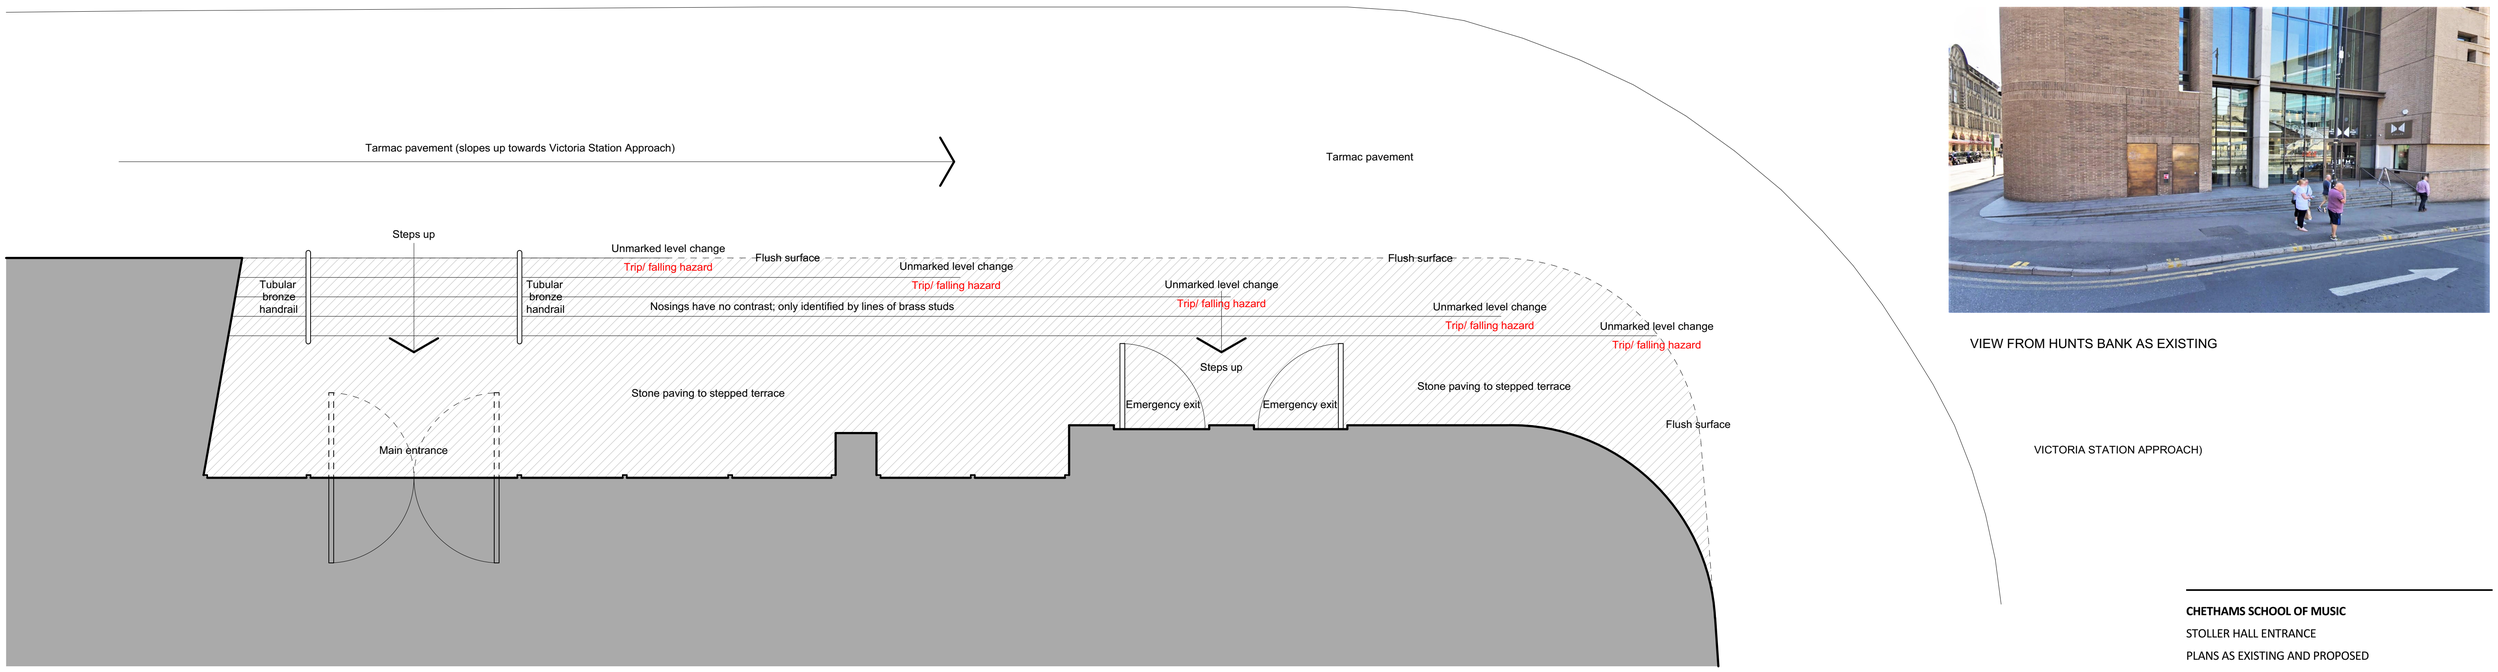

PLAN AS EXISTING

VIEW FROM HUNTS BANK AS EXISTING

CHETHAMS SCHOOL OF MUSIC

STOLLER HALL ENTRANCE

PLANS AS EXISTING AND PROPOSED

Drawing No:	Rev:	Date:	Drawn:	Scale @A1
0011.1002		**JUNE 2020**	**DW**	**1:50**

2020 ARCHITECTS

Trinity House, Newby Road, Hazel Grove, Stockport, SK7 5DA Tel: 07957 166847