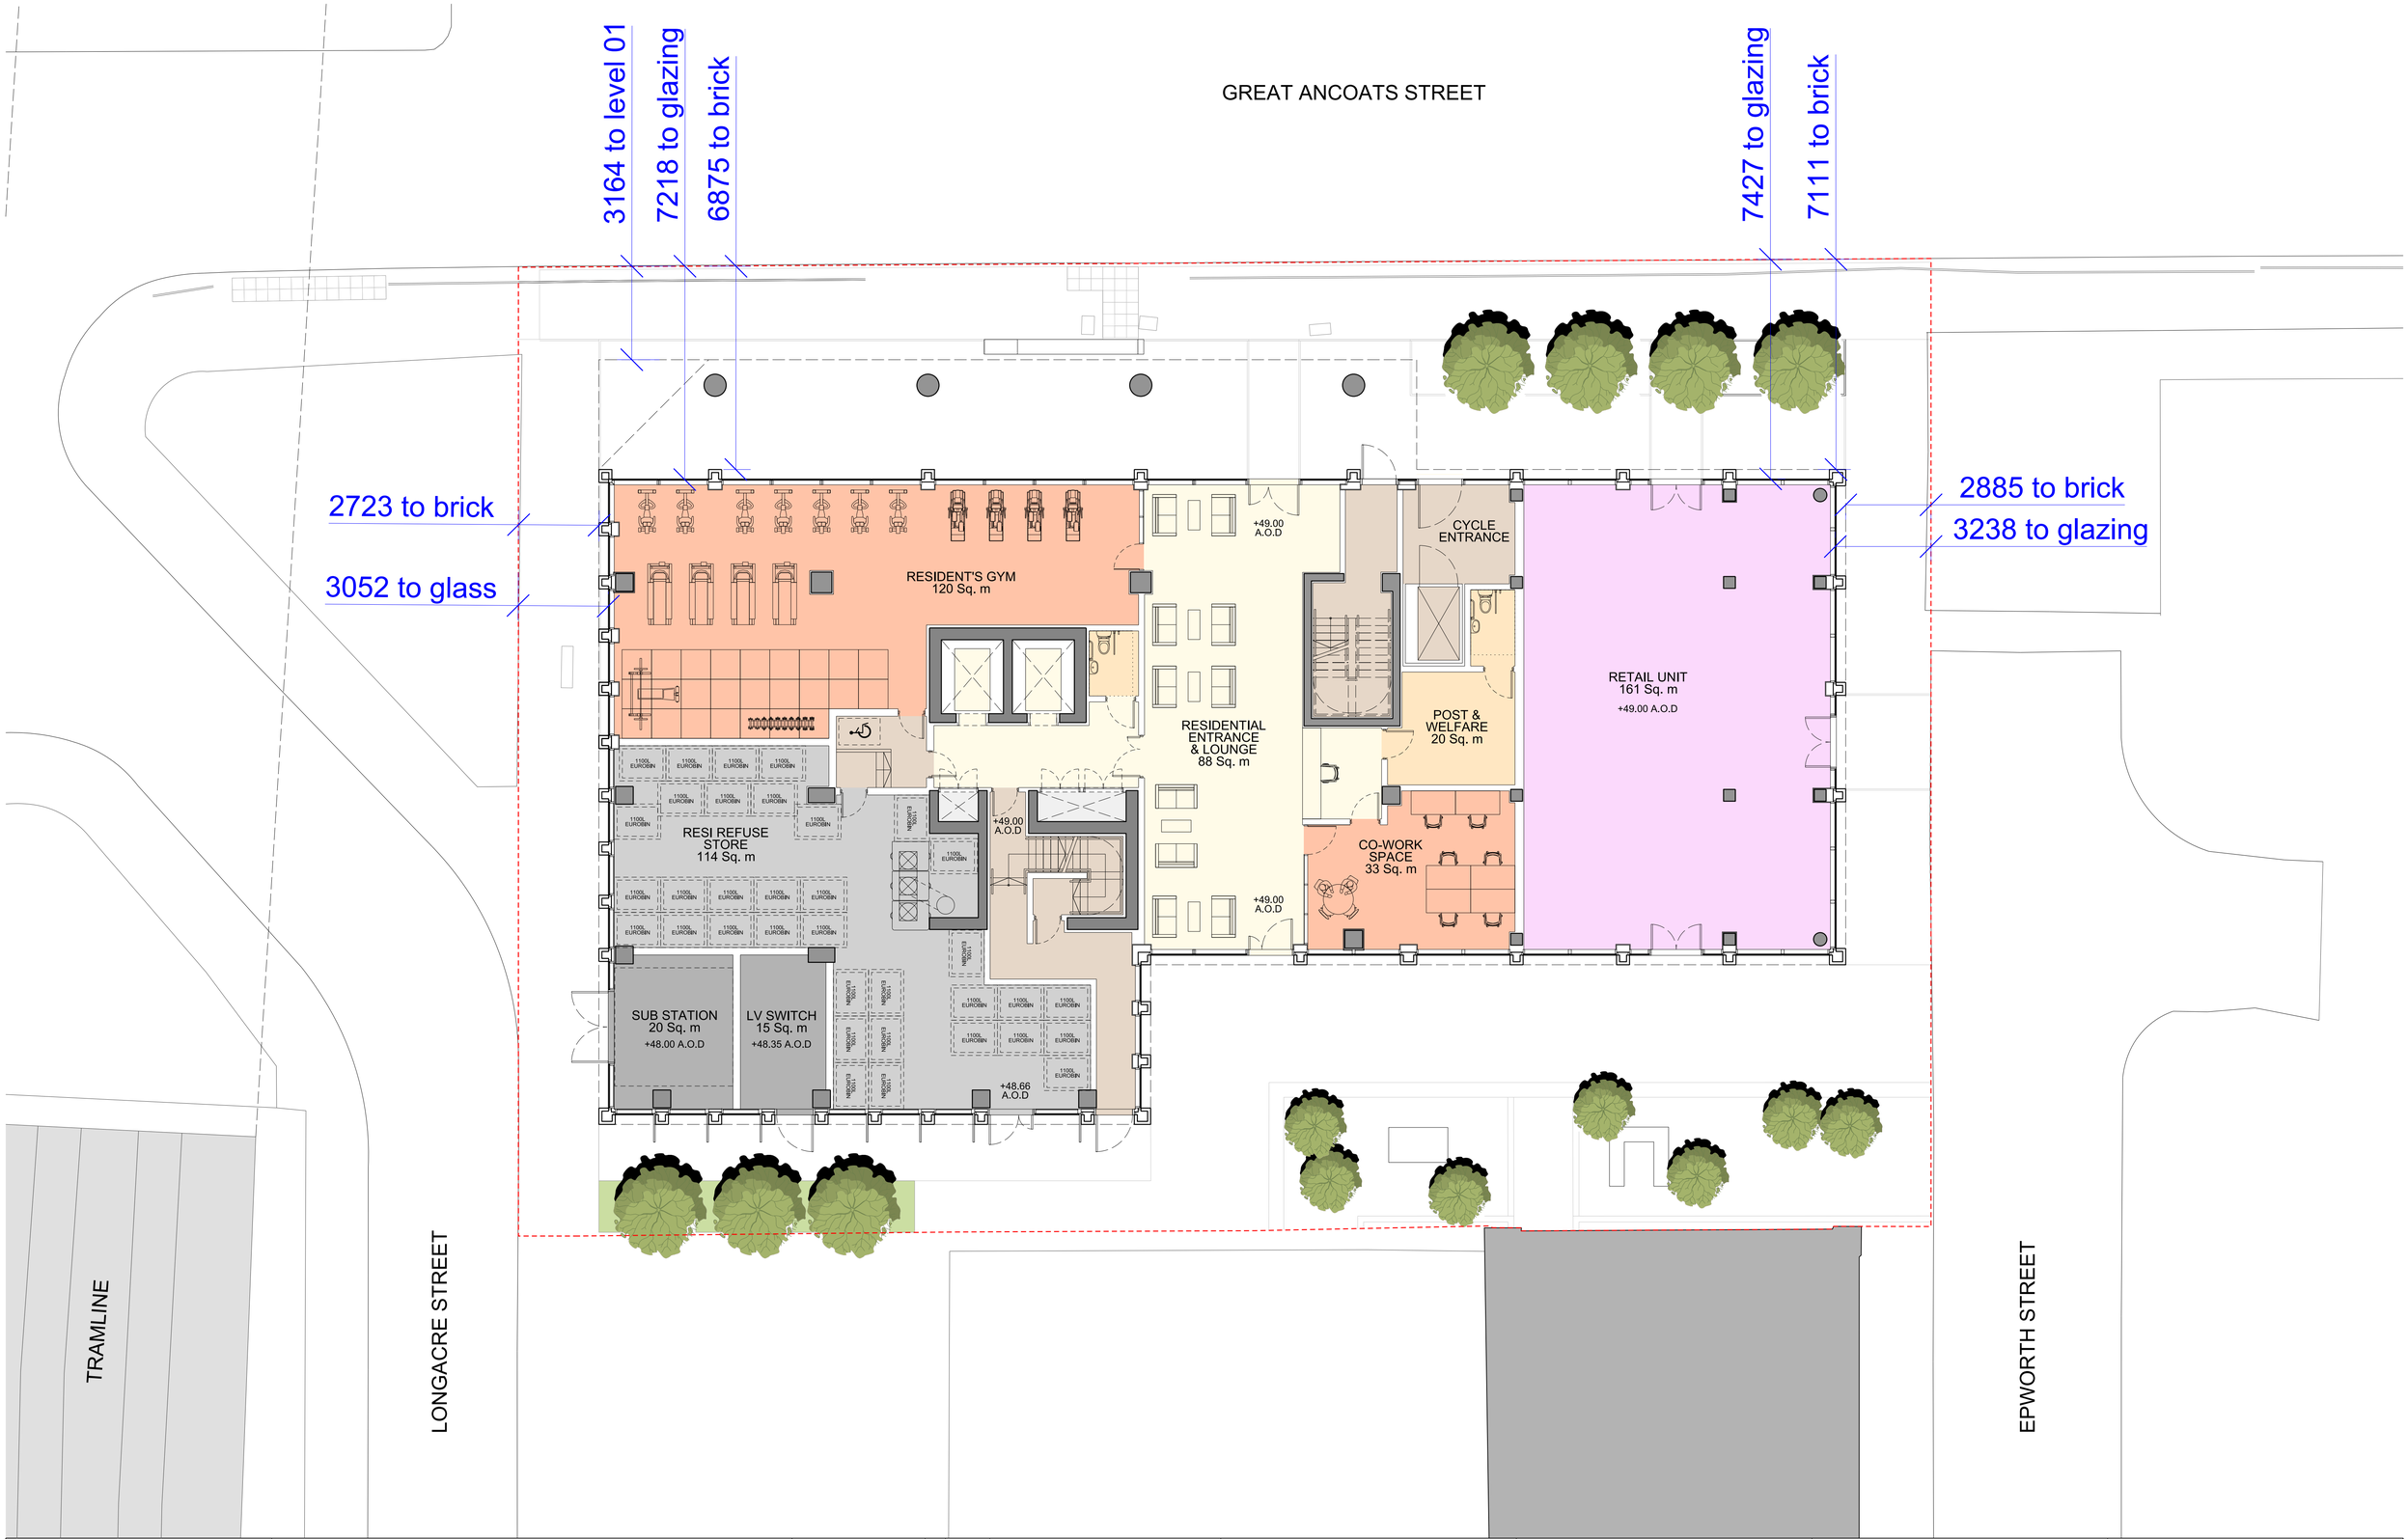

This drawing is copyright
Do not scale off dimensions.
All dimensions to be checked on site by contractor.
Contractor to report any dimensional discrepancies,
errors or omissions prior to commencing on site.

NOTE:

0 2.5 5 10

NORTH

Rev	Date	Description
00	14-05-2020	First Issue

Project Title
VICTORIA HOUSE

Drawing Title
GROUND FLOOR PLAN
INC PAVEMENT DIMENSIONS

Job No	Scale	Date
10122	1:100 @ A1	FEB 2020

Status
FOR PLANNING

Drawing No
10122-A-G200-SK-086

Revision
00

simpsonhaugh
MANCHESTER
Riverside, 4 Commercial St
Manchester M15 4RQ
+44 (0)161 835 2345
www.simpsonhaugh.com

LONDON
5-8 Roberts Place
London EC1R 0BB
+44 (0)20 7549 4000
mail@simpsonhaugh.com

© SimpsonHaugh 2017