

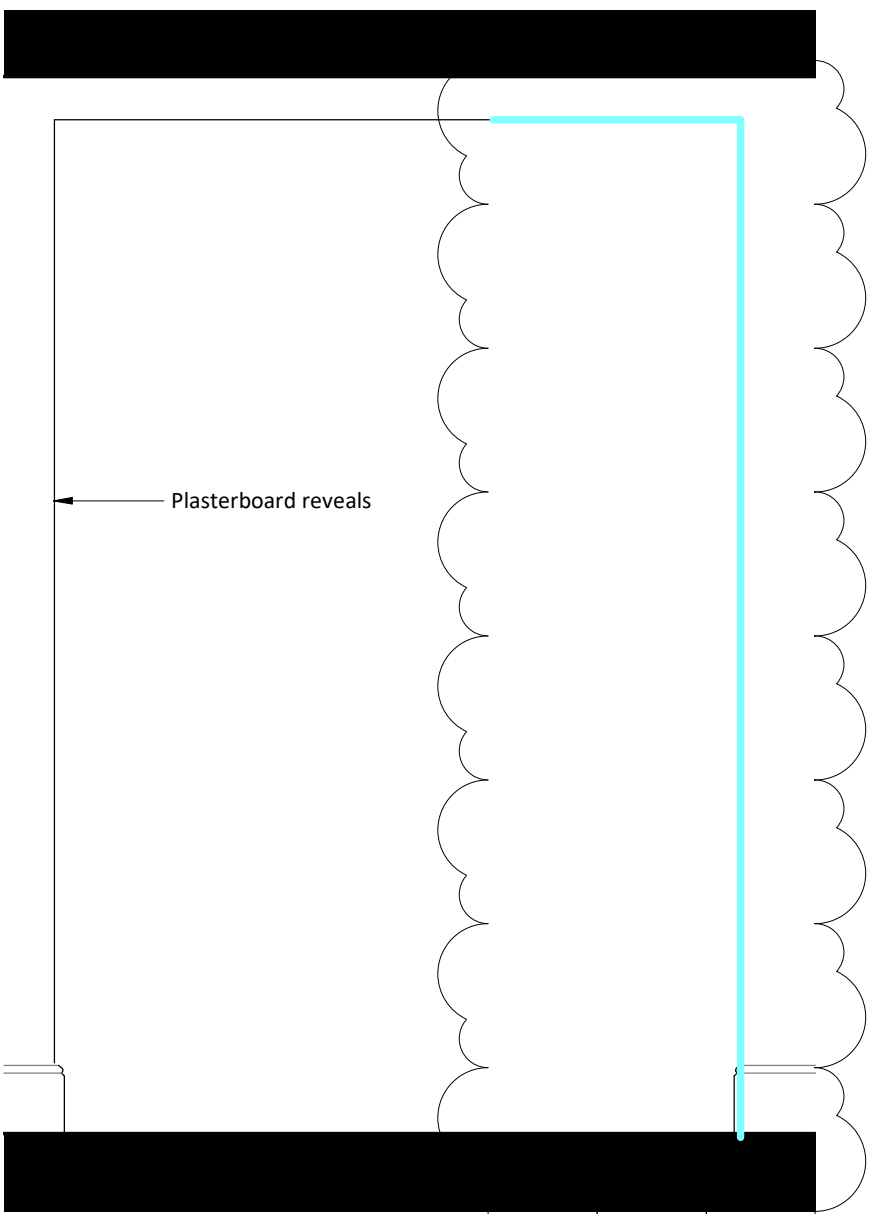


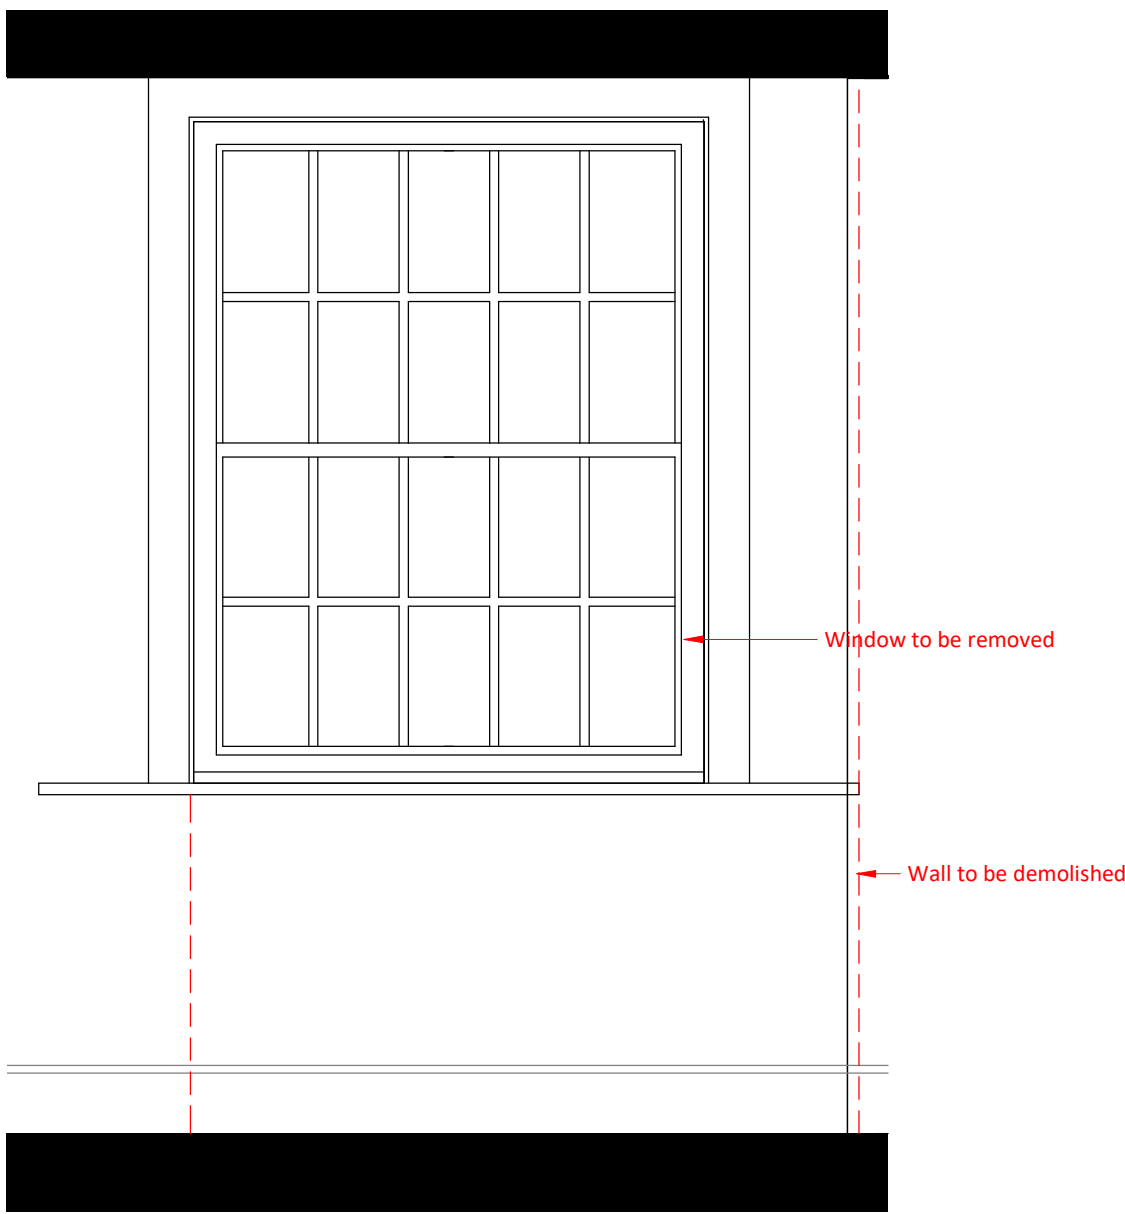


01 Existing window - Ground Floor
1 : 20

02 Proposed opening - Ground Floor
1 : 20

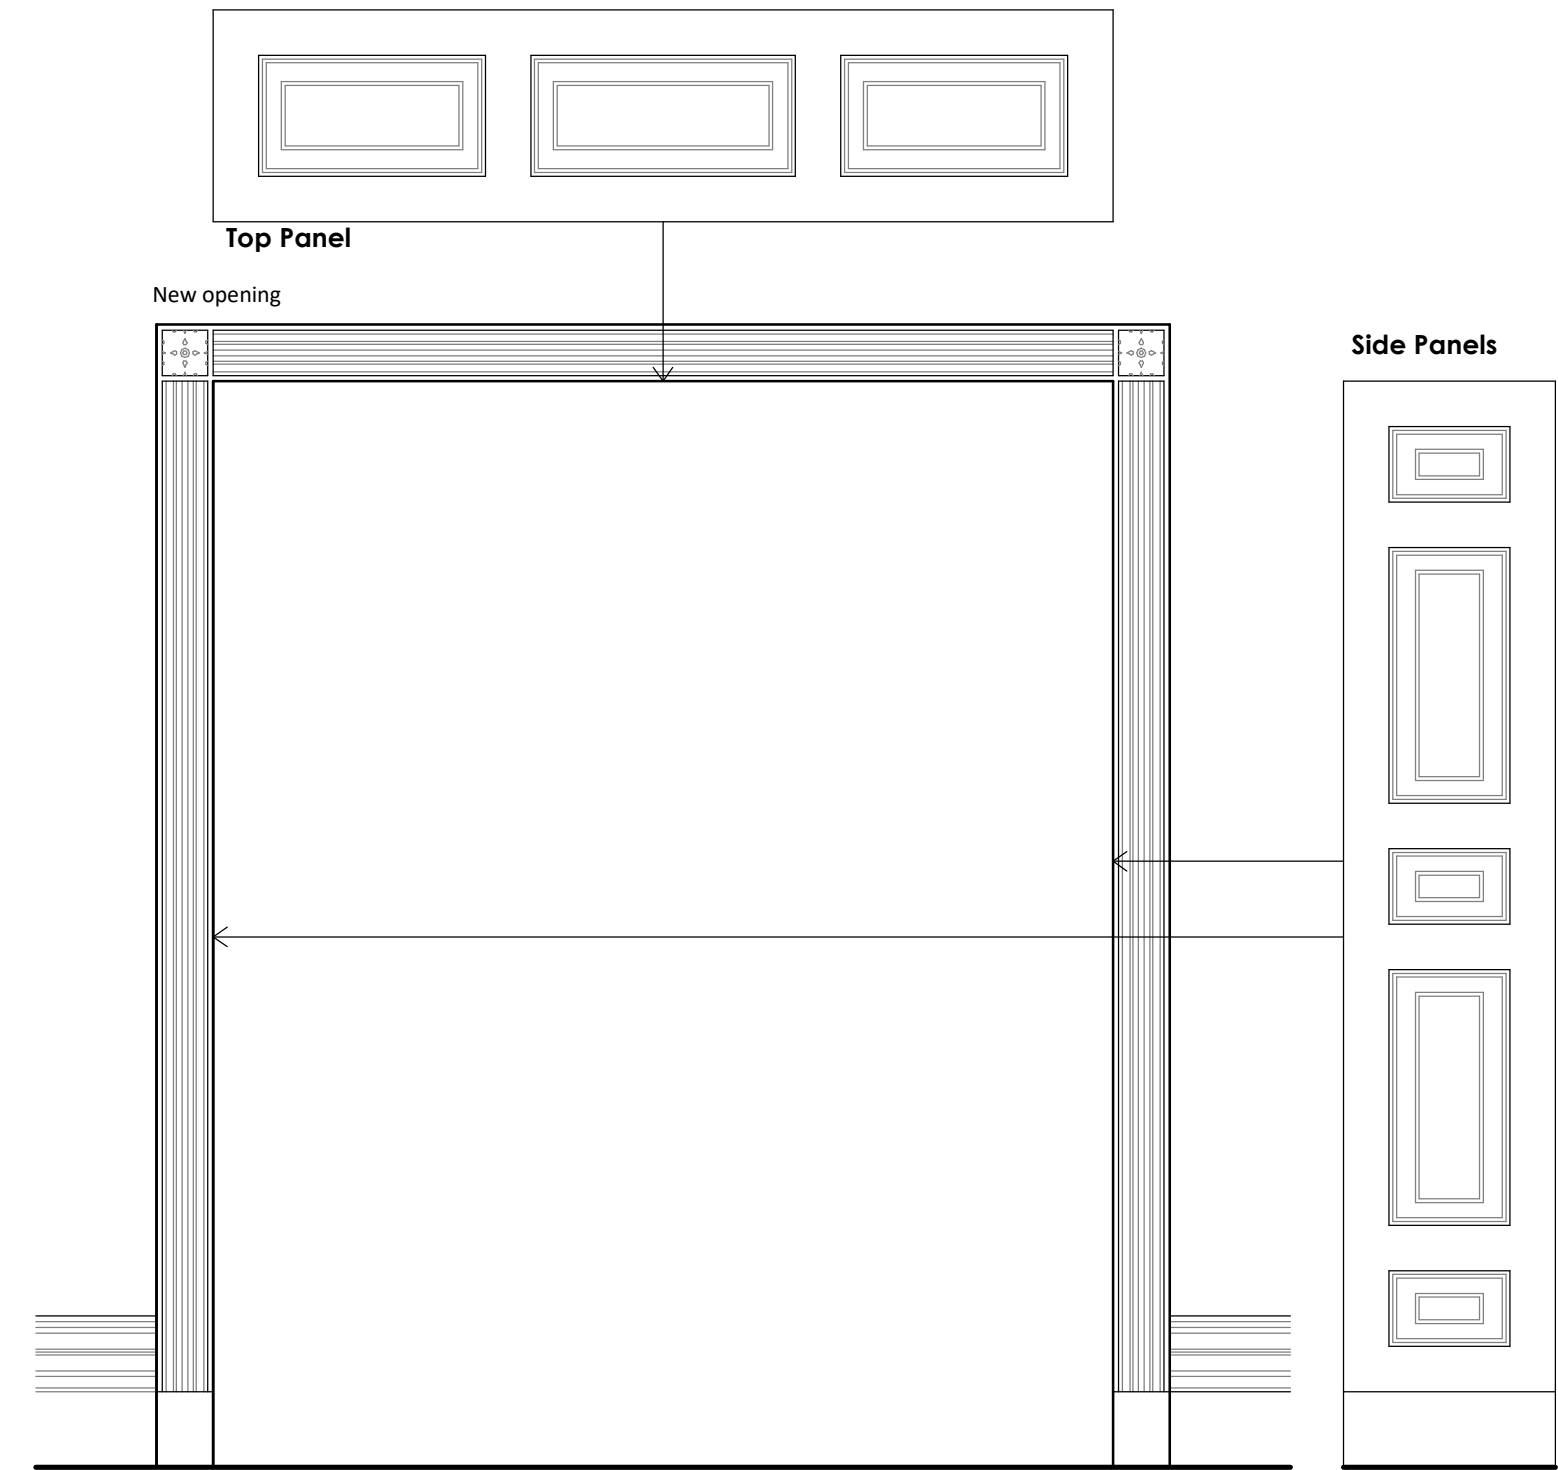


03 New internal opening - Ground Floor
1 : 20

Picture rail and cornice in front bedroom to be retained and unaffected by new opening

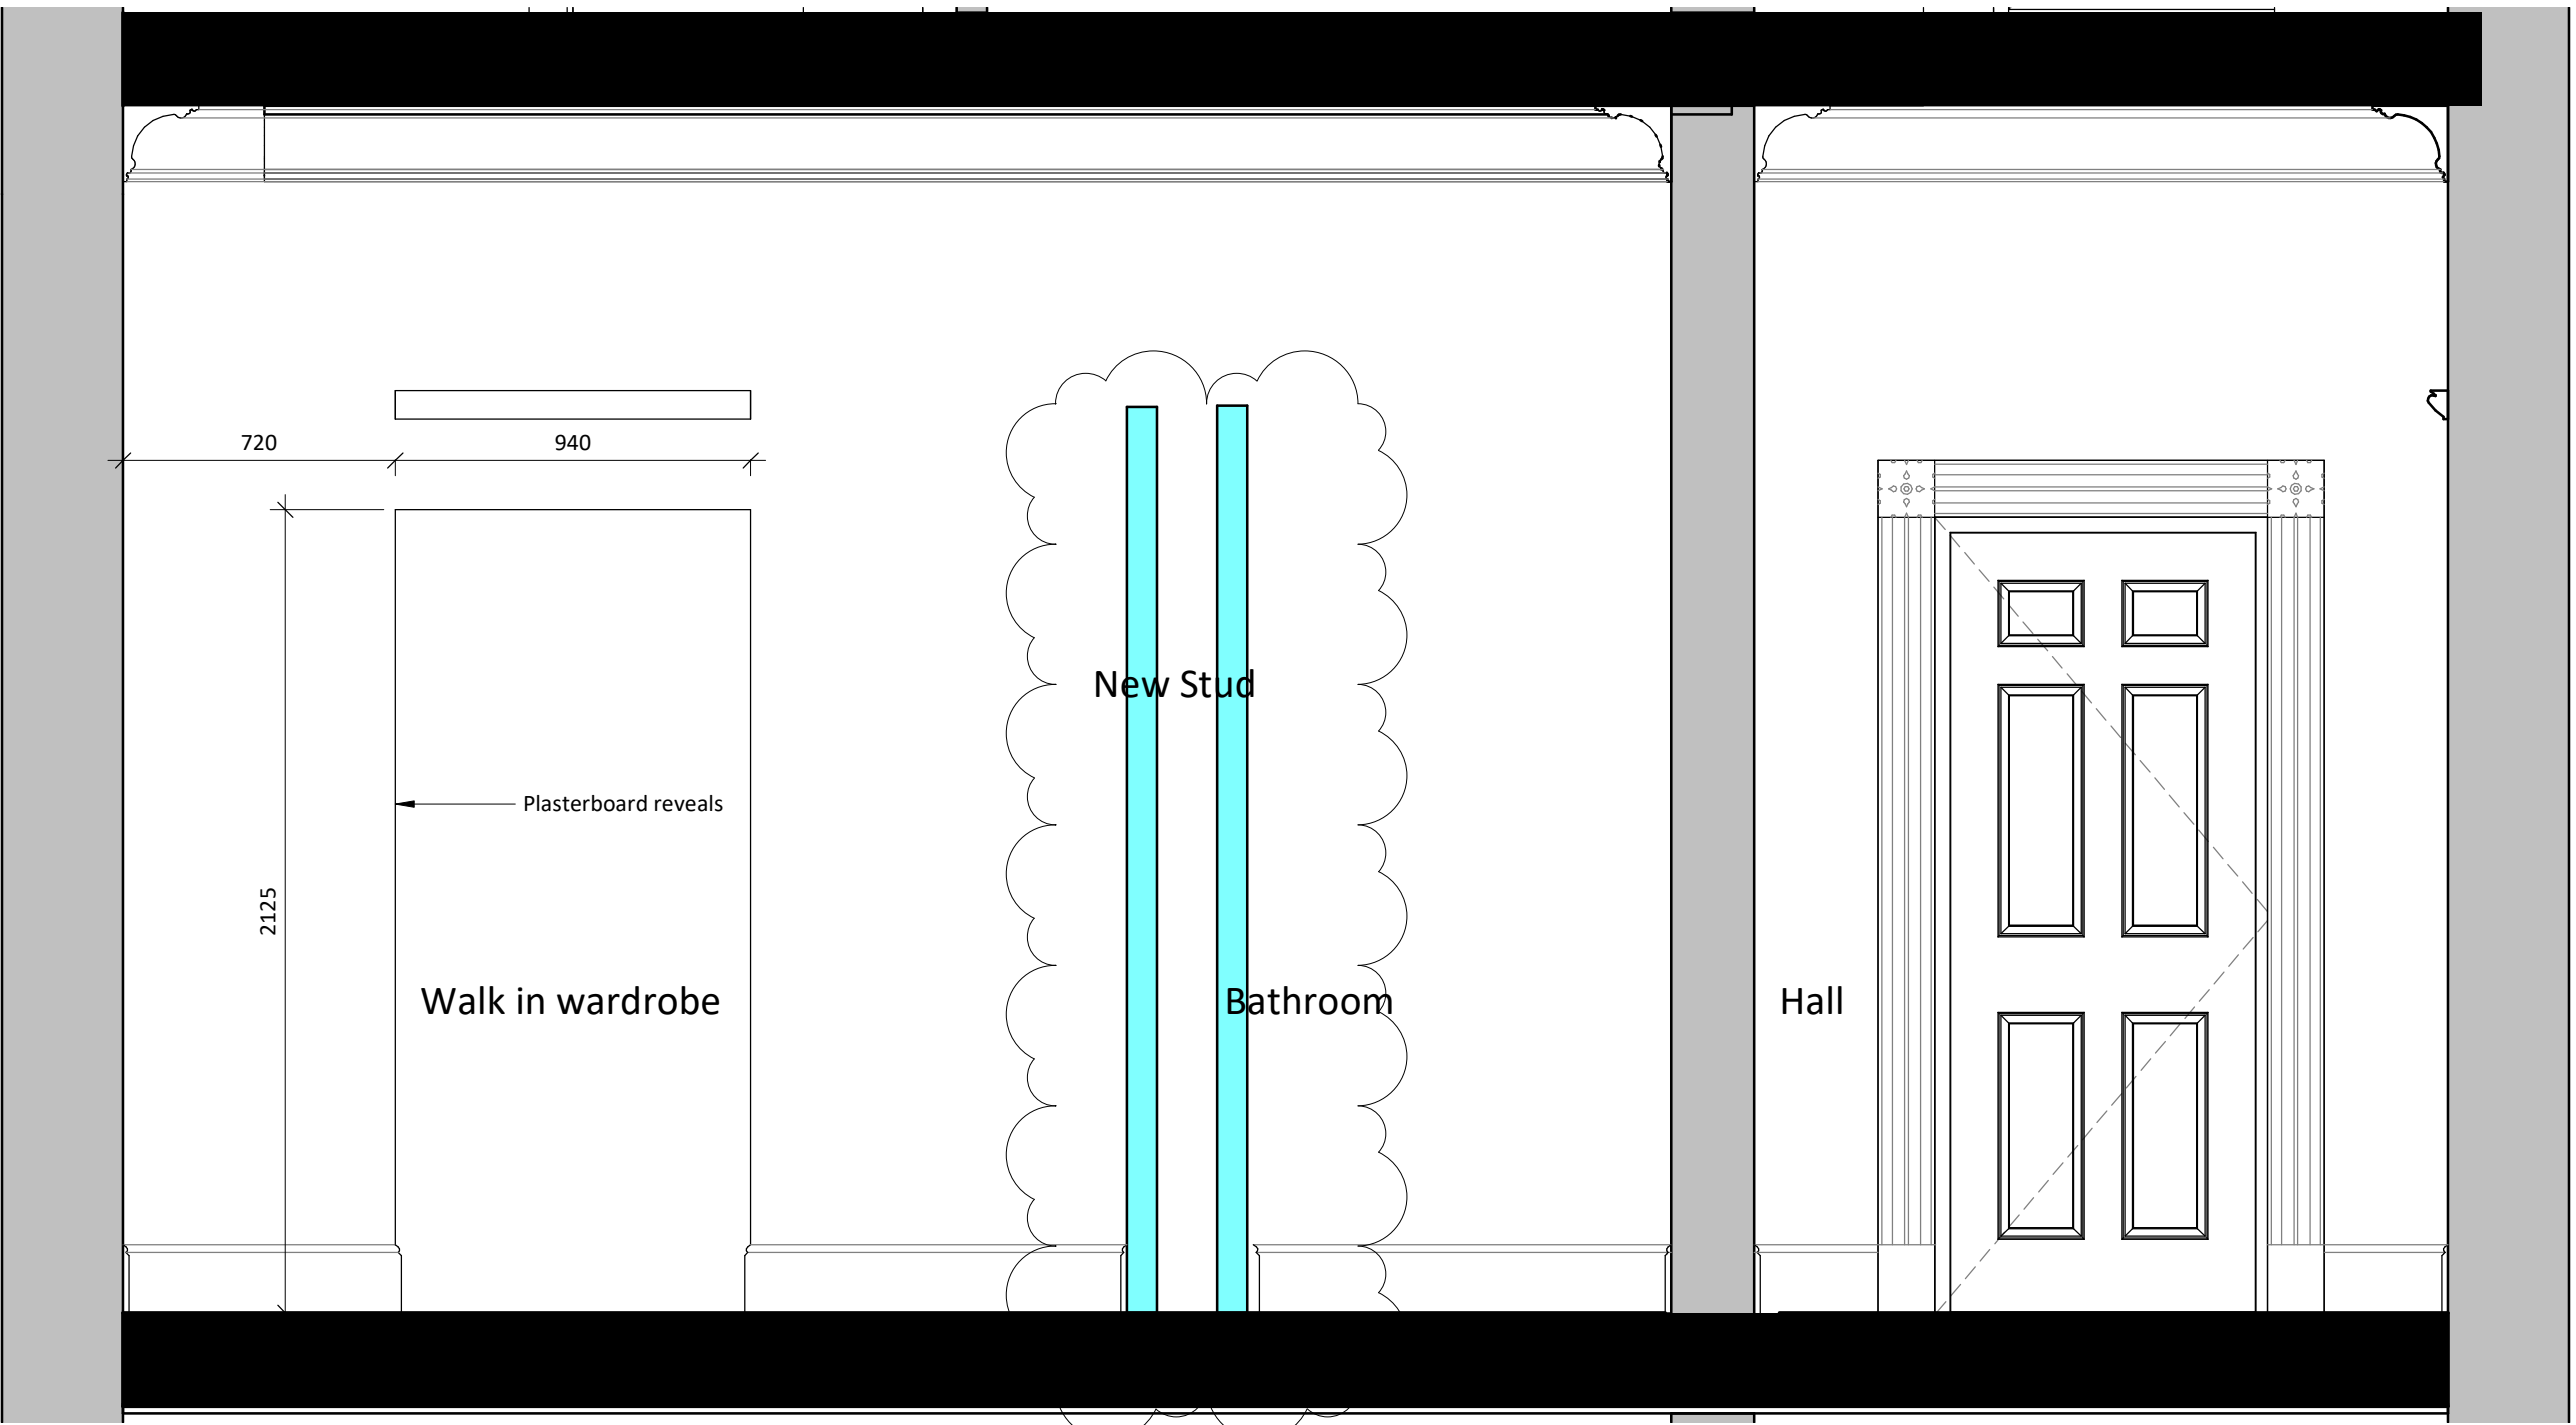


Skirting board to be ammended to suit opening and to receive mitred returns

04 New opening - First Floor
1 : 20

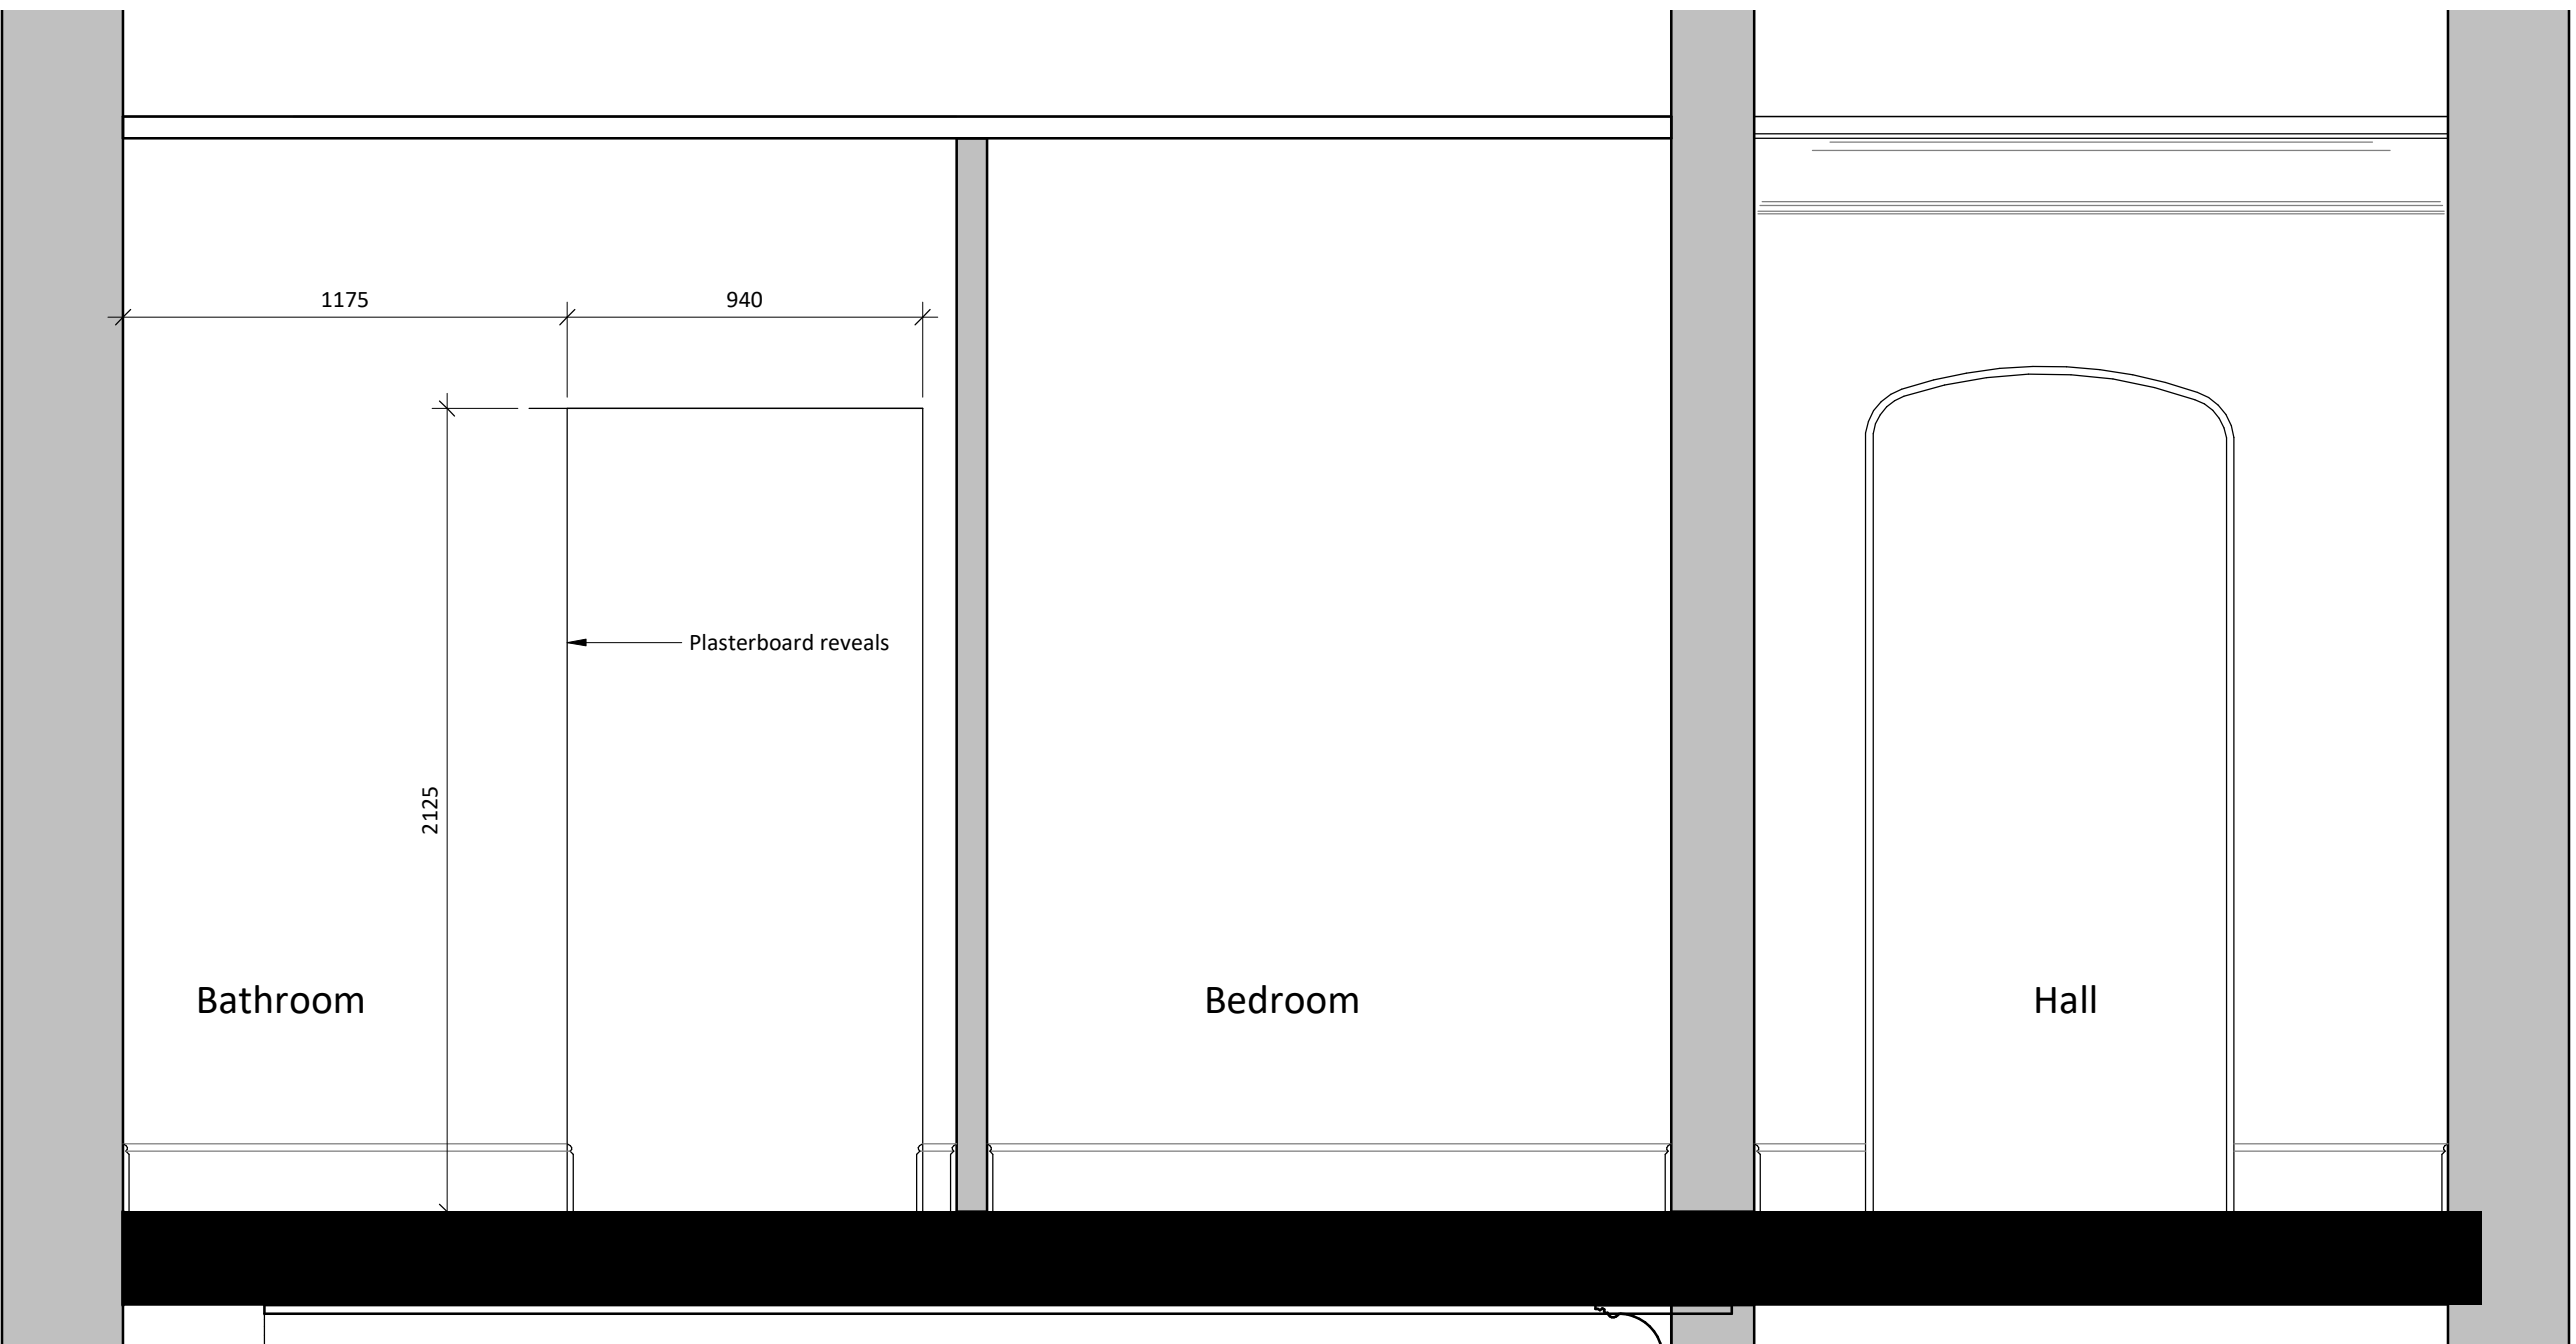


Skirting board to be ammended to suit opening and to receive mitred returns


5 New opening - Second Floor
1 : 20

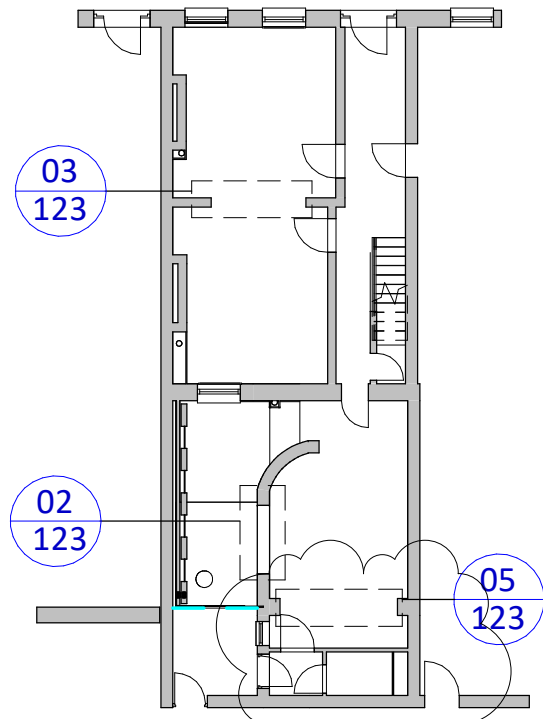

Ground Floor
1 : 200

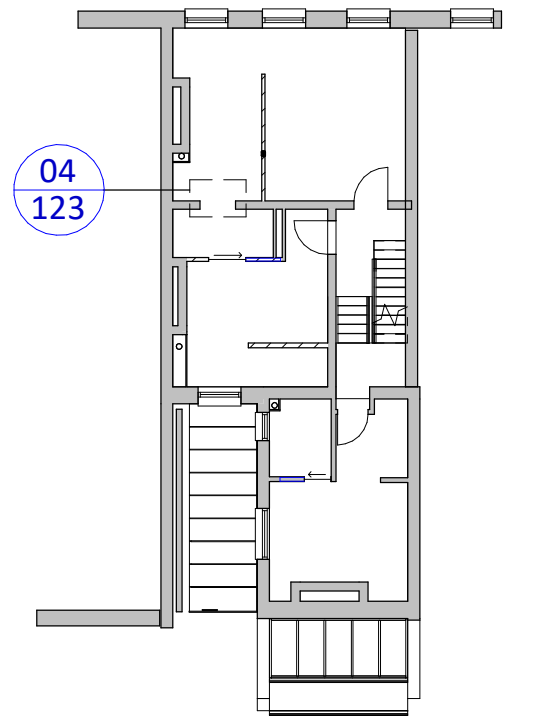

First Floor
1 : 200

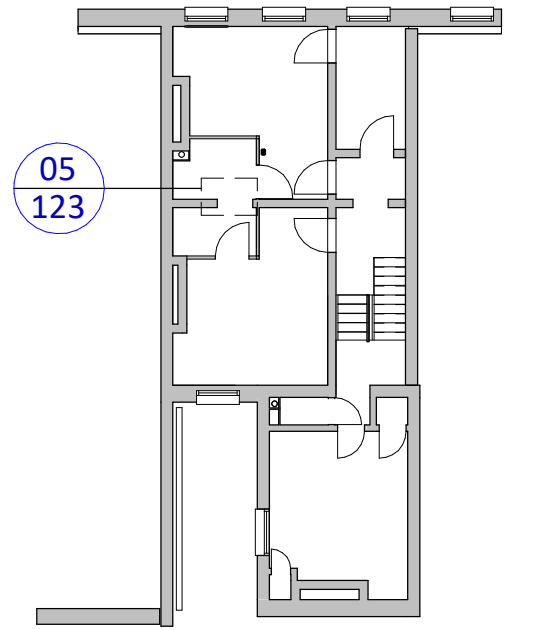

Second Floor
1 : 200

A	09/01/20	HP	Amendmenst shown in blue
Rev	Date	Int	Description



Client:
Nilesh Bhatt

Project:
13 St John Street,
Manchester

Description:
Internal Opening Elevations

Purpose of Issue:

Building Regulations

Drawn By: HP
Checked By: VS
Date: 30/09/19
Scale @ A1: As indicated

Job No: 3521
Status Code: S2
Drawing No: 223
Rev: A

File Identifier:
SJ-BTP-00-E-DR-A-3521_223

Elizabeth House, 486 Didsbury Road, Heaton Mersey, Stockport, SK4 3BS
t 0161 443 1221 e info@bernardtaylor.co.uk www.btparchitects.co.uk