


MapServe

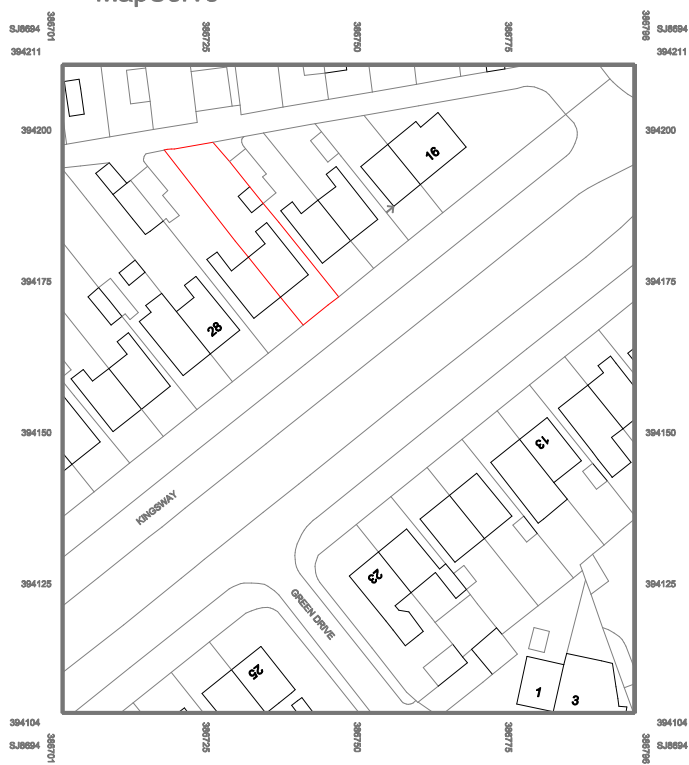

© Crown copyright 2020 Ordnance Survey 100033143

Drawing Title:

O.S. MAP

Site Address:

24 KINGSWAY, MANCHESTER M19 2DD

Scale: 1:1250

Drwg No. 24K/SP01

