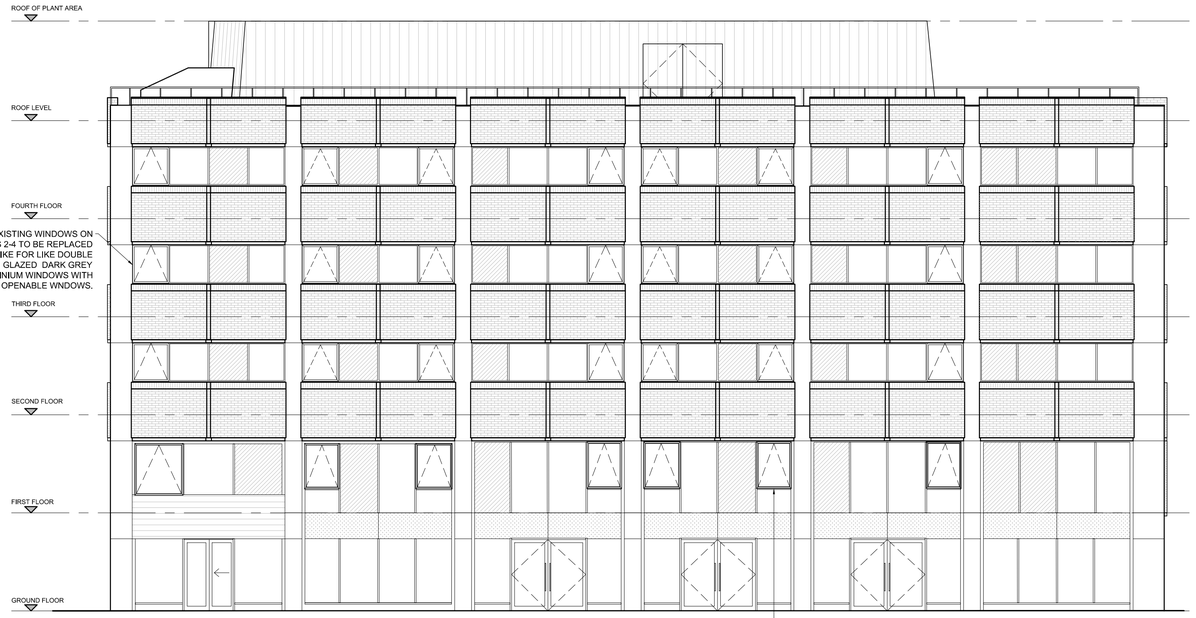

JOHN DALTON STREET ELEVATION
SCALE 1:100



FOUR YARDS ELEVATION
SCALE 1:100



MATERIAL KEY:

	WINDOWS CHANGED LIKE FOR LIKE TO DARK GREY DOUBLE GLAZED ALUMINIMUM WINDOWS WITH OPENABLE WINDOWS.
	LOOK-A-LIKE GLAZING PANELS TO SUIT GLAZING SYSTEM
	EXISTING ADVERTISEMENT PANELS IN CURTAIN WALLING
	METAL CLADDING OF EXISTING AND PROPOSED ROOF EXTENSION TO MATCH.
	EXISTING METAL LOUVRES TO CURTAIN WALLS

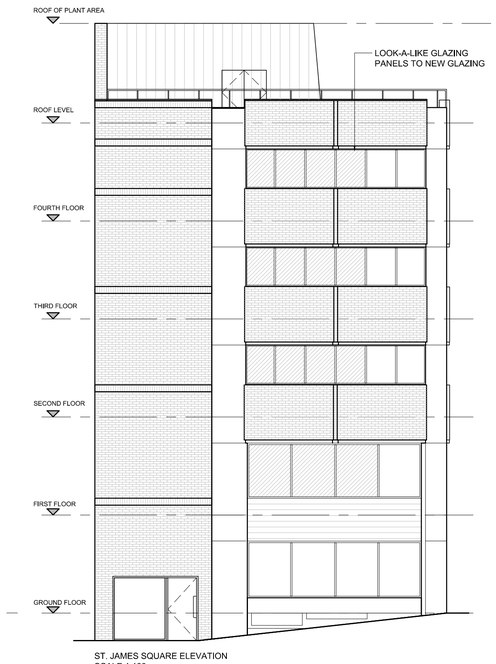

ST. JAMES SQUARE ELEVATION
SCALE 1:100

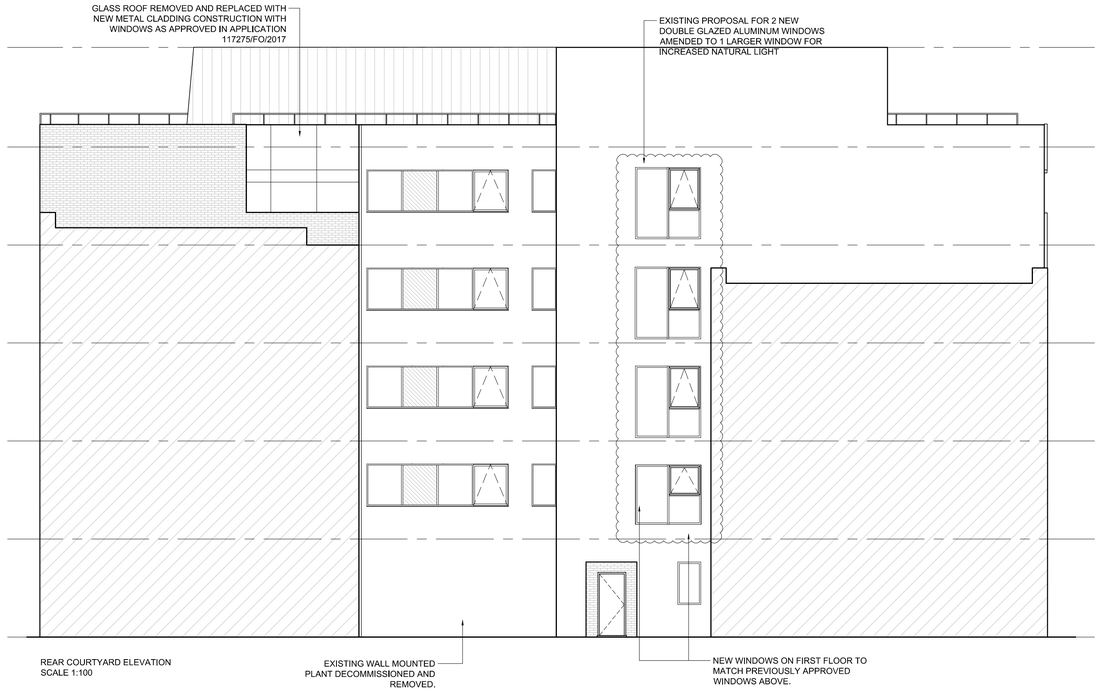

REAR COURTYARD ELEVATION
SCALE 1:100

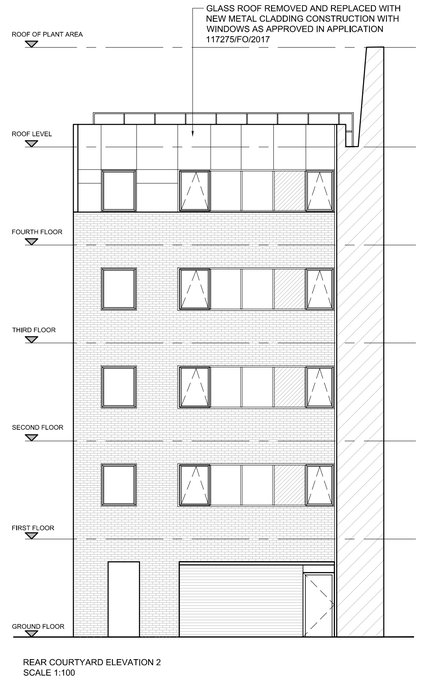

REAR COURTYARD ELEVATION 2
SCALE 1:100

REV: C	DATE: 07/01/20	DRAWN: AS	CHECKED: AC

HIGHLIGHTED WINDOWS ALTERED FOLLOWING SITE PROPOSAL.

REV: B	DATE: 12/07/19	DRAWN: LC	CHECKED: AC

WINDOW SYSTEM AMENDED TO ALTERNATIVE MANUFACTURER.

REV: A	DATE: 28/05/19	DRAWN: LC	CHECKED: AC

WINDOW SYSTEM PROFILE REDUCED TO INCREASE SIGHTLINE.

REVISIONS

This design is copyright ©

RESIDENTIAL CONVERSION

11 ST. JAMES SQUARE, MANCHESTER

PROPOSED ELEVATIONS

Drawn: LC	Scale: 1:100 @ A1
Date: MAR 19	Checked: AC

brewsterbye architects
5 NORTH HILL ROAD
HEADINGLEY
LEEDS
LS6 2EN
telephone
0113 2754000
facsimile
0113 2844250
e.mail
info@brewsterbye.co.uk

Dwg No: 432/38(02)202 C