


KEY : PLAN

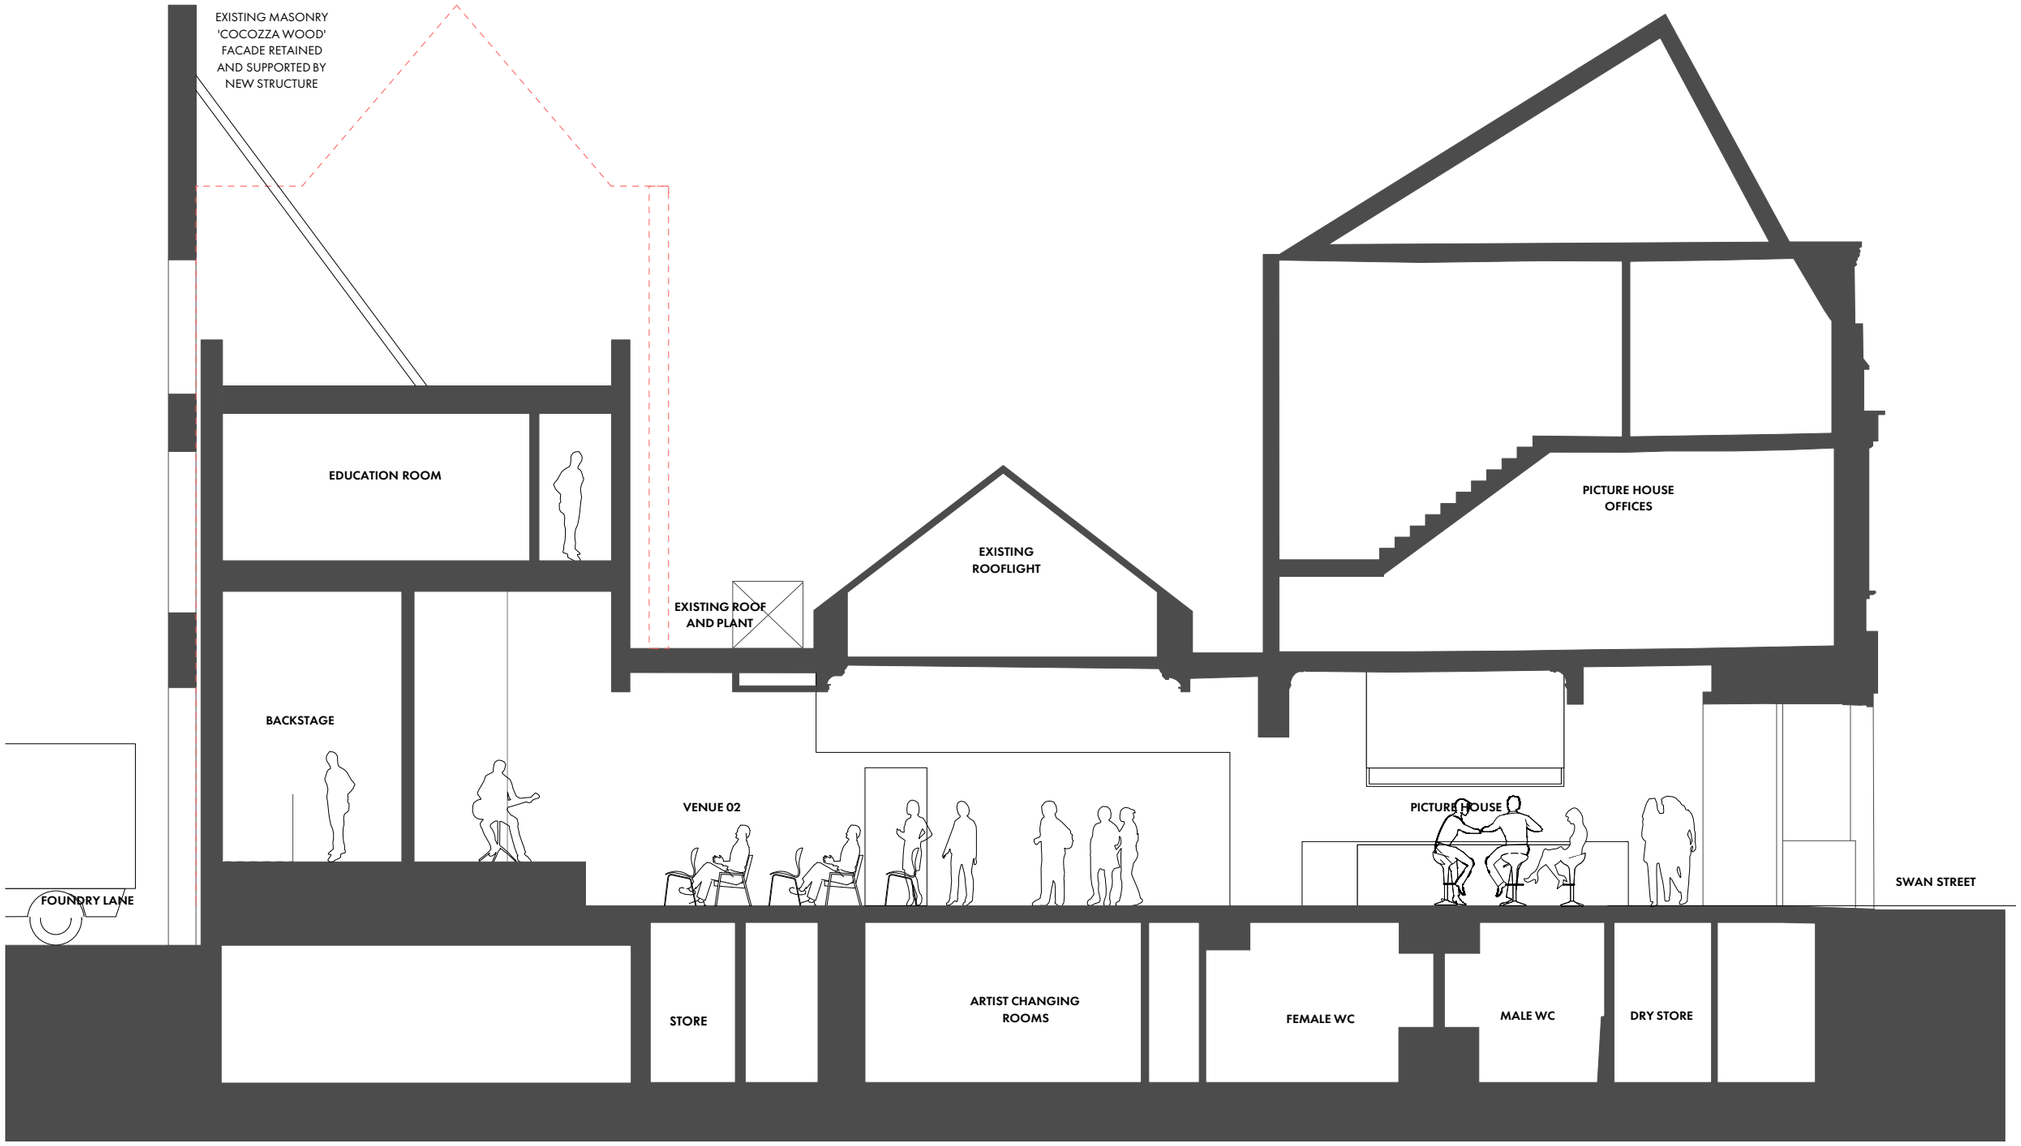

PROPOSED SECTION BB
THROUGH VENUE 02 AND PICTUREHOUSE

OMIArchitects

www.omiarchitects.com

BAND ON THE WALL
PROPOSED SECTION BB THROUGH VENUE 02
1387 | L 1501 A | JULY '20 | 1:100 @A3