


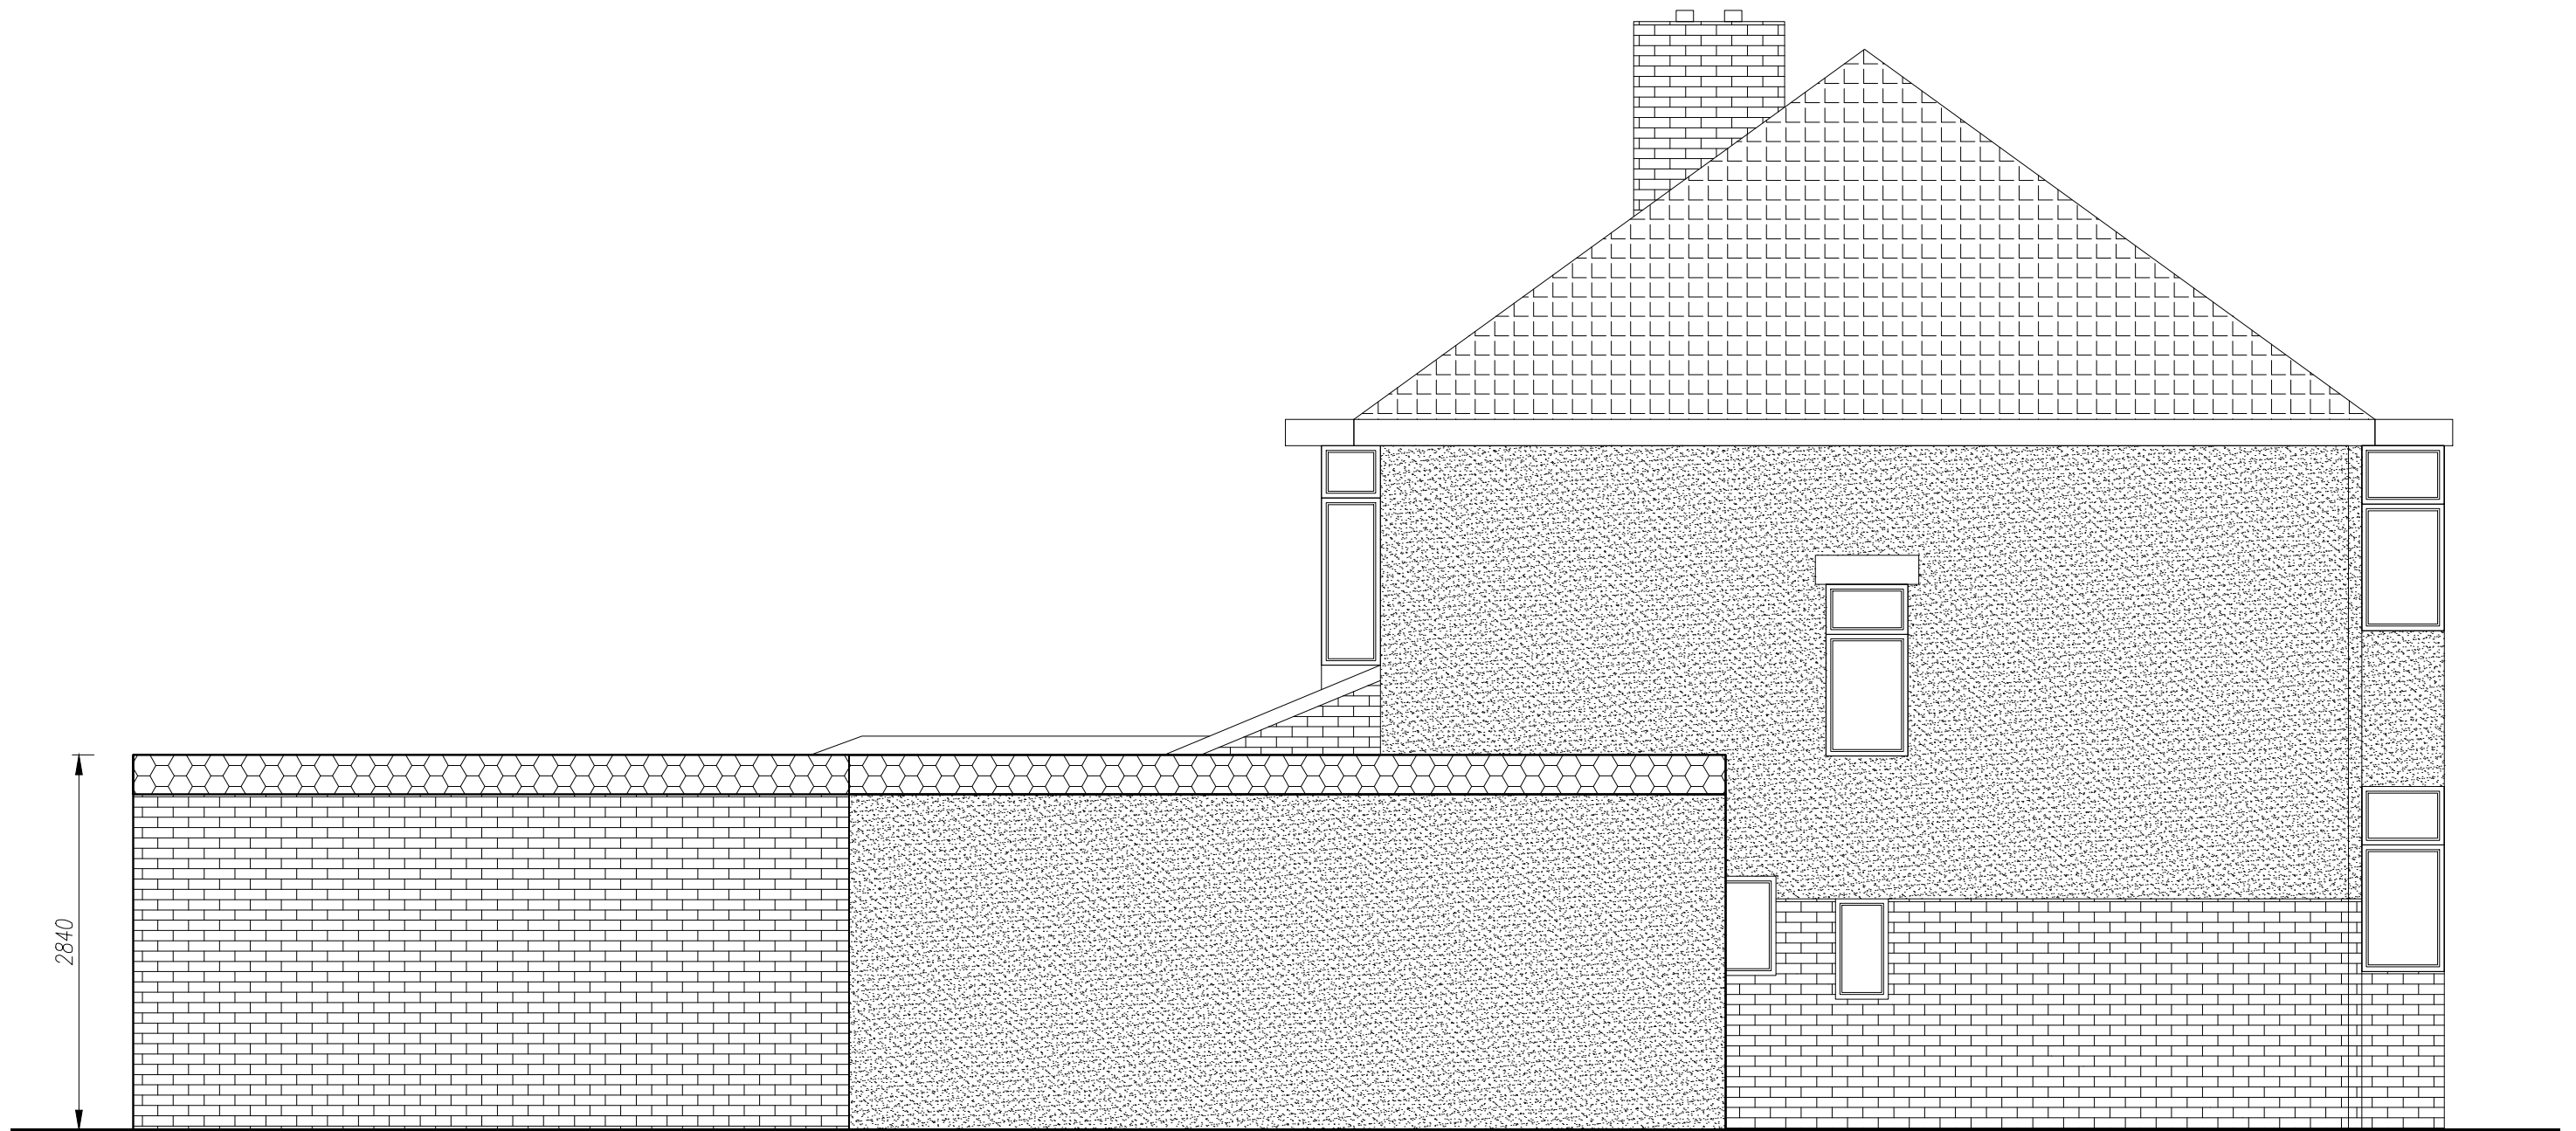

EXISTING GABLE ELEVATION (1:50)
(INCLUDING EXISTING GARAGE STRUCTURE)

ADDITIONAL DRAWINGS AS REQUESTED BY PLANNING DEPARTMENT

JUNE 20 – ADDITIONAL DRAWINGS AS REQUESTED BY PLANNING DEPT'			
MAY 20 –DRAWINGS FOR LOCAL AUTHORITY APPROVAL			TO BE PRINTED AT A3
LOCATION ADDRESS: 42 SPRINGDALE GARDENS, DIDSBURY M20	DRAWING TITLE:	DATE:	SHEET No:
	EXISTING GABLE ELEVATION (WITH GARAGE)	JUNE 20	03 OF 04
	PROJECT DESCRIPTION: PROPOSED 2 STOREY SIDE & PART REAR EXTENSION PLUS DEMOLITION OF GARAGE & ITS REPLACEMENT WITH A HABITABLE STRUCTURE.	DRAWING NUMBER: Extra Drg 20	