

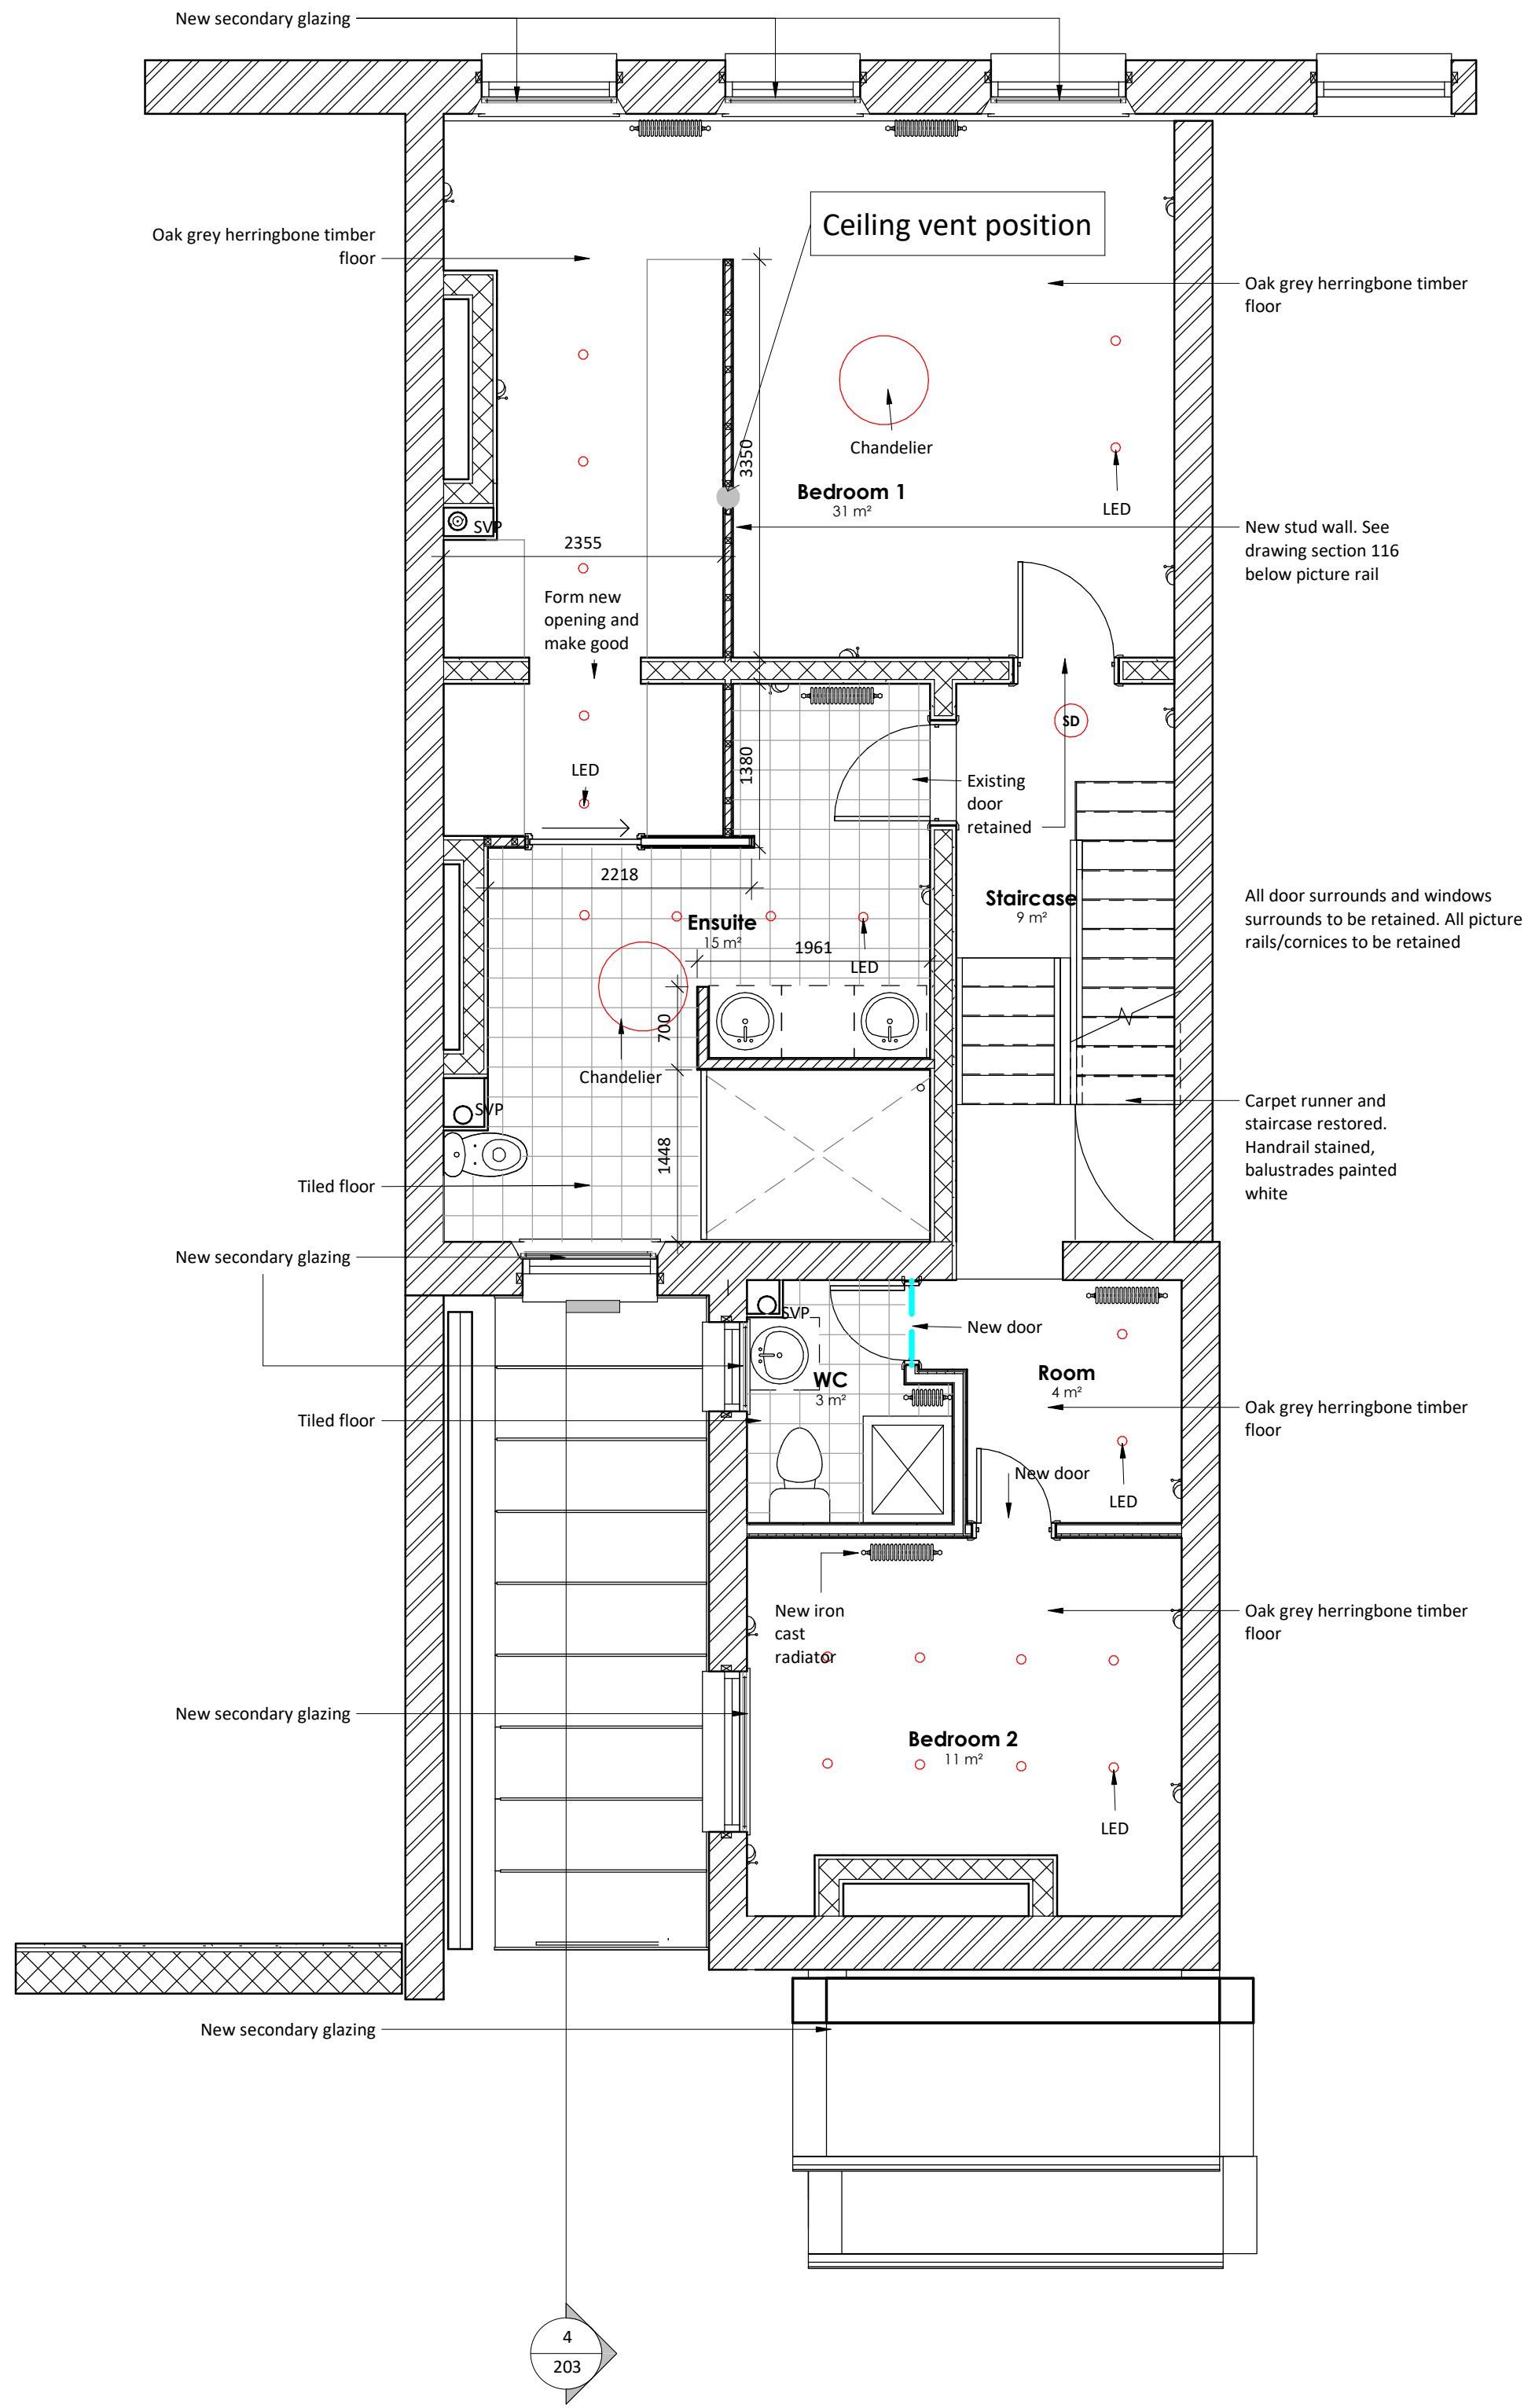


First Floor
72m2 (775ft2)

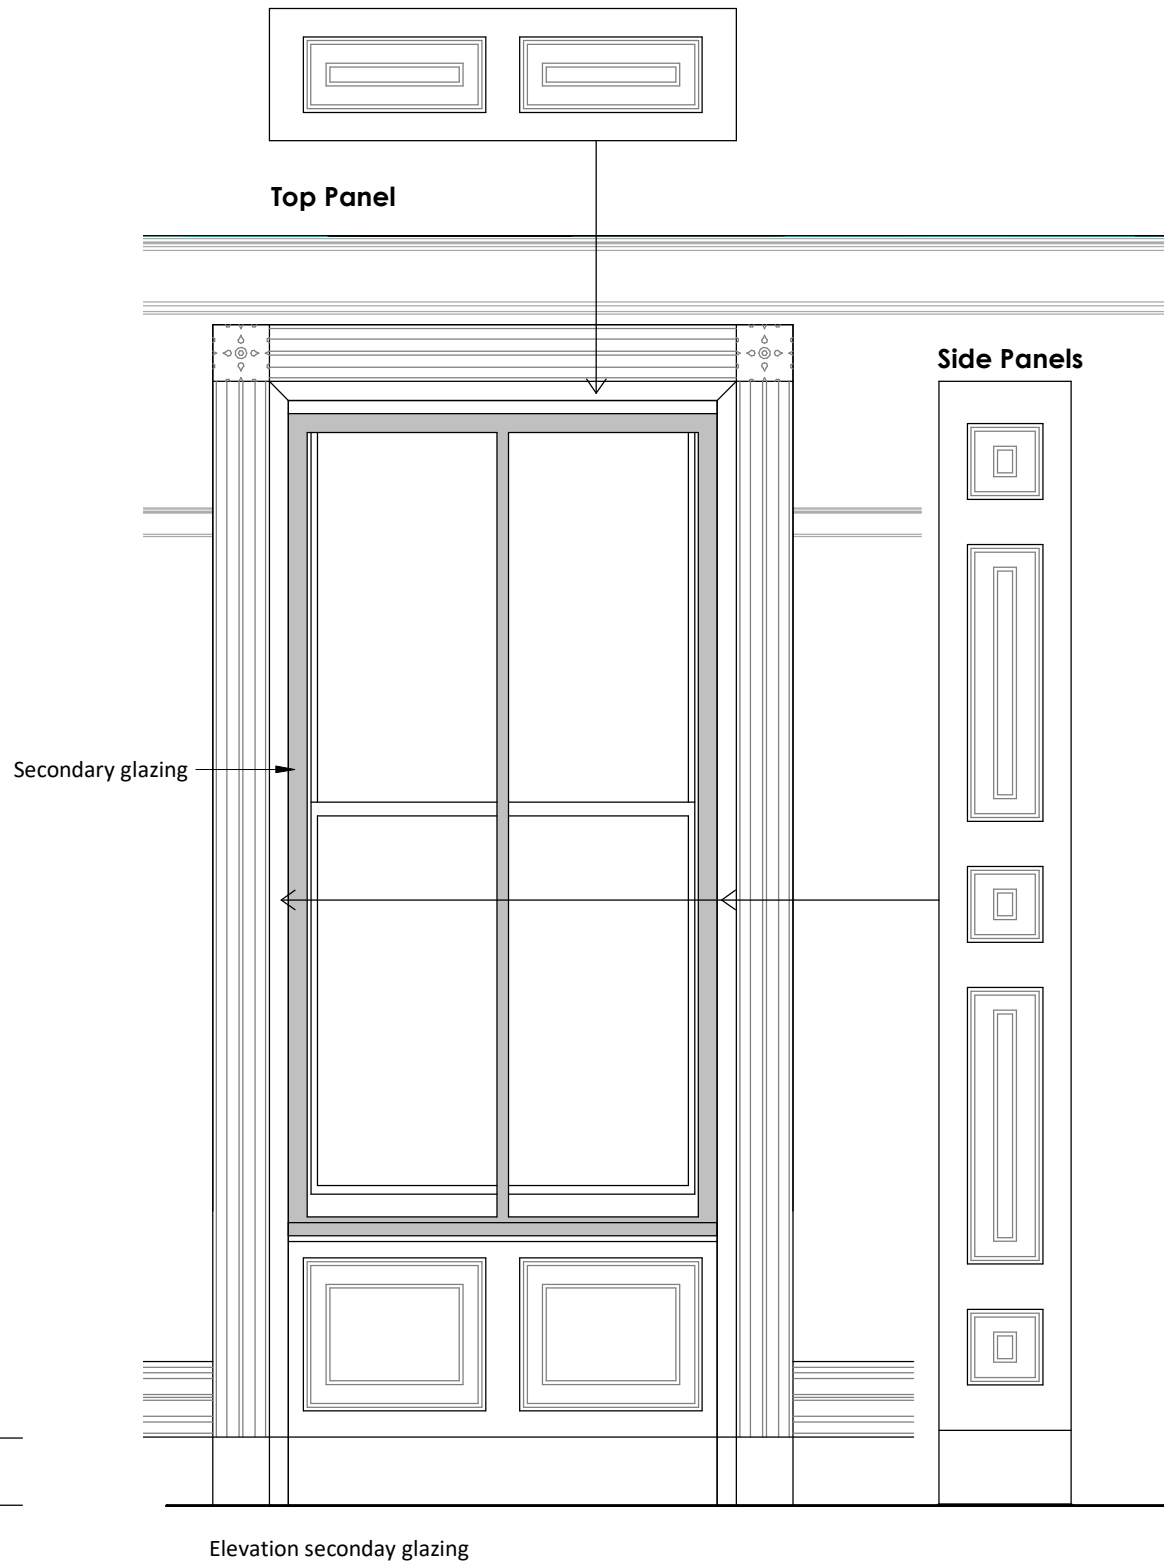

01 First Floor as Proposed
1 : 50

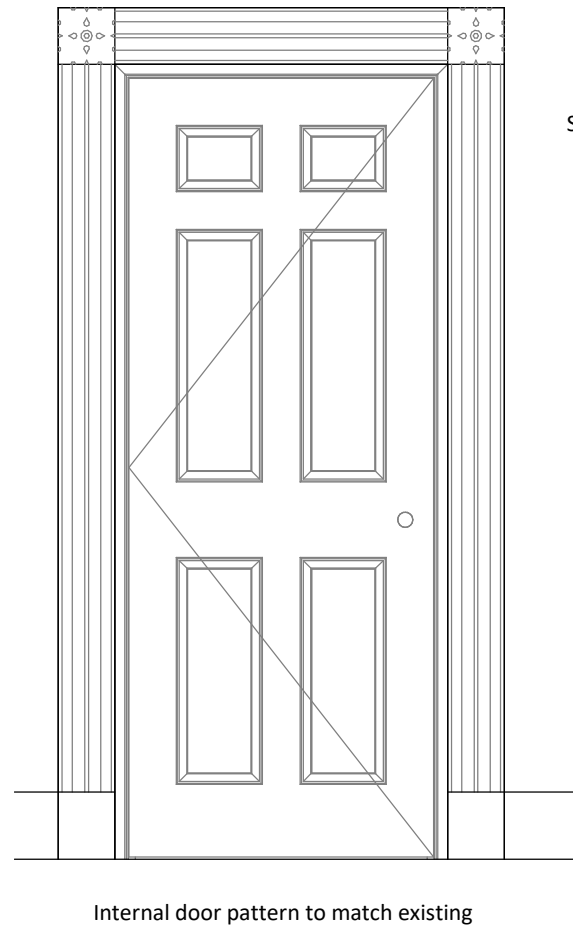

- Note:
- a) Strip out existing bathroom and doors as indicated on 106 Demolition Plan
 - b) Allow £20K provisional sum for bathrooms
 - c) Purpose made walk in wardrobes allow provisional sum £10K
 - d) Install radiators and power points
 - e) All lighting to be controlled from Ipad/iphone setting as well as switches
 - h) All plaster details to be repaired, cleared of paint and redecorated
 - i) Allow for new partition to form wardrobe and alterations

C	09/09/19	HP	Room areas
B	31/07/19	VS	Area added
A	29/07/19	VS	Scale bar added
Rev	Date	Int	Description



Client:
Nilesh Bhatt

Project:
**13 St John Street,
Manchester**

Description:
Proposed First Floor

Purpose of Issue:
Building Regulations

Drawn By: HP Checked By: VS Date: 09/09/19 Scale @ A1: As indicated

Job No: 3521 Status Code: S0 Drawing No: 210 Rev: C

File Identifier:
SJ-BTP-00-1F-DR-A-3521_210