


PLANNING DRAWING FOR APPROVAL

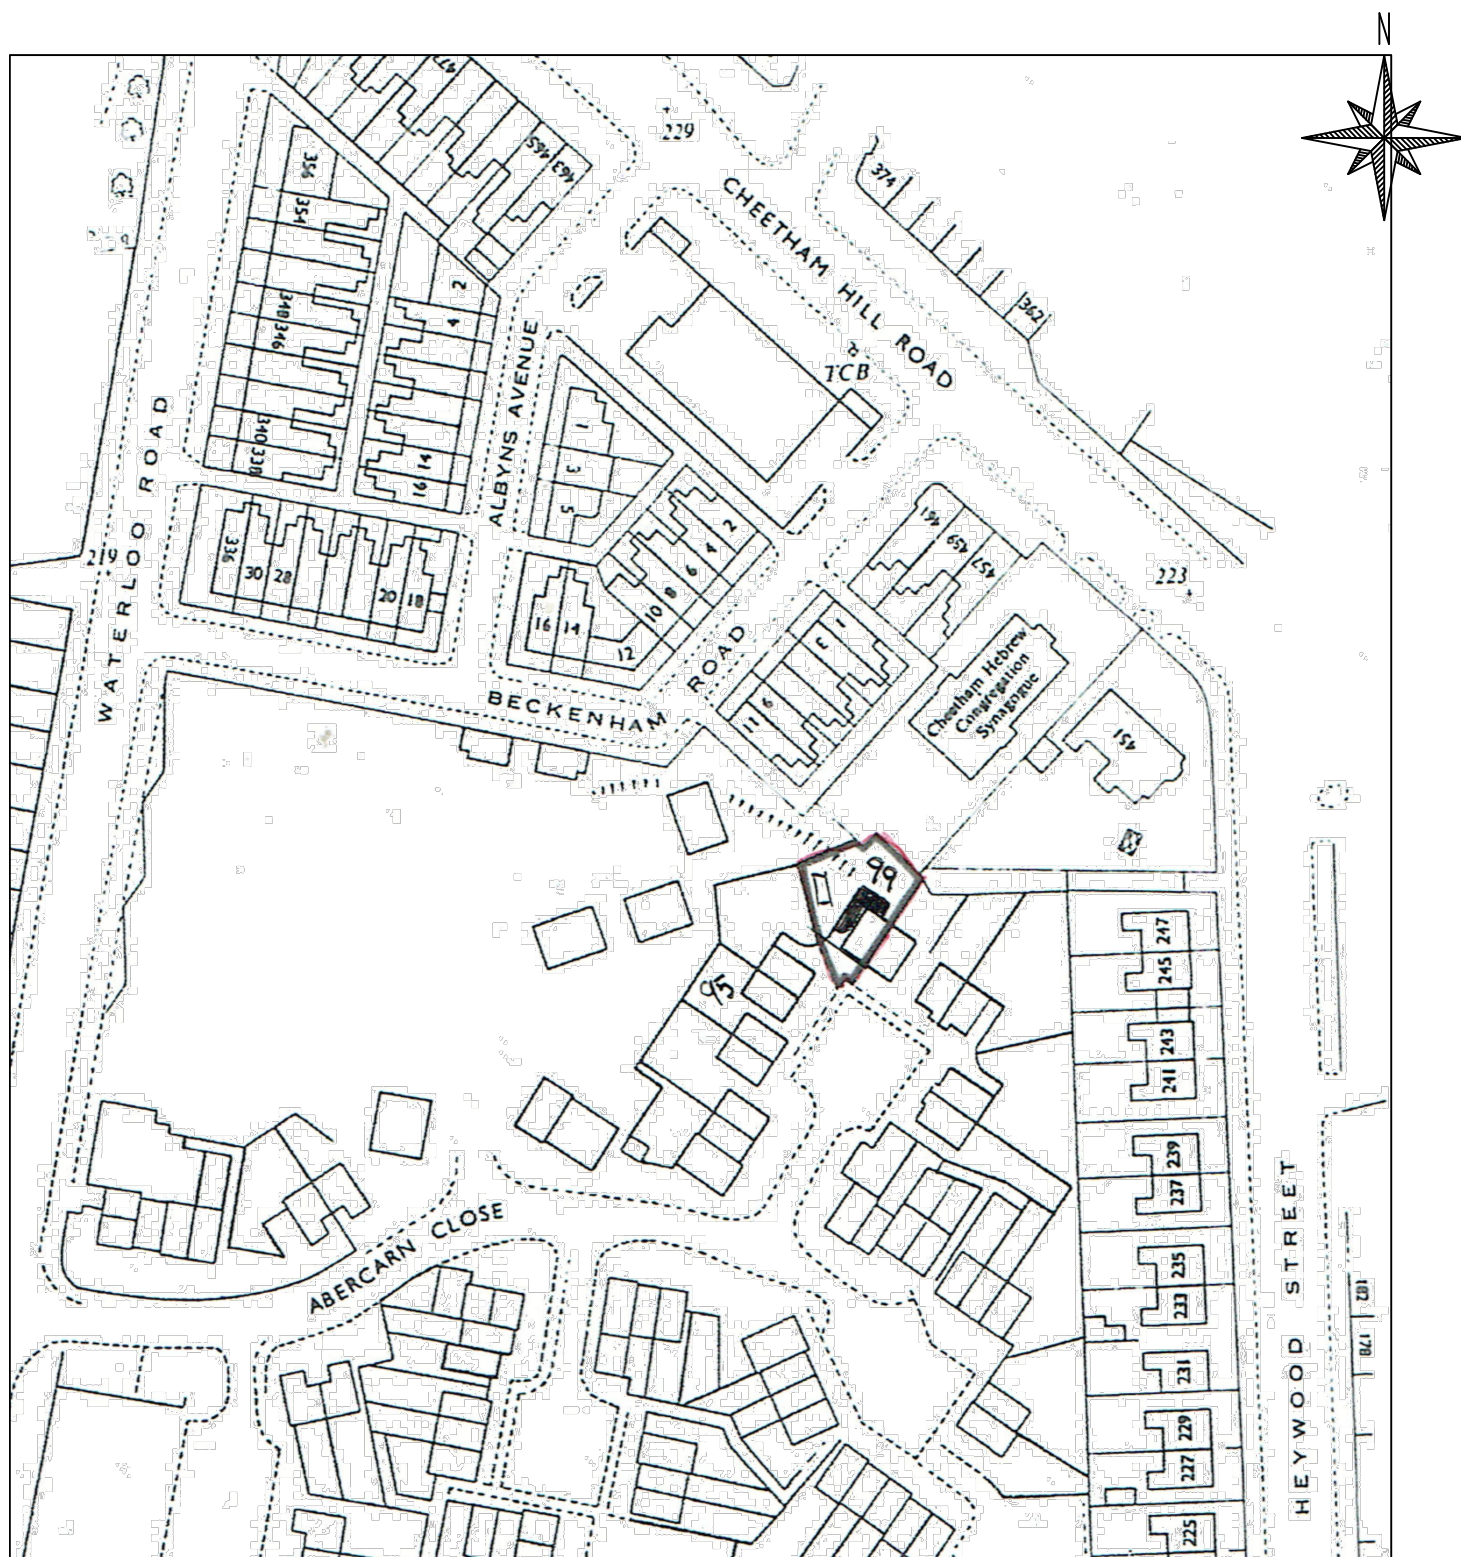

SITE LOCATION PLAN. SCALE 1:1250

CLIENT MOHAMMED SHIRAZ ALI

PROJECT TITLE

PROPOSED ERECTION OF TWO STOREY SIDE EXTENSION AND SINGLE STOREY REAR EXTENSION TO FORM ADDITIONAL LIVING ACCOMMODATION AT 99 ABERCARN CLOSE, CHEETHAM HILL, MANCHESTER, M8 9AL

 Architectural+ConsultantsLtd	DAISYFIELD BUSINESS CENTRE SUITE 312 APPLEBY STREET BLACKBURN LANCASHIRE BB1 3BL TEL 01254 693922	DRAWING TITLE		DRAWING STATUS		
		SITE LOCATION PLAN		PLANNING DRAWING		
				DRAWING PATH		
				SCALE 1:1250 on A4 sheet	DWG No.	
				DATE 04/06/2020	SP01	
				DRAWN		DESIGN
				PROJECT NO. CAC/2020/022		REV A