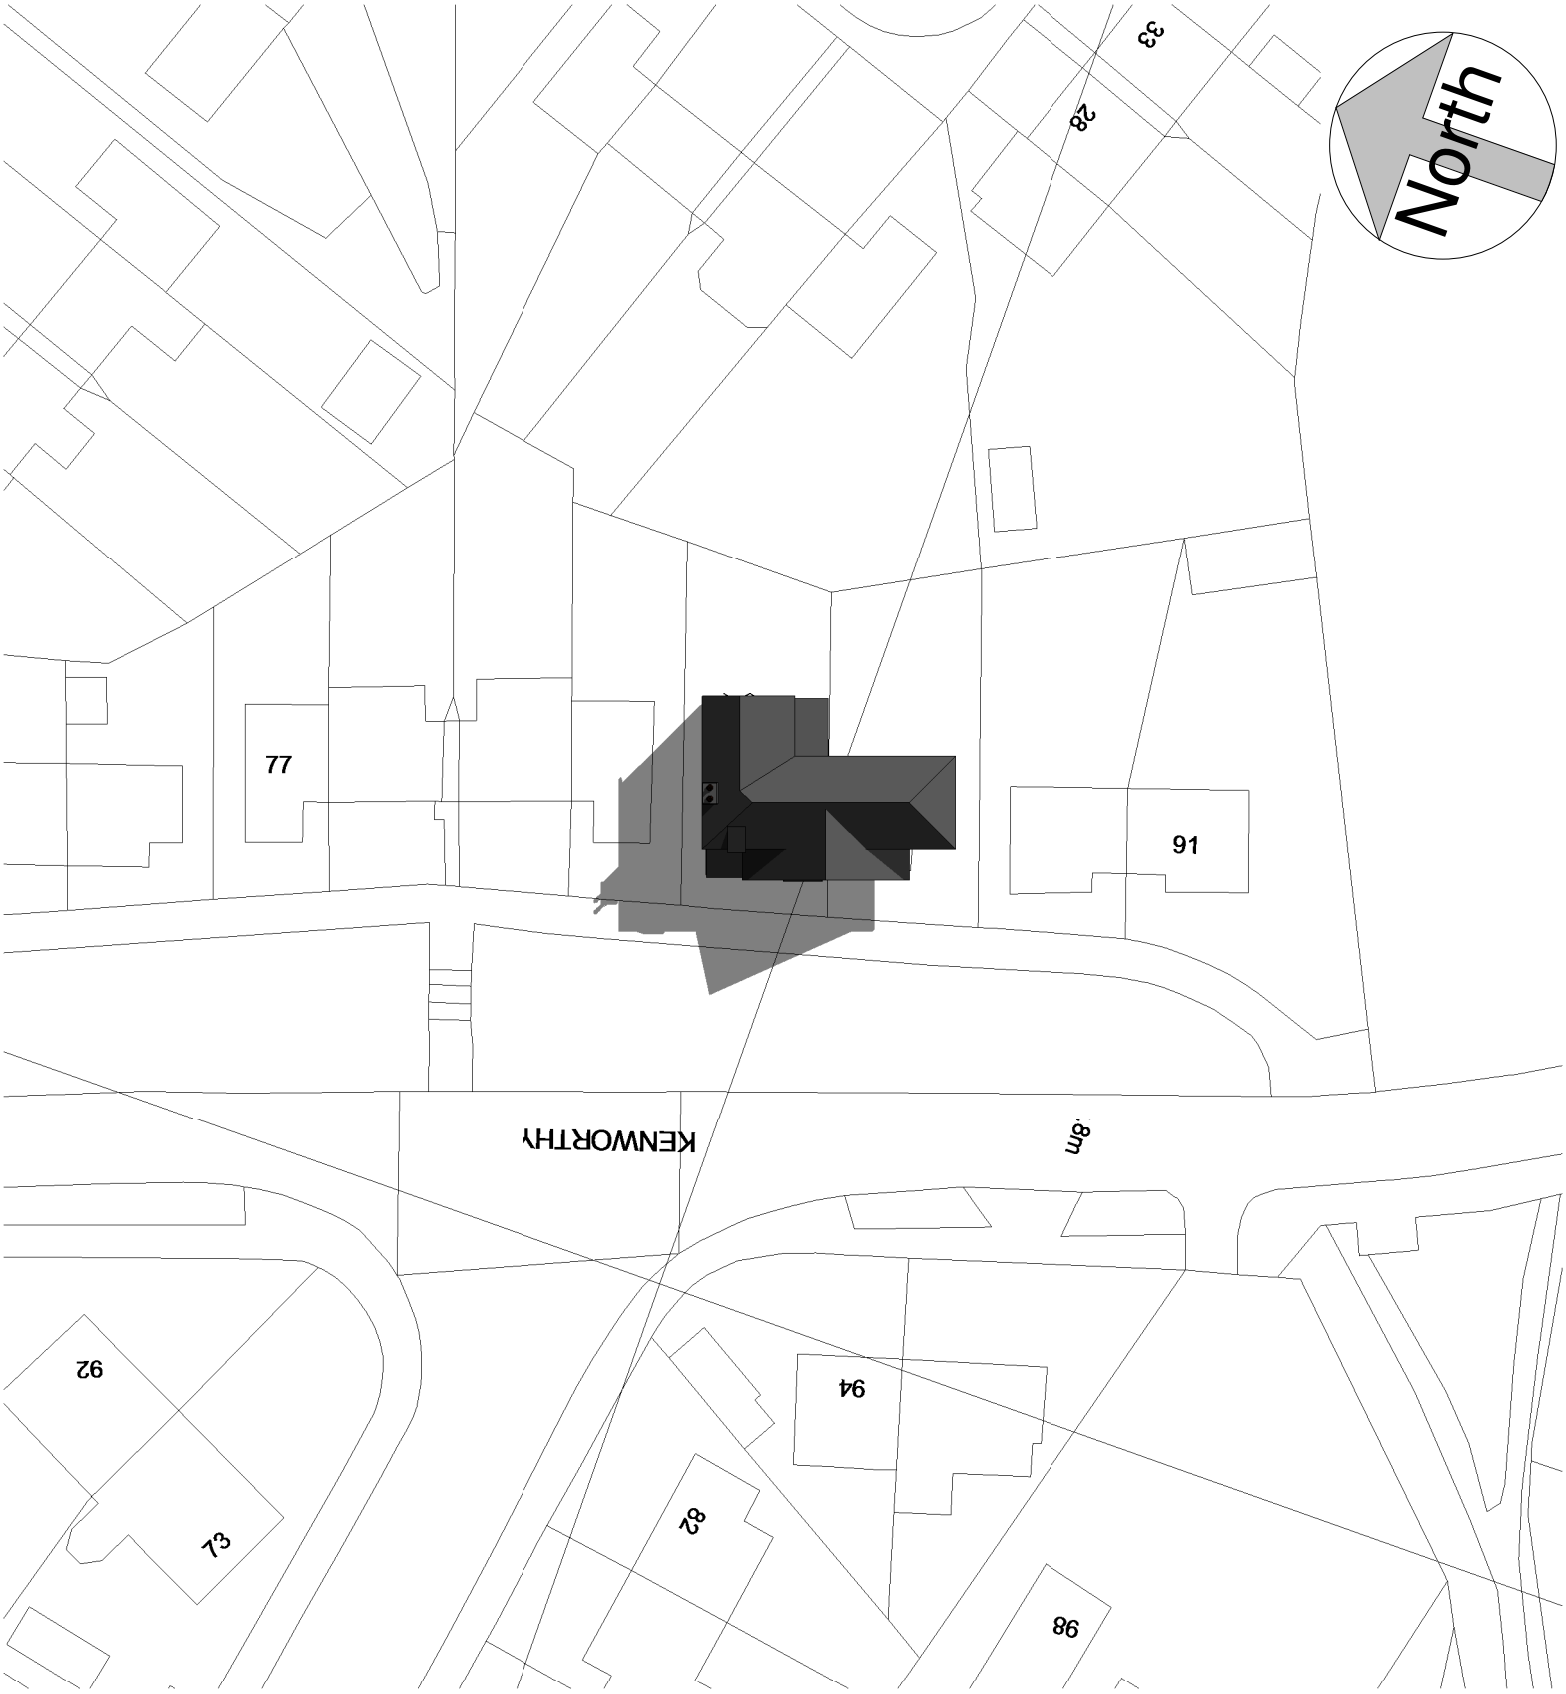

Rev	Date	Int	Description
A	25.05.20		Amended to increase building line to No 83 neighbouring property

85 Kenworthy Lane
Proposed Site Plan

Job No: 095

Scale @ A4: 1 : 500

Amy Carline

Drawn By: Author

Checked By:

Date: 17/03/20

Drawing No: P103

Rev: A

DO NOT SCALE FROM THIS DRAWING
ALL DIMENSIONS MUST BE CHECKED ON SITE BY CONTRACTOR PRIOR TO CONSTRUCTION