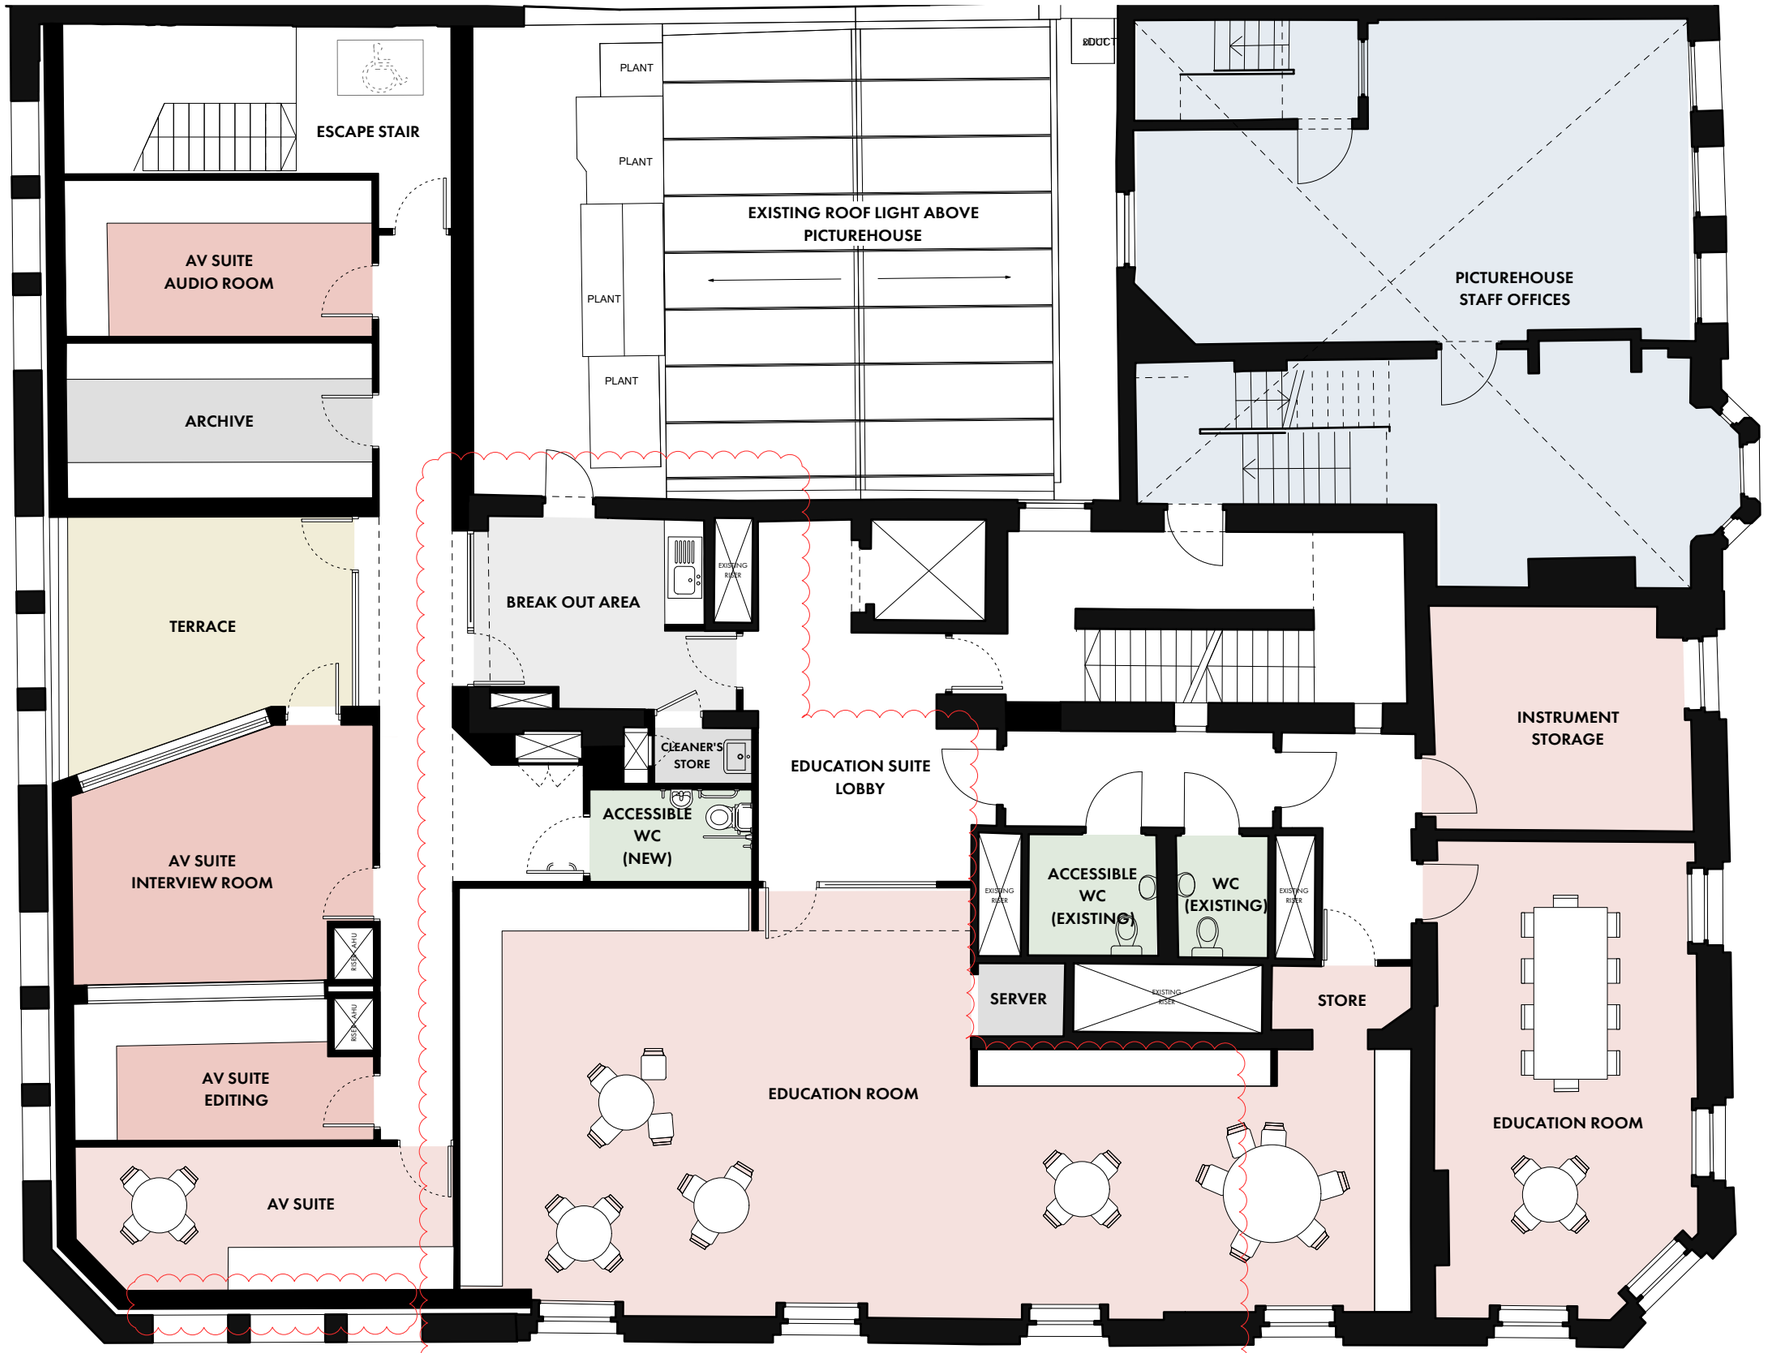



REVISION NOTE:
ALL WINDOWS OMITTED TO UPPER FLOOR (NOT INCLUDING TERRACE) DUE TO CLASH WITH EXISTING FACADE AND NOT REQUIRED FOR ROOM USAGE

REVISION NOTE:
INTERNAL RECONFIGURATION TO MAXIMISE EDUCATION SUITE & MINIMISE WORKS TO EXISTING STRUCTURE & SERVICES. CIRCULATION SPACE RATIONALISED

# PROPOSED FIRST FLOOR PLAN

OMIArchitects

www.omiarchitects.com

BAND ON THE WALL
PROPOSED FIRST FLOOR PLAN
1387 | L 1003 REV.E JULY '20 | 1:100 @ A3