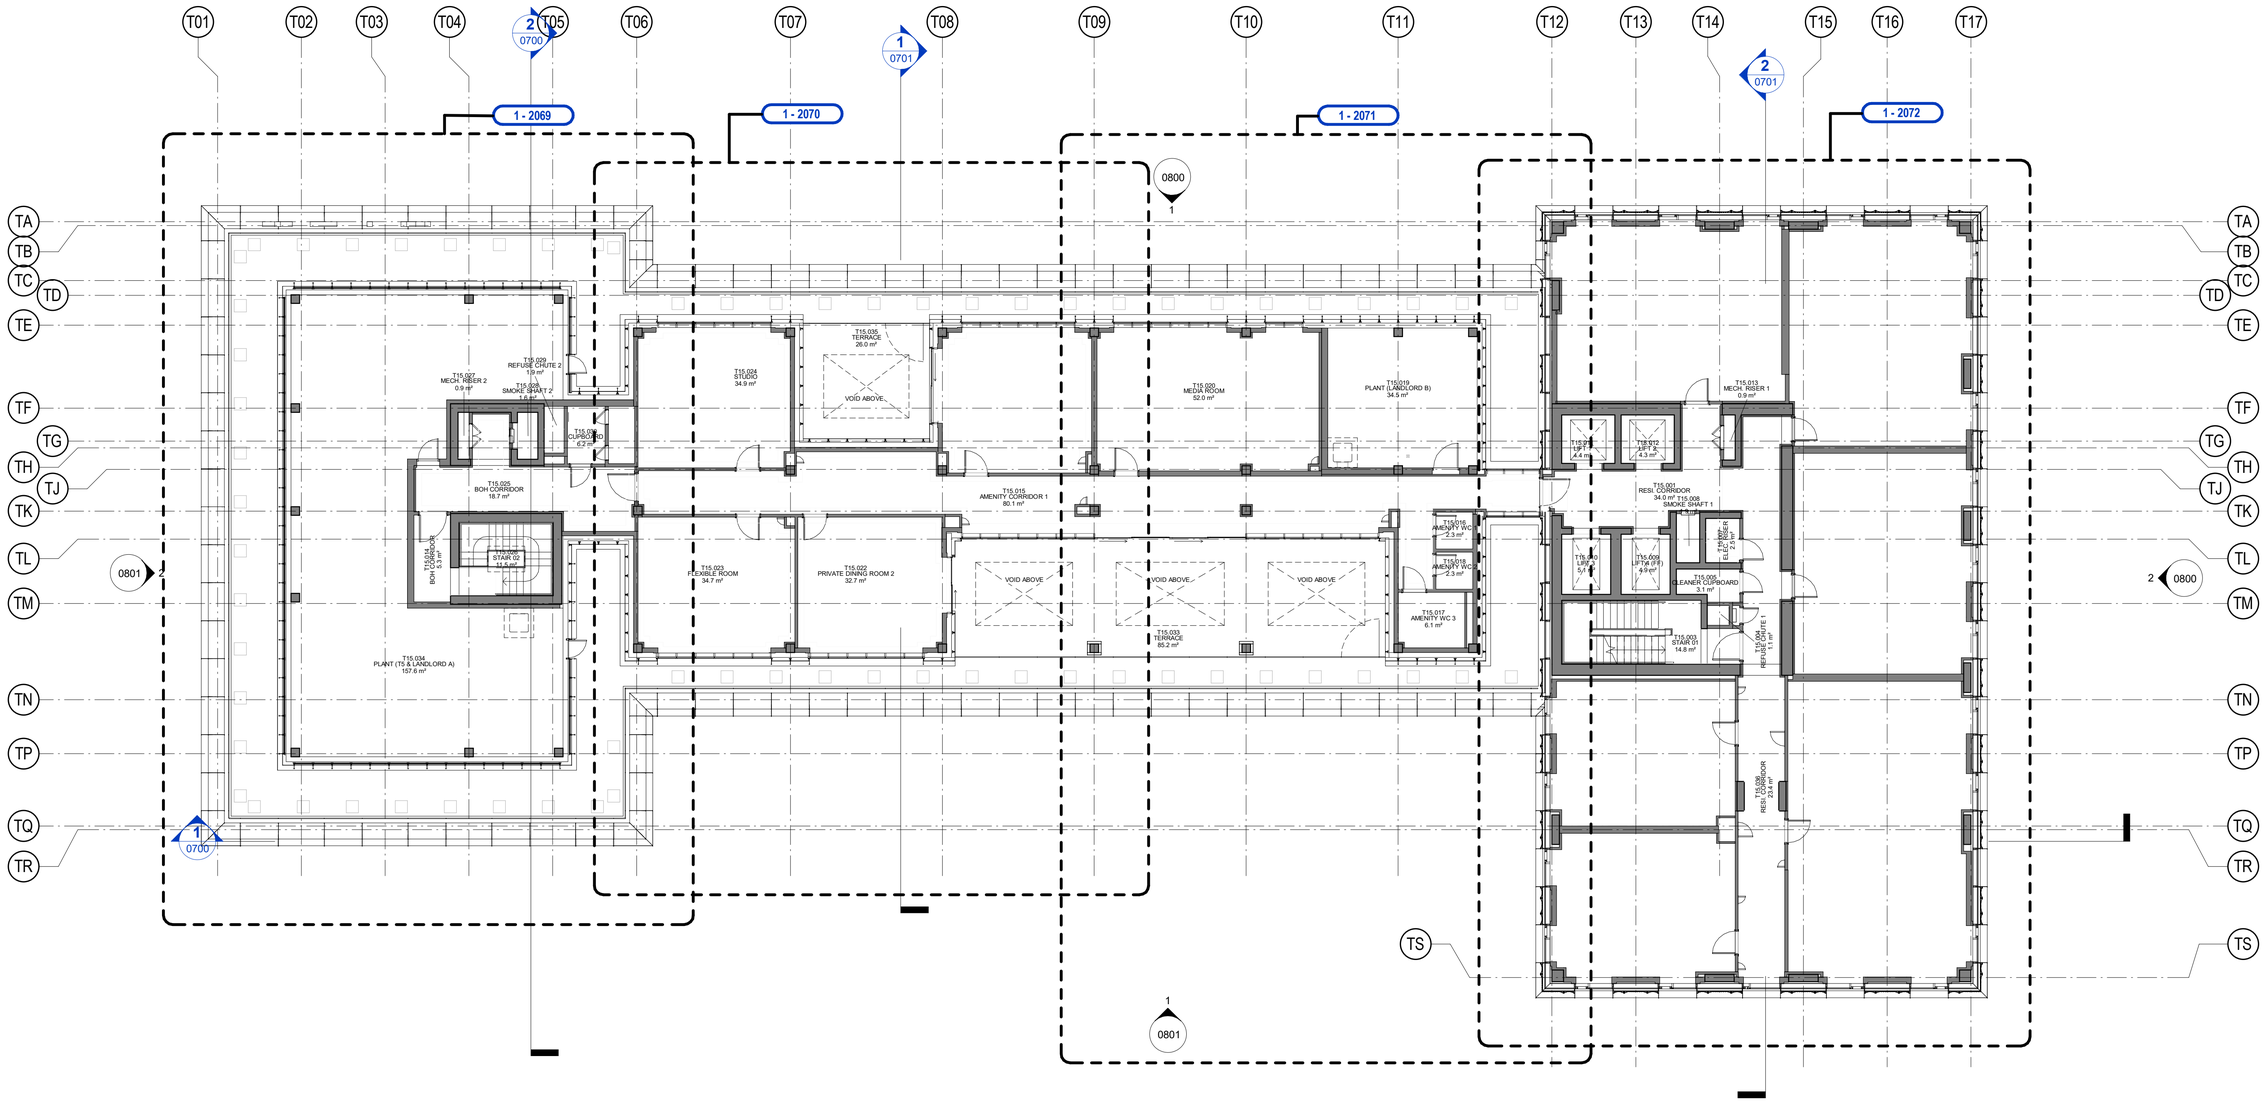


TO BE READ IN CONJUNCTION WITH ZT-2000 SERIES DRAWINGS - SEE CALLOUT REFERENCES

Amendment		Date
P10	Roof signage added for application and Balustrade changed as per Sisk Instruction No.763 and Door relocation as per Sisk Instruction No. 768	05.02.20
P09	WS5 Updates - Sisk Instruction No.314	16.07.19
P08	Updates as per Sisk instructions No. 189, 96	31.01.19
P07	Updates to GA Plans	31.10.18
P06	WS5 Updates - GAs - Incorporation of derogations and Sisk instruction 54	14.08.18

A5 - Stage 5 Complete 05.02.20

FeildenCleggBradleyStudios LLP
Bath Brewery
Toll Bridge Road
Bath
BA17DE
t 01225 852545
f 01225 852528
e bath@fcbstudios.com

1808-2 Blocks 5&6

Drawing No: **CSAL-FCBS-ZT-15-DR-A-0215**

Rev: **P10**

Drawing Name: GA Plan - Level 15

Scale 1 : 125 @ A1
Date 28/07/17
Drawn FCBS - MCR

Do Not Scale
Original printed at A1

All Dimensions to be checked on site