



RAISED STONE PLINTH - TYPE 2
Scale - 1:20

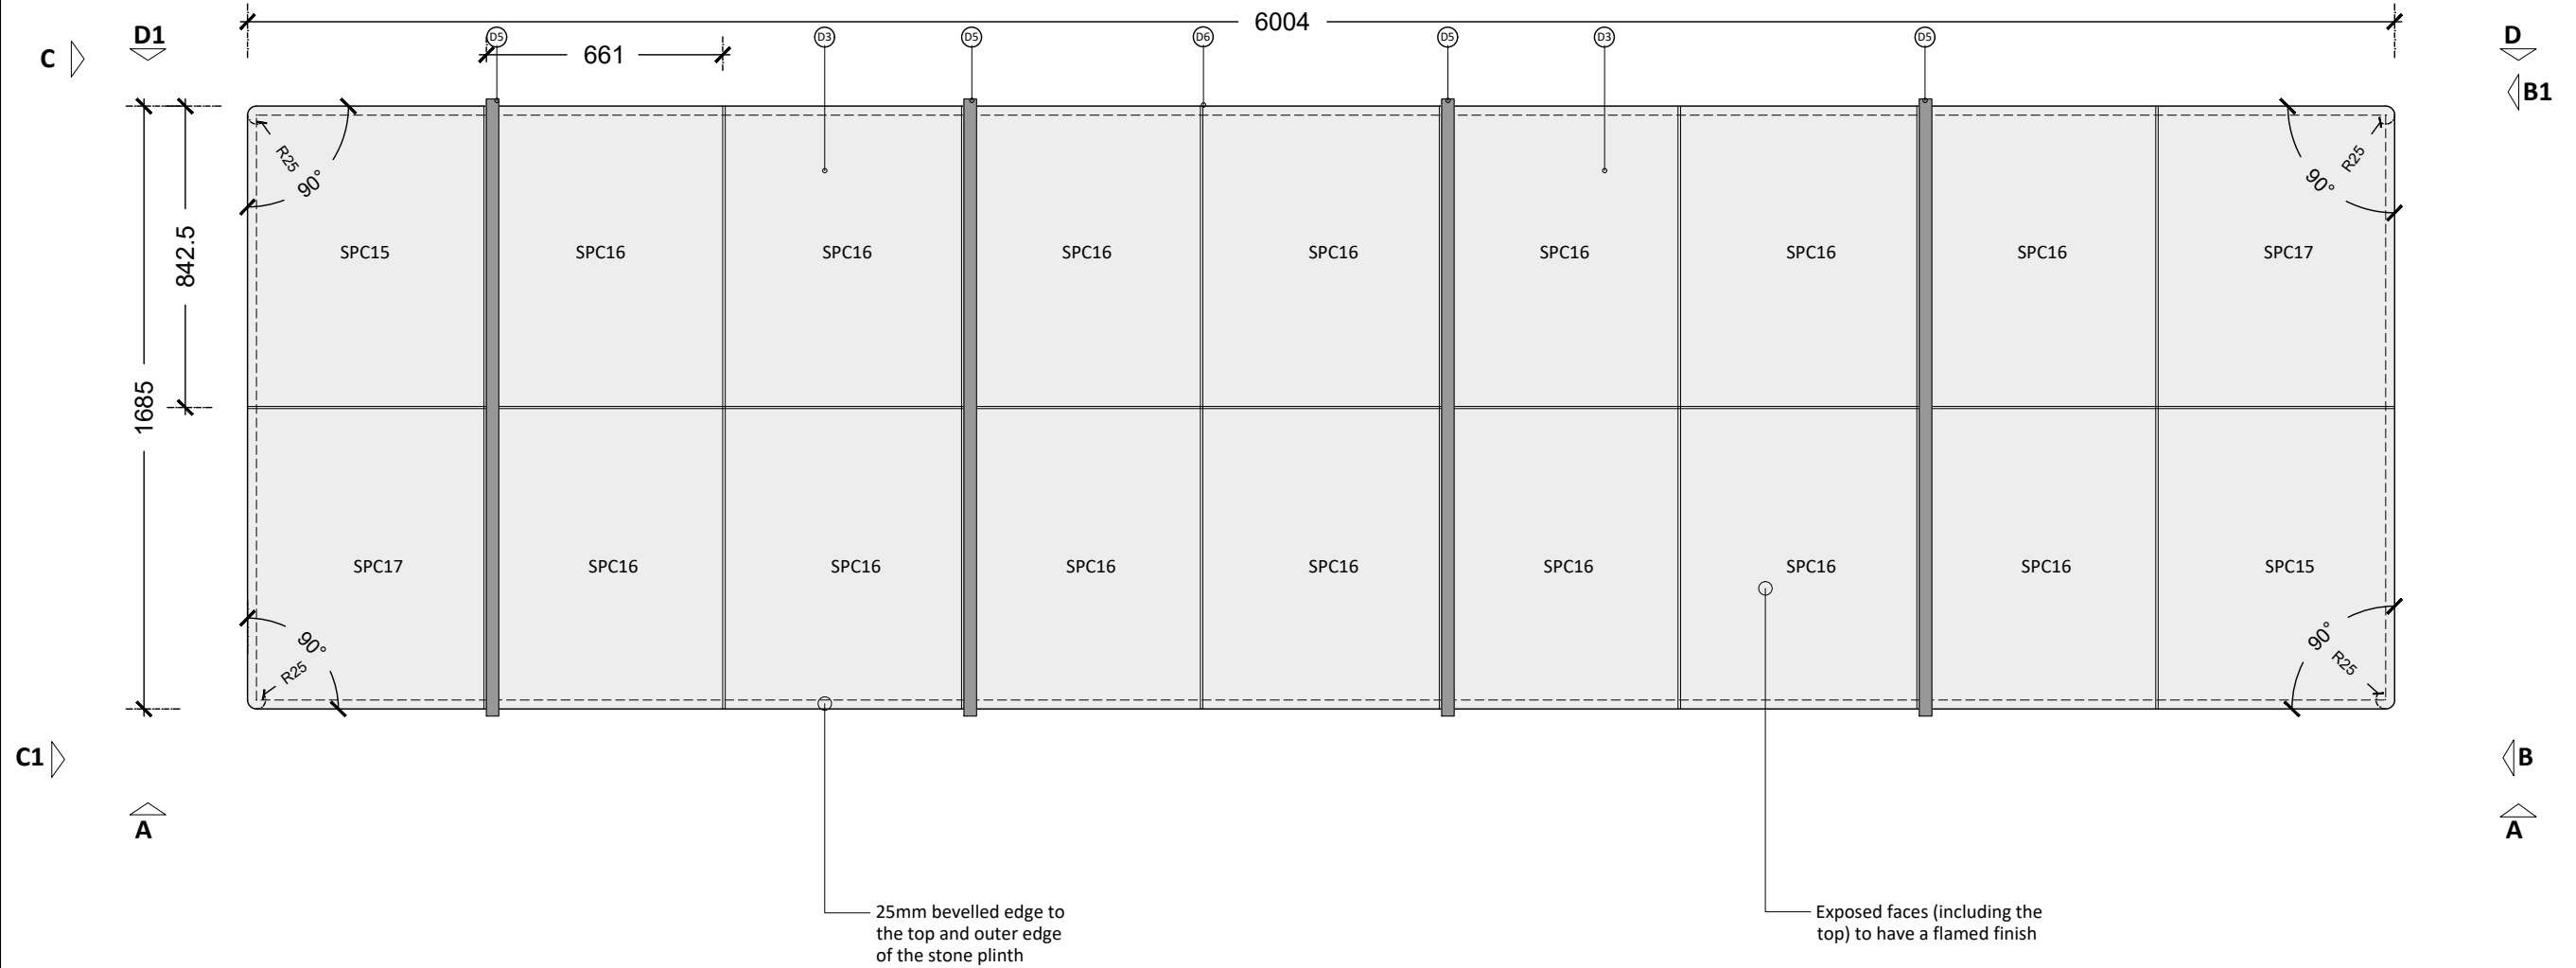


ELEVATION A-A1

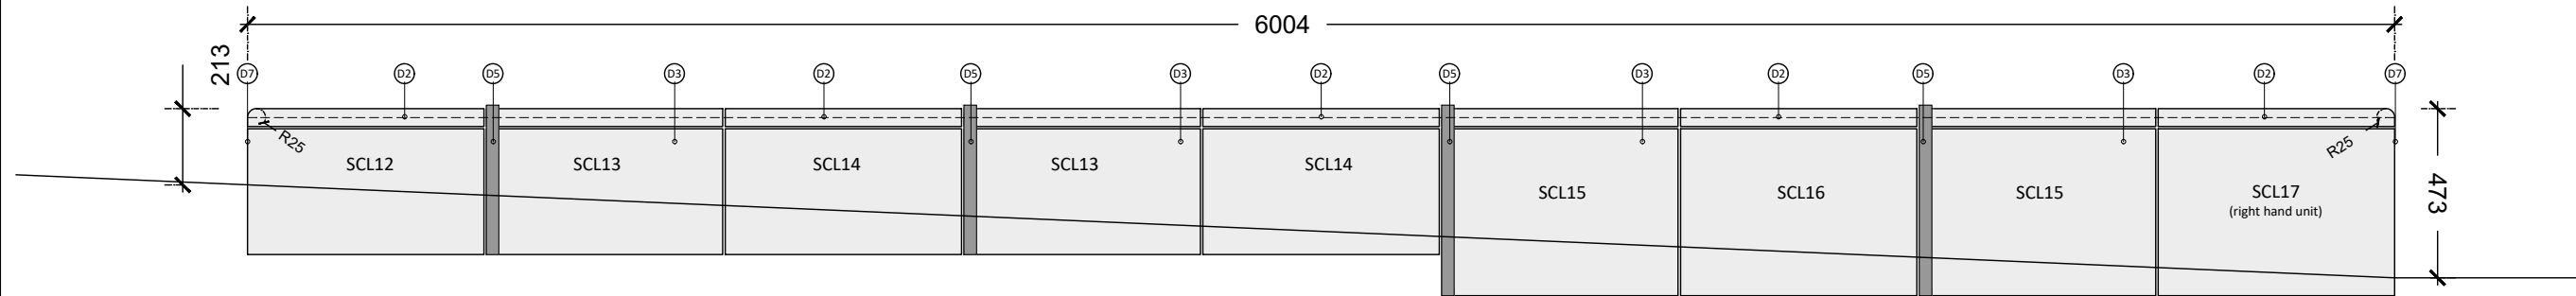


ELEVATION B-B1

ELEVATION C-C1

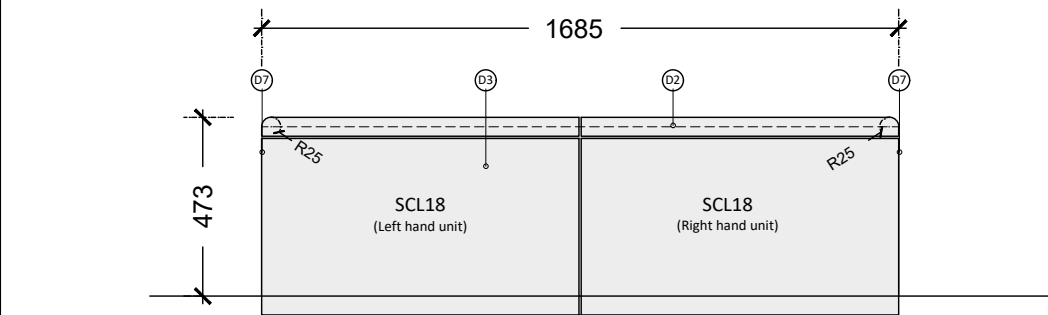


ELEVATION D-D1

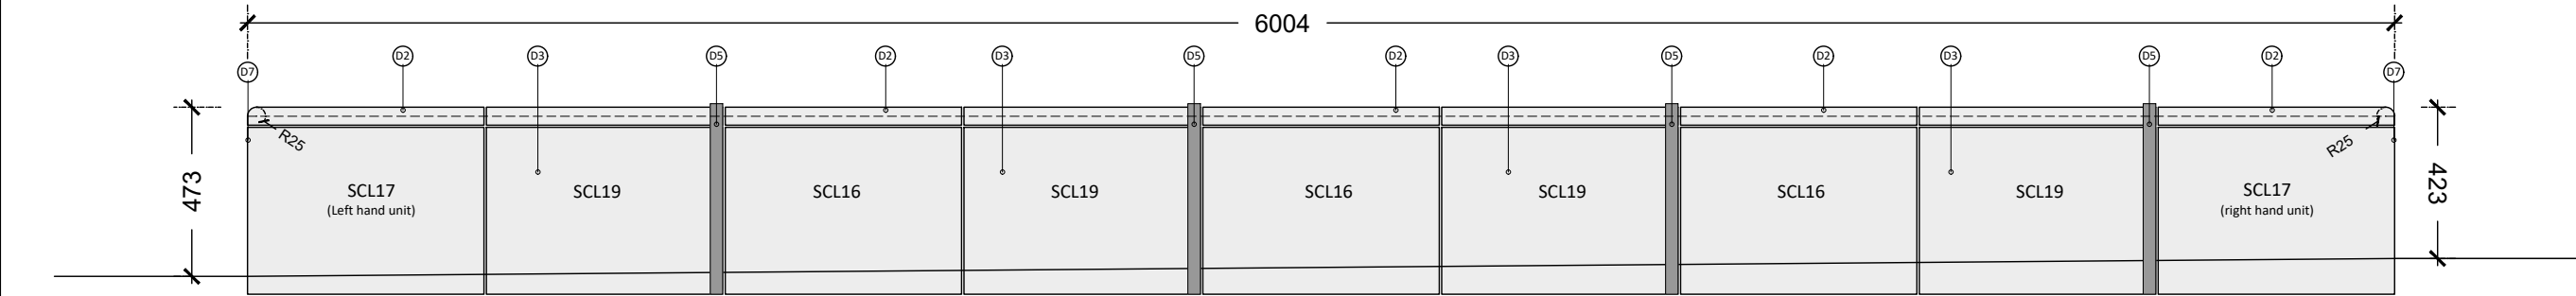


Typical Coping and Cladding Fixing Detail - Section
Scale - 1:10

NB: All coping units to have this cross section unless otherwise shown
All angles 90° unless otherwise noted

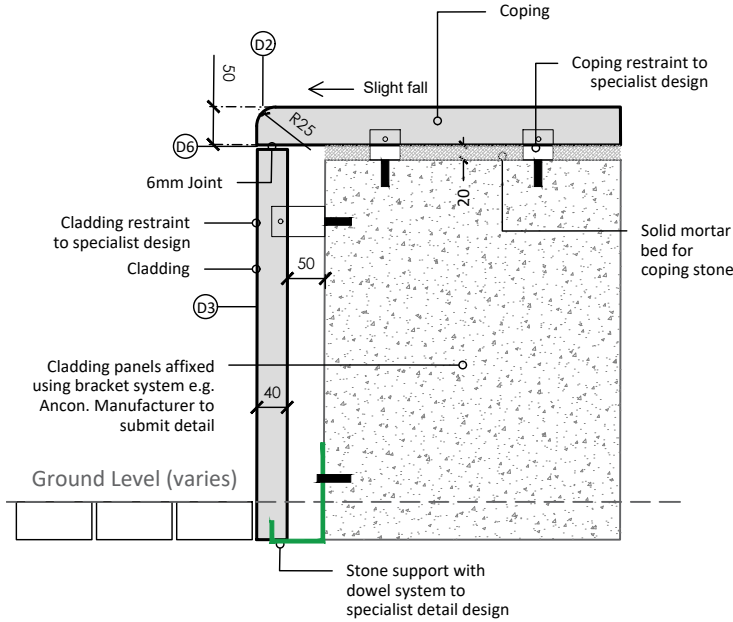

FIXINGS AND FITTINGS INCLUDING BRACKETS FOR GRANITE
CLADDING AND COPING UNITS TO BE A PROPRIETARY SUPPORT
SYSTEM TO SPECIALIST DESIGN BY ANCON OR SIMILAR APPROVED

Mitre joint detail
Scale - 1:1

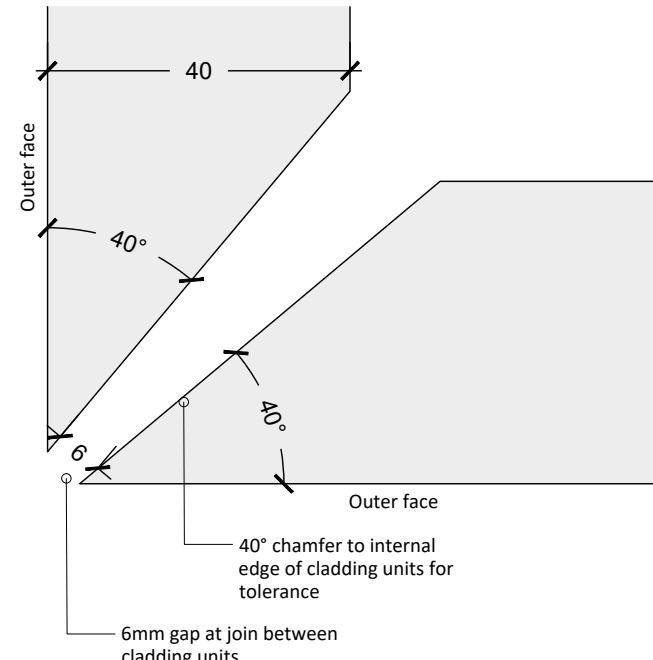

SPECIFICATION

Granite specification

Material: Royal White Granite

Coping Depth: 50 mm

Cladding Depth: 40 mm

Finishes/ Edges:

D2: 25mm bevelled edge

D3: Flamed finish

D5: Stainless steel linear anti-skate units, 35mm wide


D6: 6mm Mortar joints

D7: 6mm Mitre joints with tolerance to ensure neat interface between cladding units

REFER TO DRAWING 425 FOR ANTI SKATE DETAIL

THIS DRAWING IS TO BE READ IN LINE
WITH Z1-TPM-G710-DE-GRD-2846 425

LOCATION PLAN

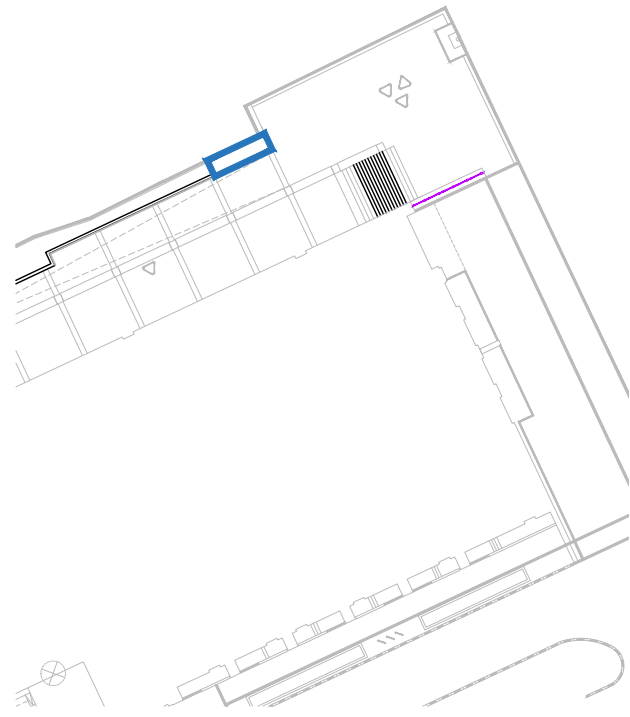

GENERAL NOTES

1. This drawing is the copyright of tpm landscape Ltd and cannot be reproduced in any form without the consent of the company.
2. This drawing is to be read in conjunction with detail landscape drawings, details and specification.
3. This drawing is to be read in conjunction with all relevant Architects', Engineer's, Specialists, Bills of Quantities and Specifications.
4. The insertion of any firm or proprietary brand on this drawing is an indication of the class or quality required and does not exclude the use of alternative materials that are equal in performance, quality and appearance, provided that they have been approved in writing by the Landscape Architect.
5. The Contractor is responsible for accurately ascertaining the position of underground services and responding to all relevant service easement requirements.
6. All dimensions are in millimetres unless stated otherwise, for the purposes of construction this drawing must not be scaled and only written dimensions used. Written and scaled dimensions to be checked on site, any discrepancies reported prior to work commencing. IF IN DOUBT PLEASE ASK.
7. All work and materials are to be in accordance with the relevant British Standards and Code of Practice.
8. All Proprietary products are to be used strictly in accordance with the manufacturer's instructions and details.

REVISION NOTES

Rev	By	Description	Date
P2	DC	Revised shape of seat plinth A	24.02.20
P1	DC	Tender issue	20.06.19

Client
DQ Investments Ltd

Project
Crown Street, Manchester - Phase 1

Description
Ground Floor: Plinth Detail - Type 2 (1 of 2)

Status
For Tender

Scale @ A2
varies

Drawn
DC

Checked
KH

Date
20.06.19

Drawing number
Z1-TPM-G710-DE-GRD-424

Rev
P2

tpm landscape
chartered landscape architects
address: 4th Floor Studio 10 Little Lever St Manchester M1 1HR
tel: 0161 235 0600 fax 0601 email info@tpmlandscape.co.uk