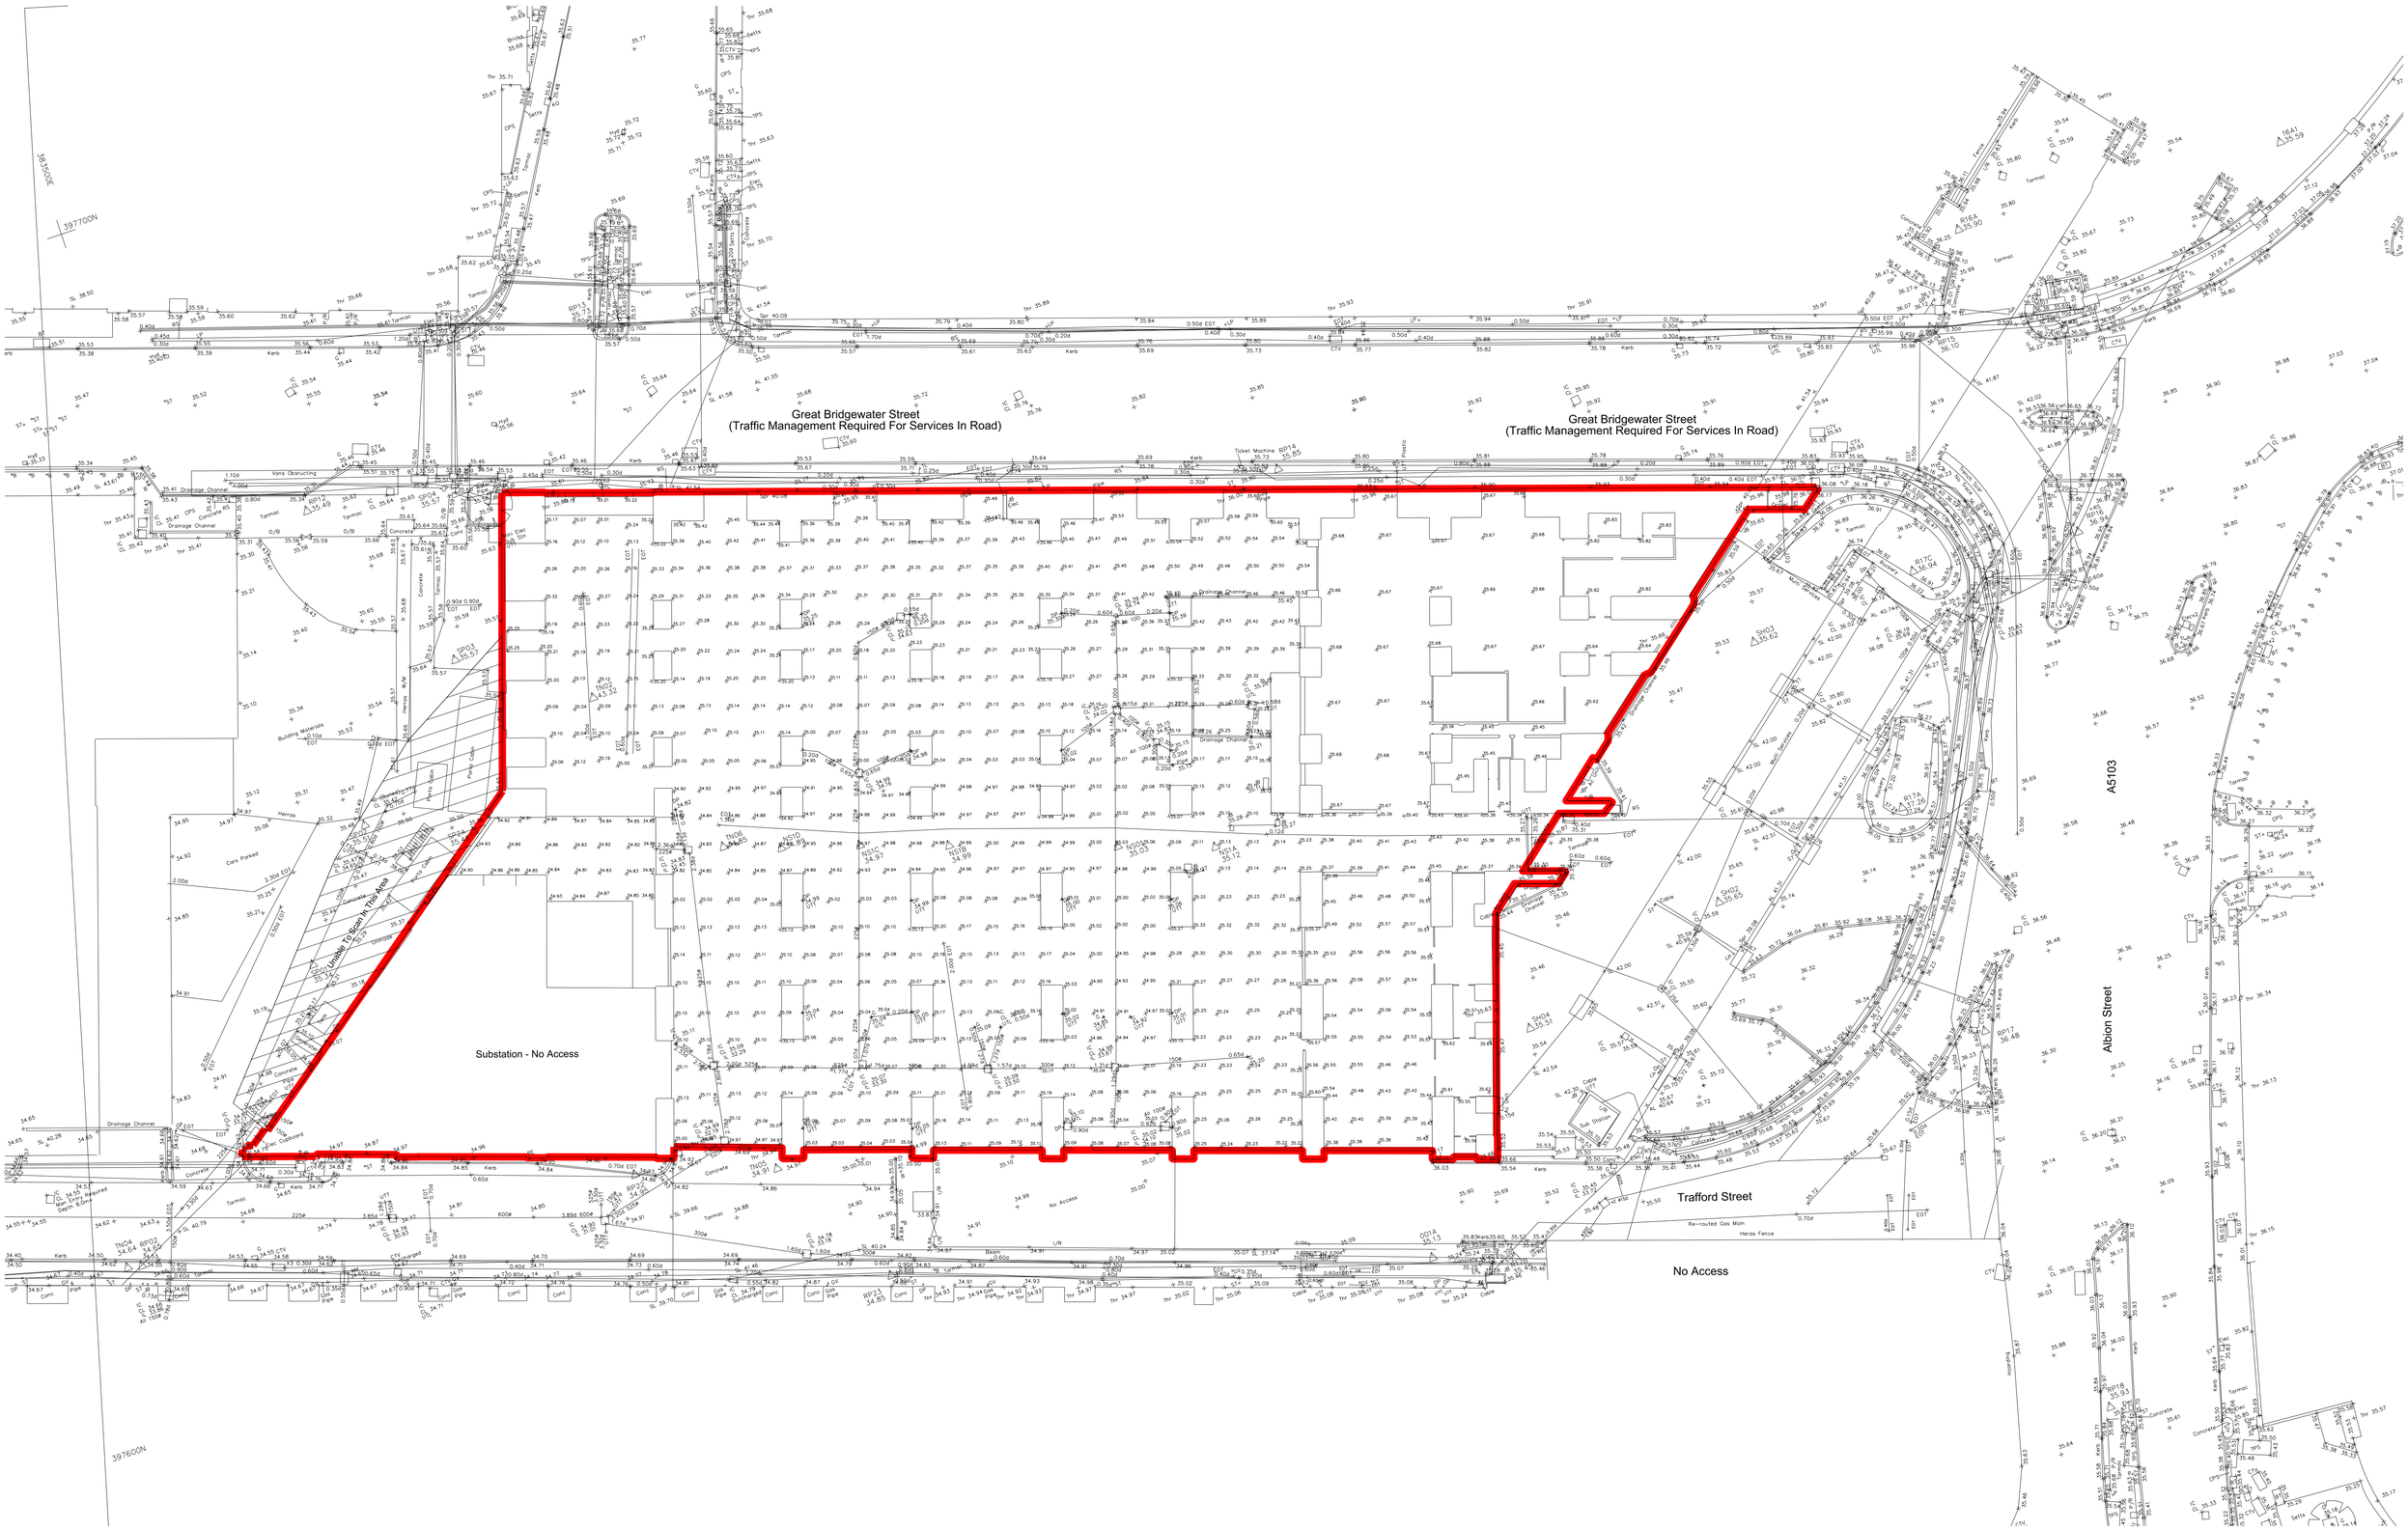

This drawing is copyright
Do not scale off dimensions.
All dimensions to be checked on site by contractor.
Contractor to report any dimensional discrepancies,
errors or omissions prior to commencing on site.

0m 2.5m 5m 10m

Rev	Date	Description
00	06-05-2020	Listed Building Application Issue

North

Project Title: Former Bauer Millet Site

Drawing Title: Masterplan- Existing Site Plan Topography

Status: Planning

Scale: 1:500 @ A3 1:250@ A1

Date: May 2020

Job No: 10053

Drawing No: 10053-MP-A-B5D9-G100-XP-00-002

Revision: 00

simpsonhaugh
MANCHESTER
Riverside, 4 Commercial St
Manchester M15 4RQ
+44 (0)161 835 2345
www.simpsonhaugh.com
LONDON
5-8 Roberts Place
London EC1R 0BB
+44 (0)20 7549 4000
mail@simpsonhaugh.com

© SimpsonHaugh 2017