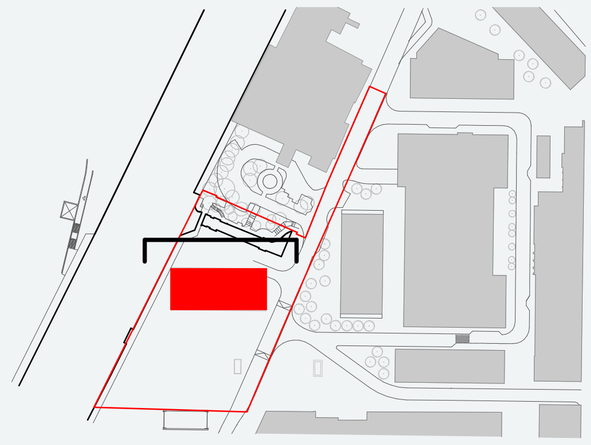

KEY PLAN

N

MATERIALS KEY

A	ALUMINIUM WINDOW FRAMES WITH CLEAR VISION GLAZING - BLACK COLOURED FRAMES
B	BLACK COLOURED BACK PAINTED GLASS 'SPANDREL' WITH INSULATION BEHIND TO TYPICAL APARTMENT LEVELS
C	ALUMINIUM SPANDREL CLADDING PANEL - BLACK COLOUR FINISH
D	ALUMINIUM CLADDING PANEL - SILVER GREY COLOUR FINISH
E	ALUMINIUM LOUVRE GLAZED INTO WINDOW SYSTEM - COLOUR AND FINISH TO MATCH BLACK COLOUR CLADDING PANEL
F	ALUMINIUM WINDOW FRAMES WITH CLEAR VISION GLAZING - EXPRESSED MULLIONS AND SSG TRANSOM JOINTS - BLACK COLOURED FRAMES
G	ALUMINIUM WINDOW FRAMES WITH BLACK COLOURED BACK PAINTED GLASS 'SPANDREL' WITH INSULATION BEHIND - EXPRESSED MULLIONS AND SSG TRANSOM JOINTS - BLACK COLOURED FRAMES
H	VERTICAL LOUVRES - BLACK COLOUR FINISH
I	LOUVRE PANEL CLADDING - BLACK COLOUR FINISH
J	CERAMIC CLADDING TO GROUND AND LEVEL 1 - BLACK COLOUR FINISH
K	CURTAIN WALL GLAZING TO GROUND TO LEVEL 4 - BLACK COLOURED FRAMES
L	BLACK COLOURED BACK PAINTED GLASS 'SPANDREL' GLAZED INTO CURTAIN WALL TO GROUND TO LEVEL 4

SIGNAGE ZONE

CANOPY EXTENTS

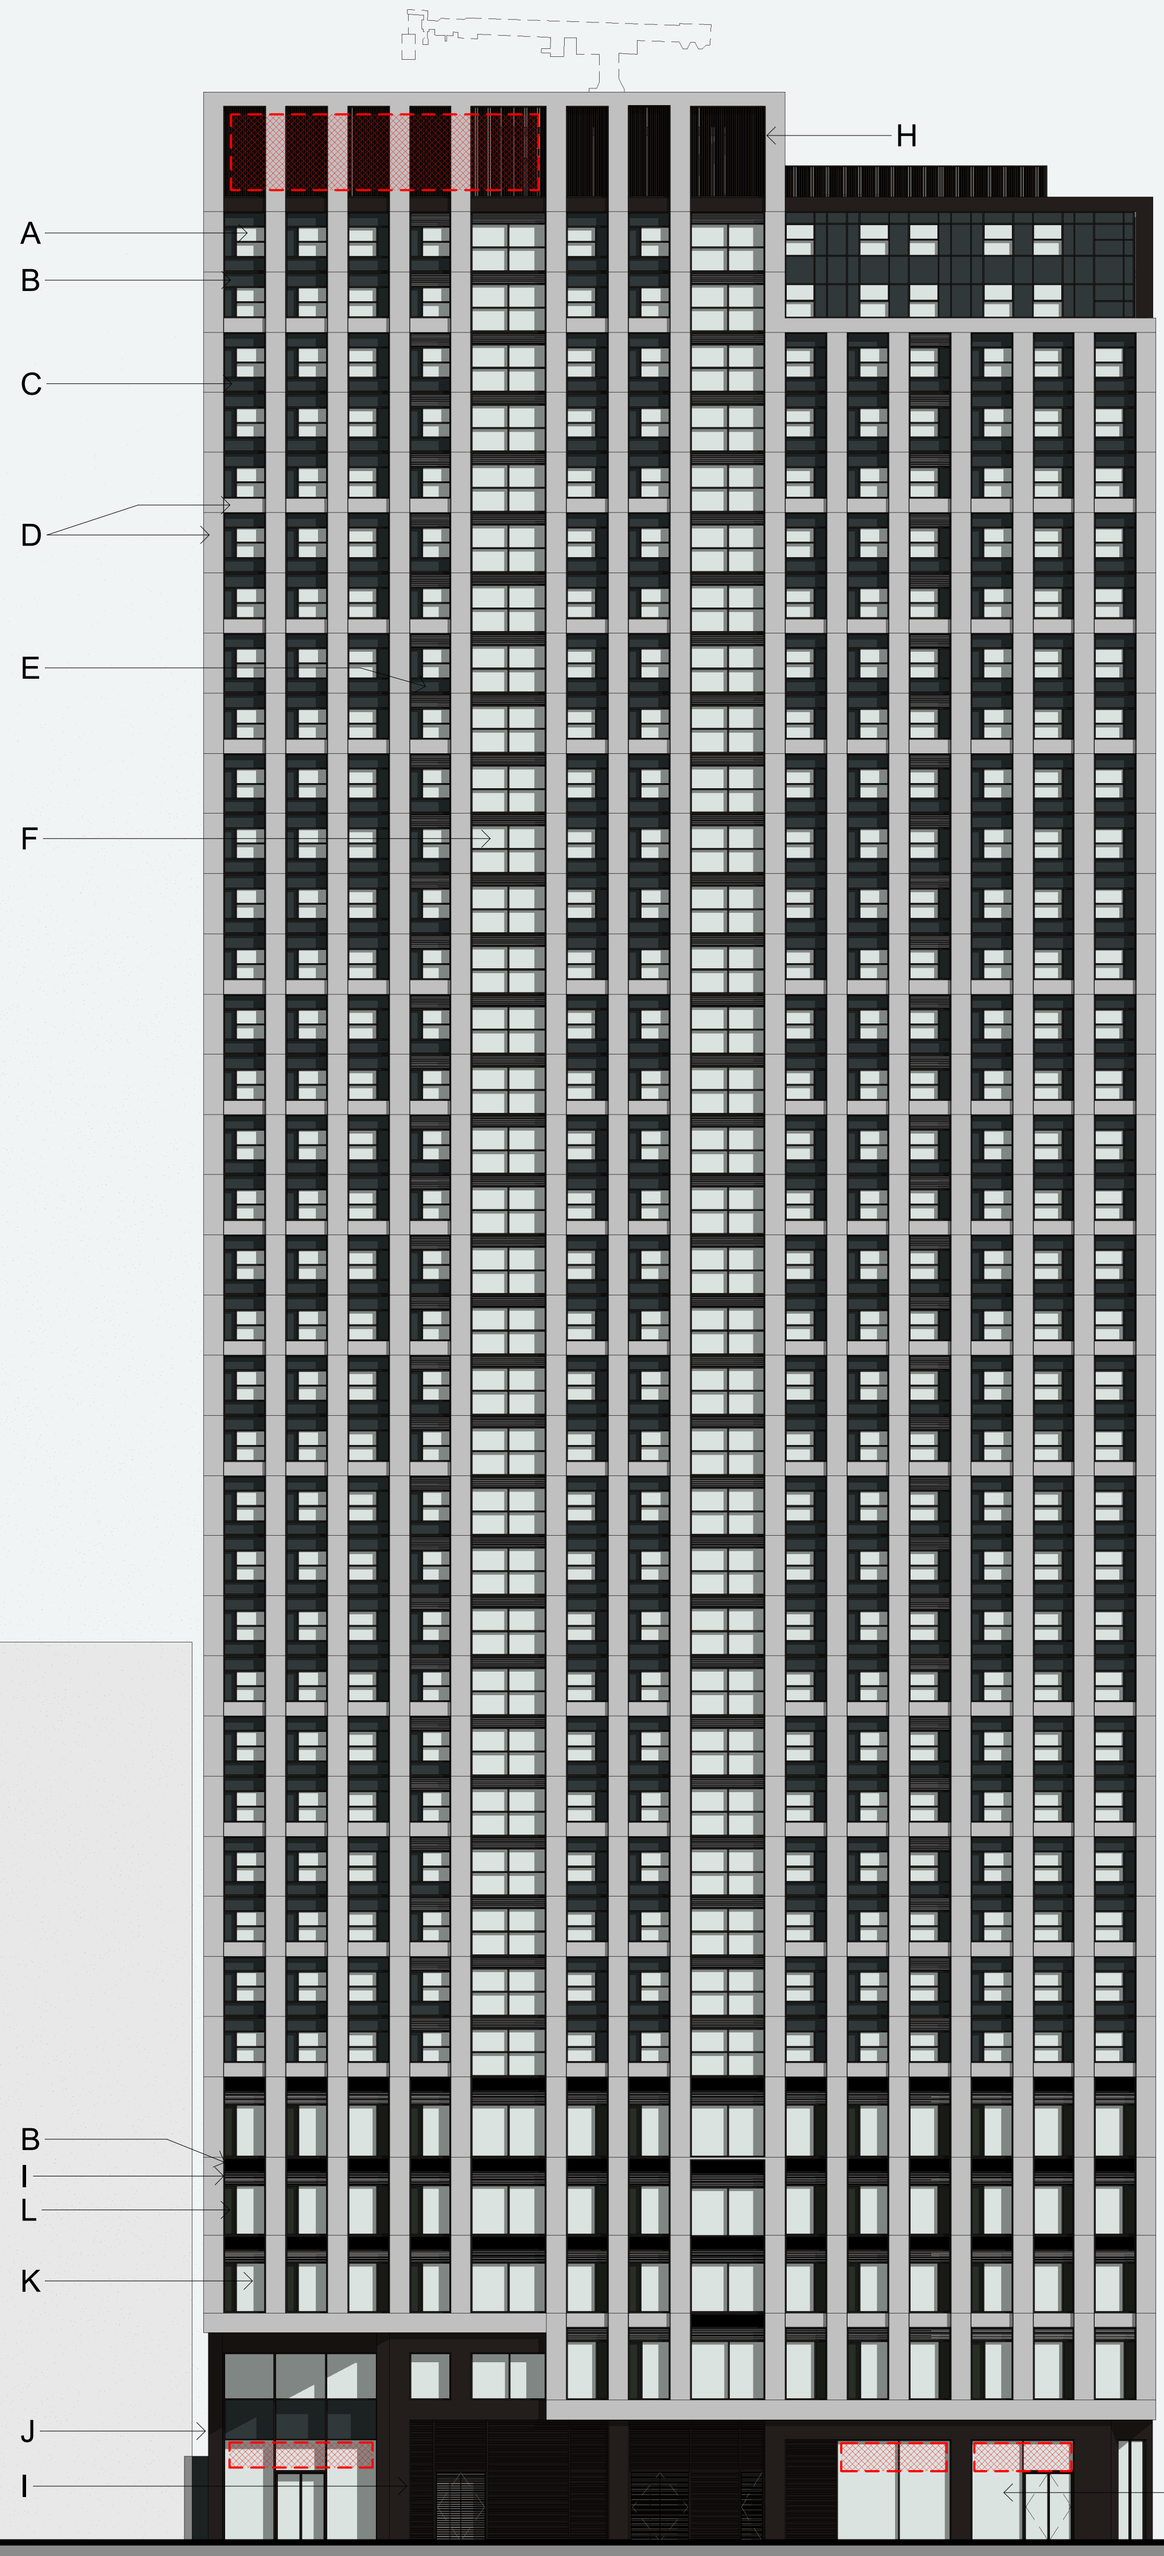

TOP OF PARAPET	139875_AOD +112975
ROOF	134375_AOD +107475
LEVEL 35	131600_AOD +104700
LEVEL 34	128825_AOD +101925
LEVEL 33	126050_AOD +99150
LEVEL 32	123275_AOD +96375
LEVEL 31	120500_AOD +93600
LEVEL 30	117725_AOD +90825
LEVEL 29	114950_AOD +88050
LEVEL 28	112175_AOD +85275
LEVEL 27	109400_AOD +82500
LEVEL 26	106625_AOD +79725
LEVEL 25	103850_AOD +76950
LEVEL 24	101075_AOD +74175
LEVEL 23	98300_AOD +71400
LEVEL 22	95525_AOD +68625
LEVEL 21	92750_AOD +65850
LEVEL 20	89975_AOD +63075
LEVEL 19	87200_AOD +60300
LEVEL 18	57525_AOD +57525
LEVEL 17	81650_AOD +54750
LEVEL 16	78875_AOD +51975
LEVEL 15	76100_AOD +49200
LEVEL 14	73325_AOD +46425
LEVEL 13	70550_AOD +43650
LEVEL 12	67775_AOD +40875
LEVEL 11	65000_AOD +38100
LEVEL 10	62225_AOD +35325
LEVEL 9	59450_AOD +32550
LEVEL 8	56675_AOD
LEVEL 7	53900_AOD
LEVEL 6	51125_AOD
LEVEL 5	48350_AOD
LEVEL 4	44650_AOD
LEVEL 3	41050_AOD
LEVEL 2	37450_AOD +10550
LEVEL 1	33450_AOD +6550
MEZZANINE	30175_AOD +3275
LEVEL 0	26900_AOD +0
LEVEL B1	22300_AOD -4600

No.	Date	Dwn	Chk	App	Revision or reason for issue
A	20200313	EDS	PT	JR	ISSUED FOR INFORMATION - DESIGN FREEZE First Issue
B.	20200320	EDS	PT	JR	ISSUED FOR PLANNING First Issue
C	20200327	EDS	PT	JR	ISSUED FOR PLANNING

General Notes
Do not scale from drawing. Use marked dimensions.
To be read in conjunction with all other Consultant's drawings.
The Architect to be immediately notified of any discrepancies.
Copyright on this drawing retained by the Architect.

Client
VITA

VITA
The Box, Horseshoe Lane
Alderly Edge, SK9 7QP
Telephone +44 (0) 207123 4000 Facsimile +44 (0) 161 332 7718
Email info@selectproperty.com

DENTON CORKER MARSHALL

Architect
Denton Corker Marshall LLP
3.04 The Frames 1 Phipp Street
London EC2A 4PS
Telephone 020 7833 2020 Facsimile 020 7833 9320
Email mail@dentoncorkermarshall.co.uk

Project Title
UNION ST. JOHNS
VITA T2

Scale / North Point
1:200 @ A1 0 2 4 6 10M
1:400 @ A3

Drawing Title
PROPOSED NORTH ELEVATION

Drawing Number
6555-P-B500-E-N

Revision
C

Drawing Status
PLANNING