




NW Elevation (2015 Approval)



SW Elevation (2015 Approval)



SE Elevation (2015 Approval)

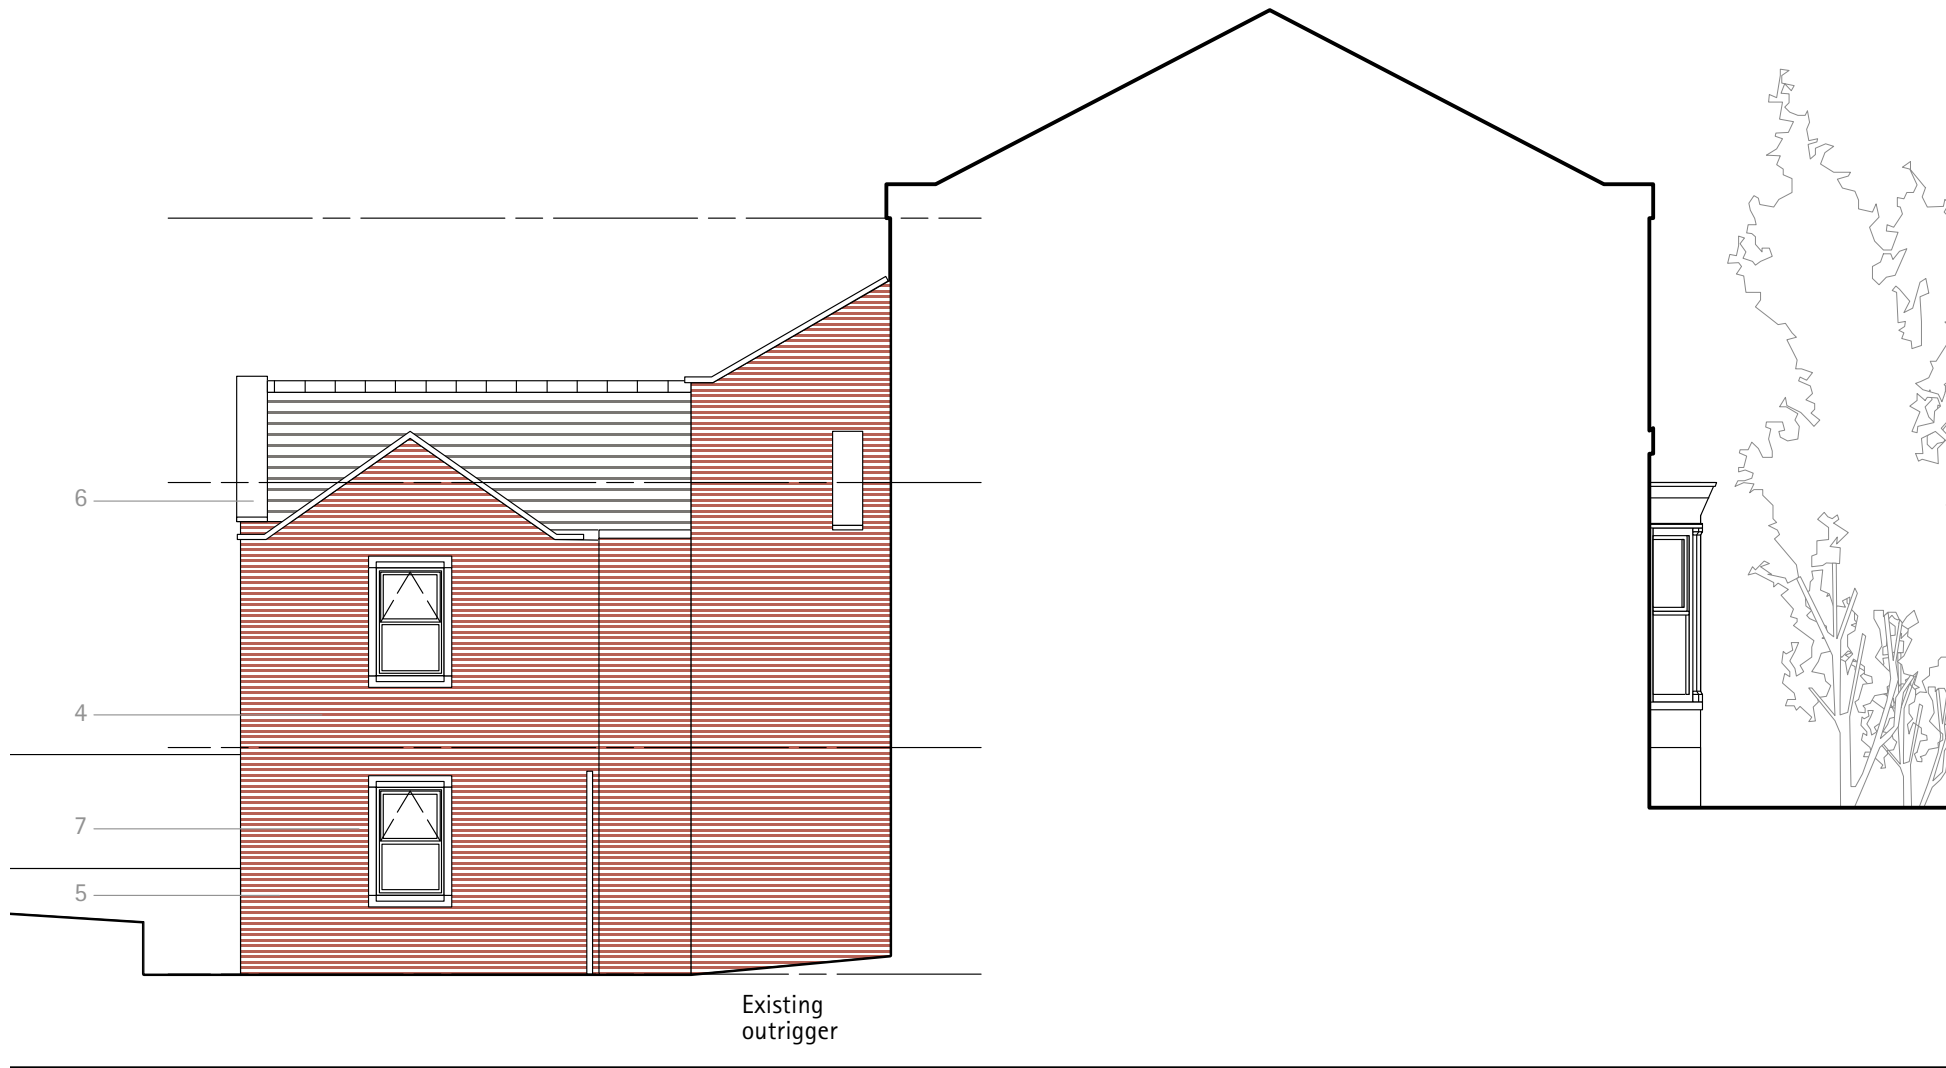

NE Elevation (2015 Approval)

- 1 White render
- 2 Sandstone dressing painted black
- 3 Existing white painted timber frame window
- 4 Slate
- 5 Red brick
- 6 White artstone
- 7 New timber frame windows with white artstone surround
- 8 Permeable block pavior finish
- 9 Boundary wall – red brick
- 10 Lawn
- 11 Painted timber front door
- 12 Velux rooflight (Conservation Grade to existing roof)

General Notes

- Do not scale drawings, dimensions govern.
- All dimensions are in millimeters unless noted otherwise.
- All dimensions to be field verified before proceeding with work.
- All areas are indicative and approximate only.

This document is copyright ©Arca

Legend

Draft proposals to amend as built compared against drawing **363-LD-0022b** from application of 2015.

Rev	Description	Date
-----	-------------	------



Client
Feltham Management Ltd
20 Aldwyeh Avenue, Rusholme, Manchester M14 5NL, UK

Project
363 Wilmslow Road
New Homes
Manchester

Title
Elevations (2015 Approval)

Stage / Status	Date
For Planning Approval	26/05/2020
Project Code	Scale @ A1
363	1:1
Drawing Number	Revision
363-OD-0107	01