0m 10m

Meters

A :: PROJECT KEYPLAN
00 scale: NTS

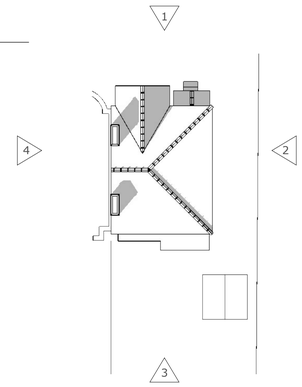


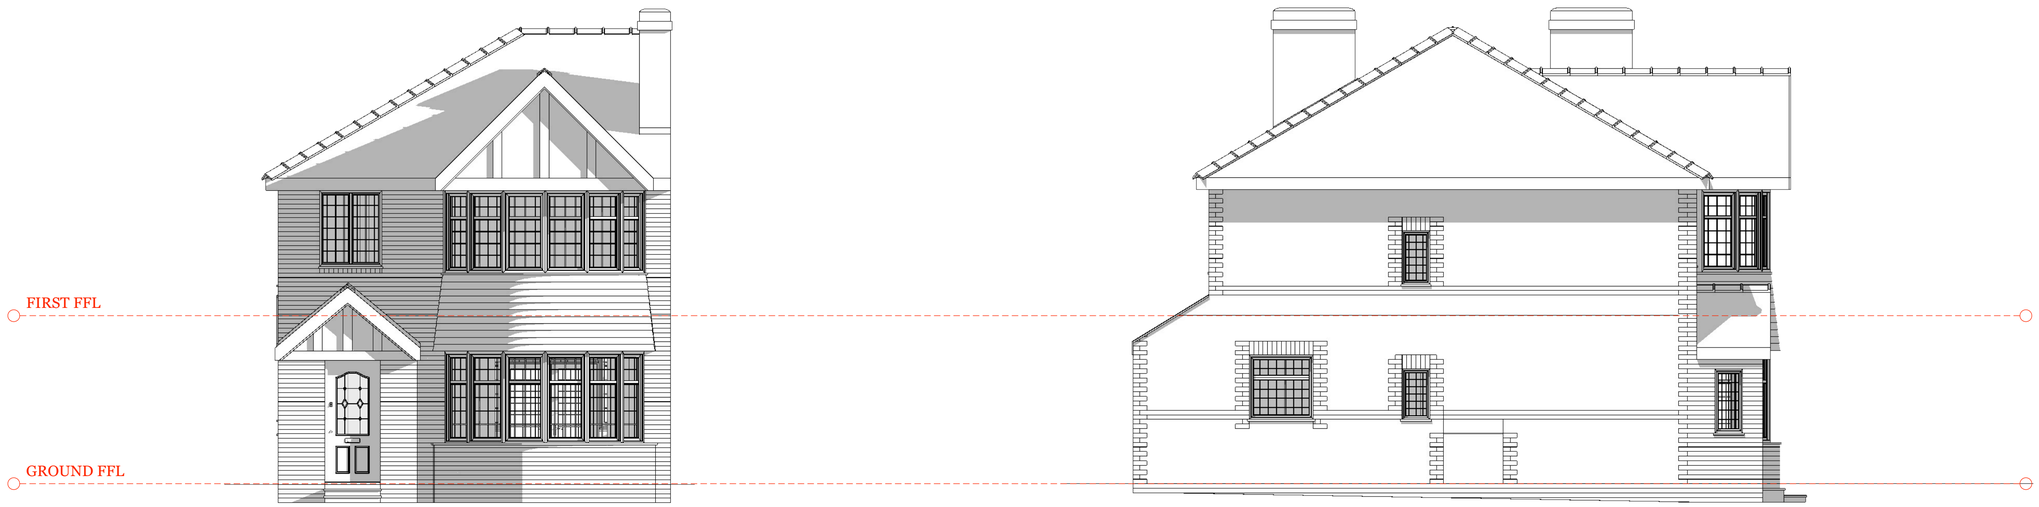


A :: EXISTING FRONT ELEVATION
1 scale: 1"=50'

A :: EXISTING SIDE ELEVATION
2 scale: 1"=50'

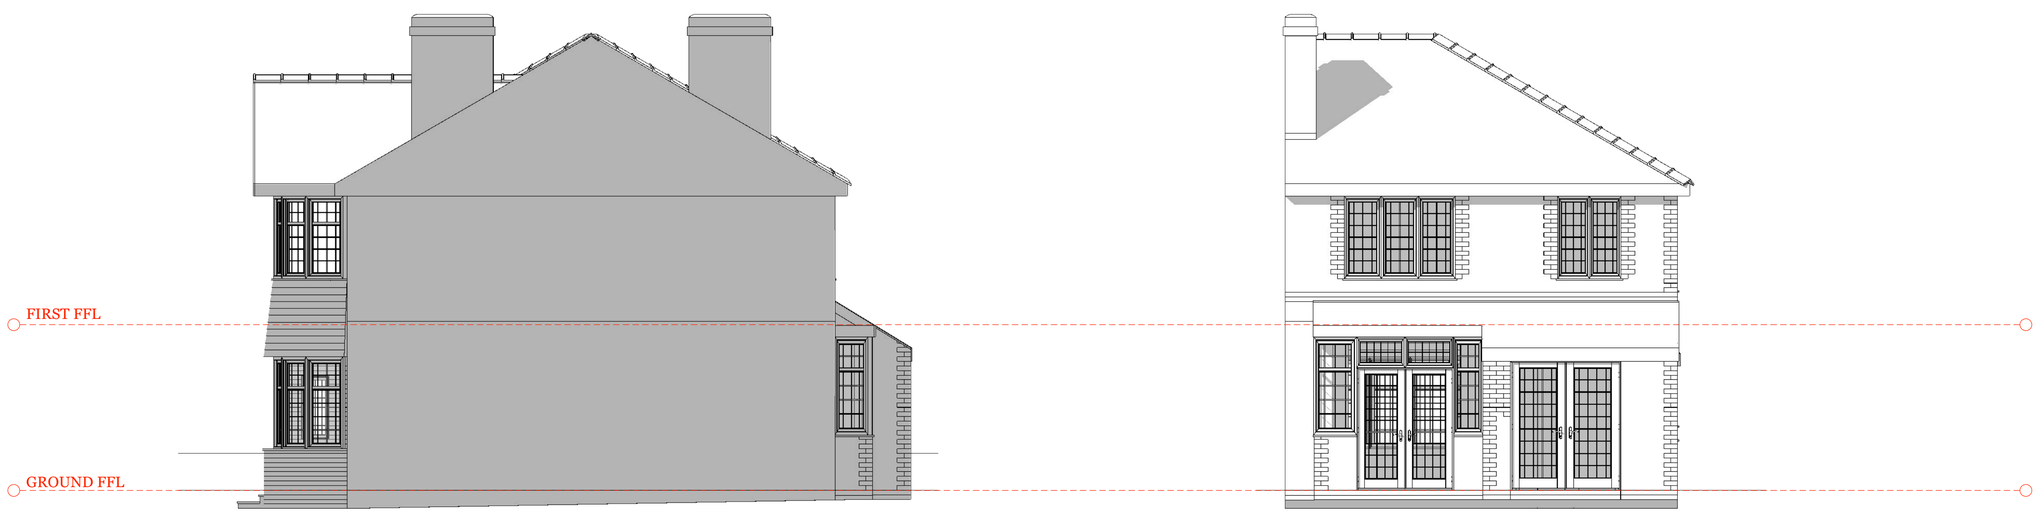


A :: EXISTING SIDE ELEVATION
4 scale: 1"=50'

A :: EXISTING REAR ELEVATION
3 scale: 1"=50'

Copyright: All rights reserved. This drawing must not be reproduced without permission from Huntar Haus. Do not scale off this drawing. All dimensions are to be checked on site by contractor / sub contractor. Any discrepancies to be reported to Huntar Haus.

REVISIONS

| | MM/DD/YY | |
|---|---|---|
| 1 | Mar '20 | Revised to suit client comments |
| 2 | __/__/__ | ... |
| 3 | __/__/__ | ... |
| 4 | __/__/__ | ... |
| 5 | __/__/__ | ... |

**Design Studio**
15 Plover Close
West Lancs
PR9 8RU

**P:** 01704 232068
**E:** design@huntarhaus.co.uk
**W:** www.huntarhaus.co.uk
**F:** @huntarhaus

MR & MRS GIBSON

HUNTAR HAUS
Planning & Design

EXISTING ELEVATIONS

37 Royle Green Road

PL 04