




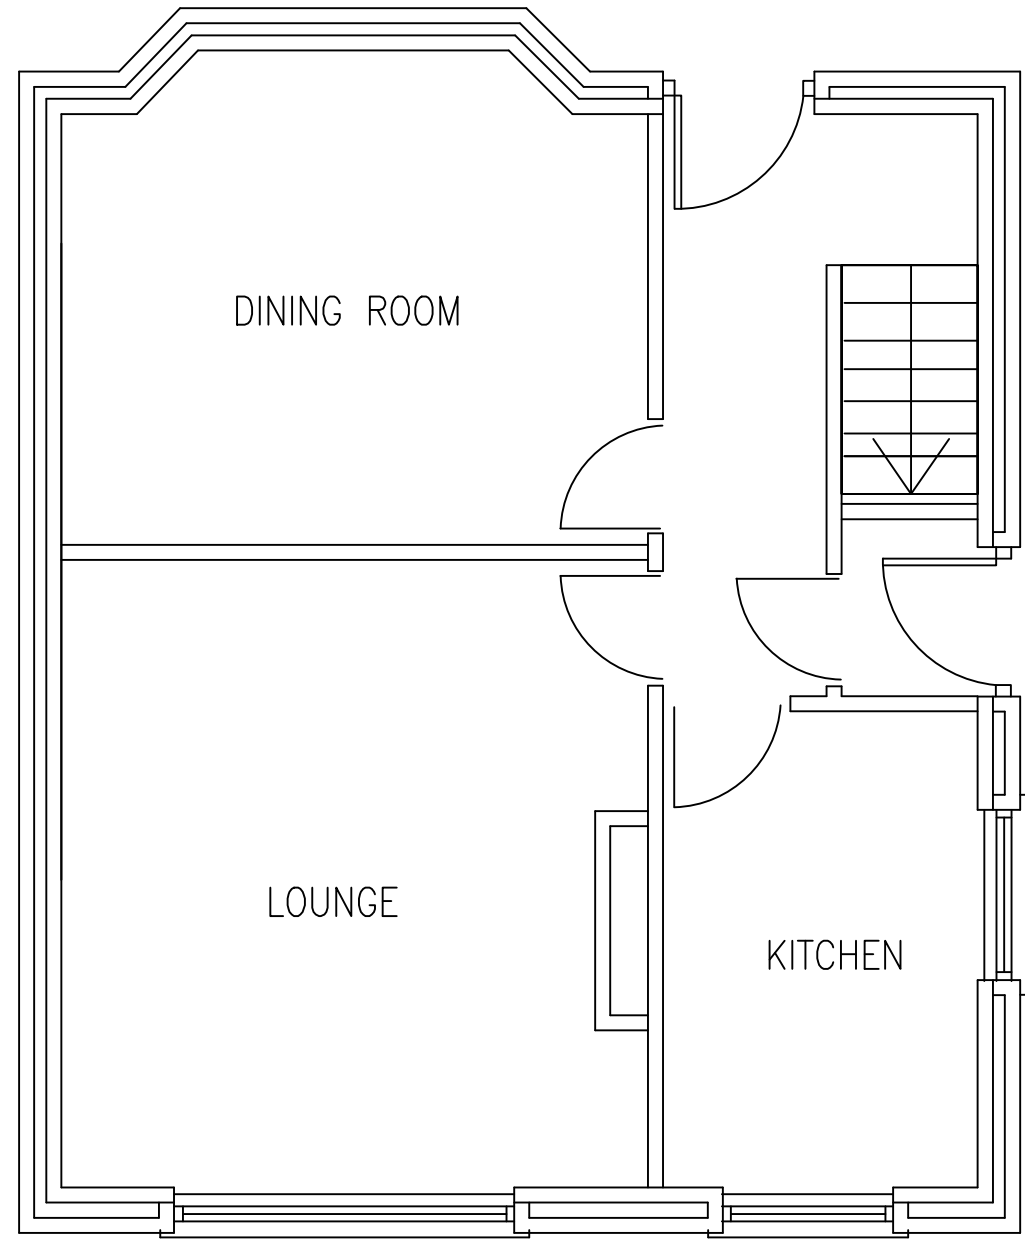


EXISTING Gnd. FLOOR LAYOUT
(SCALE 1:50)

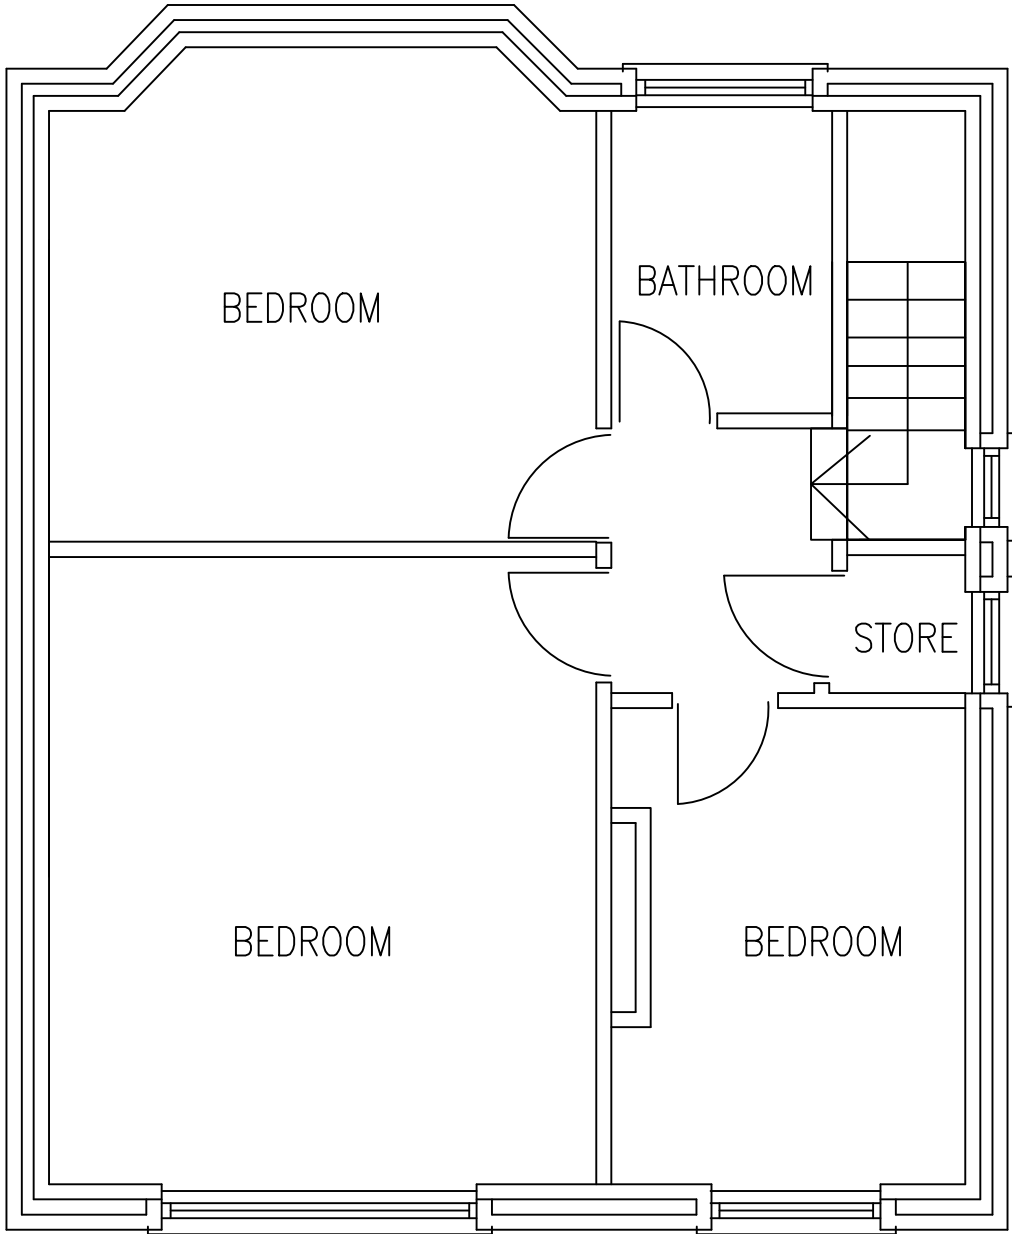


EXISTING 1st. FLOOR LAYOUT
(SCALE 1:50)
(SCALE 1:50)

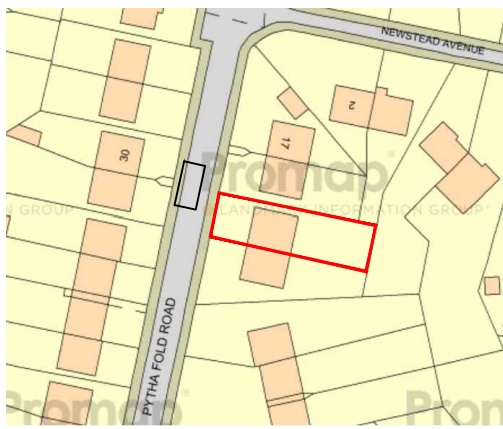


SITE LOCATION PLAN
(SCALE 1:1250)

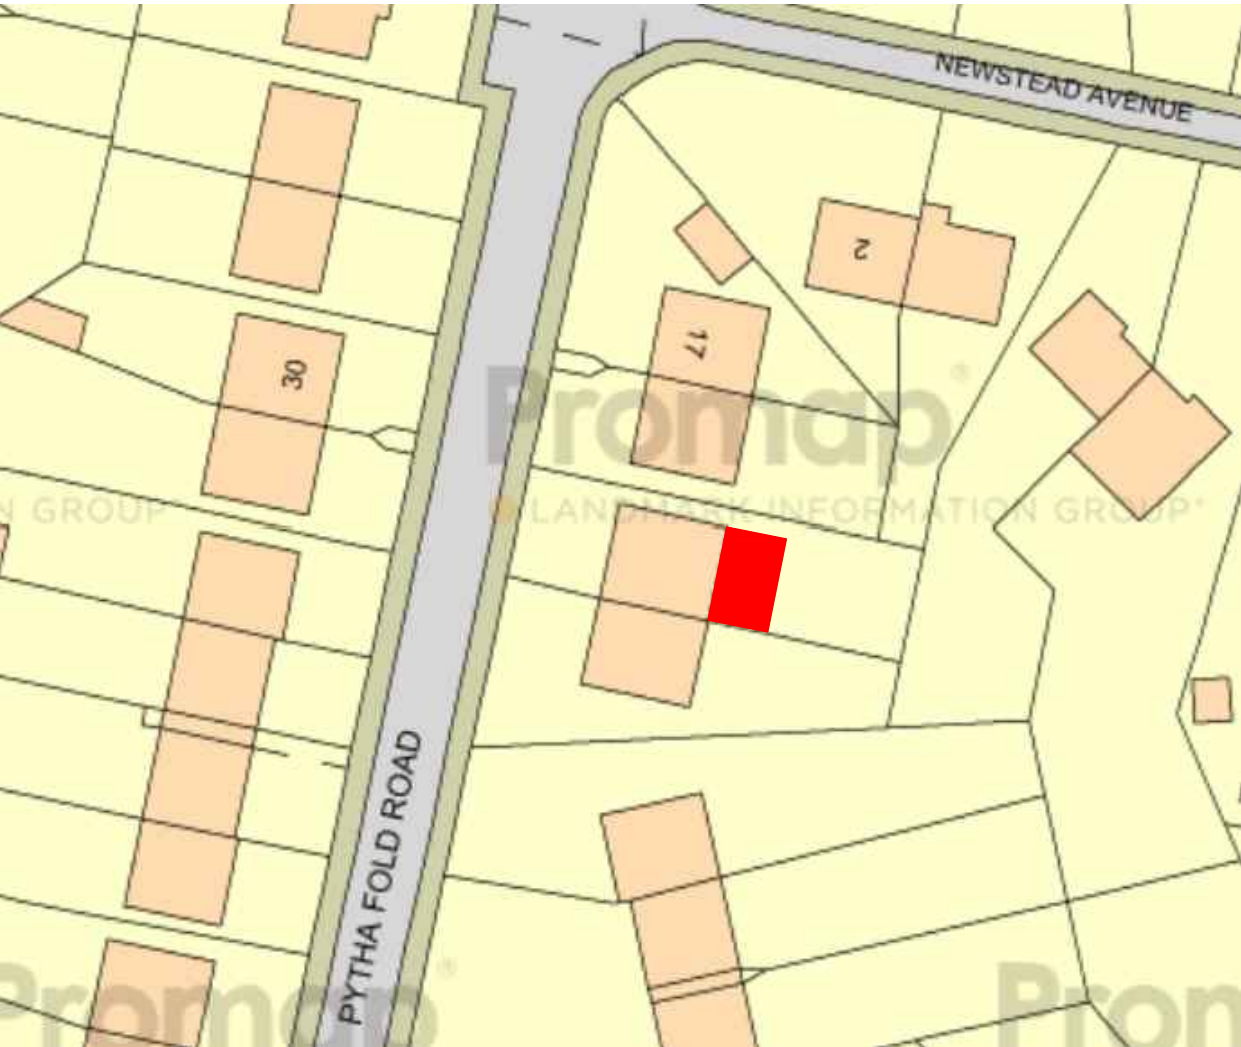


SITE LAYOUT PLAN
(SCALE 1:500)

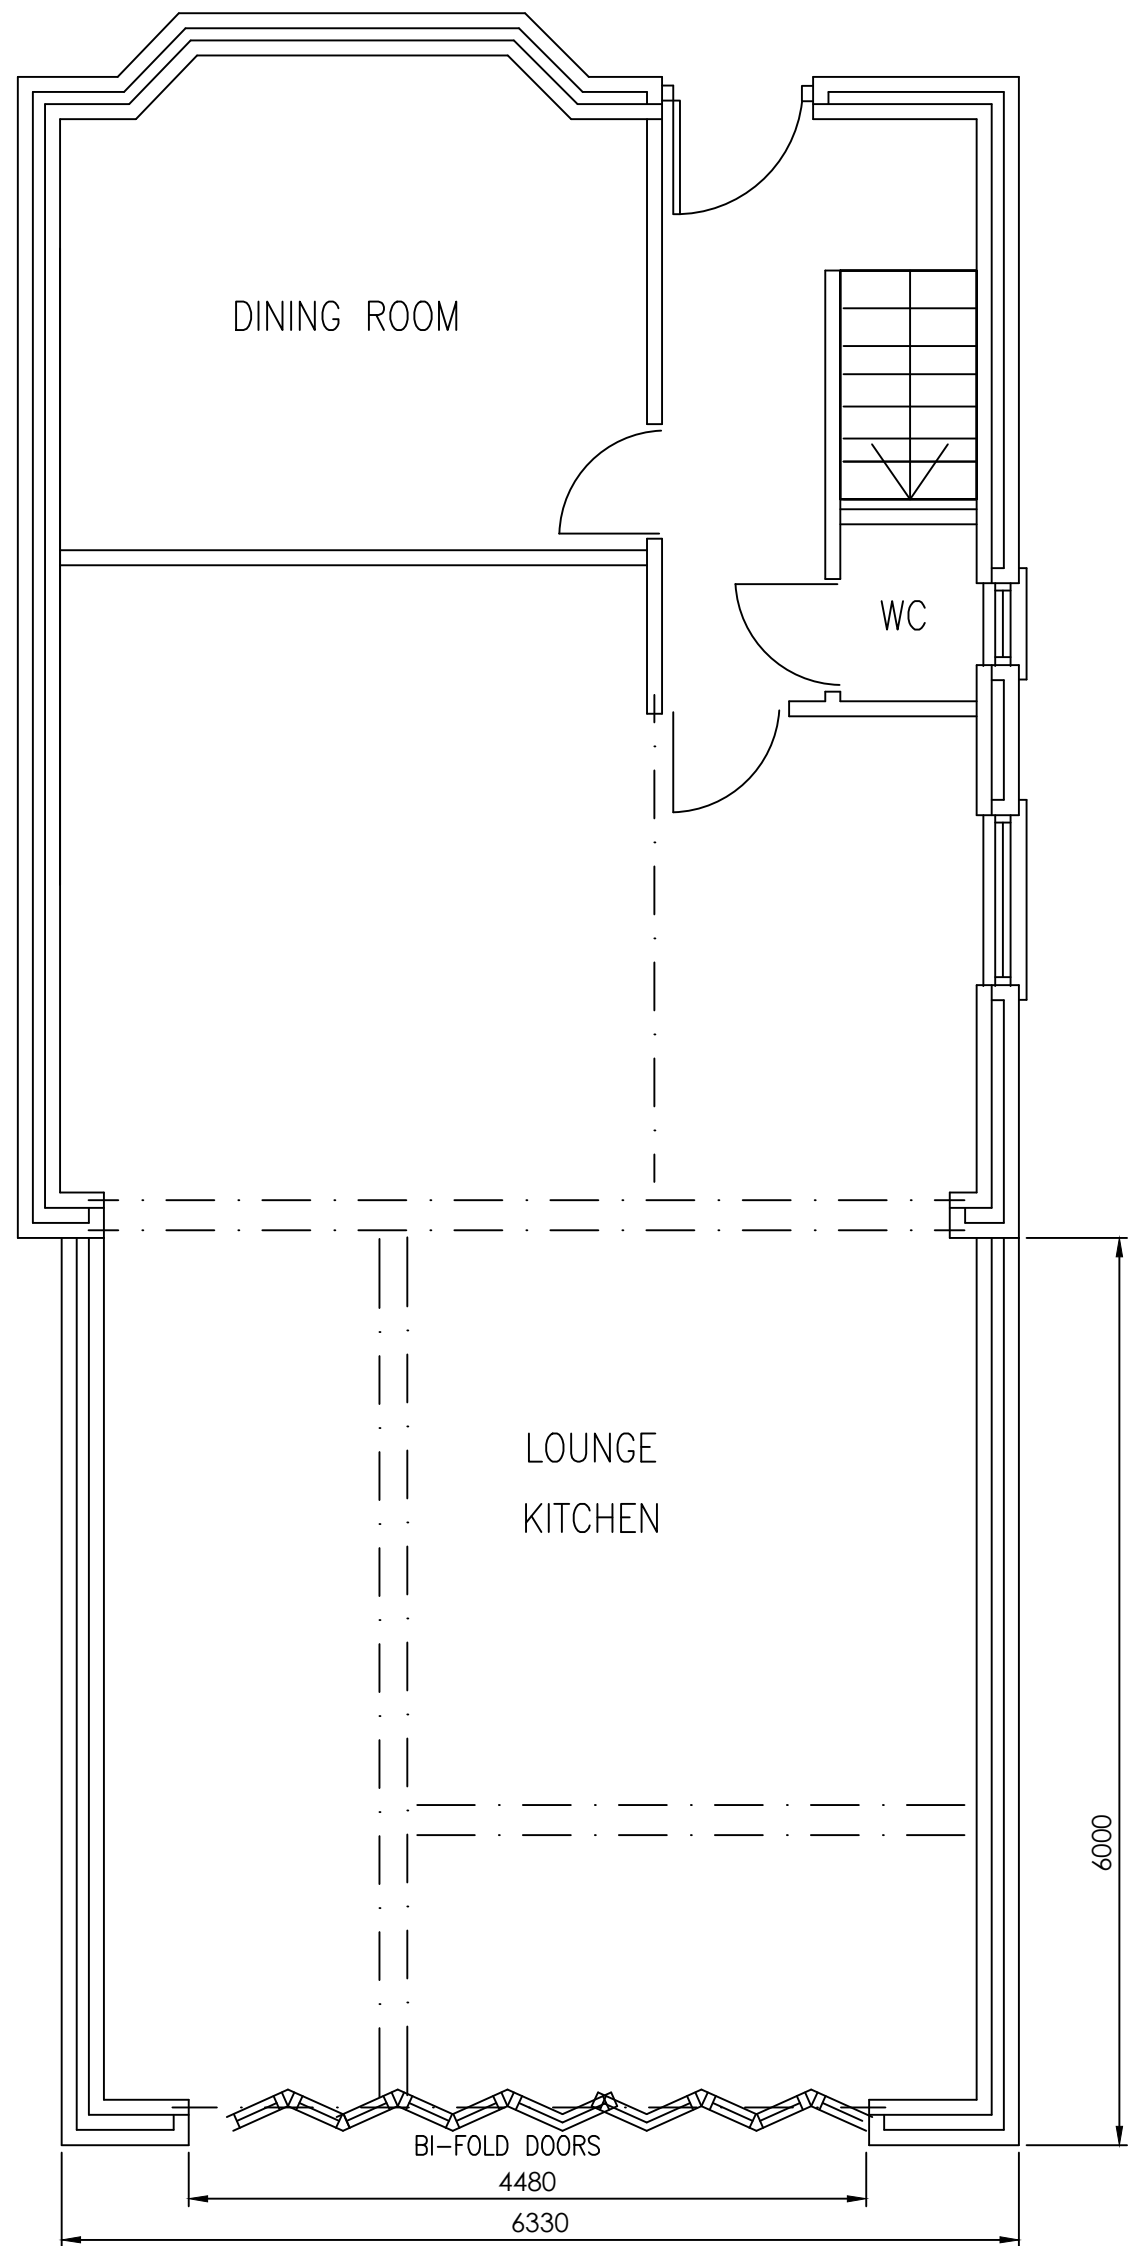

PROPOSED Gnd. FLOOR LAYOUT
(SCALE 1:50)

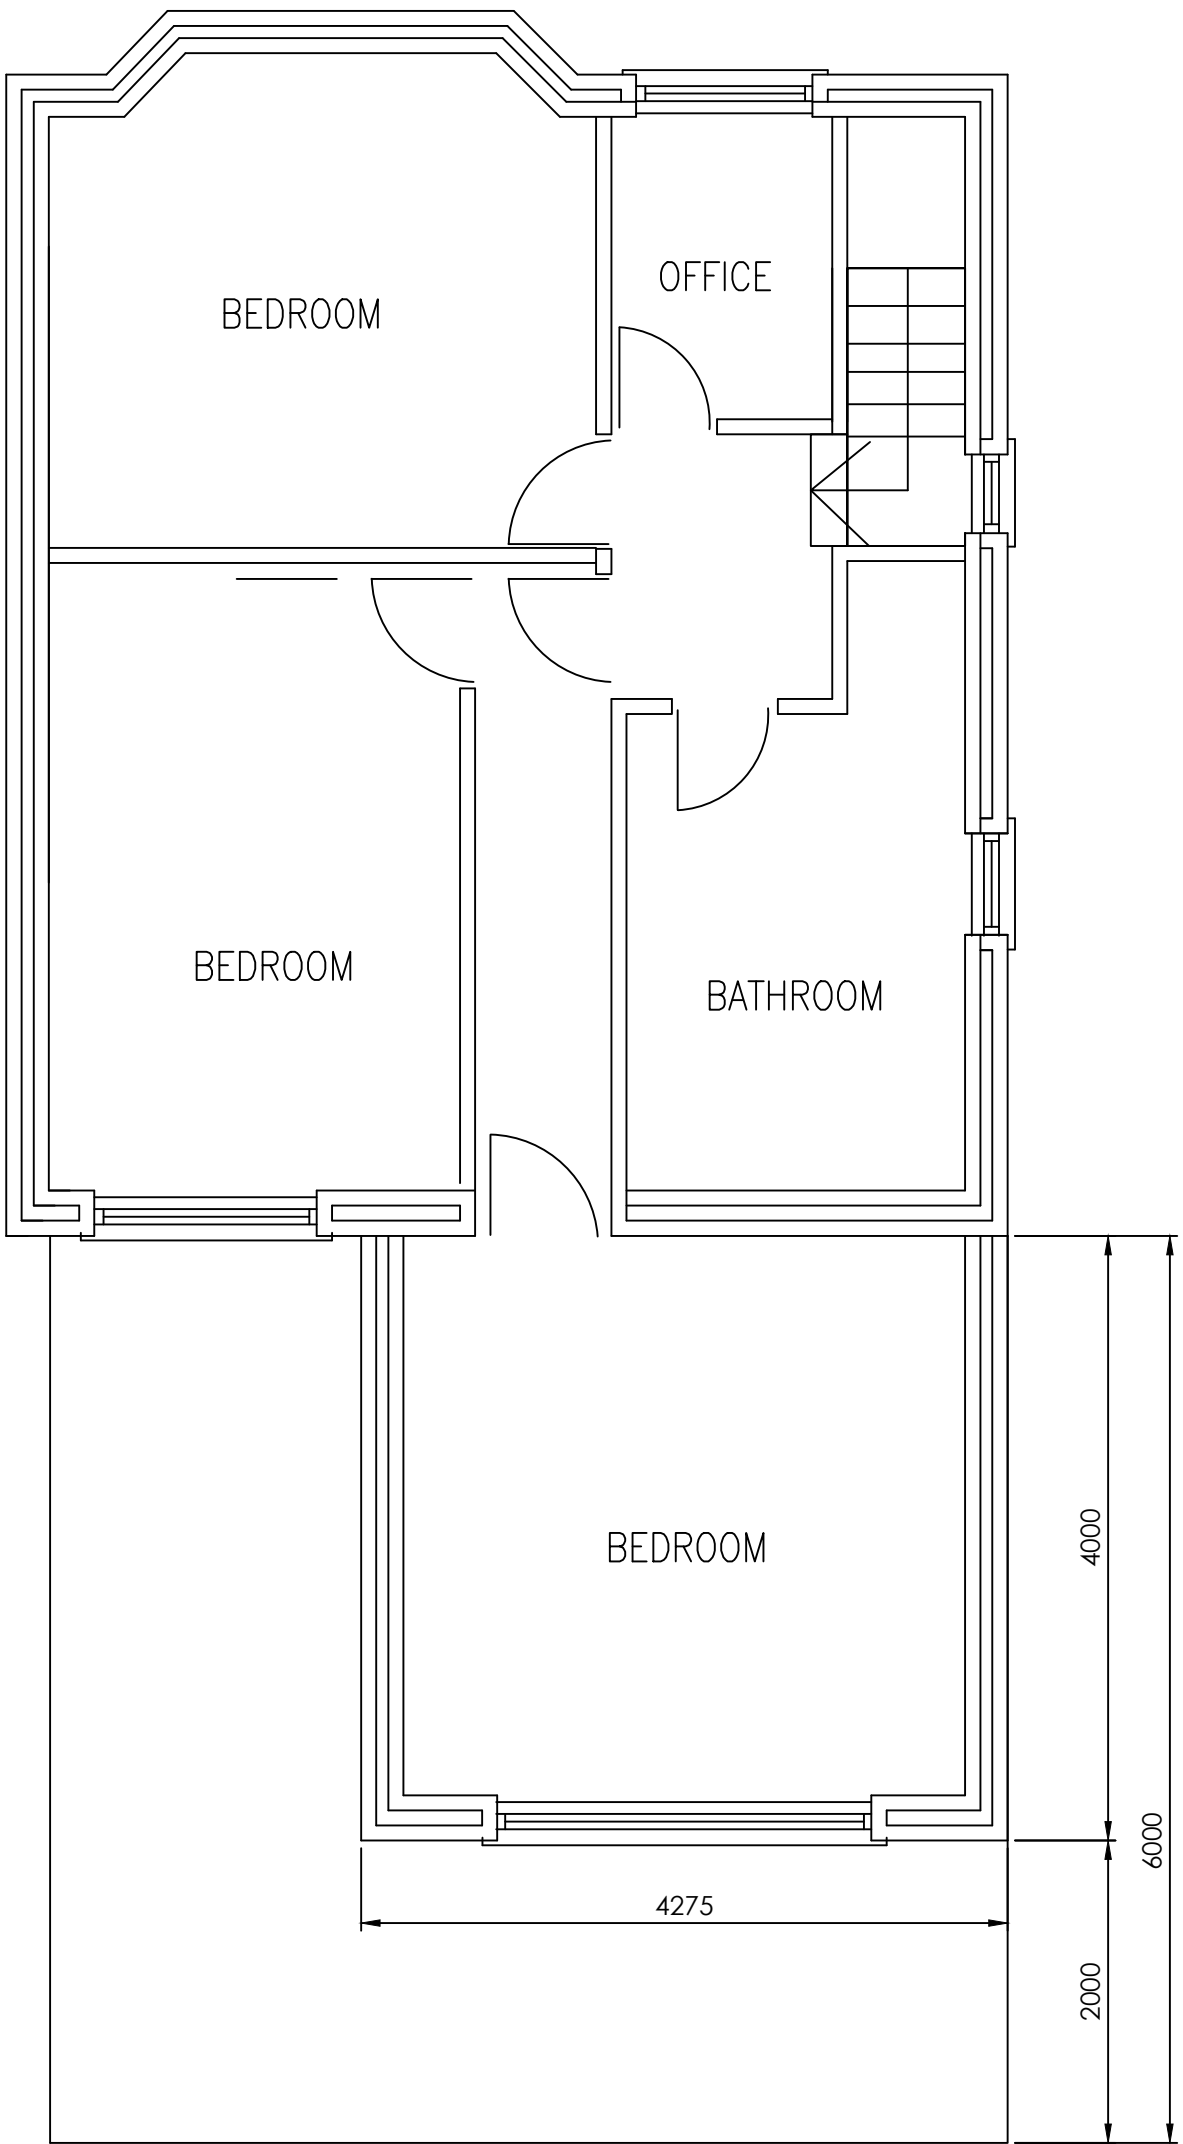

PROPOSED 1st. FLOOR LAYOUT
(SCALE 1:50)

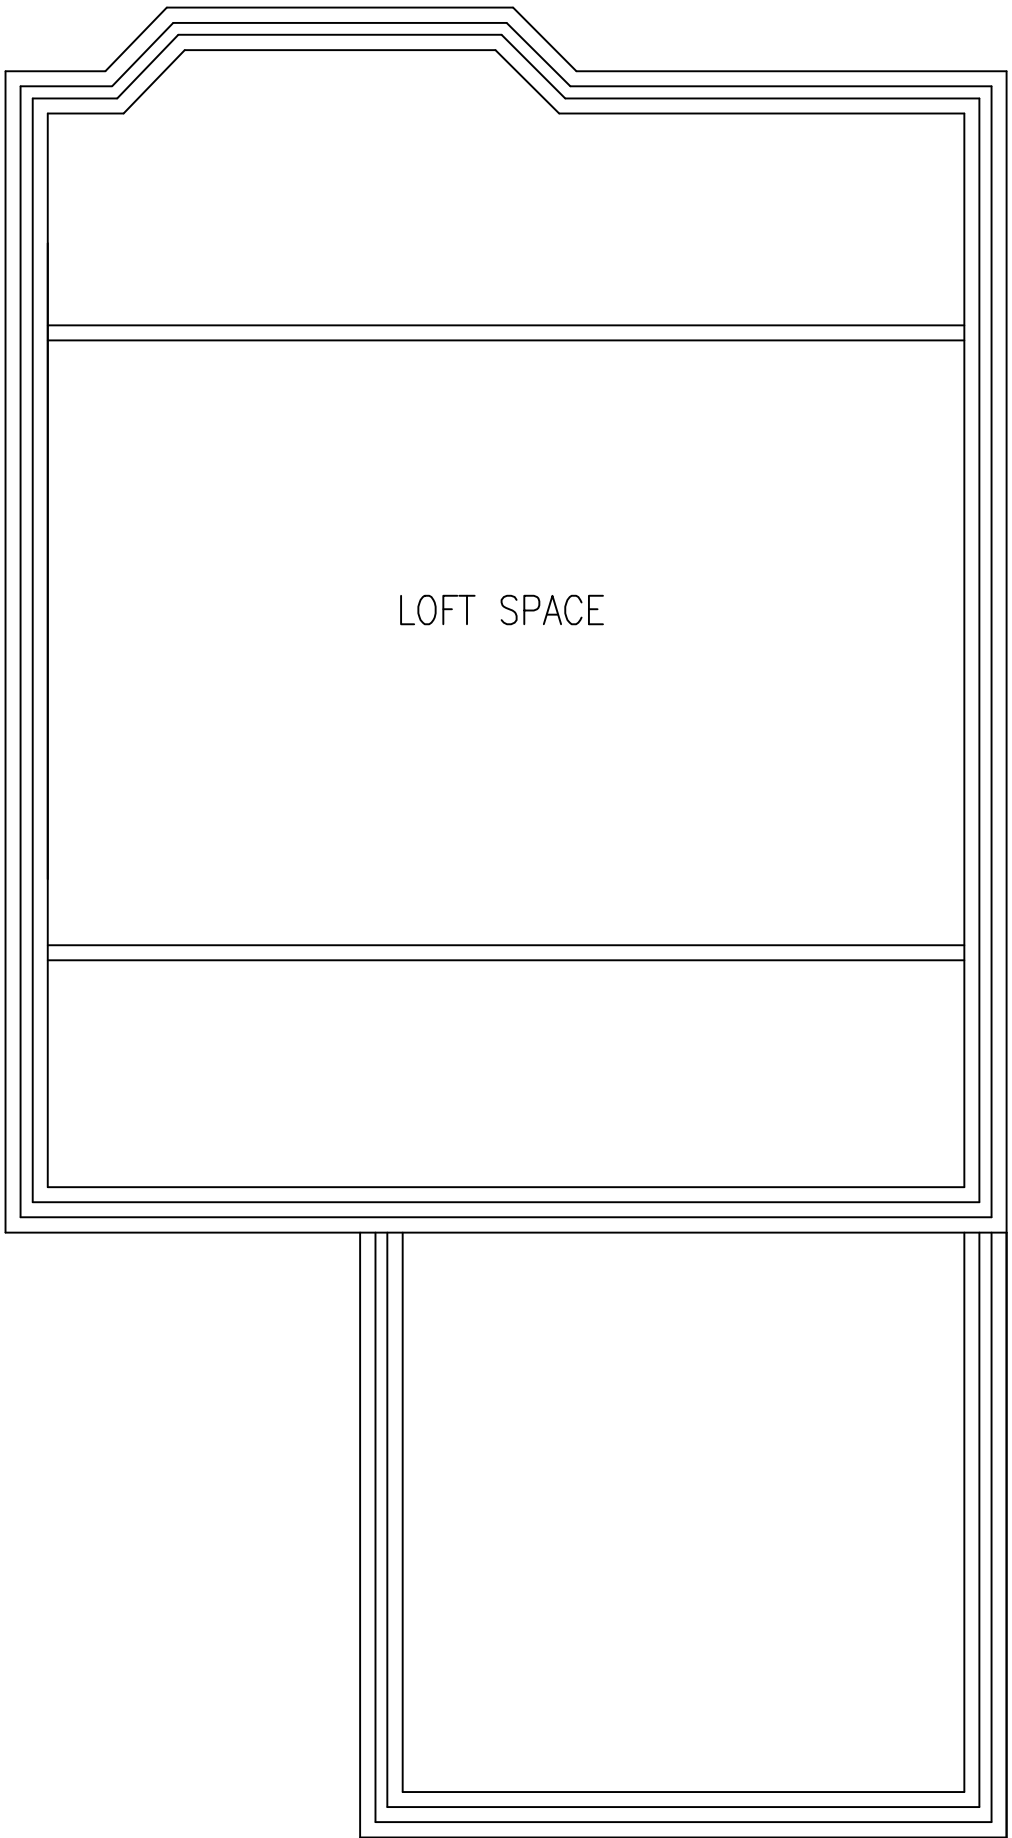

PROPOSED LOFT LAYOUT
(SCALE 1:50)

PLANNING APPROVAL

C2	23.06.20	REVISED TO SUIT COMMENTS FROM LOCAL AUTHORITY
----	----------	---

MS HODA MUSSA & MR RASHID
21 PYTHA FOLD RD
FALLOWFIELD
MANCHESTER
M20 4UH

PROJECT
PROPOSED TWO STOREY
EXTENSION TO EXISTING DWELLING

TITLE
FLOOR LAYOUTS

DRAWING No. MCR-106a-01

DRAWN	REV. C2
SCALE 1:50 @ A1	DATE MAY 2020