

PROJECT REF	20043
DRAWING REF	210 A
SCALE	1:50 @ A1
DATE	JUN '20

CLIENT
MR & MRS KOTRIE
91 BEECH ROAD
CHORLTON
MANCHESTER
M21 9FD

PROJECT
REAR DORMER ROOF EXTENSION
& INTERNAL REMODELING

PROPOSED ELEVATIONS

PLANNING


- 1 NATURAL SLATE ROOF
- 2 PEBBLE-DASH RENDER
- 3 RED GLAZED BRICK
- 4 WHITE FASCIA
- 5 WHITE UPVC WINDOWS
- 6 MARLEY BIRKDALE TILE
- 7 UN-TREATED CEDAR CLADDING
- 8 GREY UPVC WINDOWS
- 9 SATIN GLASS
- 10 GREY UPVC FASCIA & SOFFIT
- 11 BLACK UPVC RWGS
- 12 GREY GRP FLAT ROOF
- 13 EXTENDED PARTY WALL IN BRICK
- 14 CHESHIRE PRE-WAR BRICK
- 15 VELUX SKYLIGHTS




FRONT ELEVATION (NE)



REAR ELEVATION (SW)

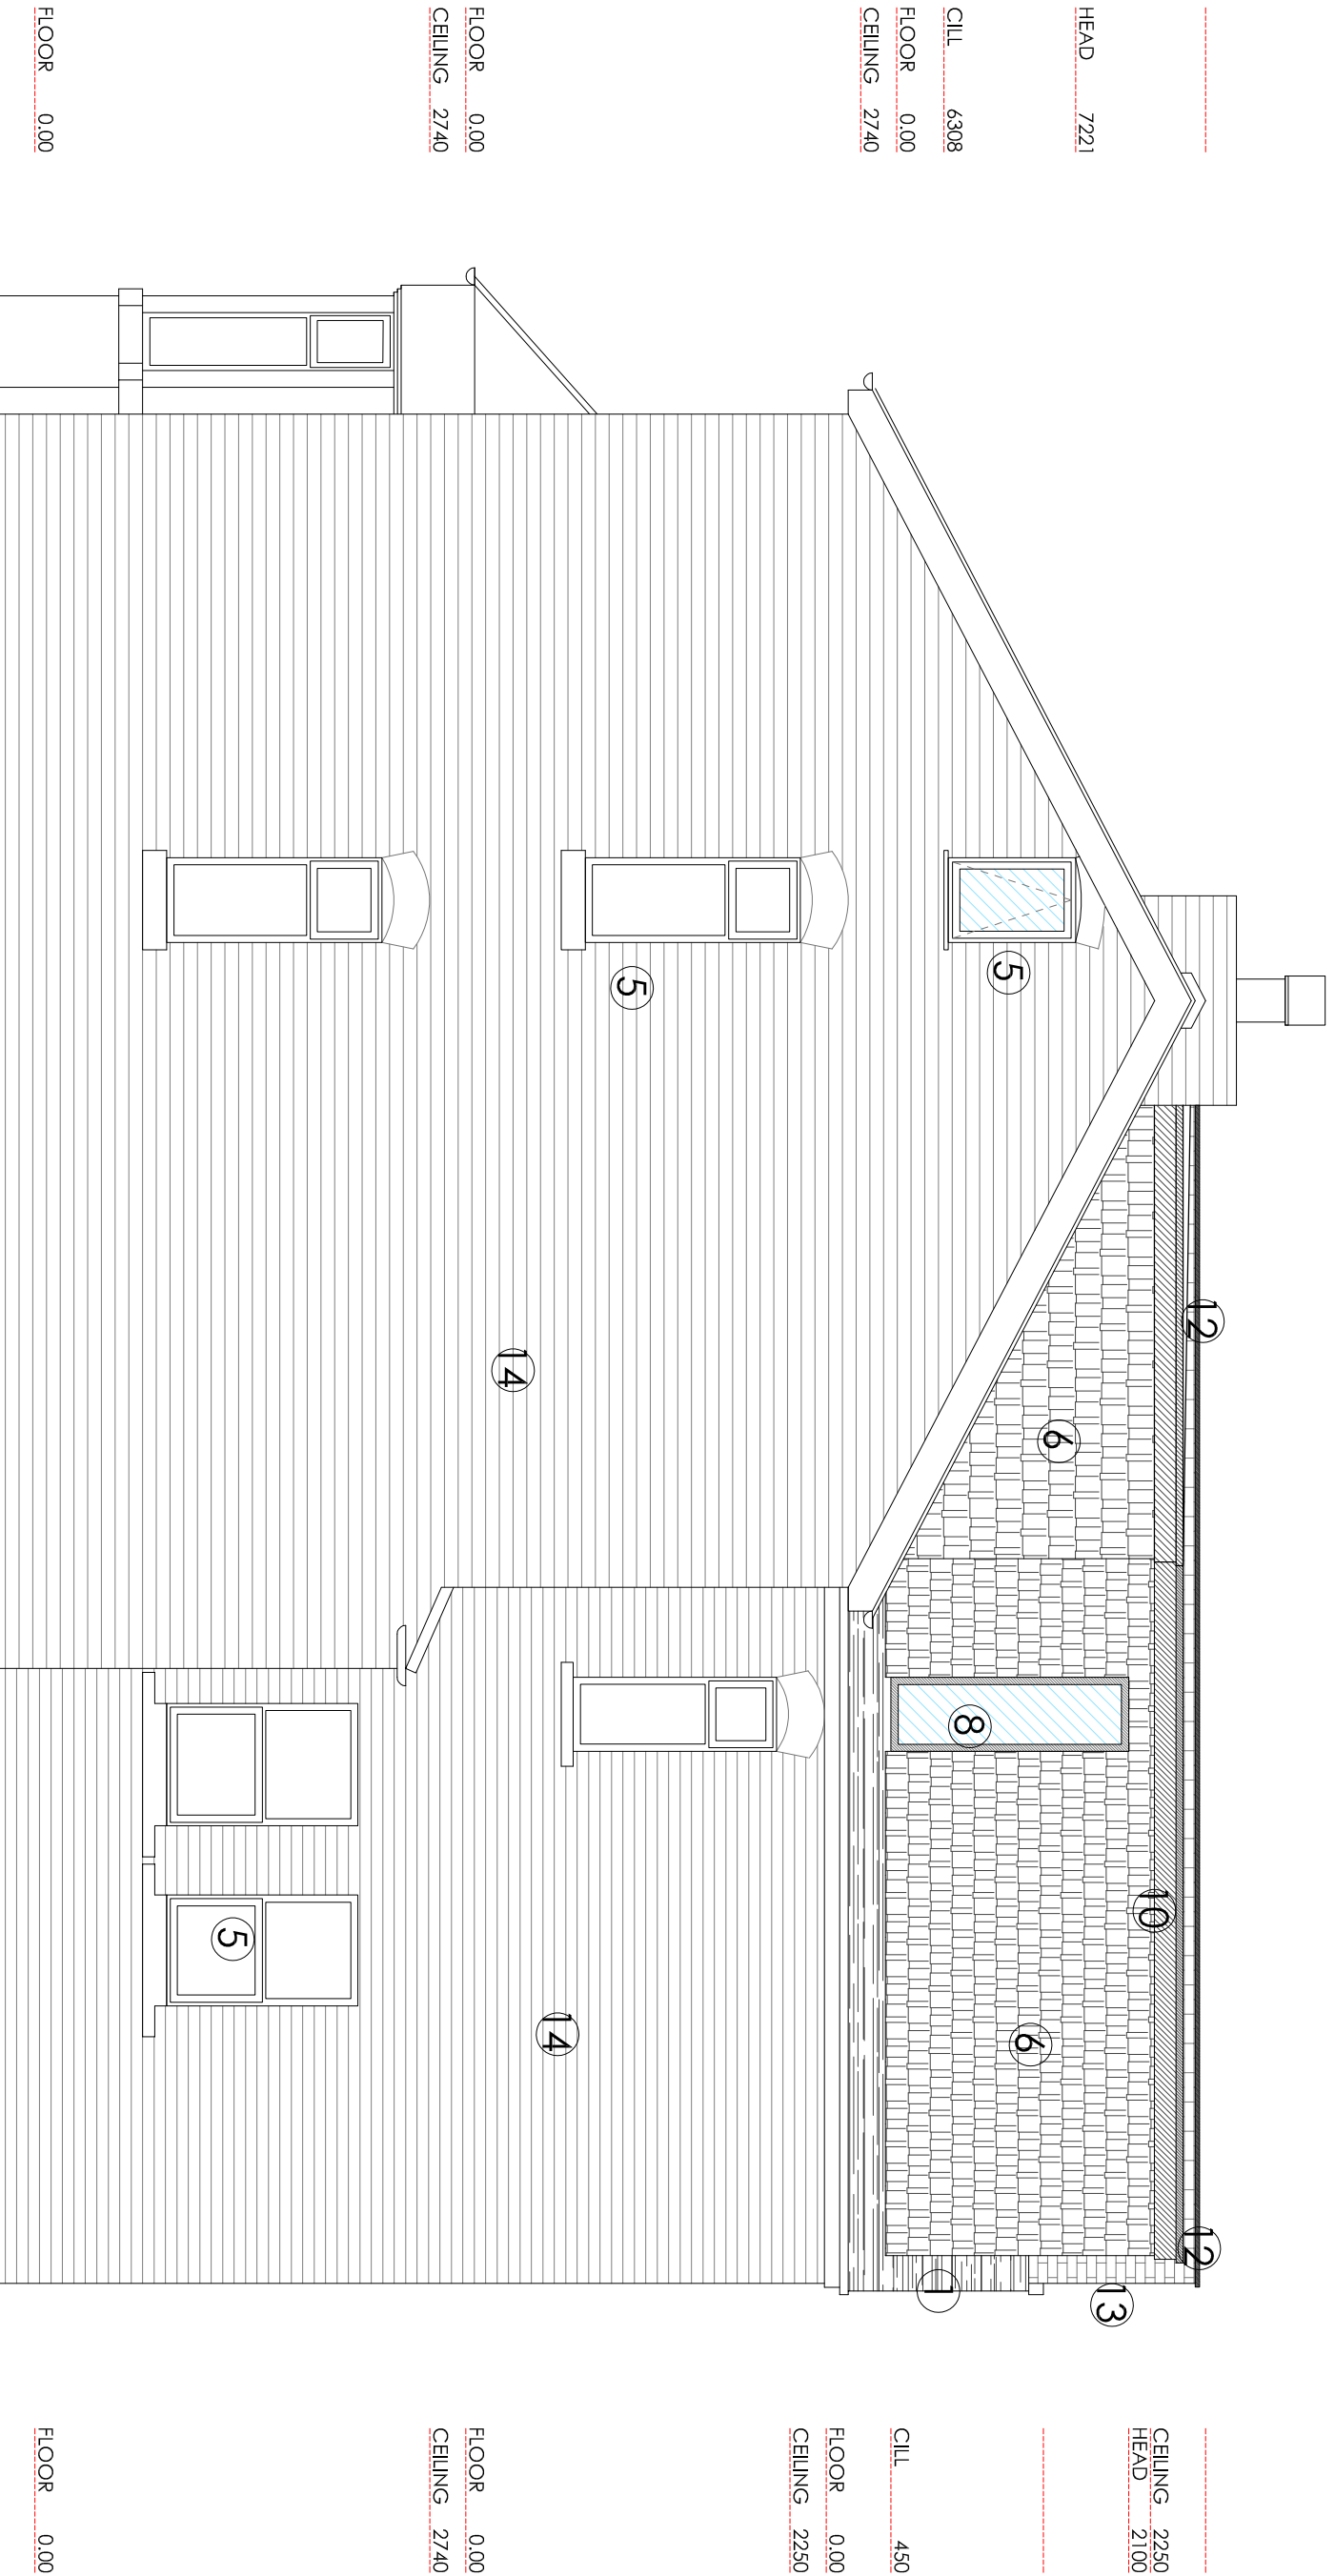

SIDE ELEVATION (NW)

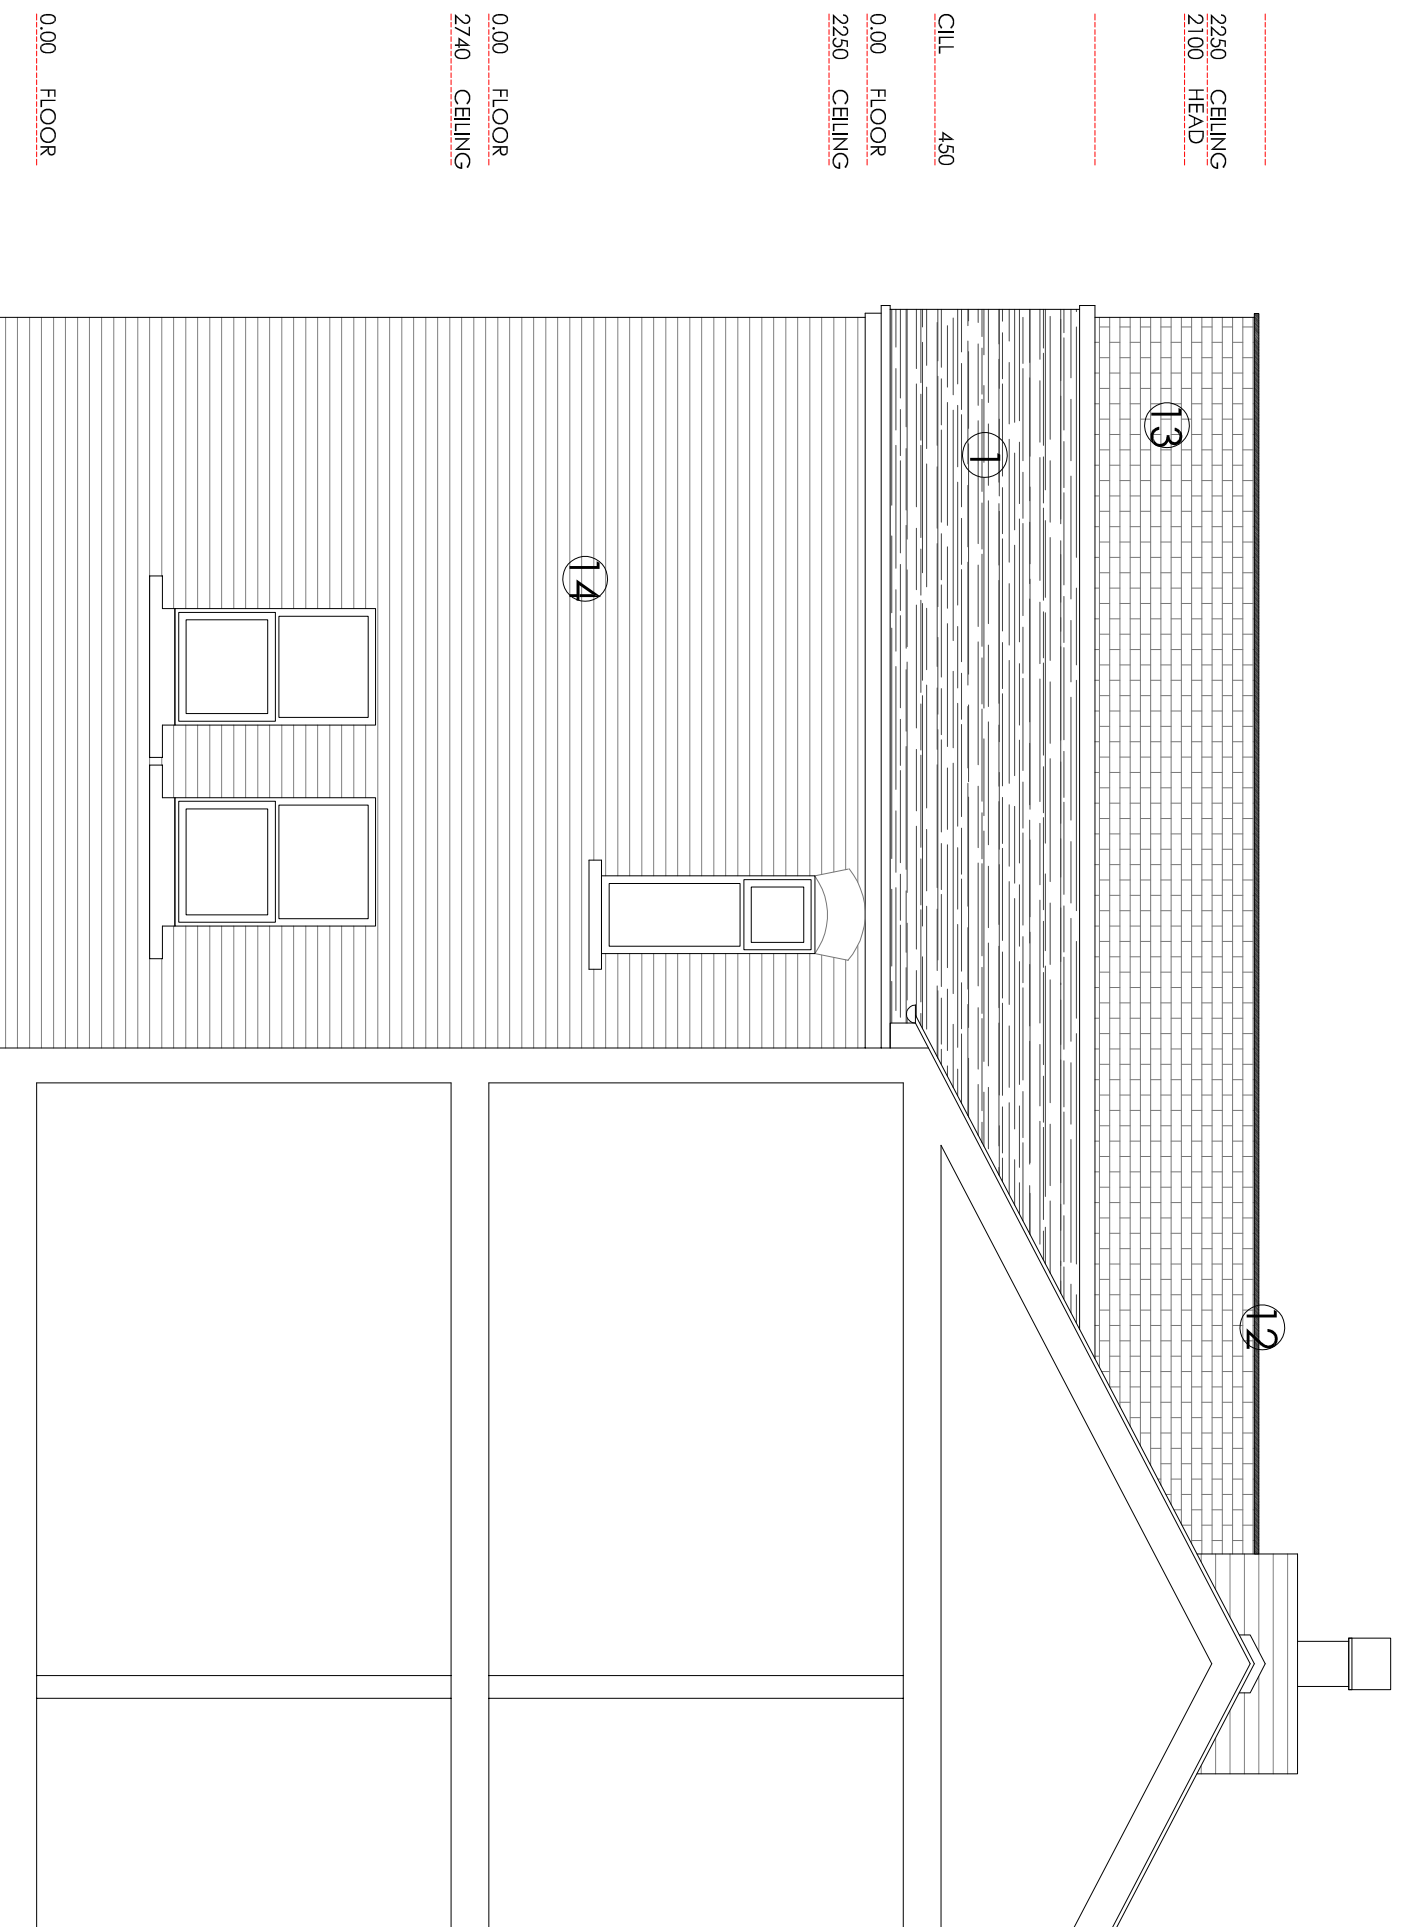

A SIDE ELEVATION (SE)

0 0.5 1m 5m 10m

UPDATE FOLLOWING PO COMMENTS
ISSUED FOR PLANNING APPROVAL

08.07.20
11.06.20

BLUECHIP
ARCHITECTURE + DESIGN

07999 294 675

DESIGN@BLUECHIP-ARCHITECTURE.CO.UK
WWW.BLUECHIP-ARCHITECTURE.CO.UK
18 RECTAN ROAD 1 ALDER FOREST 1 WORSLEY 1 M30 9BS