



1 Site
1 : 1250

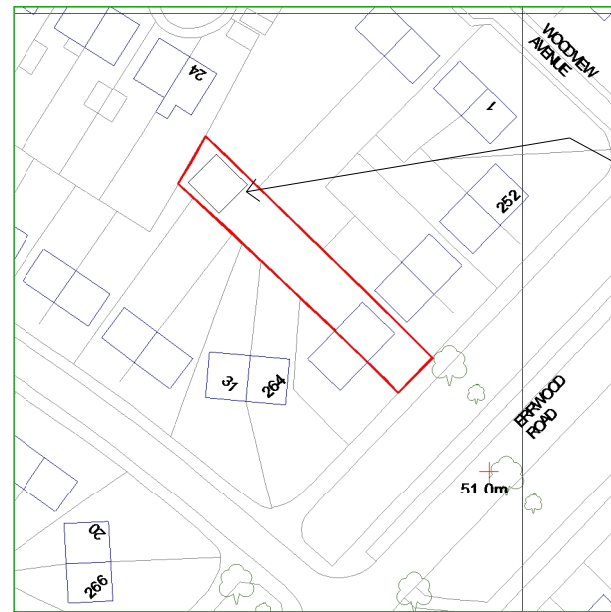


Proposed
Outbuilding

3 Floor Plan
1 : 50

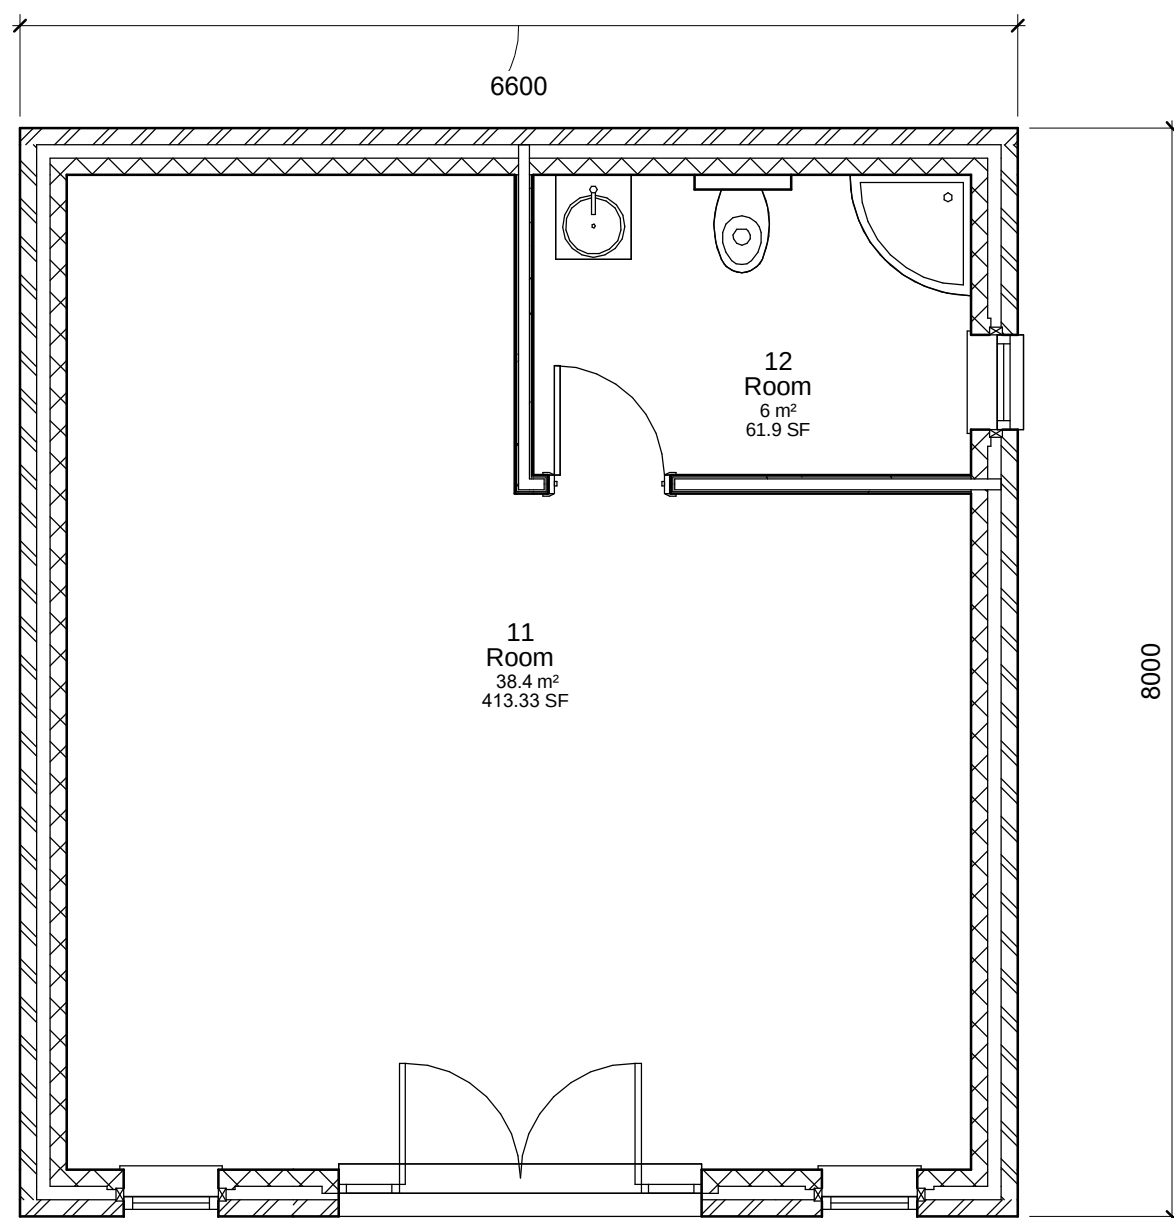

2 Block Plan
1 : 200

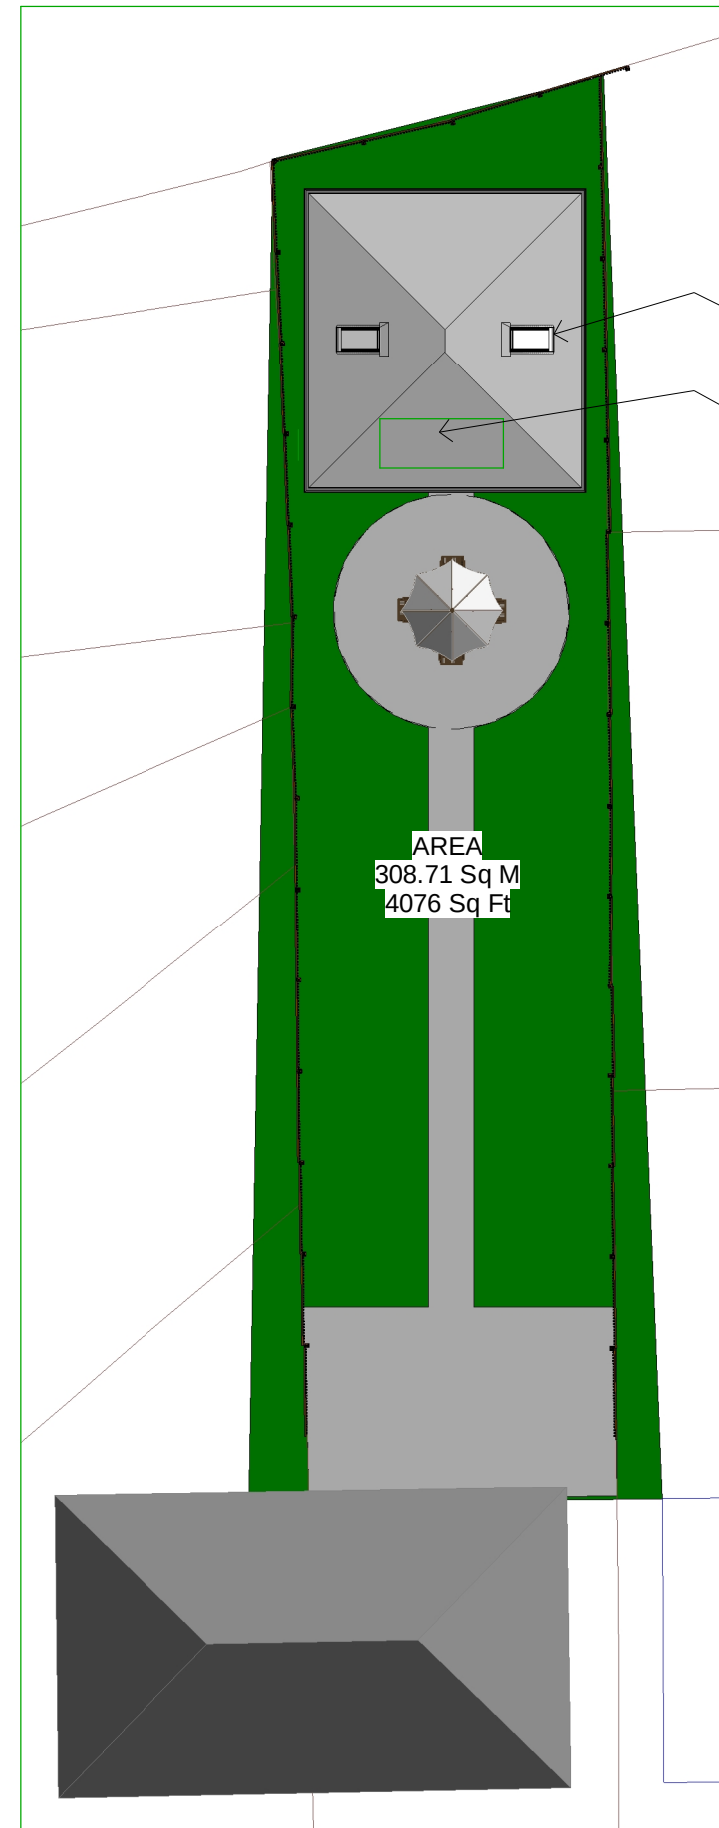

Roof Skylights
centre pivot

Intending to add
Solar Panels onto
this area of the roof

AREA
308.71 Sq M
4076 Sq Ft

Katarzyna Weronika Ali

07967103890
Kw_al@hotmail.co.uk
260 Errwood Road
Burnage Manchester
M19 1HY
United Kingdom

PURPOSE OF ISSUE	
PLANNING - Outbuilding	
SHEET	
Plans	
PROJECT	
260 Errwood Road, Burnage Manchester M19 1HY	
CLIENT	
Katarzyna weronika Ali	
Scale (@ A3) As indicated	