




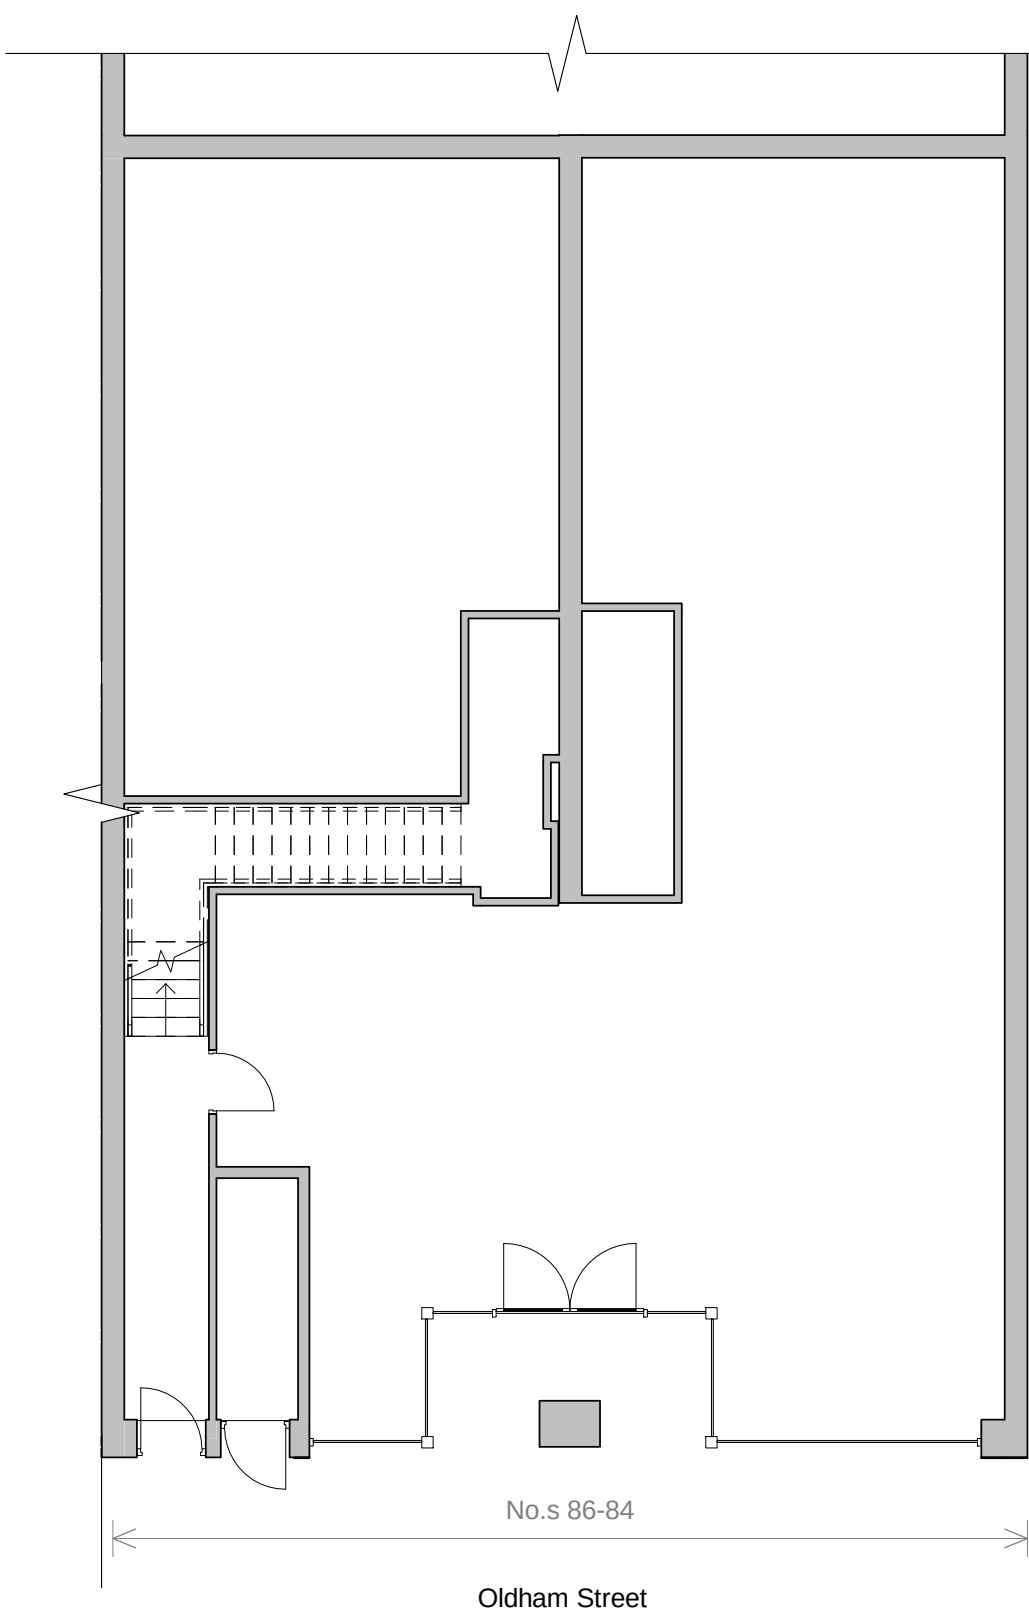


1. Level 0 - Ventilation
1 : 100

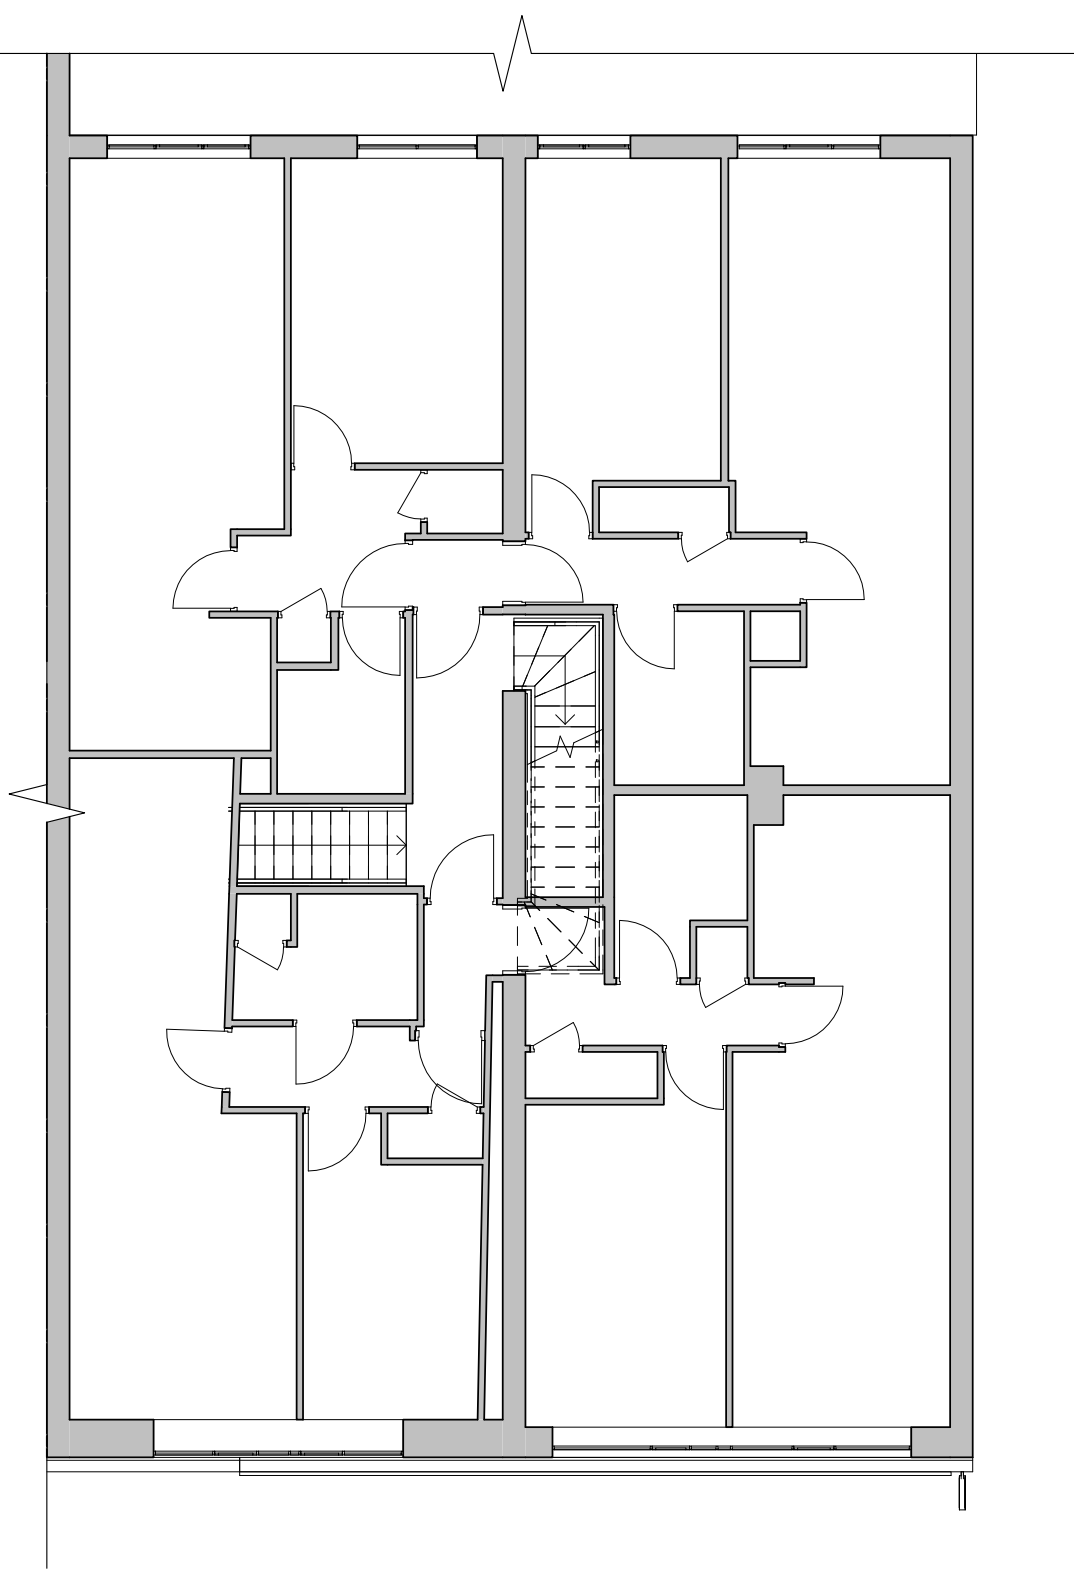


2. Level 1 - Ventilation
1 : 100

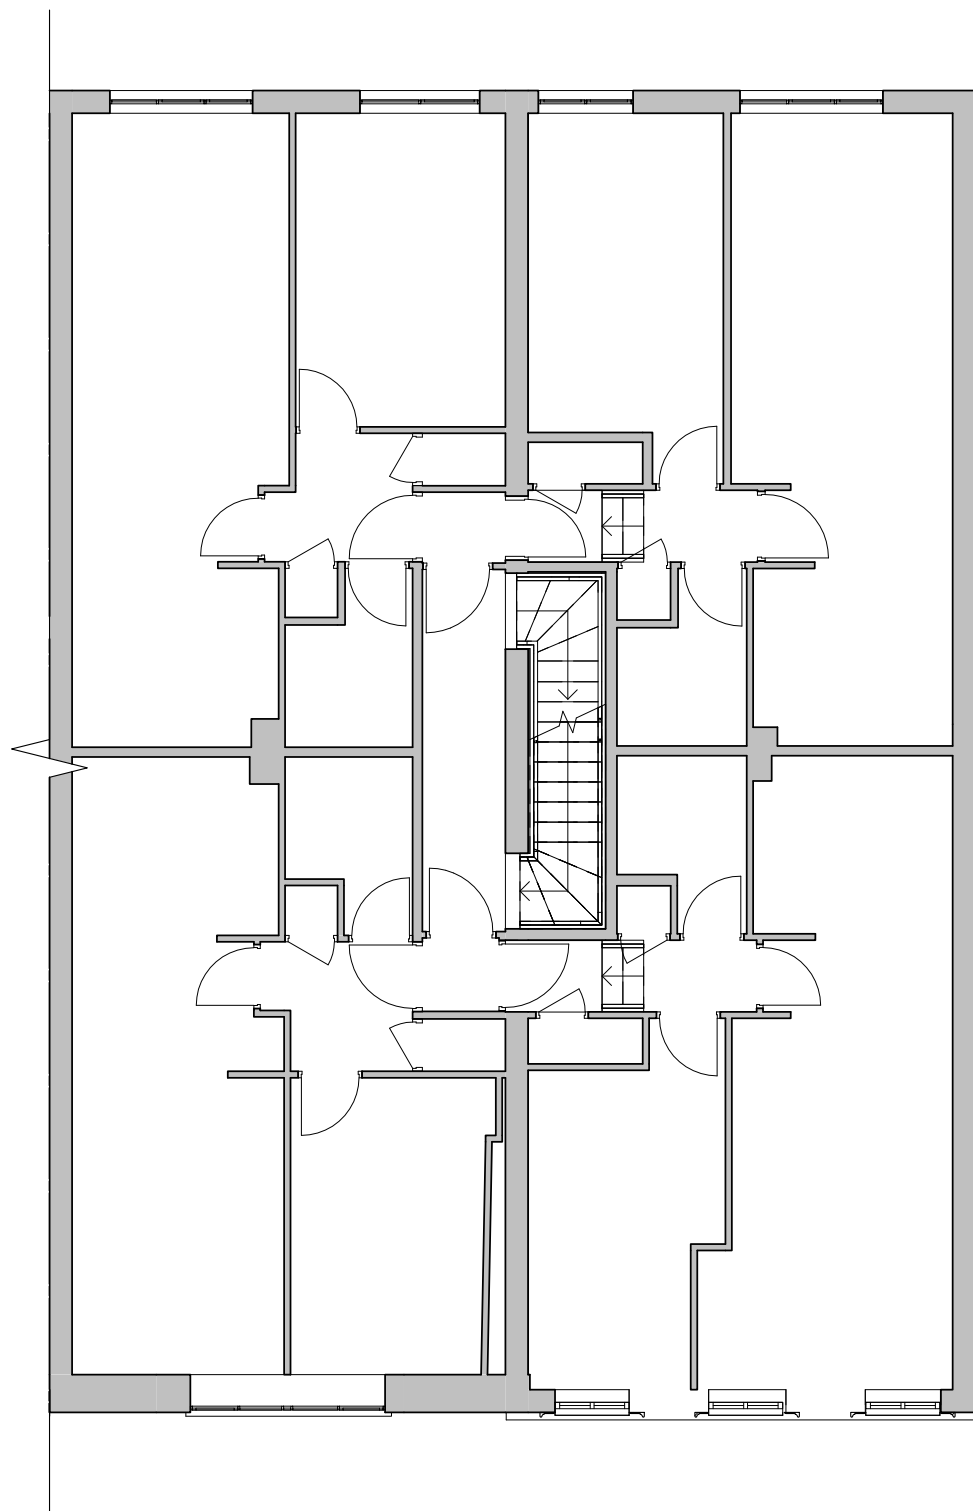

3. Level 2 - Ventilation
1 : 100

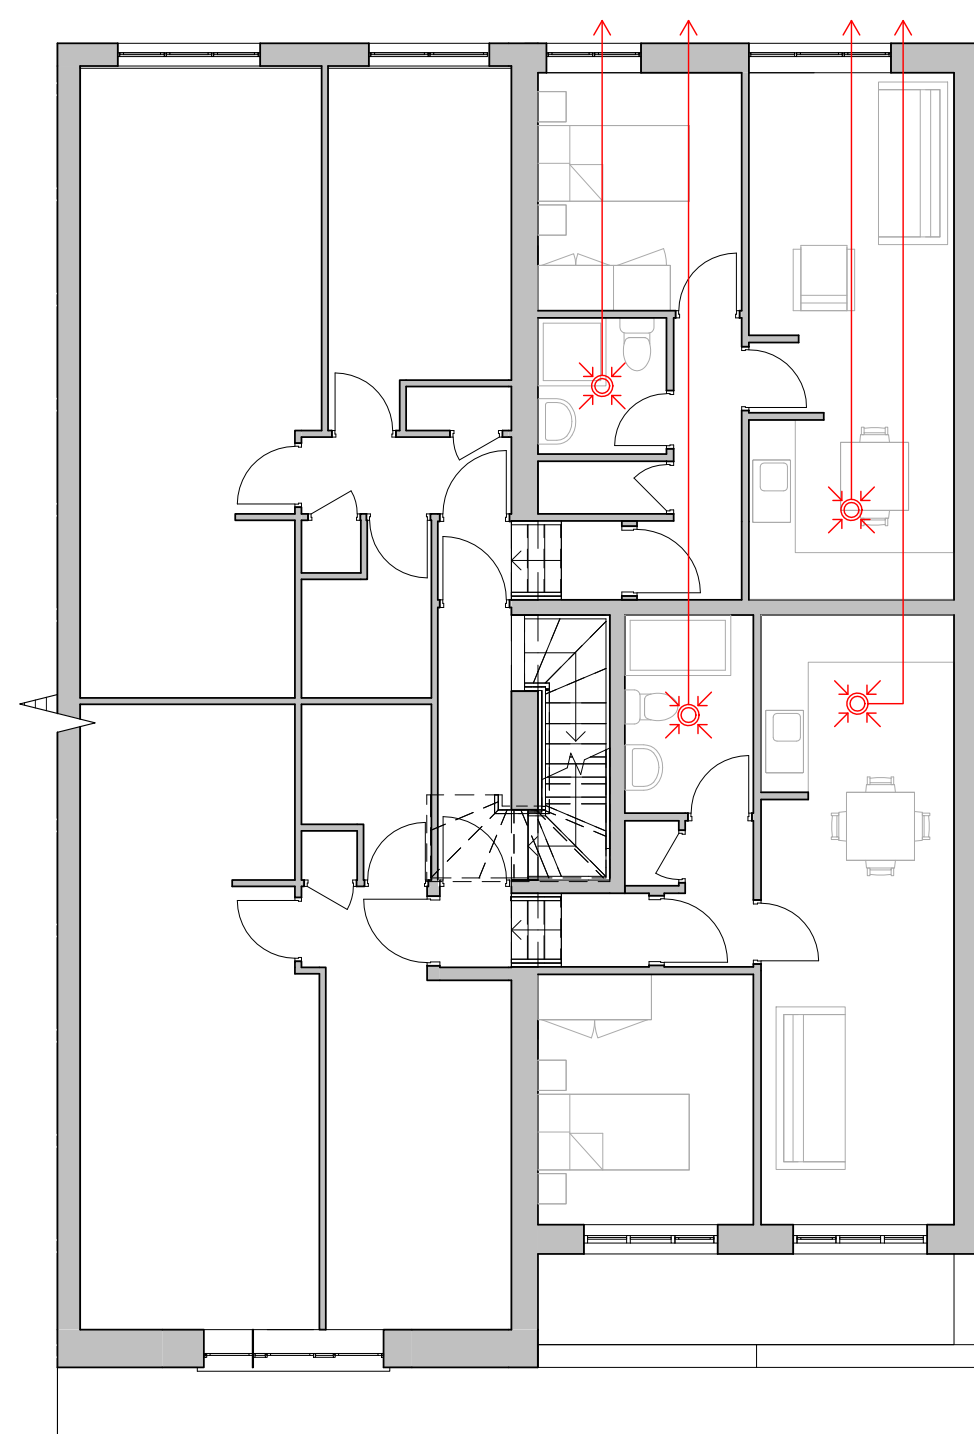

4. Level 3 - Ventilation
1 : 100

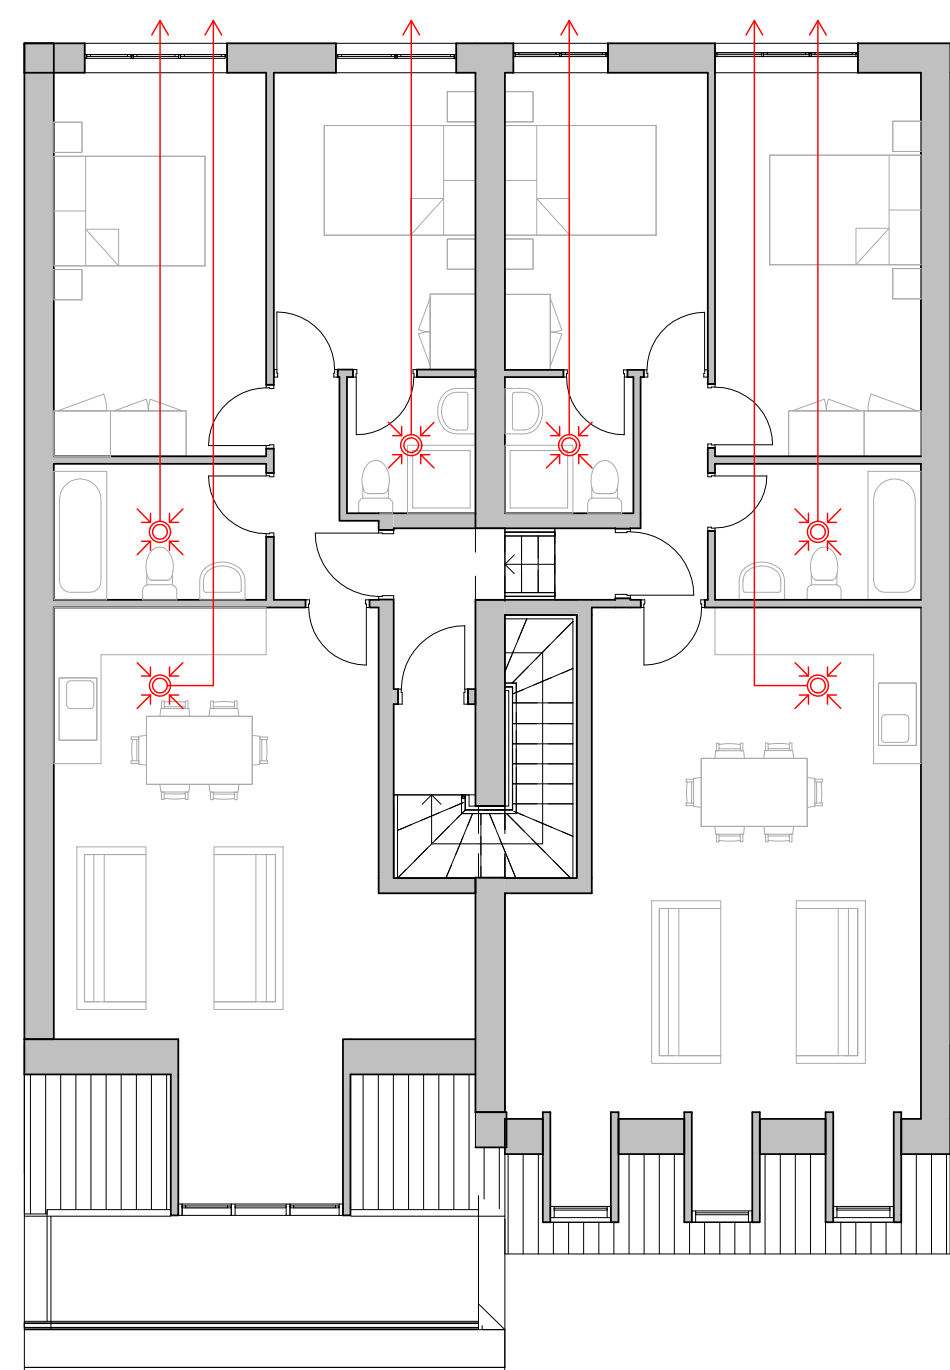


5. Level 4 - Ventilation
1 : 100



Titon FireSafe™ Air Brick or similar.

Legend - Ventilation:

-  Extract Air Grille
-  Extract Air Ductwork

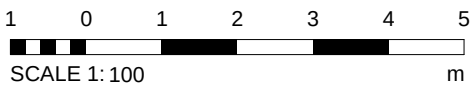

PROJECT	
84-86 Oldham Street	
CLIENT	
Millerbrook Properties	
TITLE	
MCC - Ventilation	
77 BURY NEW ROAD, MANCHESTER, M20 6AU	
T: +44 (0)161 773 1850	
E: OFFICE@DEBTAL.CO.UK	
W: WWW.DEBTAL.CO.UK	

1	Author provided stage	26	02/07/20
REV	DESCRIPTION	DATE	BY
SCALE @ A1	DATE	DATE	DATE
As indicated	22 June 2020	JK	JK
STATUS			
PLANNING			
PROJECT NO.	DRAWING NO.	REV	
DA18078.6.	402.	1	
NOTES			
THIS DRAWING MUST NOT BE REPRODUCED WITHOUT THE WRITTEN CONSENT OF DEBTAL ARCHITECTURE. ALL DIMENSIONS ARE IN METERS UNLESS OTHERWISE STATED. ANY DIMENSIONS TO BE REPORTED TO THE CLIENT MUST BE ACCOMPANIED BY A NOTE. ALL DIMENSIONS ARE TO FACE UNLESS OTHERWISE STATED. ALL DIMENSIONS ON THIS DRAWING ARE IN MILLIMETRES UNLESS OTHERWISE STATED.			